
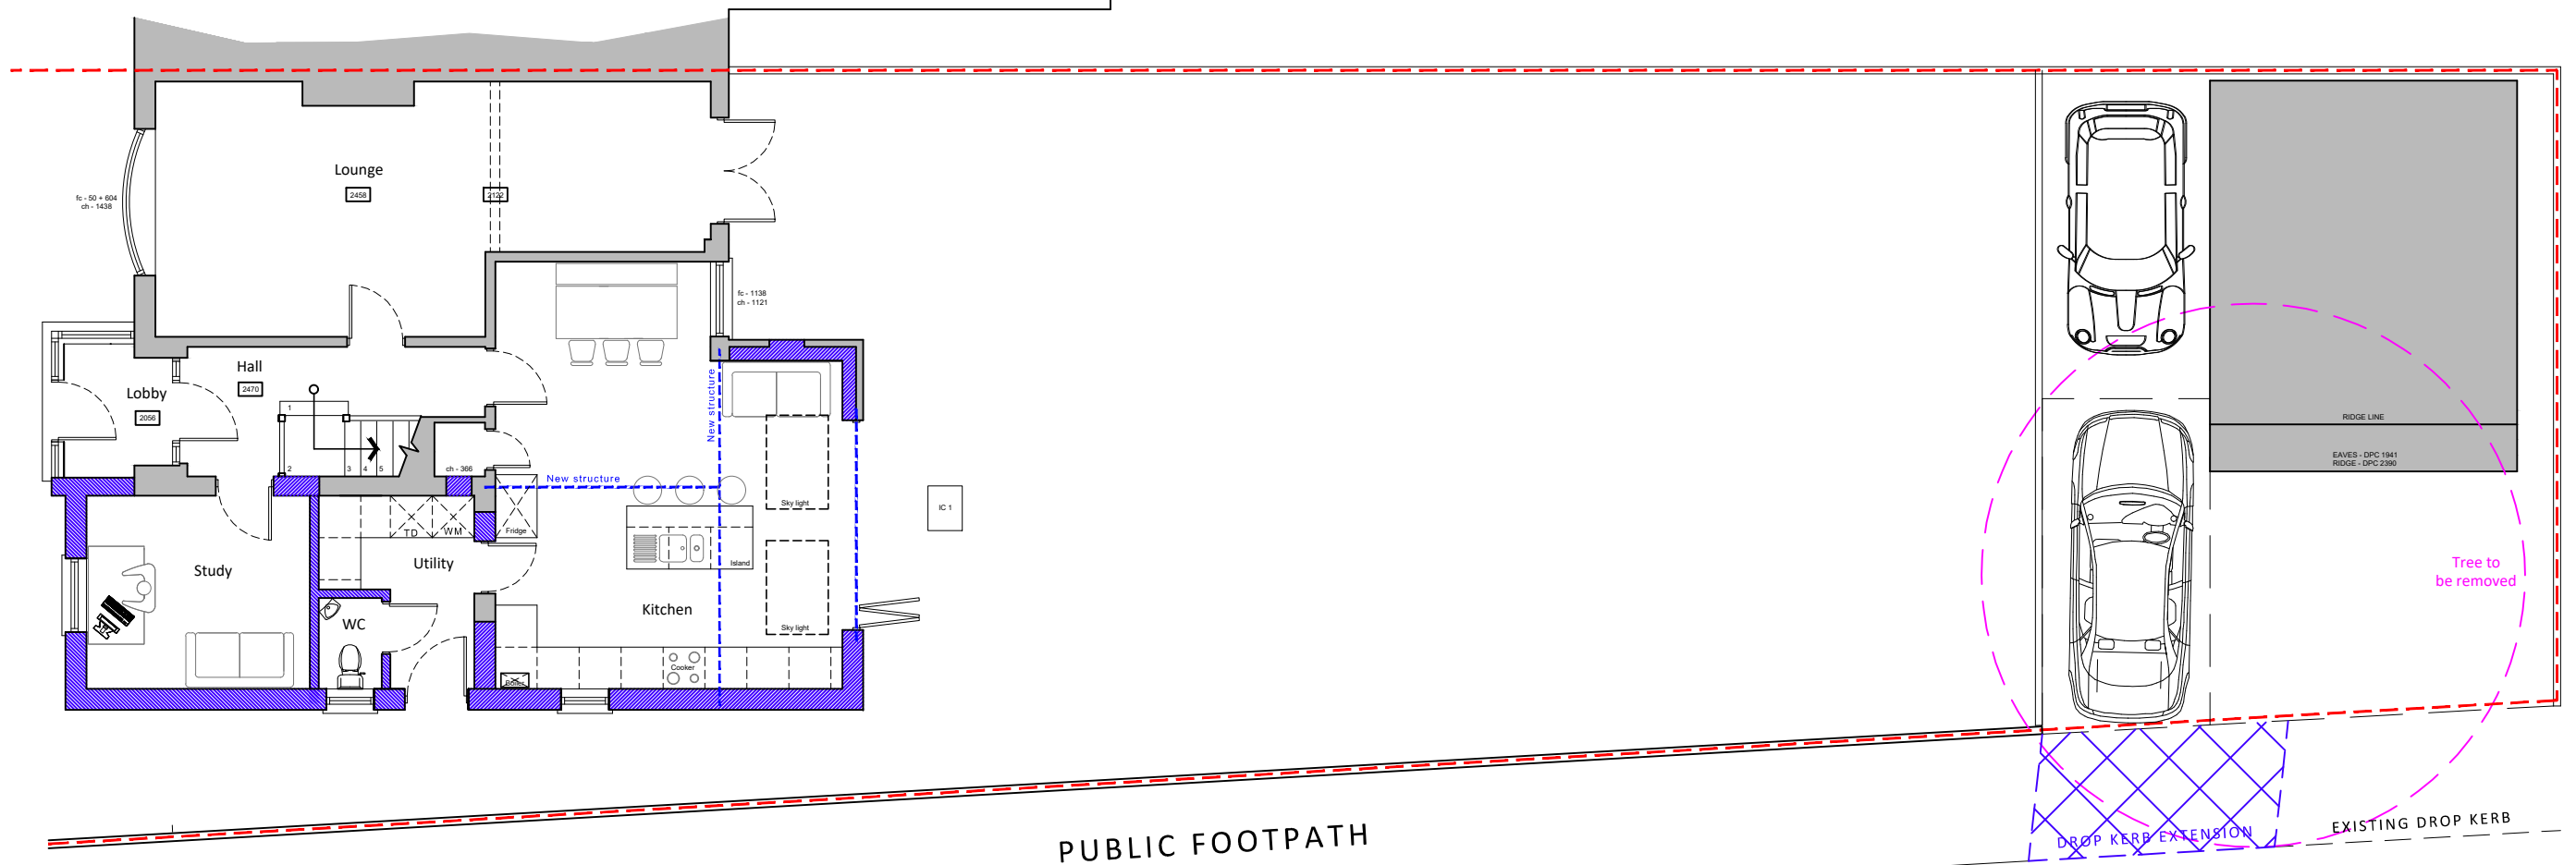


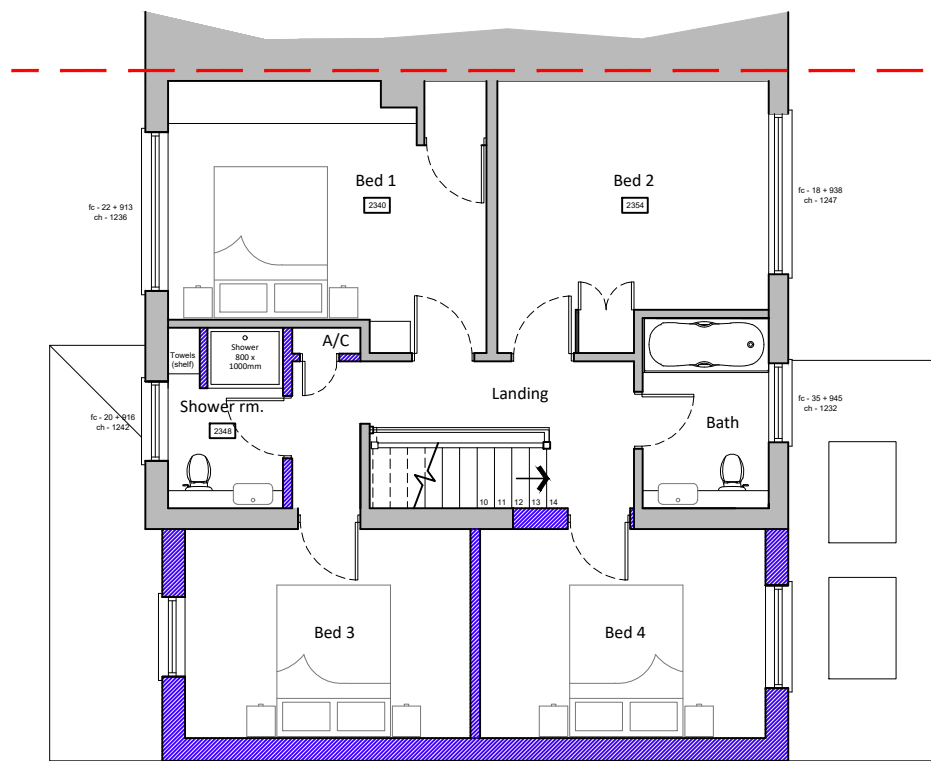

For  
MR & MRS VOSPER

Project  
PROPOSED REAR EXTENSION  
AT 20 BELMONT GROVE,  
BEDHAMPTON,  
PO9 3PU

Title  
PROPOSED FLOOR PLANS

| Date       | Drawn          | Scale      | Checked |
|------------|----------------|------------|---------|
| APRIL 2023 | JB             | 1:100 @ A3 | -       |
| Job Number | Drawing Number | Revision   |         |
| PL.696.23  | -04            | <b>C</b>   |         |

Office Tel:  
01243 933732

Email:  
admin@jb-architecturedesign.com

Web:  
www.jb-architecturedesign.com

