



scale 1:100

0m 500mm 1m 2.5m 5m

Do not scale this drawing except for planning application purposes
All dimensions must be verified on site prior to construction
This drawing is copyright of Cover Storey Architects LLP

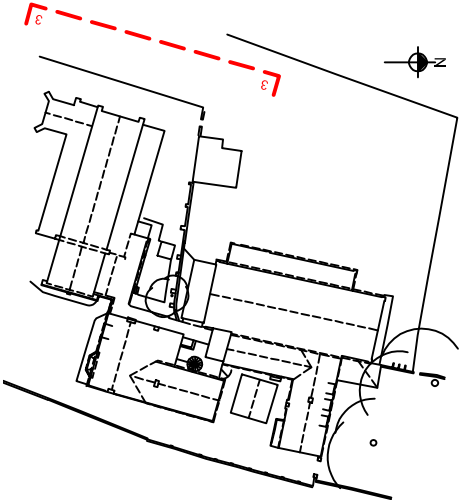

key plan 1:1000

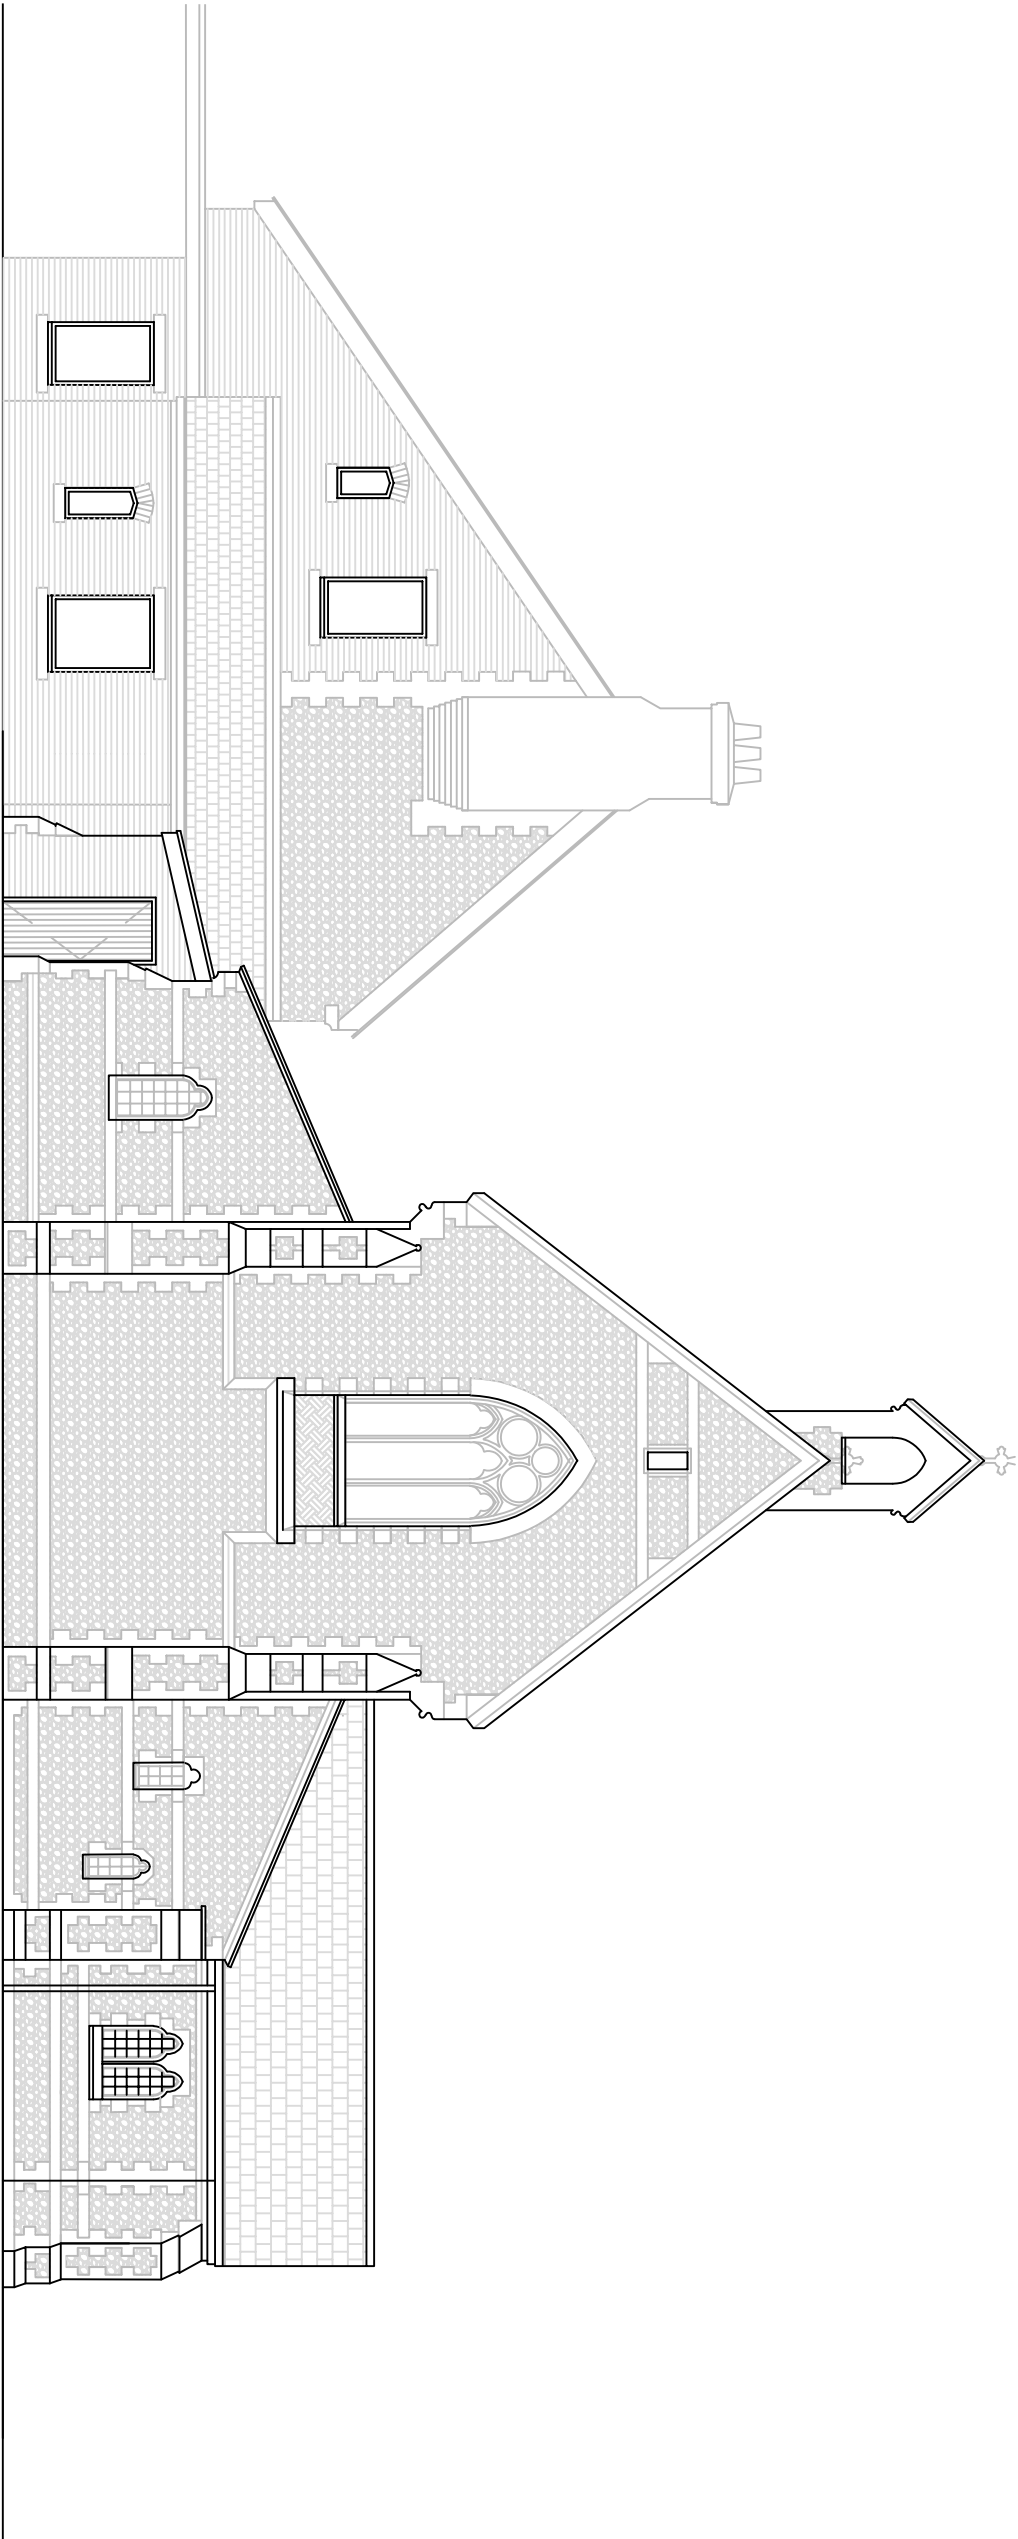

existing west elevation- 3-3 - 1:100

P1	Planning application	JF	DS	22.10.24
REV	DESCRIPTION	BY	CHK	DATE

Cover Storey
Architects

Cover Storey Architects LLP
T:012392 006286

The Studio, 18 St Georges Avenue, Havant
info@coverstorey.co.uk

PO9 2PX
www.coverstorey.co.uk

Project name:
St. Josephs RC Church, Havant

Drawing name:
Existing West Elevation

Scale @ A3
1:100

Drawn / Checked:
JF / DS

Date:
JAN 2023

Status:
PRELIMINARY

Project no:
22024

Drawing no:
E202

Revision:
p1