


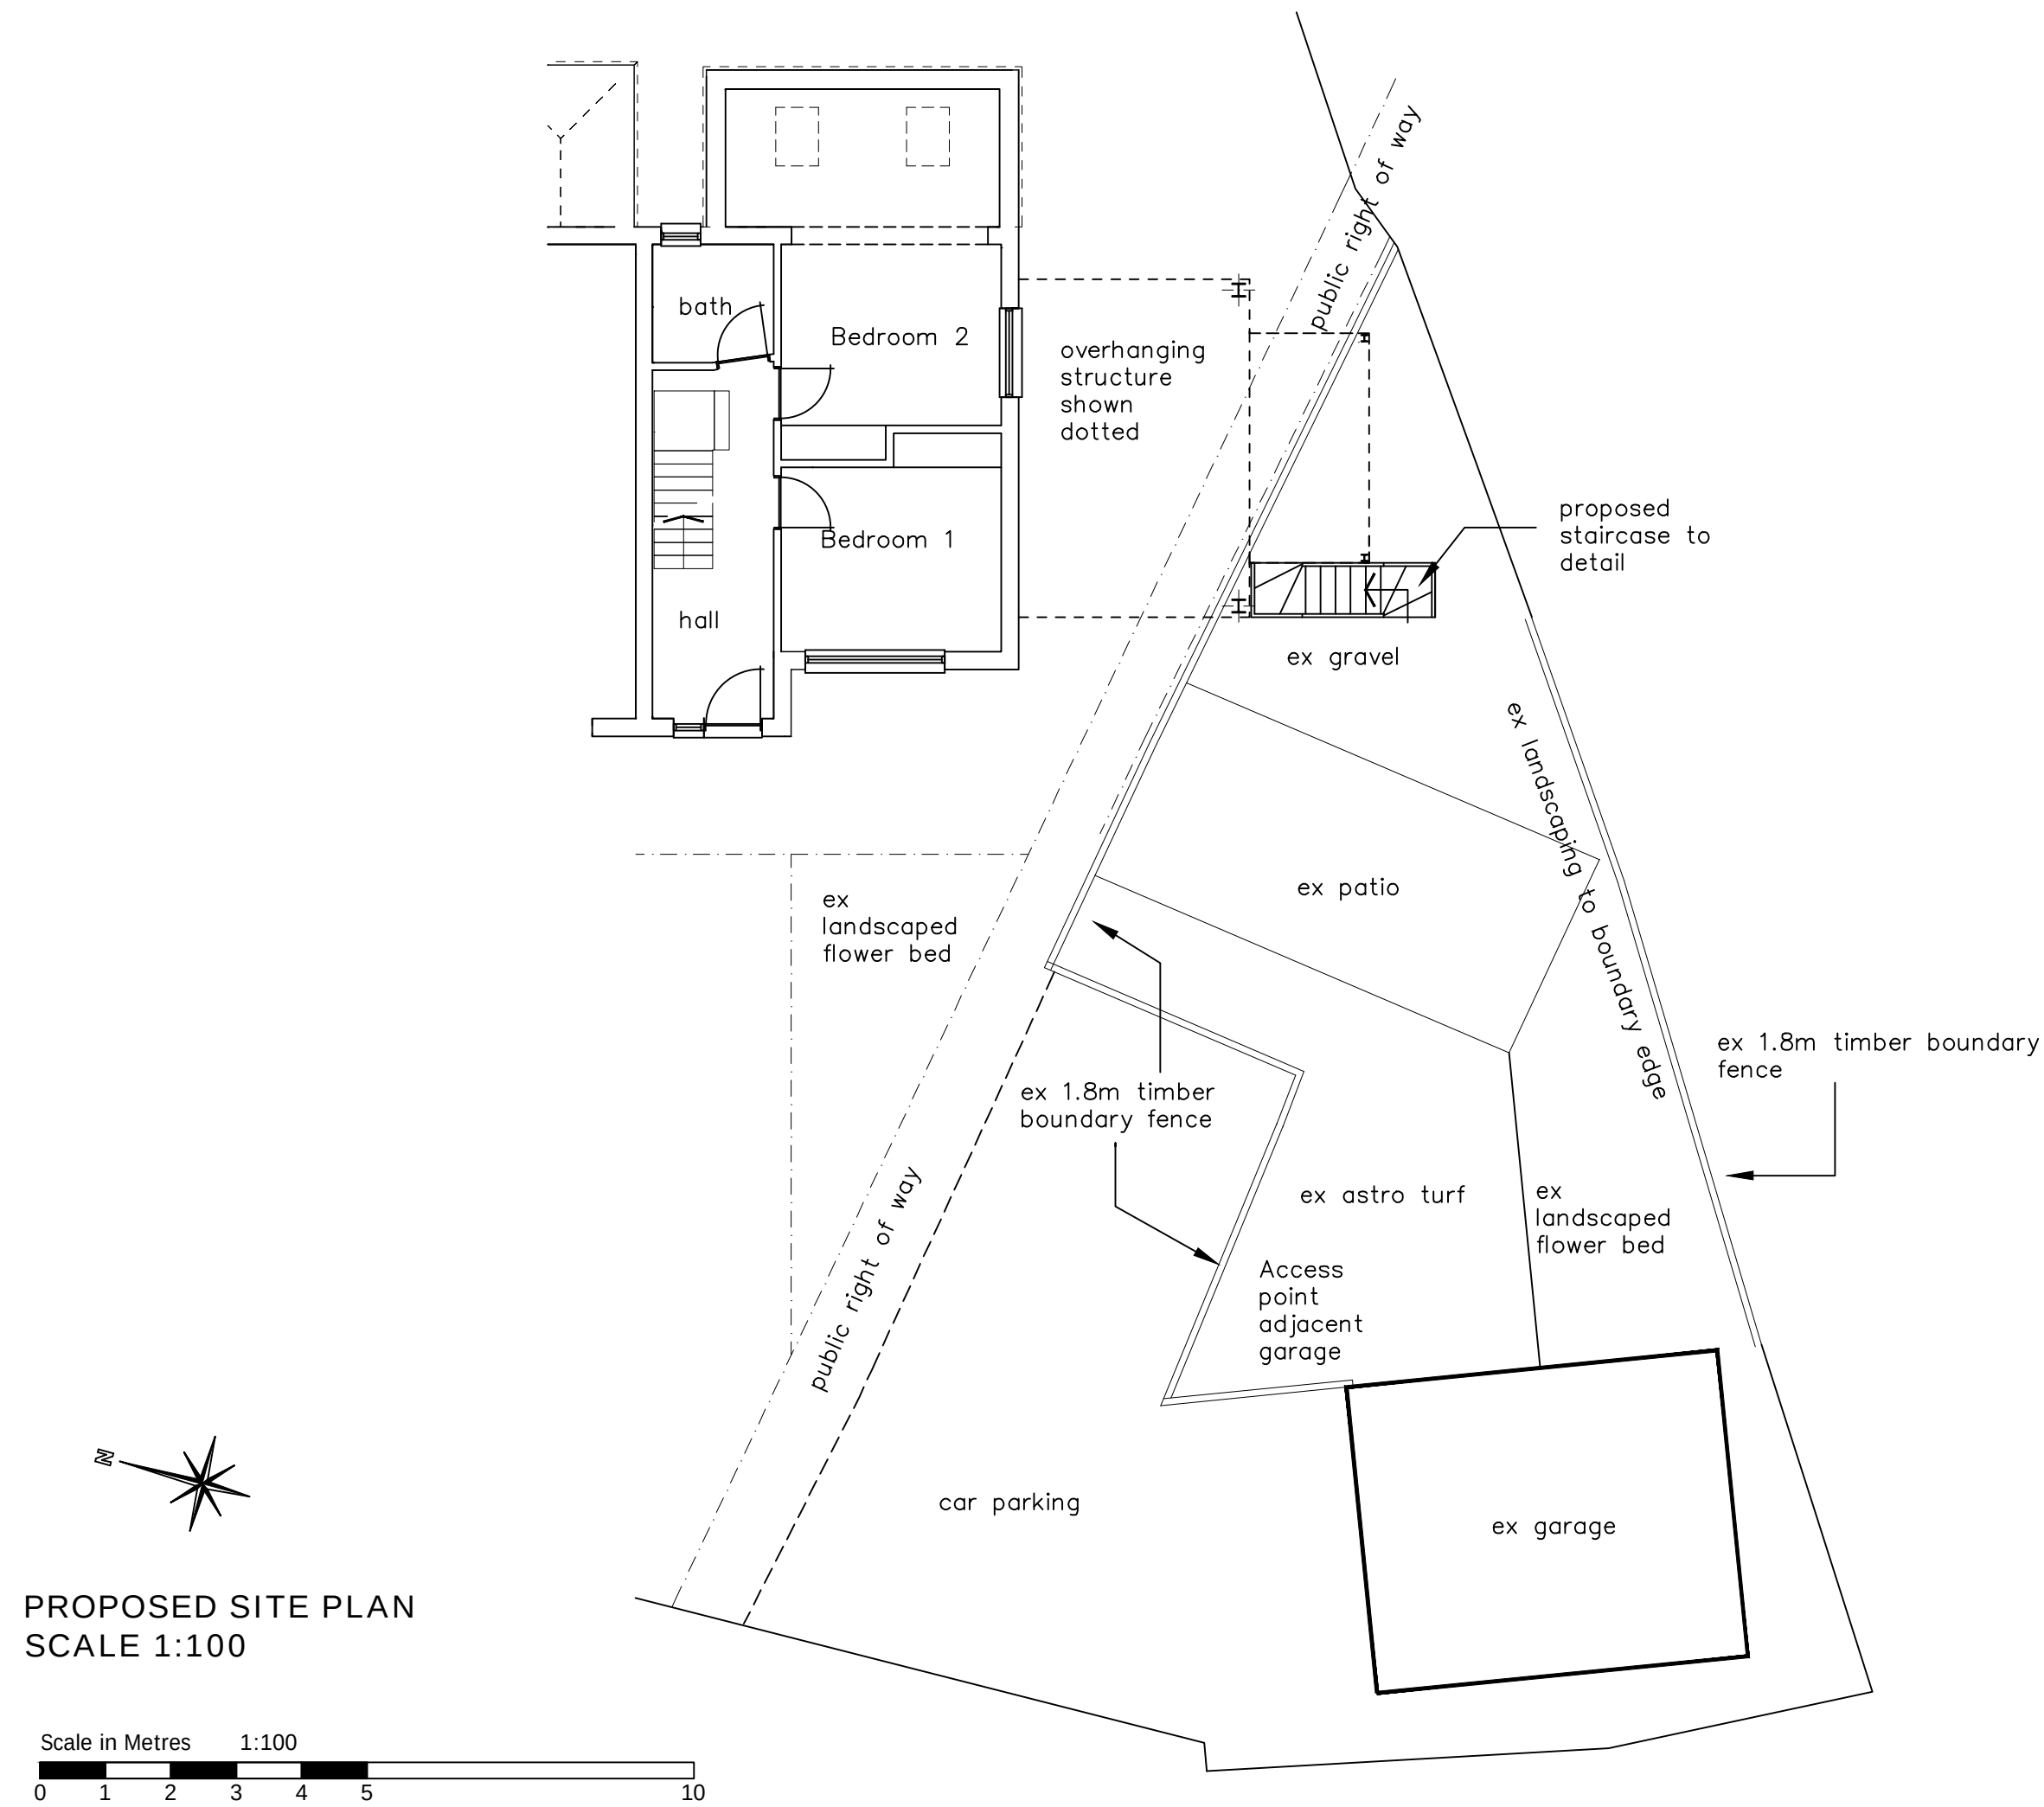

|   |              |      |   |                                                                                    |                                                                    |                  |                   |
|---|--------------|------|---|------------------------------------------------------------------------------------|--------------------------------------------------------------------|------------------|-------------------|
| <b>NOTES:</b><br>The design and construction of this project shall be in accordance with the current Building Regulations & NHBC Standards. These notes & drawings have been prepared solely for the purpose of Planning & Building Regulation approval.<br><br>Do not scale from this drawing unless for Planning purposes. All dimensions to be checked on-site and any alterations to be approved by the Architect and/or client prior to any work commencing.<br><br><u>Ordnance Survey Licence No: 100047591</u><br><br>This drawing to be copyright and to be read in conjunction with all other drawings | Ammendments: | Key: | Client Name & Address:<br><br>Mr & Mrs M Forfar<br>5 Westgrove Gardens<br>Bridge Road<br>Emsworth<br>PO10 7DR | Project Address:<br><br>5 Westgrove Gardens<br>Bridge Road<br>Emsworth<br>PO10 7DR | Drawing Details:<br><br>PLANNING DRAWING<br><br>Proposed Site Plan |                  |                   |
|   |              |      |   |                                                                                    | Project No:<br>1016                                                | Drawing No:<br>7 | Rev No:           |
|   |              |      |   |                                                                                    | Scale:<br>1:100 @ A2                                               | Drawn:<br>BWH    | Date:<br>01/10/24 |



**B H  
ARCHITECTURE Ltd**  
Heath Cottage  
Newlands Lane  
Purbrook  
Waterlooville  
Hants  
PO7 5SQ  
Tel: 023 9223 2322  
Mob: 07747 771808  
E-mail:bernard@bernardharding.com