
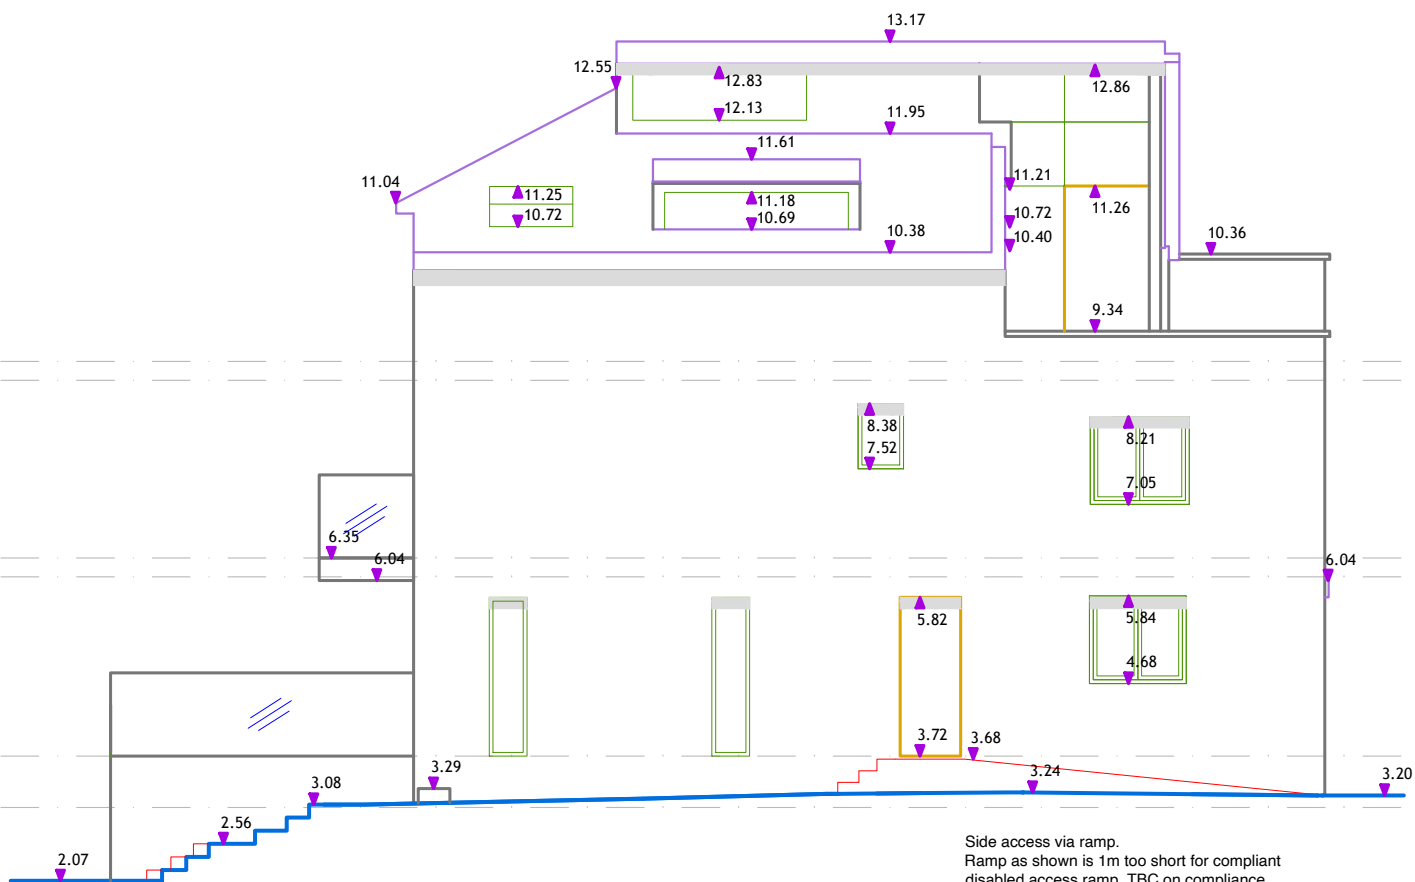


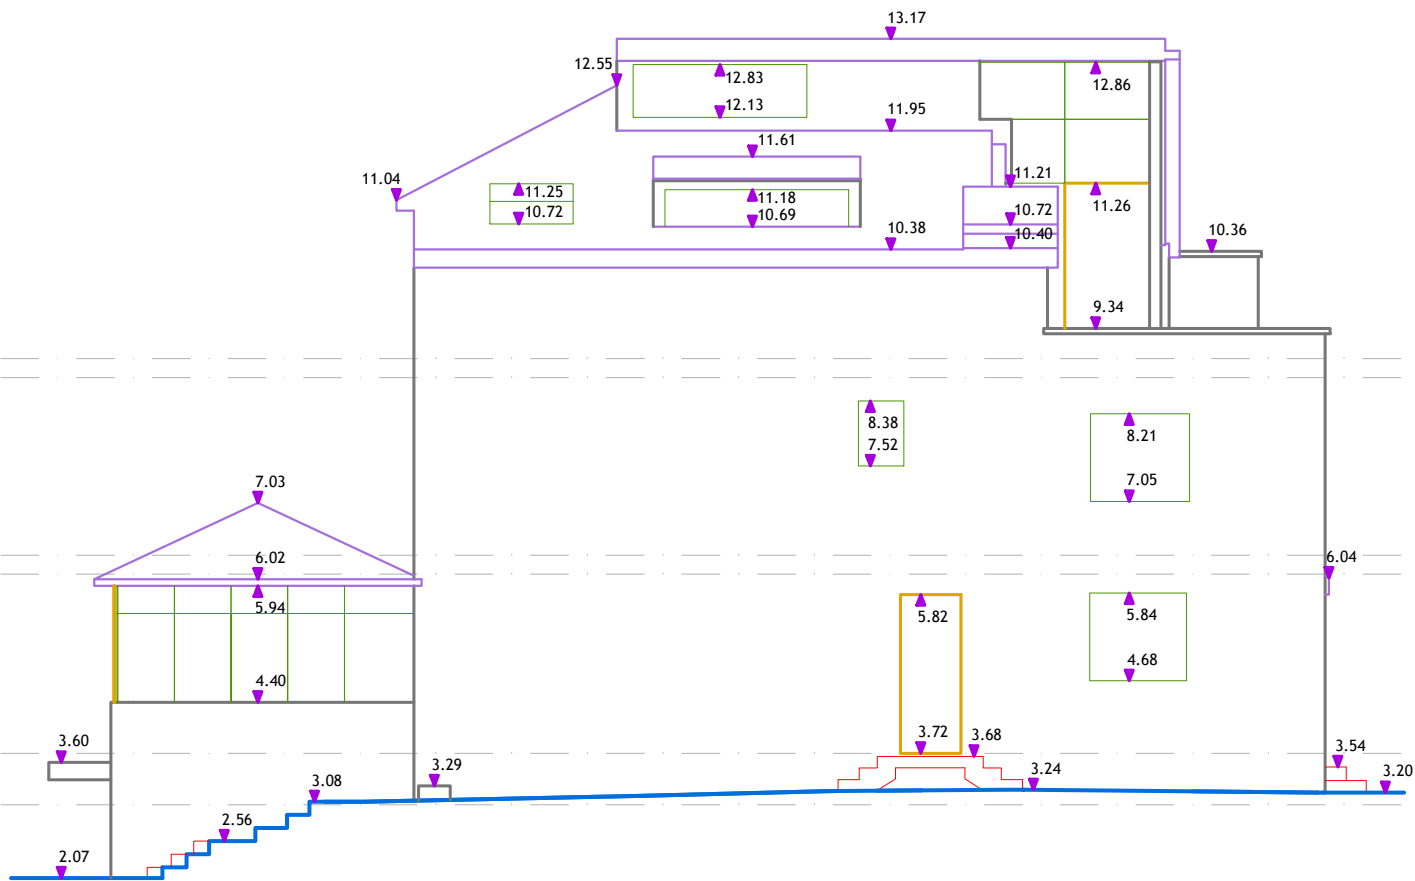

Side access via ramp.
Ramp as shown is 1m too short for compliant
disabled access ramp. TBC on compliance.
Option to extend to rear of drive to allow correct slope.

Notes
This drawing is prepared solely for design and planning
submission purposes. It is not intended or suitable for
either Building Regulations or Construction purposes and
should not be used for such.
Notify the architect/designer of any discrepancies on the
drawing prior to work proceeding.
This drawing and the information contained herein is
issued in confidence and is the copyright of the
architect/designer.
Disclosure of this information to Third Parties and
unauthorised copying or replication of this data without
approval is forbidden.

Notes:

Client	Diana Dix		
Site	58 Bracklesham Road		
Title	Existing & Proposed East Elevations		
Scale	1:100@A3		Status
Drawing No	PP08		Rev