



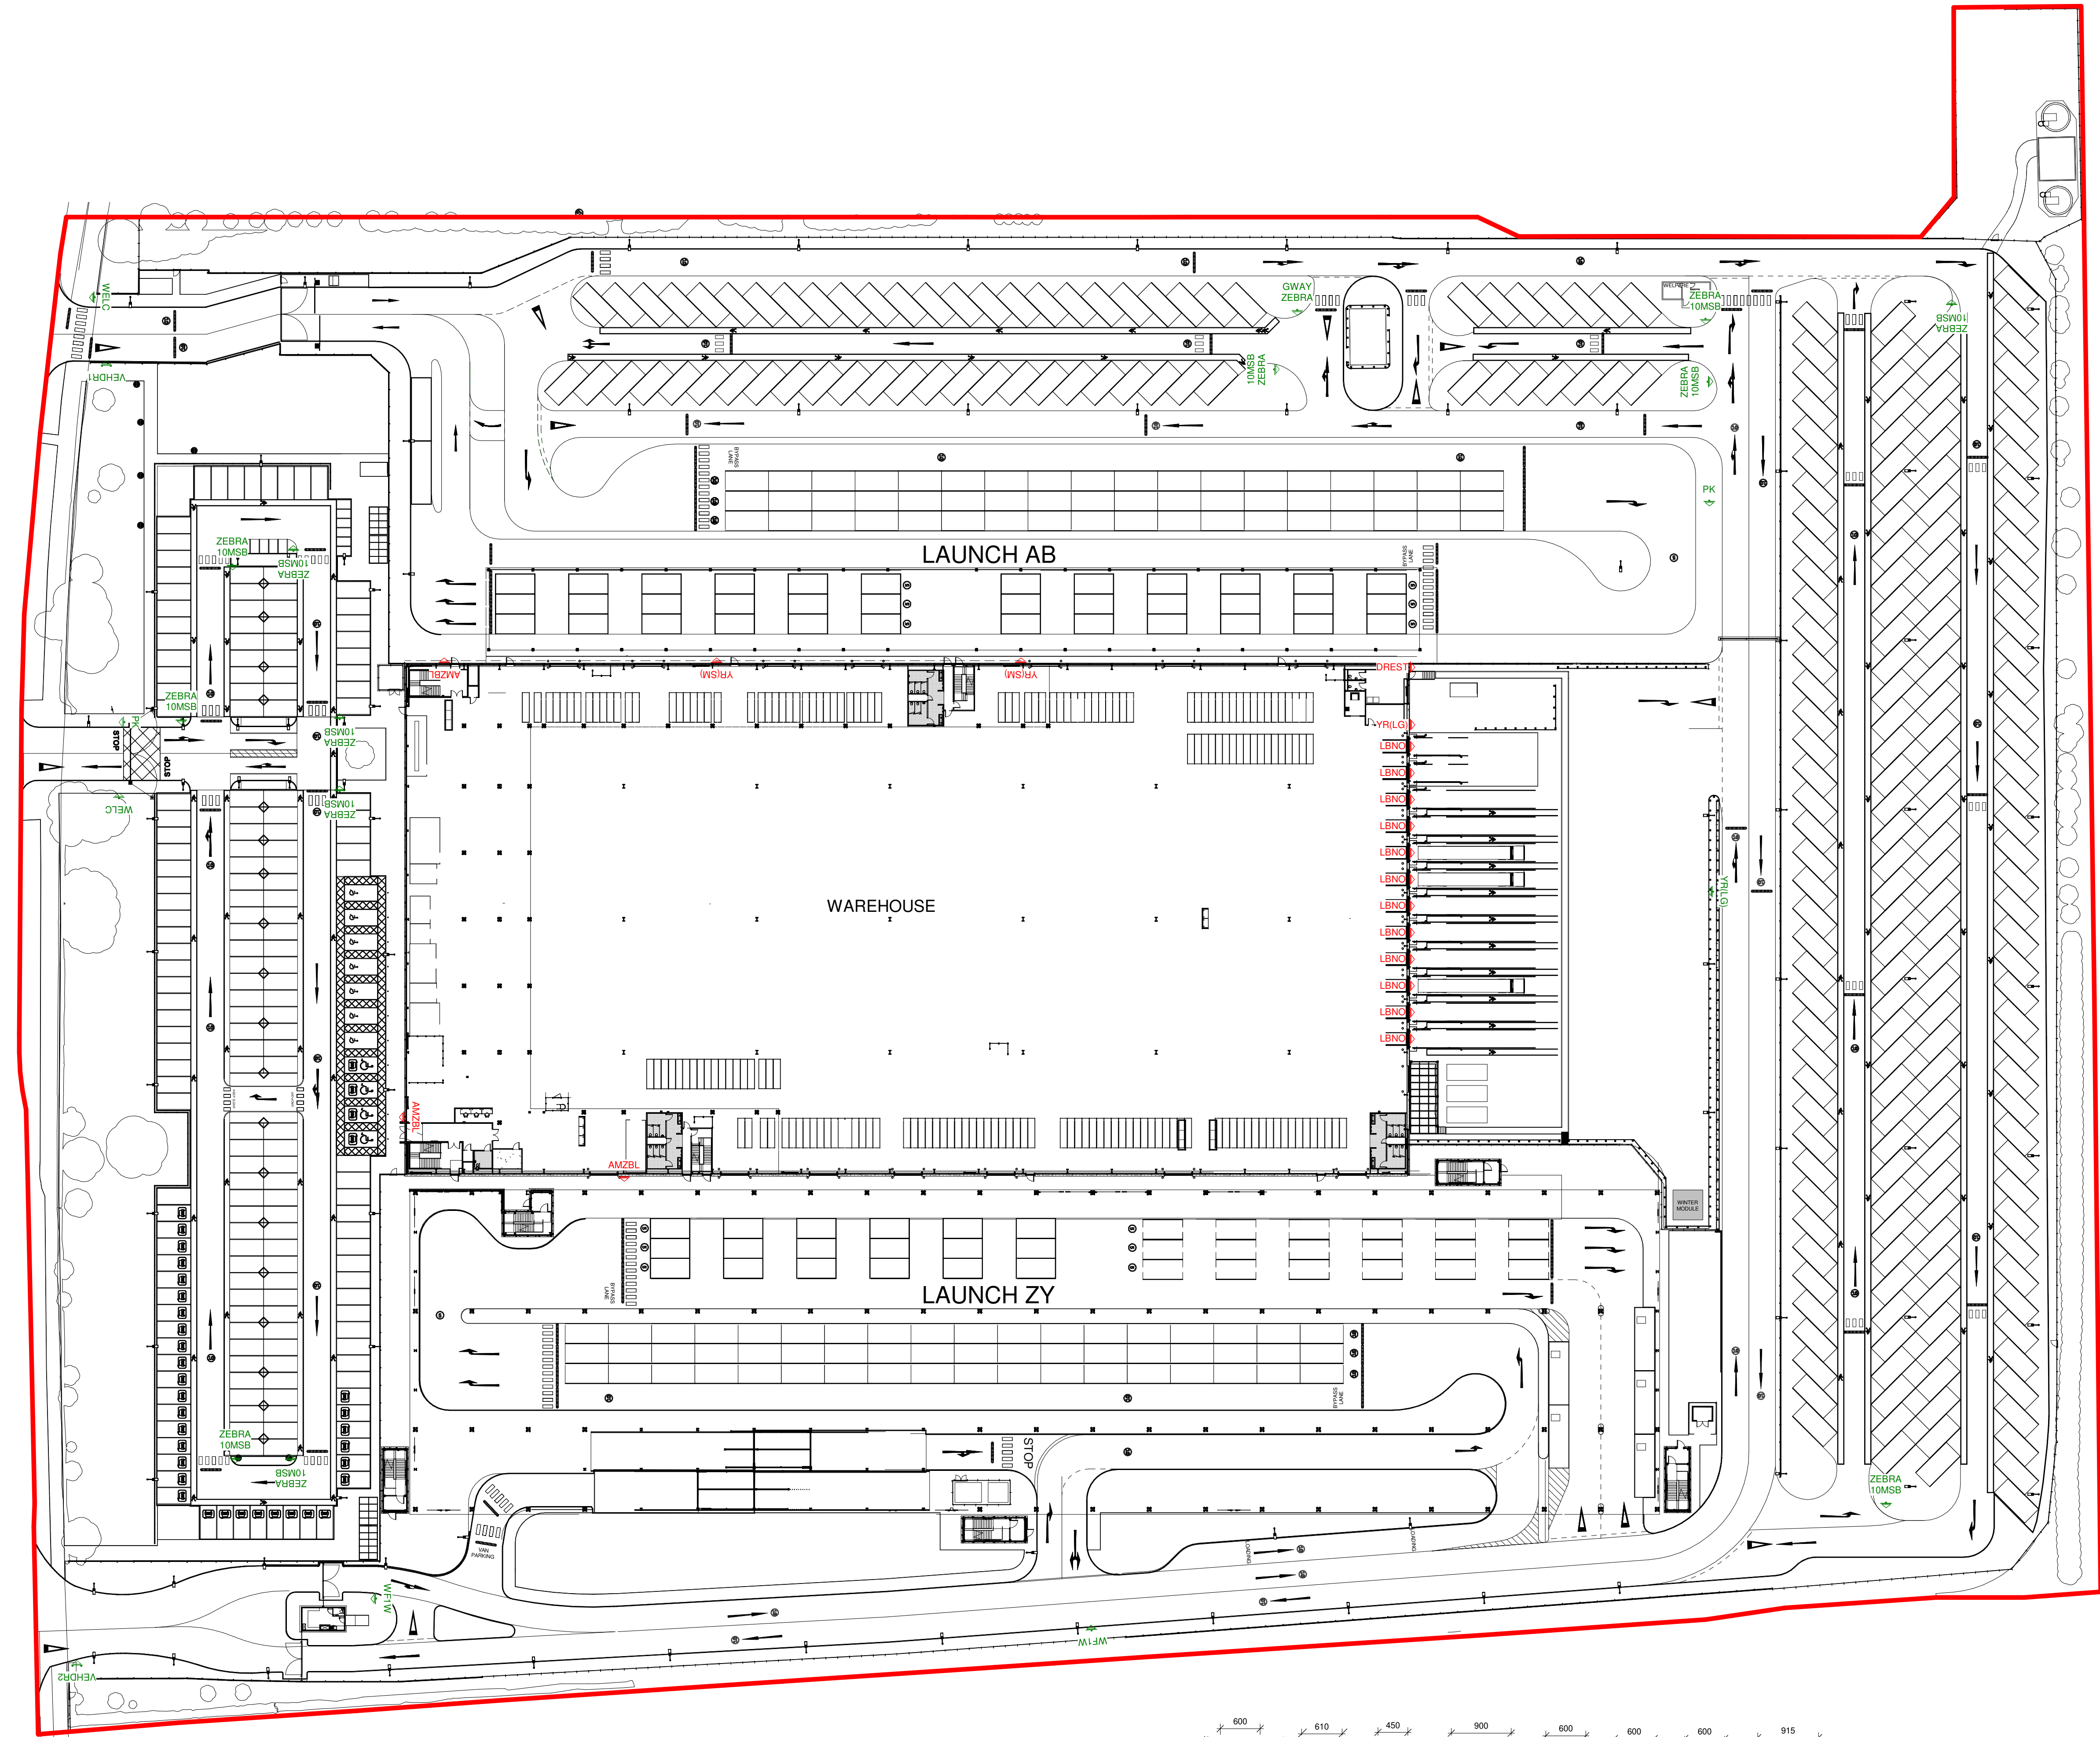

PROPOSED SITE PLAN - SIGNAGE
1 : 500

SITE SIGNAGE KEY

- Panel mounted:
- Single sided sign
 - Double sided sign
- Post mounted:
- Single sided sign
 - Double sided sign
 - Triple sided sign
 - Single sided sign with 2 posts
 - Double sided sign with 2 posts
- Post mounted: Fixed to Armco Barrier
- Single sided sign
 - Double sided sign
 - Single sided sign with 2 posts
 - Double sided sign with 2 posts
- Suspended signage:
- Single sided sign
 - Double sided sign
 - Inverted pyramid
- Flex signage:
- Single sided sign - panel mounted
 - Single sided sign - post mounted
 - Double sided sign - post mounted
 - Single sided sign with 2 posts
 - Double sided sign with 2 posts

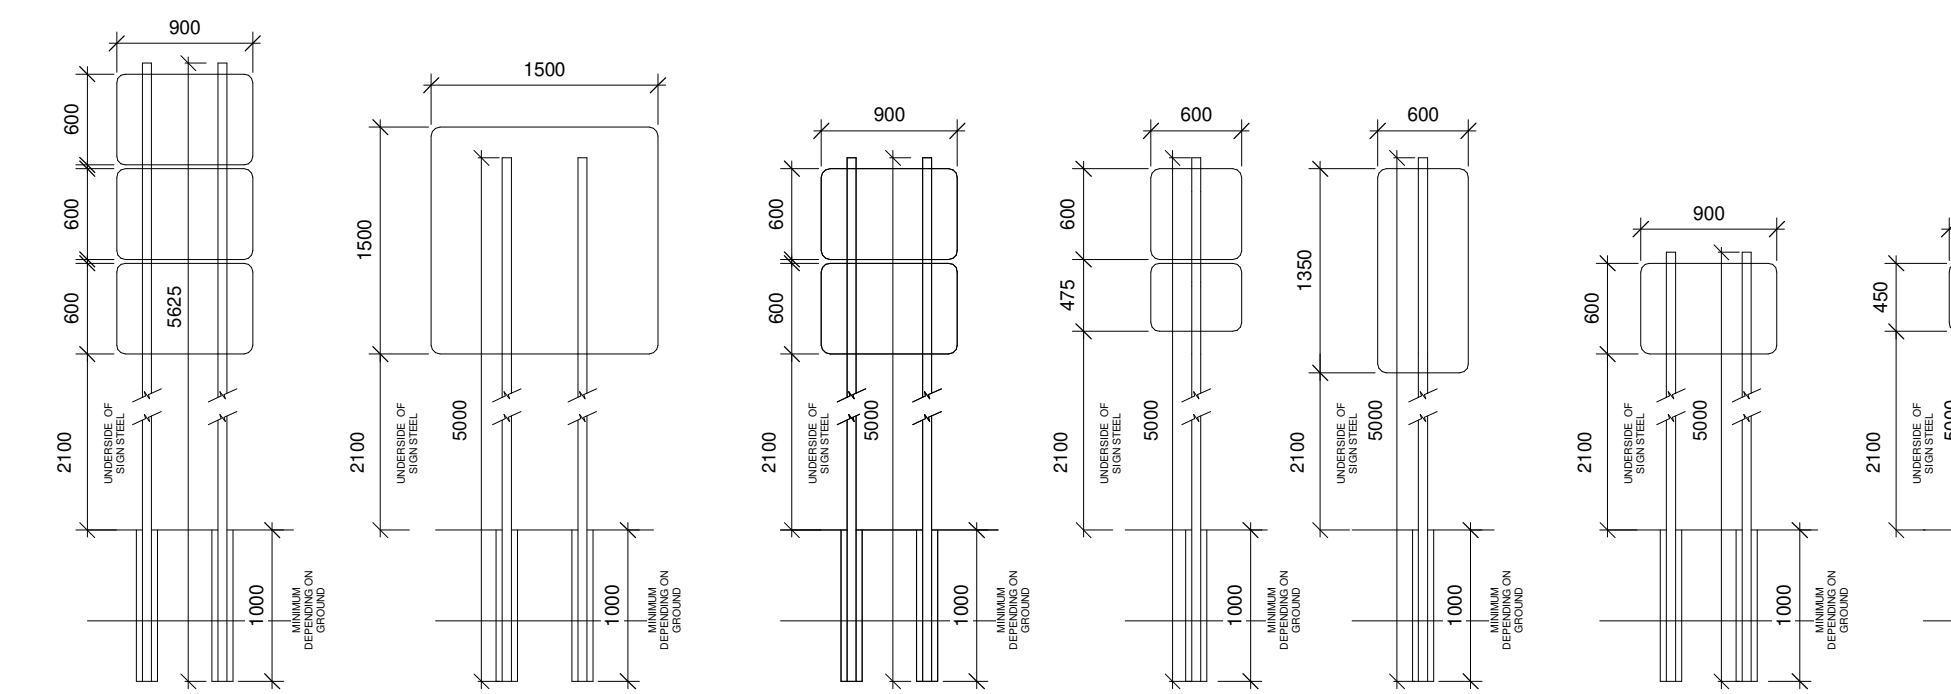


SIGN POST REQUIREMENTS (TO BE CONFIRMED BY SIGNAGE CONTRACTOR DEPENDING ON SUBSTRAT CONDITIONS PROVIDED BY ENGINEER)


ANY SIGN LONGER THAN 850mm OR OVER 0.25m² REQUIRE 2 POSTS

WHERE POSTS HAVE 2 OR MORE SIGNS ATTACHED, THE DEPTH OF POSTS TO BE FIXED UNDER FFL IS MINIMUM OF 1M


WHERE POSTS HAVE SIGNS UNDER 0.25M², THE DEPTH OF POSTS TO BE FIXED UNDER FFL IS MINIMUM OF 600MM

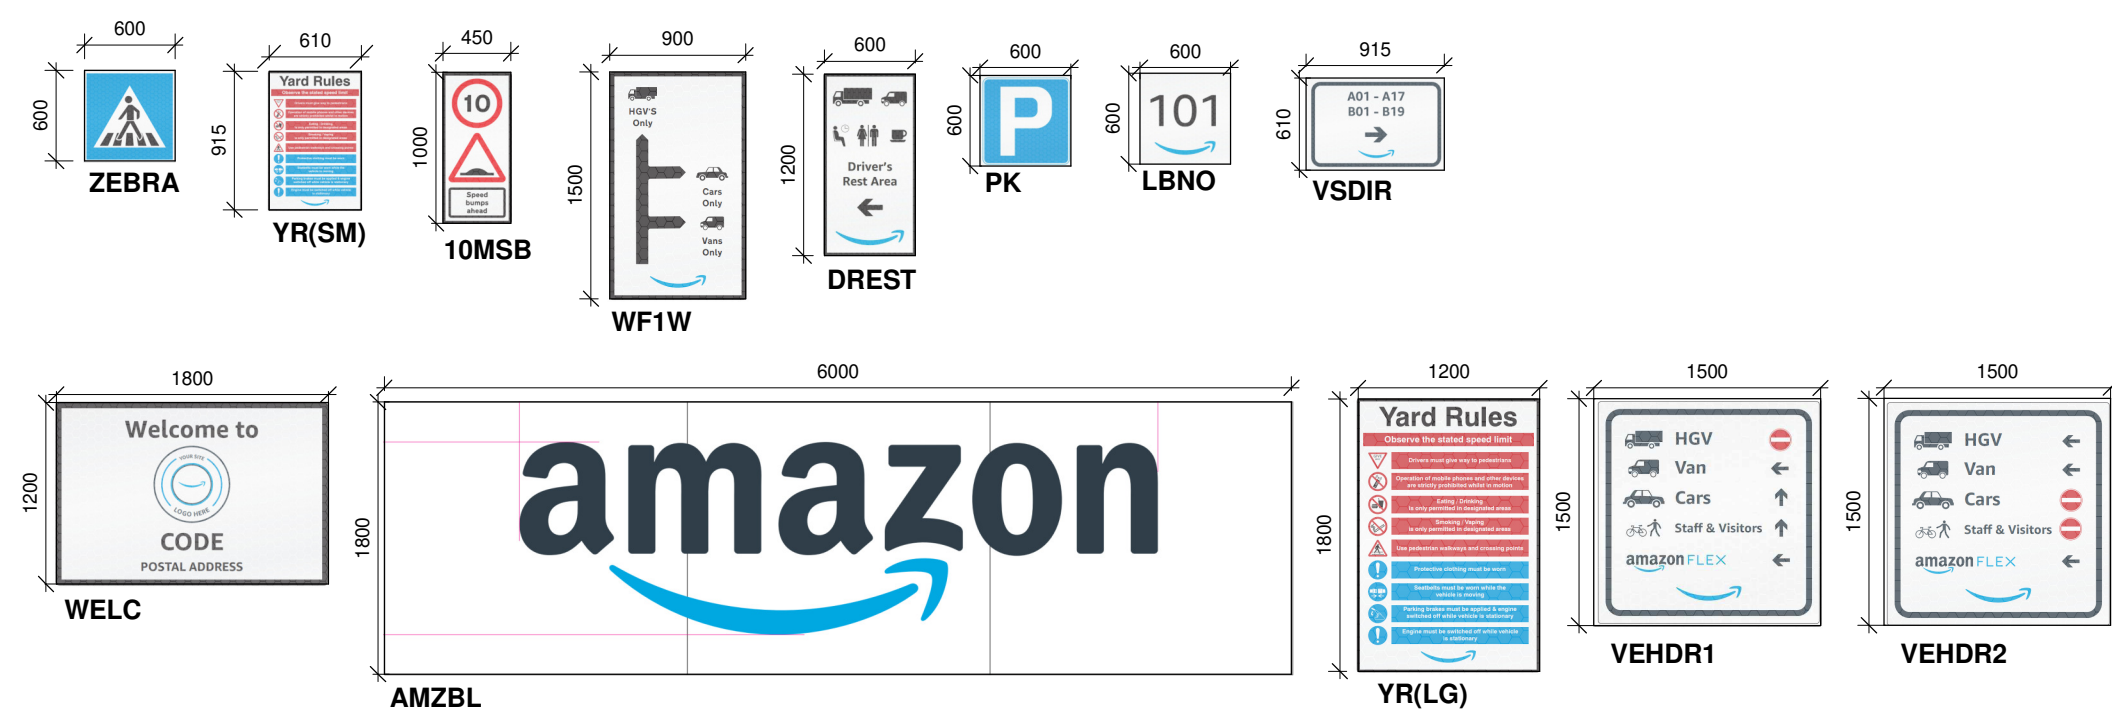


	AMZBL - AMAZON BUILDING LOGO SIZE: 600mm x 180mm (10.8m ²) QTY: 3 SURFACE MOUNTED HEIGHT FROM FFL: SITE SPECIFIC AWAITING CONFIRMATION OF BUILDING LOGO		VEHD1 - VEHICLE DIRECTIONAL SIZE: 1500mm x 1500mm (2.25m ²) QTY: 1 SURFACE (POLE MOUNTED) (2 PER SIGN) HEIGHT FROM FFL: LOCATION SPECIFIC
	WELC - WELCOME TO AMAZON SIZE: 1200mm x 800mm (0.96m ²) QTY: 2 SURFACE (POLE MOUNTED) (2 PER SIGN) HEIGHT FROM FFL: LOCATION SPECIFIC		VEHD2 - VEHICLE DIRECTIONAL SIZE: 1500mm x 1500mm (2.25m ²) QTY: 1 SURFACE (POLE MOUNTED) (2 PER SIGN) HEIGHT FROM FFL: LOCATION SPECIFIC
	WF1W - WAY FINDER SIZE: 900mm x 1500mm (1.35m ²) QTY: 2 SURFACE (POLE MOUNTED) (2 PER SIGN) HEIGHT FROM FFL: LOCATION SPECIFIC DIRECTIONS TO BE CHECKED PRIOR TO FABRICATION		10MSB - 10MPH / SPEED BUMPS SIZE: 900mm x 1500mm (1.35m ²) QTY: 2 SURFACE (POLE MOUNTED) (2 PER SIGN) HEIGHT FROM FFL: 2100mm TO US
	LBNO - LOADING BAY NUMBER SIZE: 600mm x 600mm (0.36m ²) QTY: 12 SURFACE MOUNTED HEIGHT FROM FFL: SITE SPECIFIC NUMBERS TO BE CHECKED BY SITE PM BEFORE FABRICATION		ZEBRA - ZEBRA CROSSING SIZE: 600mm x 600mm (0.36m ²) QTY: 16 SURFACE (POLE MOUNTED) HEIGHT FROM FFL: 2100mm TO US
	DREST - DRIVERS REST (LNU) SIZE: 600mm x 1200mm (0.72m ²) QTY: 1 SURFACE (POLE MOUNTED) HEIGHT FROM FFL: LOCATION SPECIFIC DIRECTIONS TO BE CHECKED PRIOR TO FABRICATION		PK - PARKING SIZE: 600mm x 600mm (0.36m ²) QTY: 4 SURFACE (POLE MOUNTED) HEIGHT FROM FFL: 2100mm TO US
	VSDIR - VAN STORAGE DIRECTION SIZE: 900mm x 1500mm (1.35m ²) QTY: 2 SURFACE (POLE MOUNTED) (2 PER SIGN) HEIGHT FROM FFL: LOCATION SPECIFIC NUMBERS TO BE CHECKED BY SITE PM BEFORE FABRICATION		YR - YARD RULES - L&BSM SIZE: 1200mm x 1800mm (2.16m ²) LARGE 600mm x 900mm (0.54m ²) SMALL QTY: 2 - 2 SMALL SURFACE (POLE MOUNTED) HEIGHT FROM FFL: LOCATION SPECIFIC

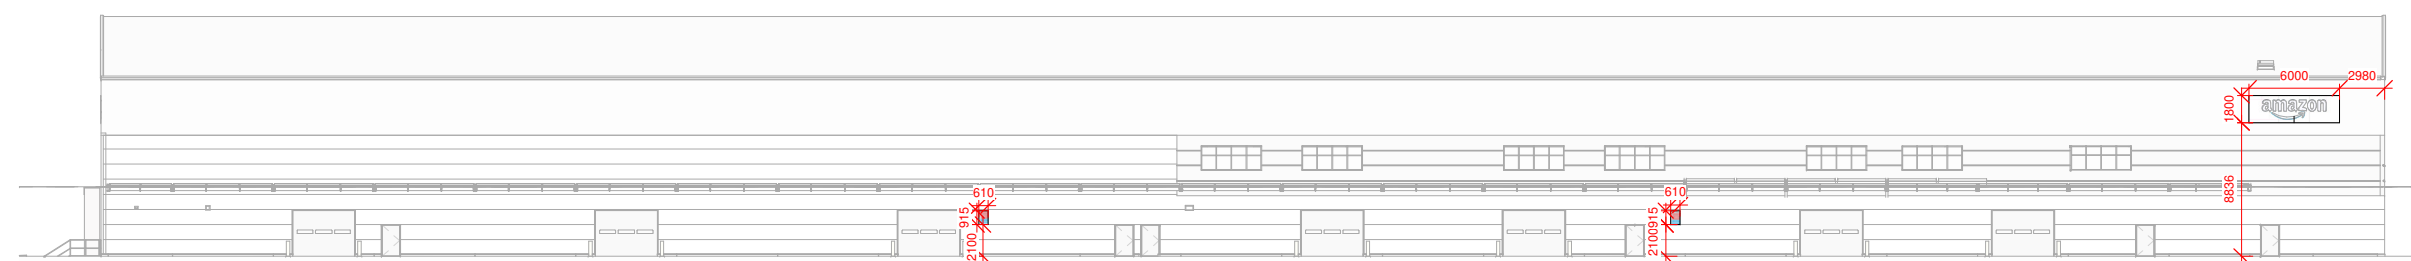


PROPOSED NORTHERN ELEVATION - SIGNAGE PLANNING
1 : 500

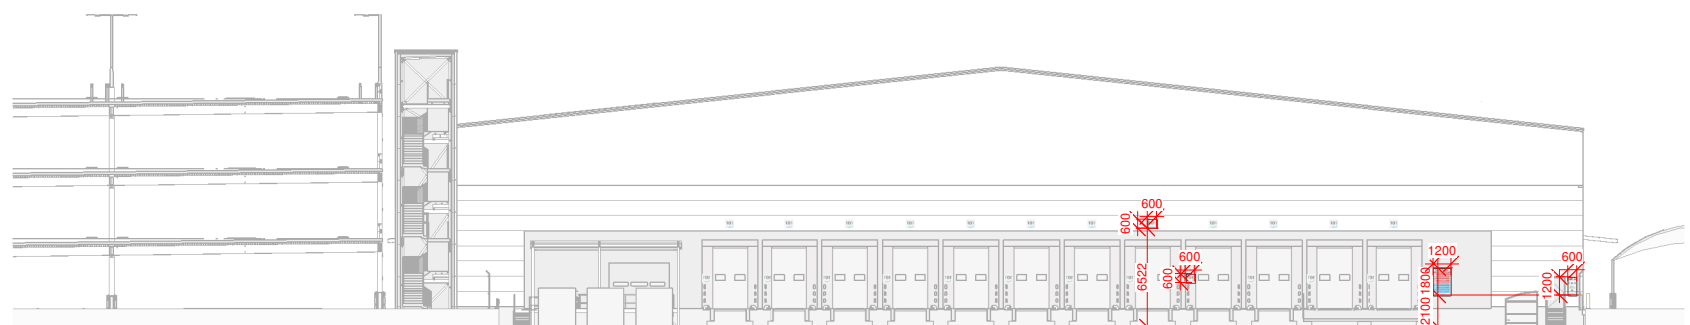


PROPOSED EASTERN ELEVATION - SIGNAGE PLANNING
1 : 500

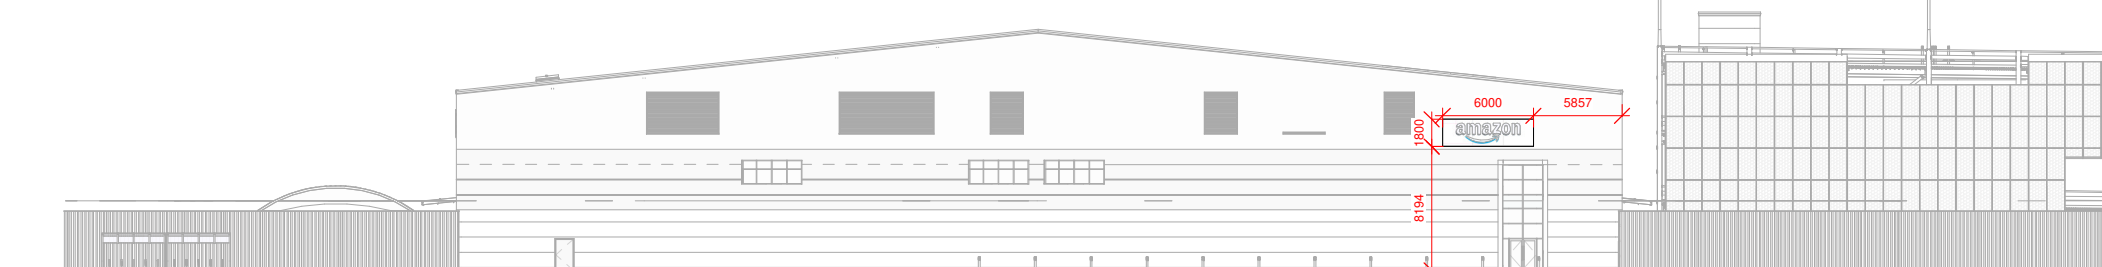


PROPOSED WESTERN ELEVATION - SIGNAGE PLANNING
1 : 500

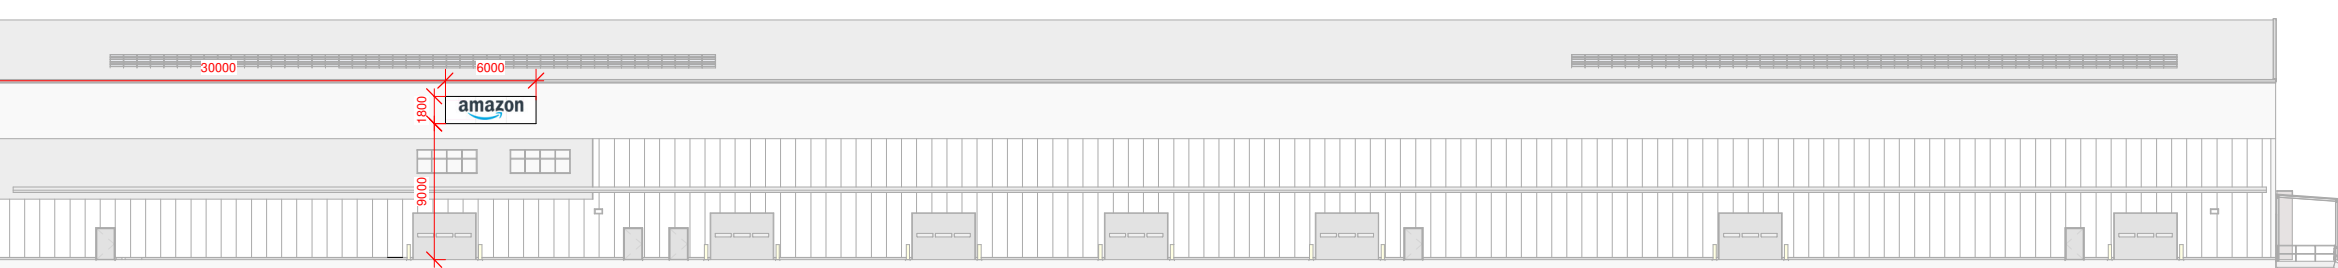


PROPOSED SOUTHERN ELEVATION - SIGNAGE PLANNING
1 : 500

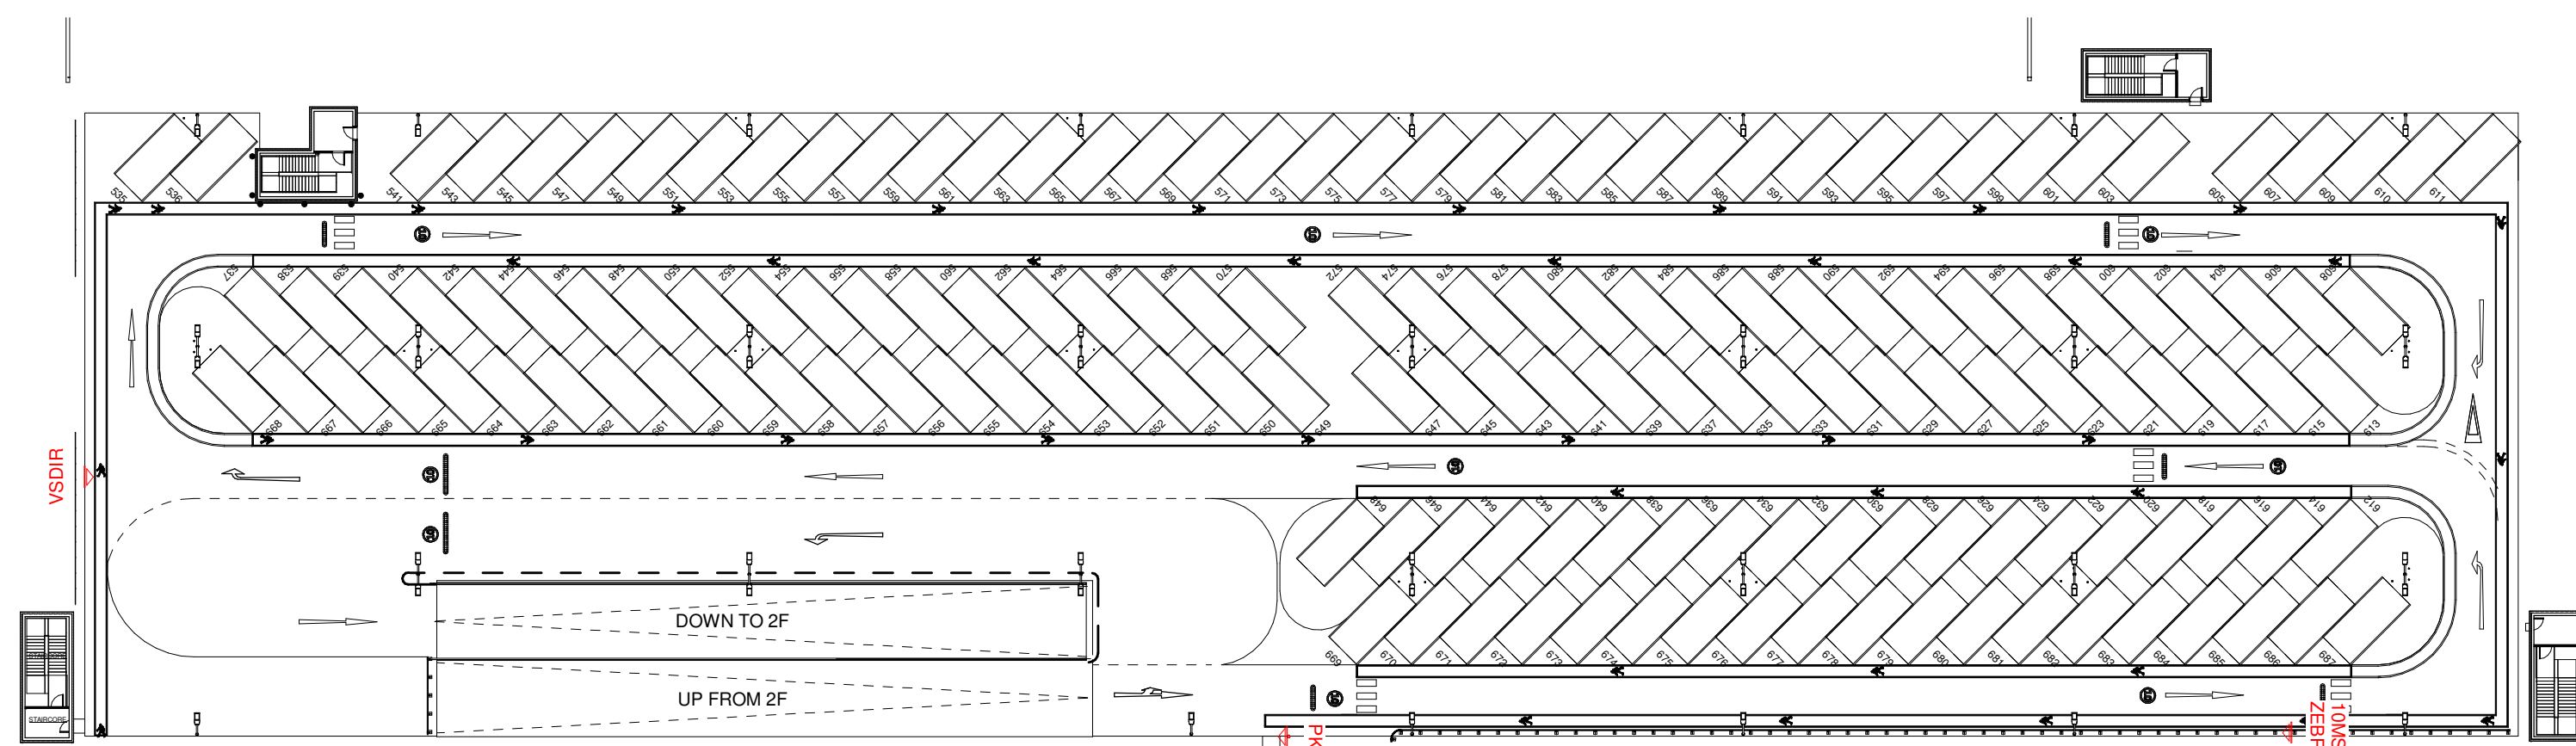

DECK LEVEL 3 - SIGNAGE PLANNING
1 : 500

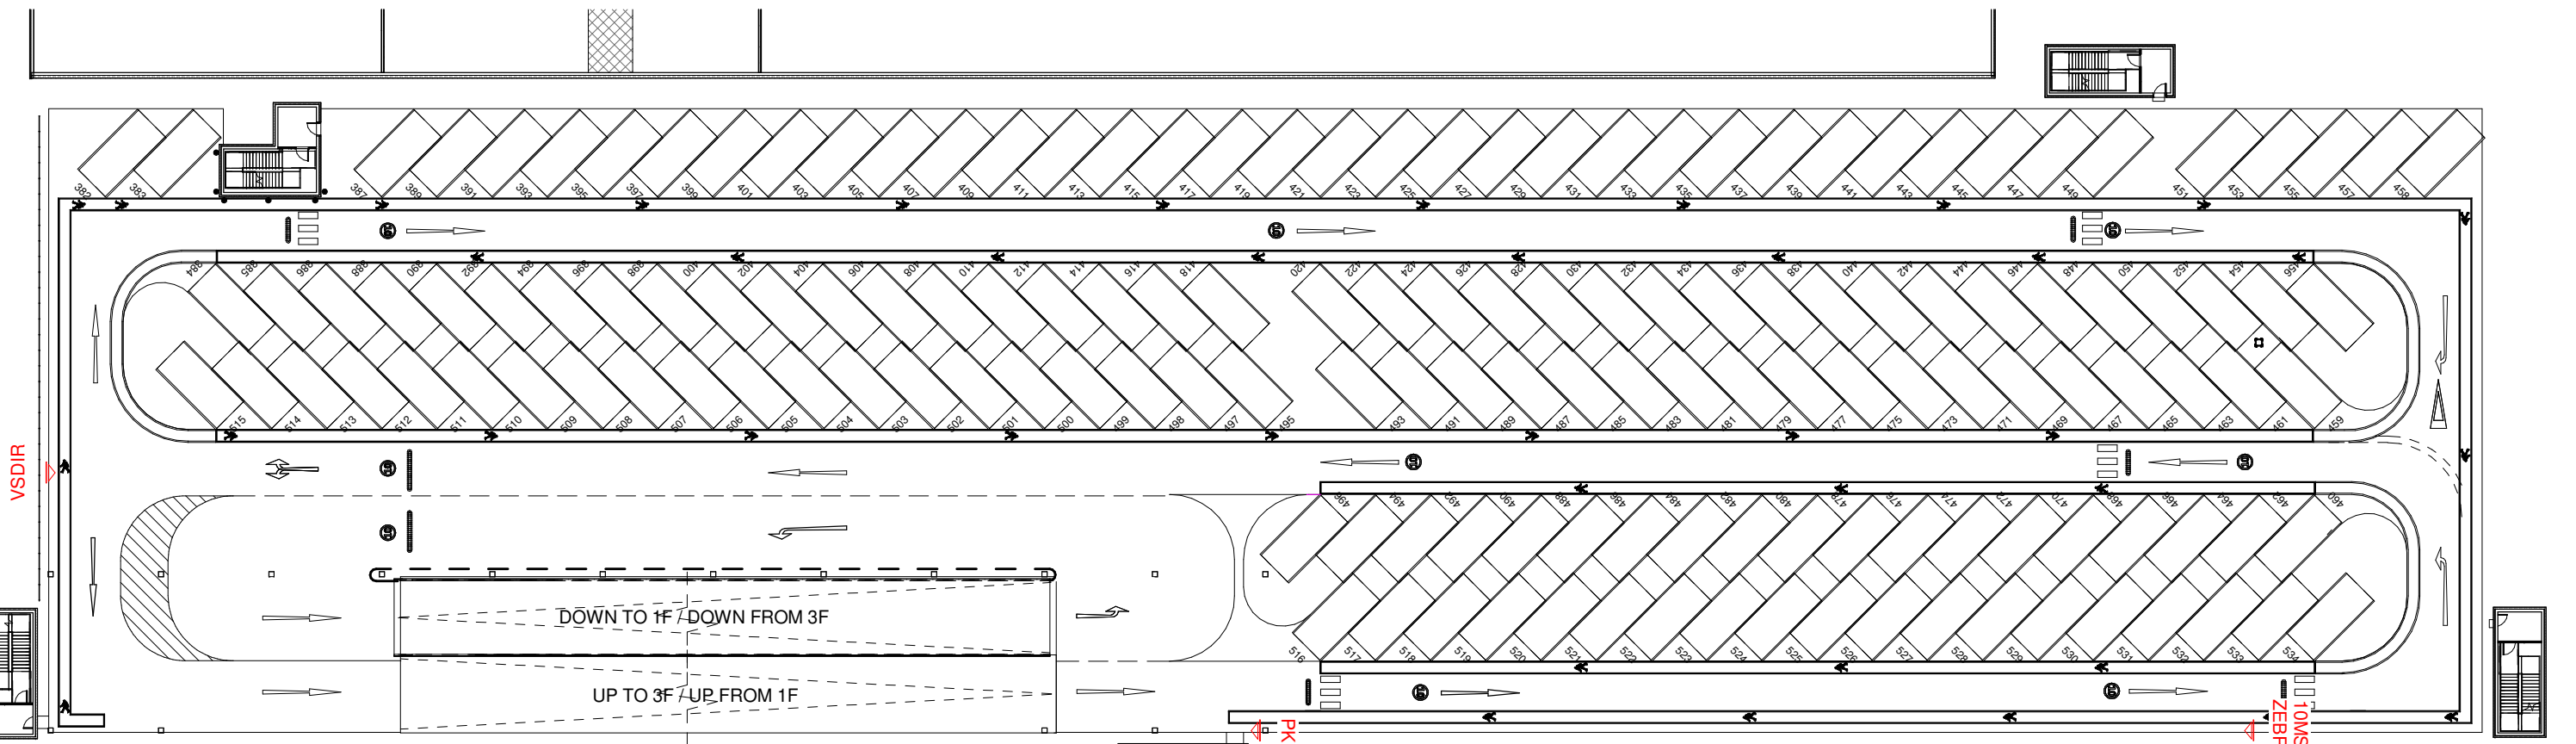


DECK LEVEL 2 - SIGNAGE PLANNING
1 : 500

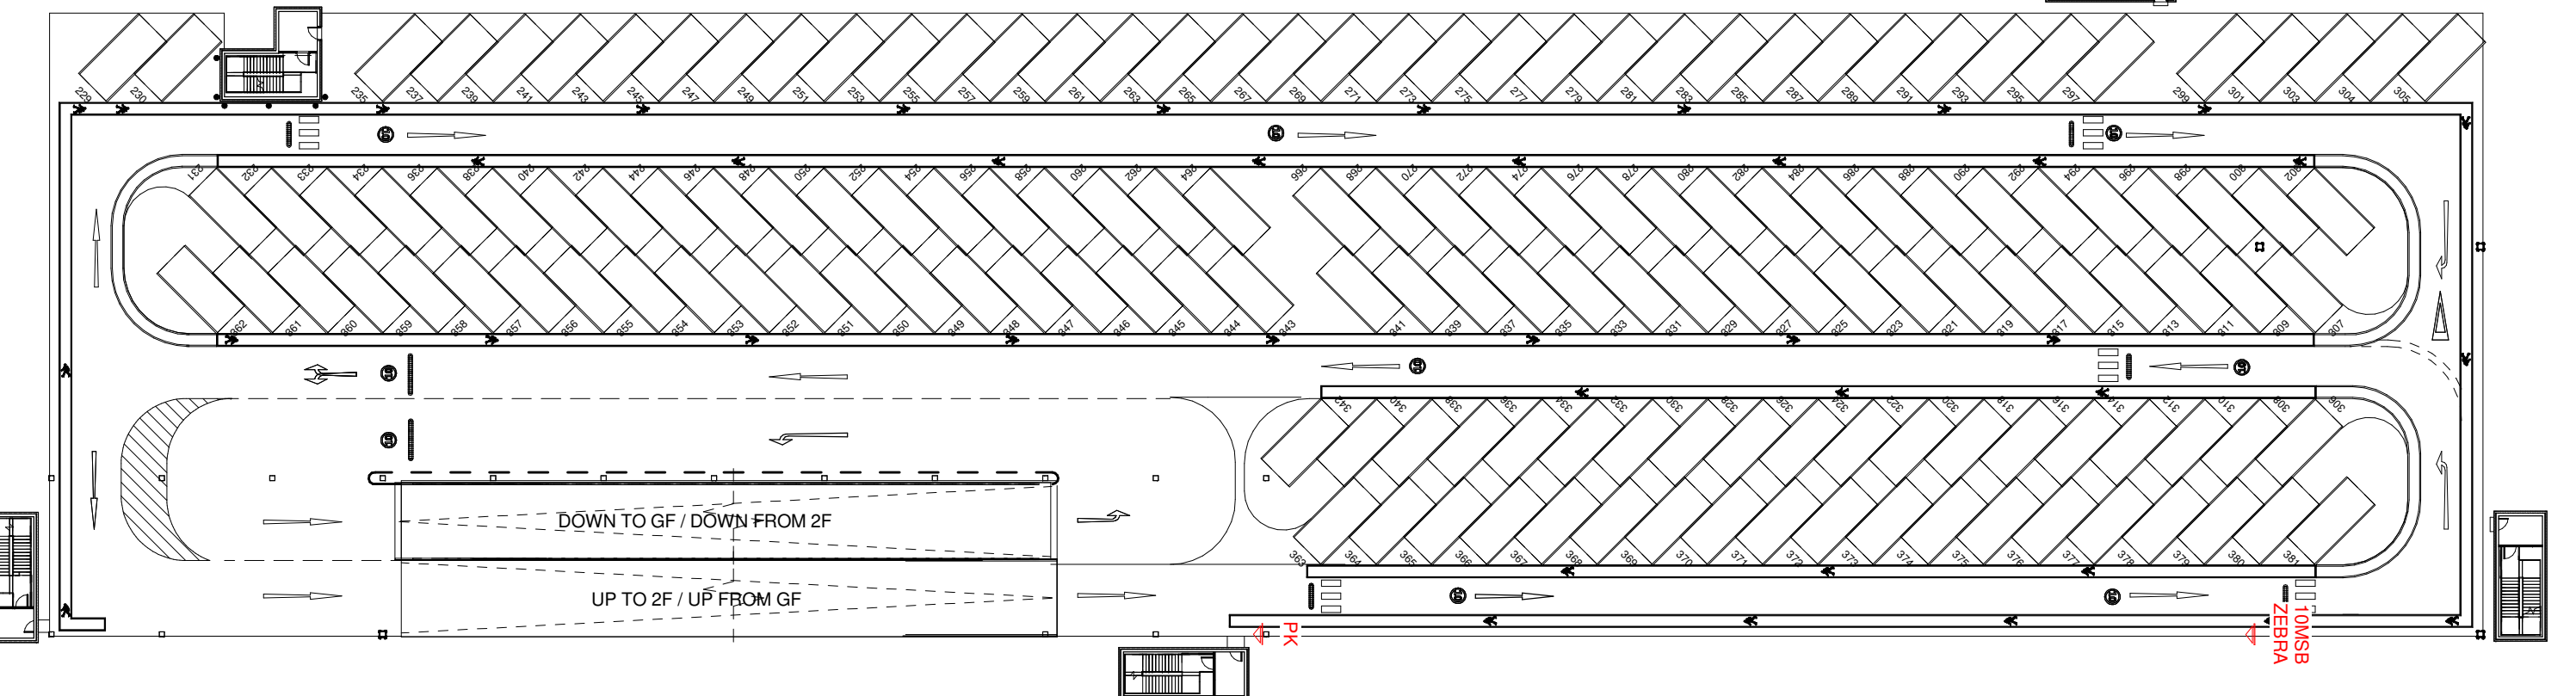

DECK LEVEL 1 - SIGNAGE PLANNING
1 : 500

Architects are to be notified of any discrepancies.
Contractors must check all dimensions on site.
This drawing is subject to copyright laws and is to be used on this project only.
This drawing is to be used solely for the information as filed only.
Any other information shall be the latest revision of any other referenced drawings.
To be read in conjunction with relevant design standards/protocols.

This is a colour drawing. In order to ensure any subsequent reproduction is viewed correctly it should be printed in full colour.

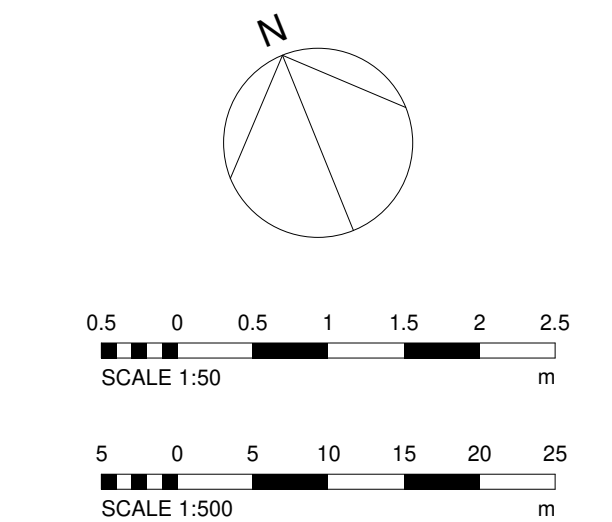

P5	PK501A VEHICLE SIGNS REMOVED REAR AMZBL SIGN REMOVED HANDED VERSIONS OF VEHD1 & VEHD2 SIGNS ADDED YARD RULES SIGNAGE REFERENCES SUPPLIED	10.07.23	TH	RM
P4	LENOIR SIGNS REMOVED, VAN CLICK SIGNS BEYOND 1M FROM PERIMETER REMOVED, SIGN SCANS IN YARD REPEARED IN SIZE, SIGN QUANTITIES UPDATED	21.04.23	RRM	SMR
P3	PLANNING DRAWINGS AMENDED TO ALIGN WITH REVISION PROCESSED EXTERNAL SIGNAGE PLAN	09.12.22	TH	RM
P2	PLANNING DRAWINGS AMENDED TO ALIGN WITH REVISION PROCESSED EXTERNAL SIGNAGE PLAN	07.12.22	TH	RM
P1	FIRST ISSUE	07.11.22	TH	RM
Rev	Description	Date	Drn	Clk

Status

PLANNING

SMR
SMALLEY MARSEY RISPIN
ARCHITECTS

Floor 2, The Exchange, Station Parade, Harrogate, HG1 1TS
01423 707 757
admin@smrarchitects.co.uk

Project
DP01 - HAVANT, NEW LANE

Client
amazon

Drawing Title
SIGNAGE LOCATION PLAN

Proj Ref	Origin	Zone Level	Type	Role	Mark	Status	Rev
DP01 - SMR	00 - ZZ - DR - A - 2302 - S4 - P5						
SMR Job Ref	Sheet	As Indicated	Scale	Drawn	TH		