




EXISTING FRONT ELEVATION ONTO SOUTH STREET 1:50 SCALE



EXISTING SIDE ELEVATION ONTO SOUTH STREET (car park) 1:50 SCALE




EXISTING REAR ELEVATION ONTO SOUTH STREET (car park) 1:50 SCALE

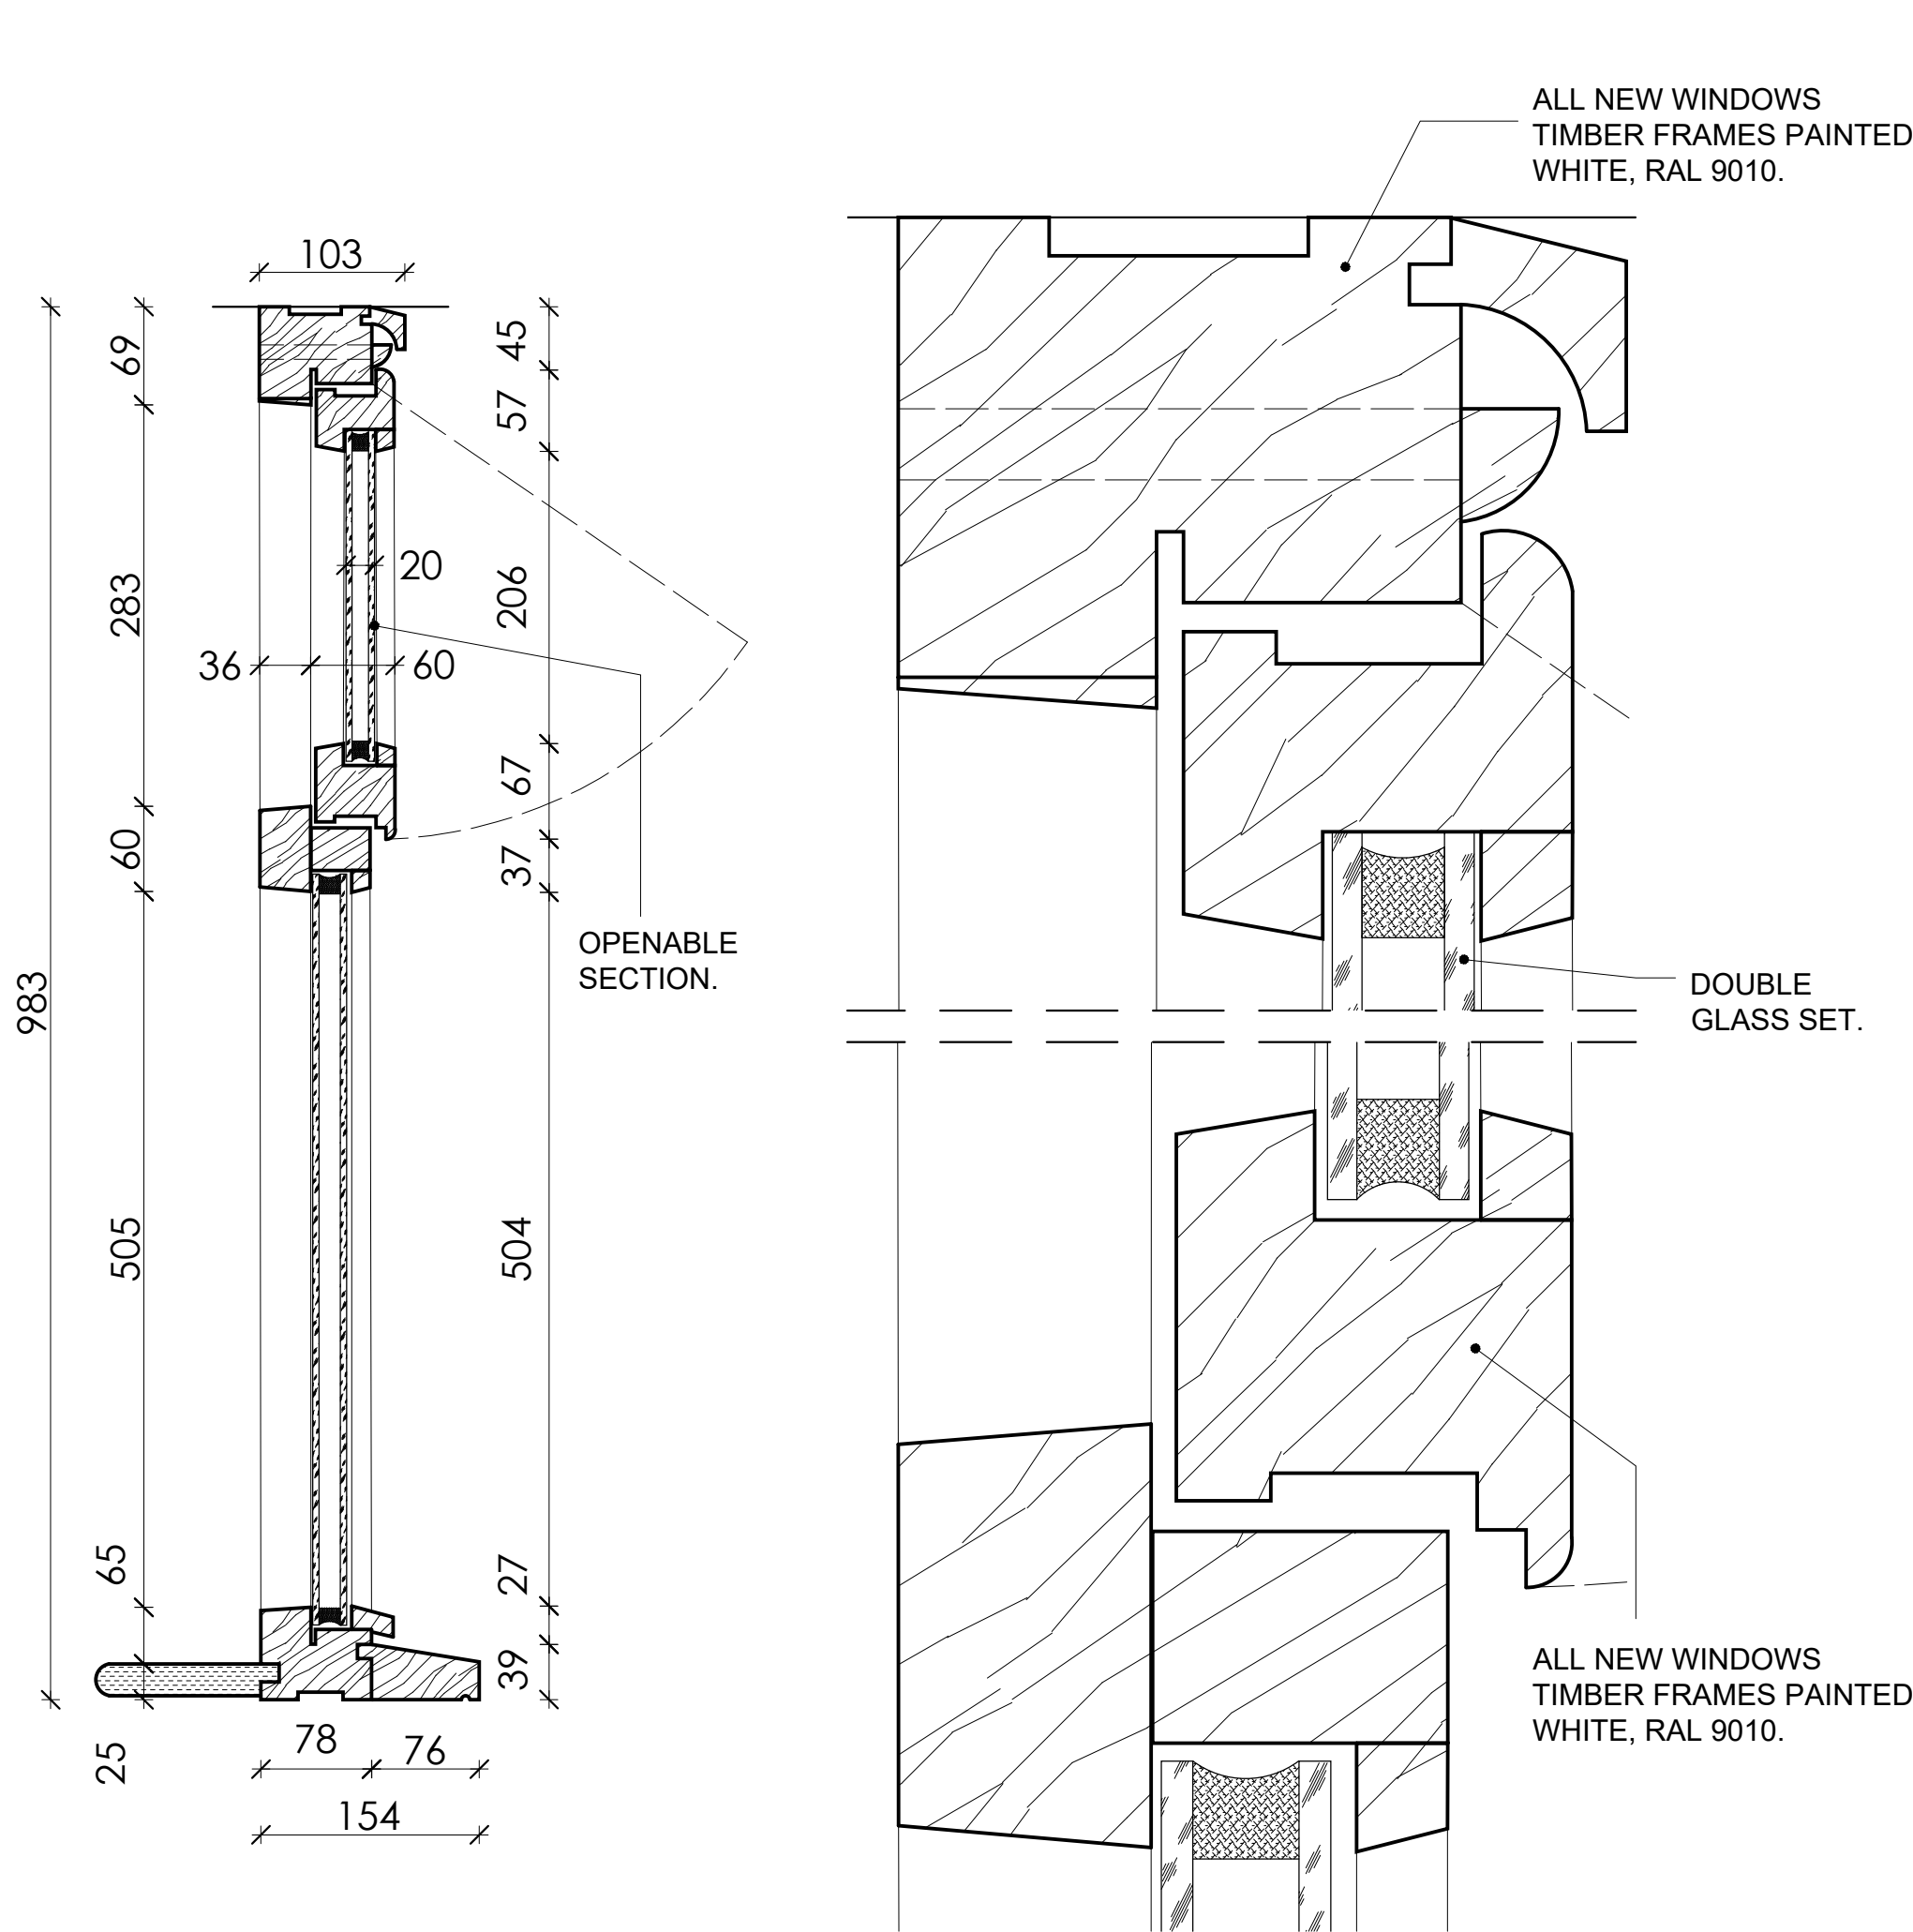

SECTION THRO' THE WINDOW 1:5 SCALE

FULL-SIZE GLAZING BAR DETAILS 1:1 SCALE


WINDOW DETAILS "A"

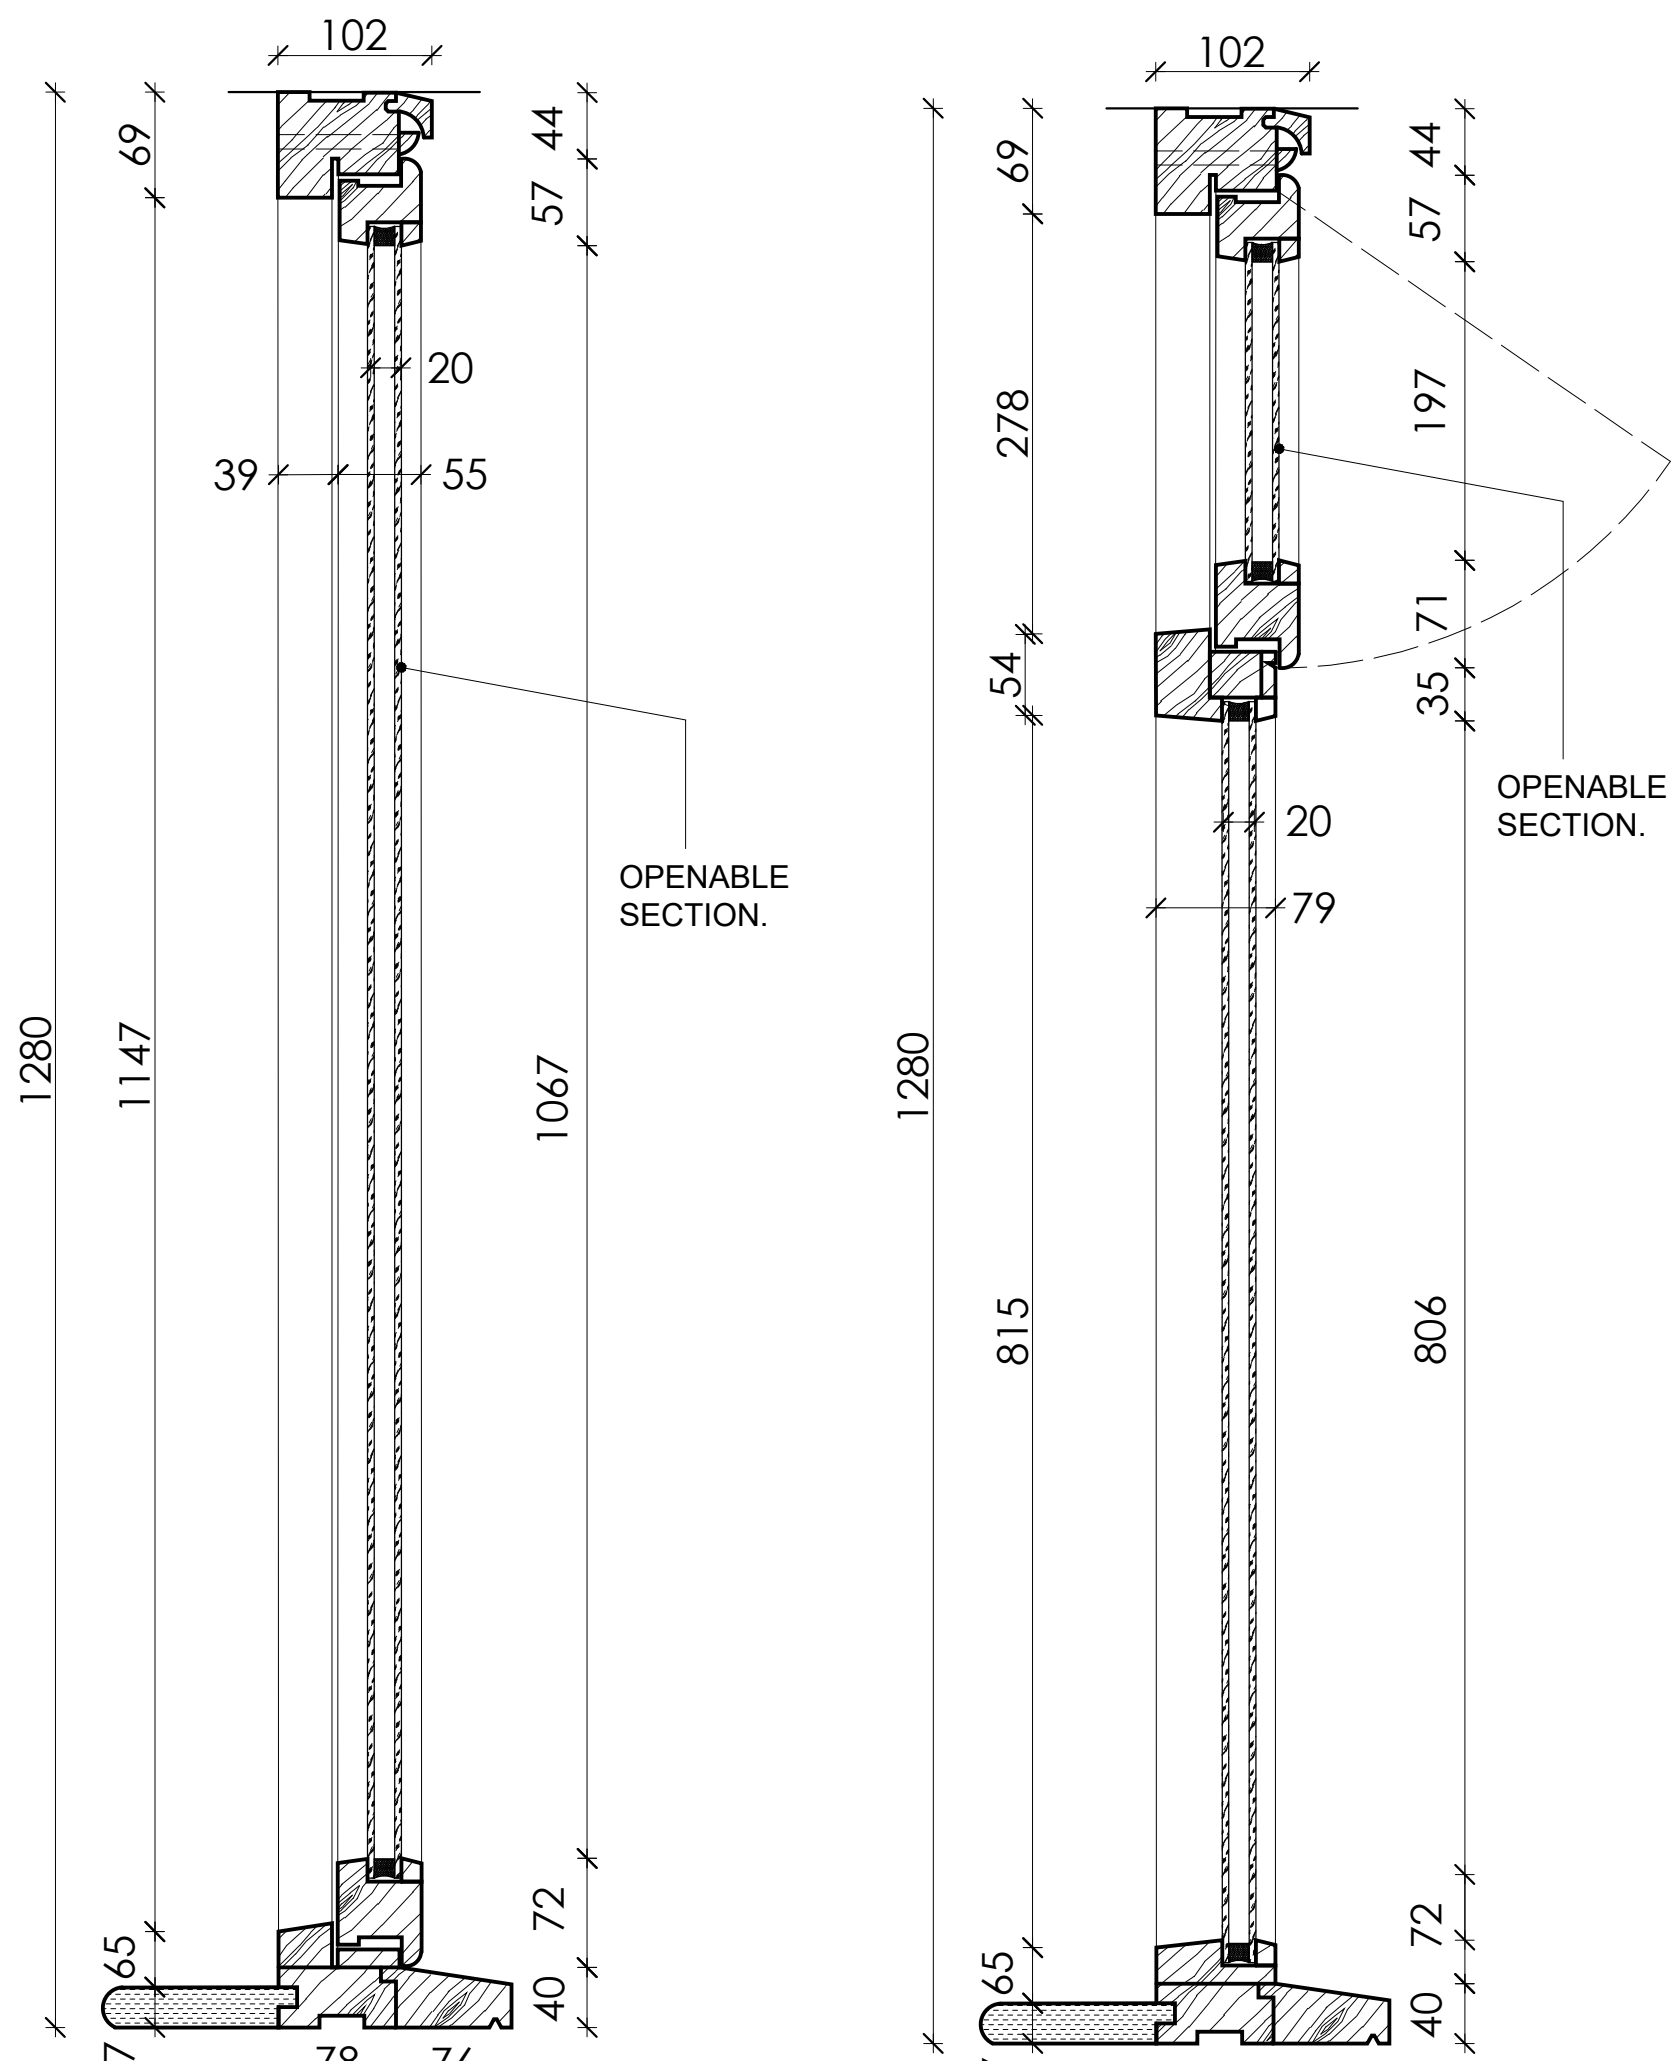


SECTION THRO' SIDE PANE OF THE WINDOW 1:5 SCALE

SECTION THRO' CENTRAL PANE OF THE WINDOW 1:5 SCALE

WINDOW DETAILS "B"

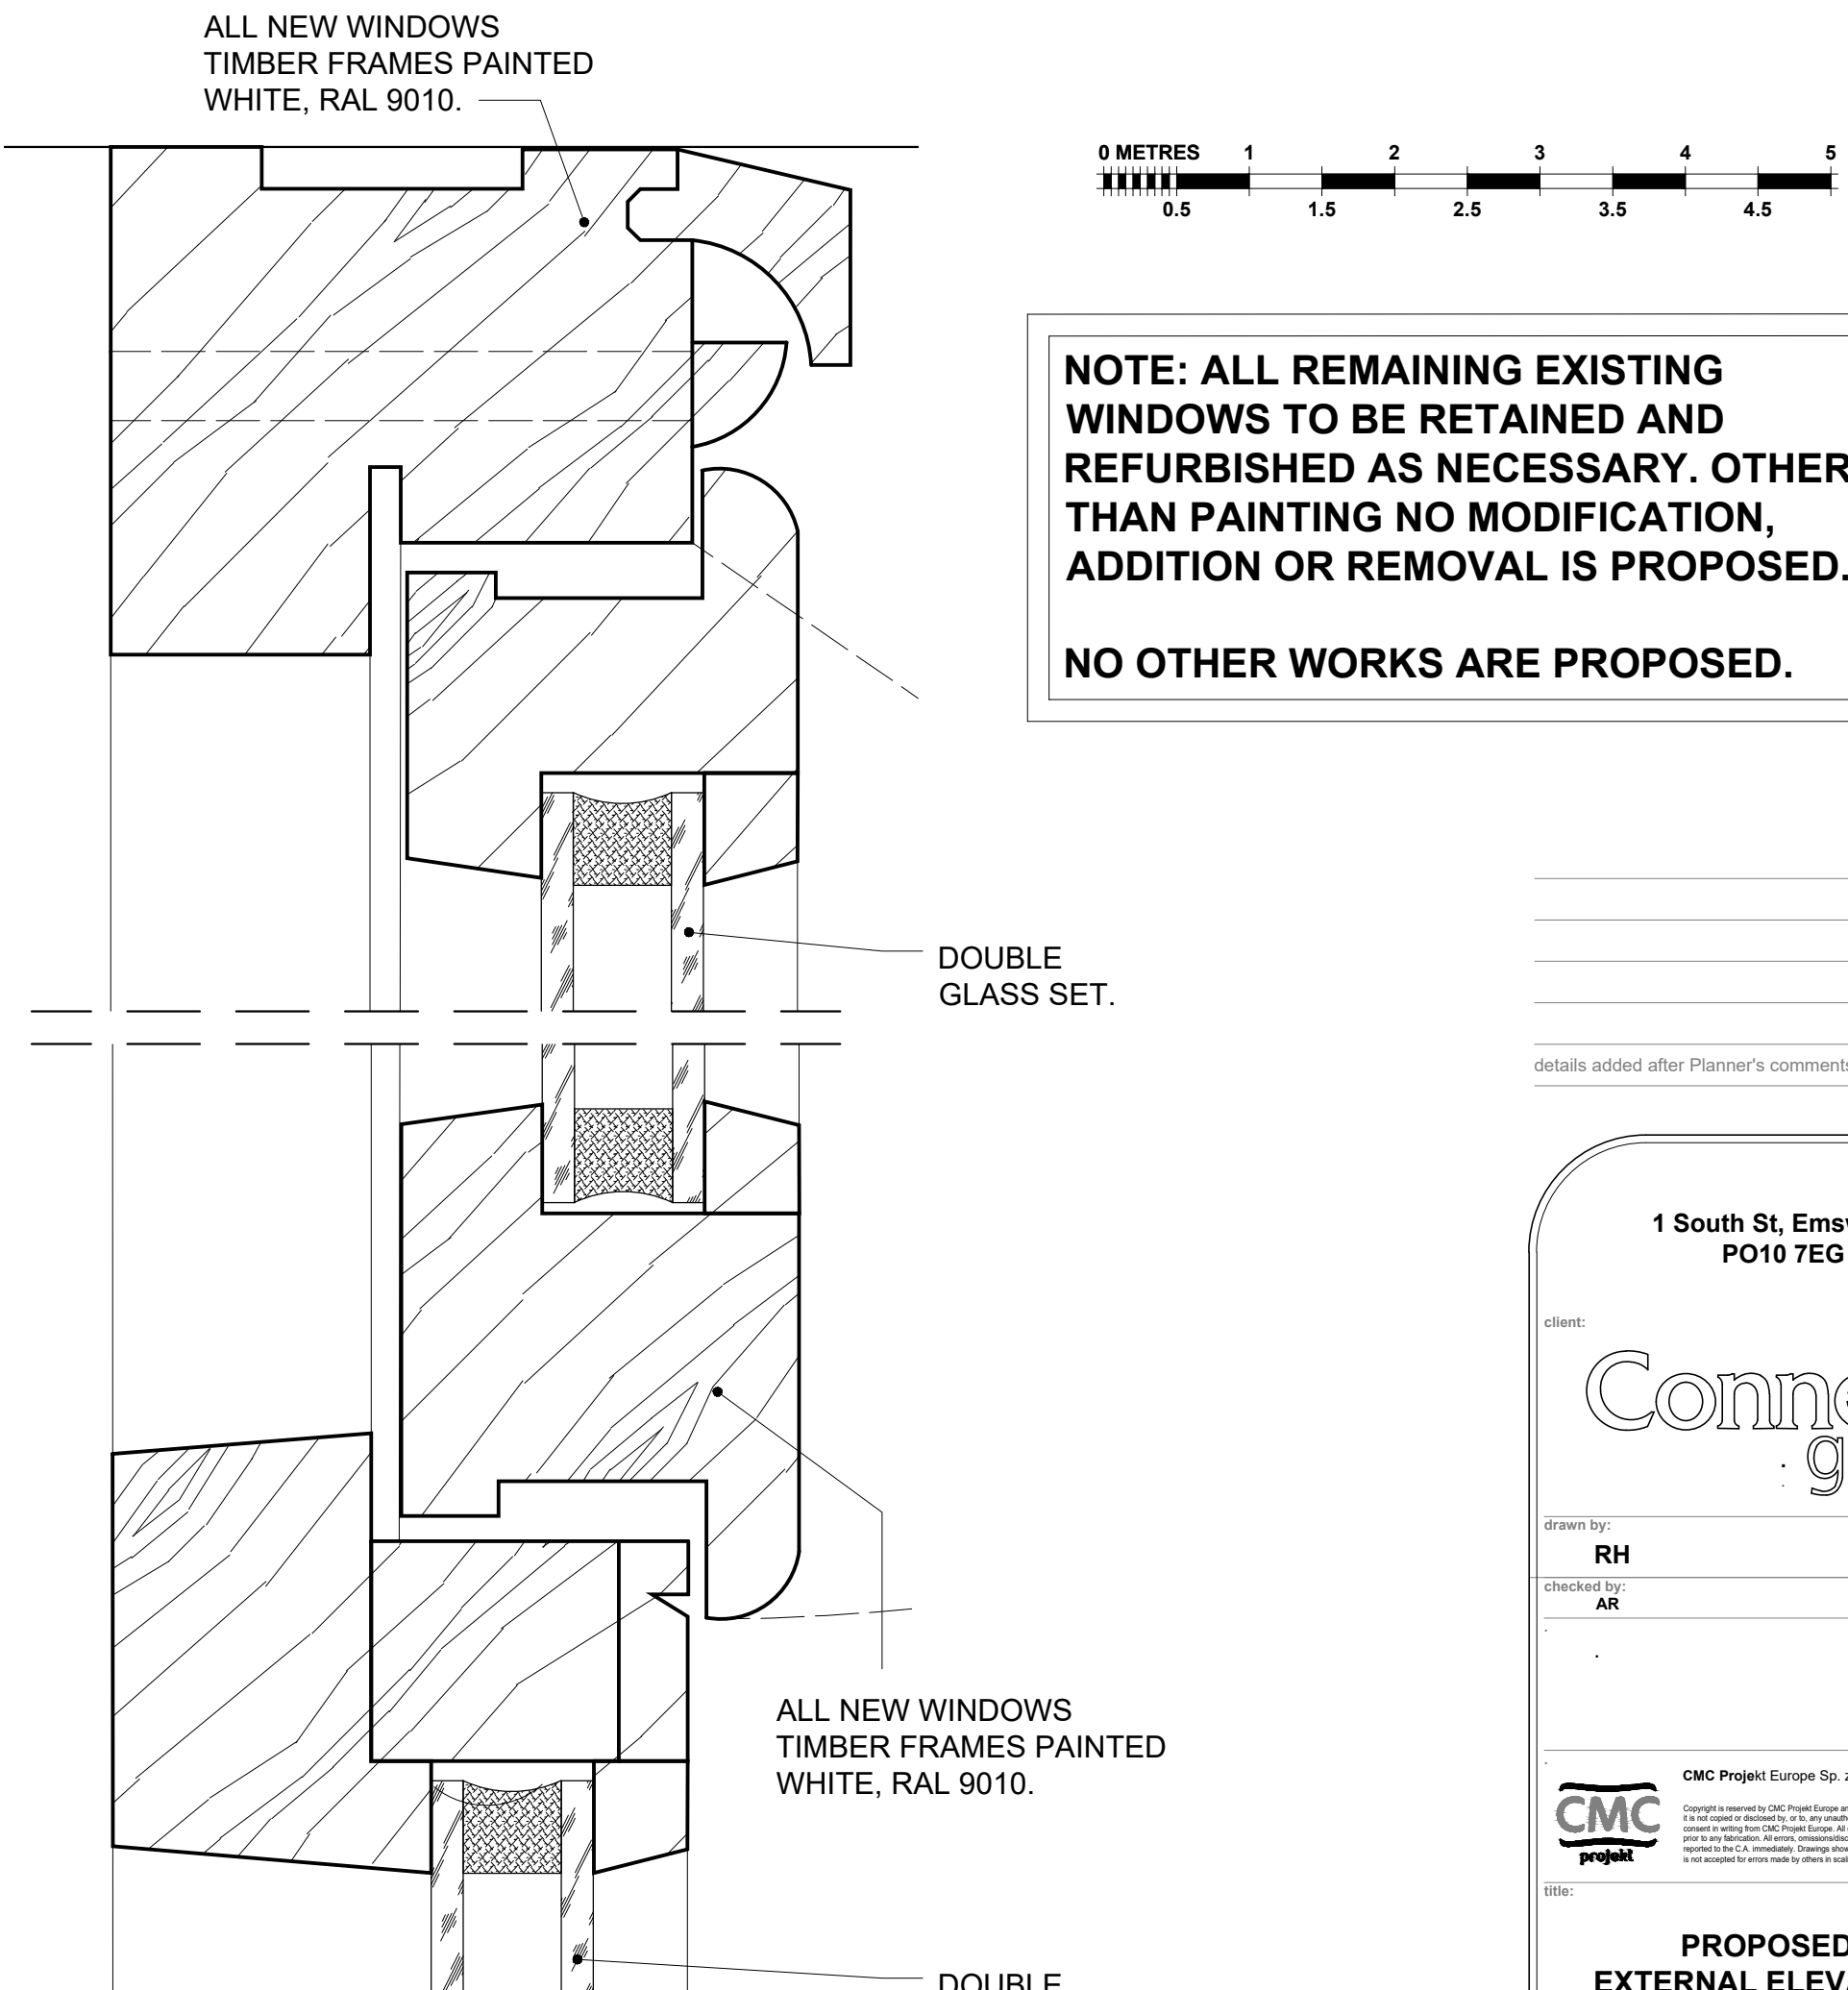

FULL-SIZE GLAZING BAR DETAILS 1:1 SCALE

 

NOTE: ALL REMAINING EXISTING WINDOWS TO BE RETAINED AND REFURBISHED AS NECESSARY. OTHER THAN PAINTING NO MODIFICATION, ADDITION OR REMOVAL IS PROPOSED.

NO OTHER WORKS ARE PROPOSED.

details added after Planner's comments		06 Jun '23	1
revision date		nr	

1 South St, Emsworth
PO10 7EG

Client:

Connells
group

Drawn by:
RH

Checked by:
AR

CMC Project Europe Sp. z o.o.

Copyright is reserved by CMC Project Europe and is subject to the condition that it is not to be used for any other purpose without the written consent of CMC Project Europe. All information is provided on the basis of the best available information and is not to be used for any other purpose without the written consent of CMC Project Europe.

PROPOSED
EXTERNAL ELEVATIONS

Drawing number:
GSP_EMS_01

Phase:
PLANNING APPLICATION

ARCHITECTURE

Scale:
1:50 @ A1

revision:
1

date:
NOVEMBER 2022