



Proposed Elevations

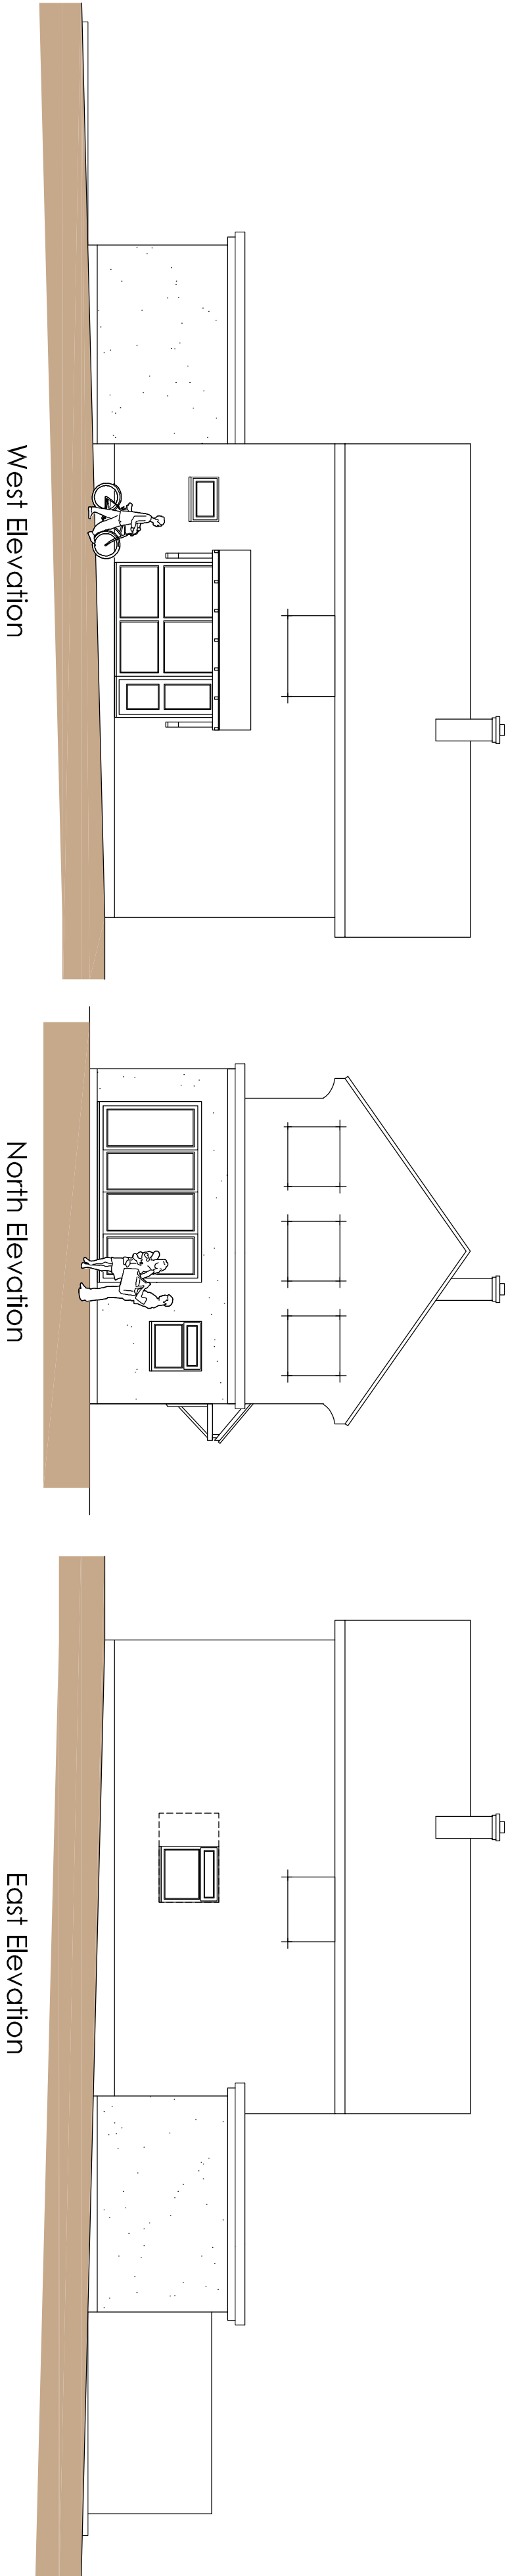

West Elevation







North Elevation

East Elevation

 


Proposed Single Storey Rear Extension

Scale in Metres
0 5 10 15 20 25 for 1:500

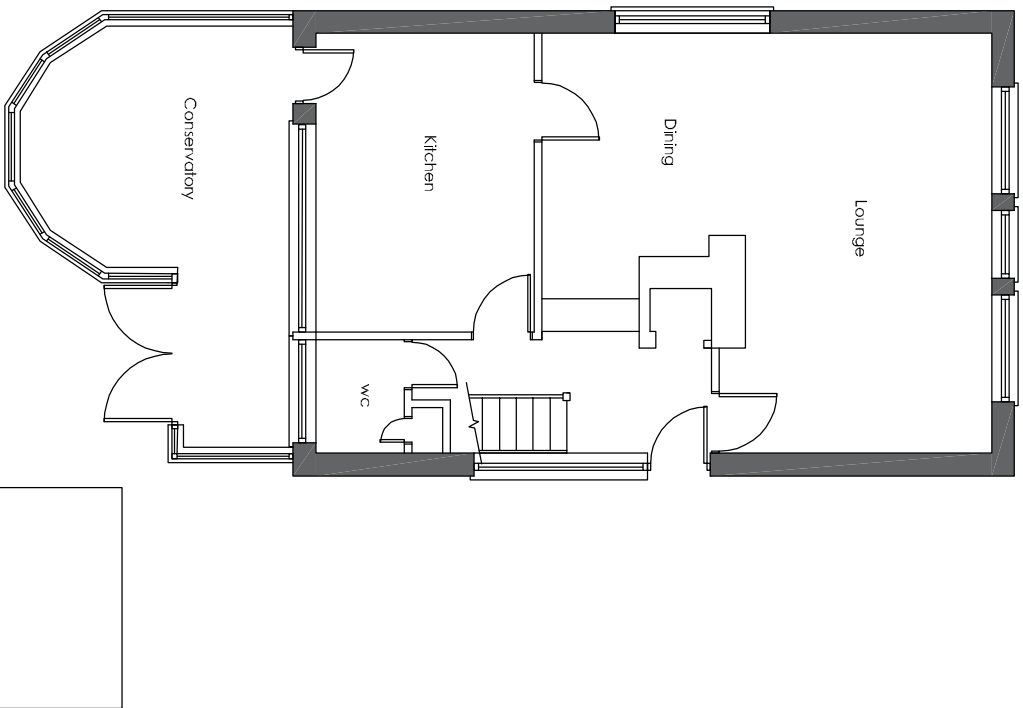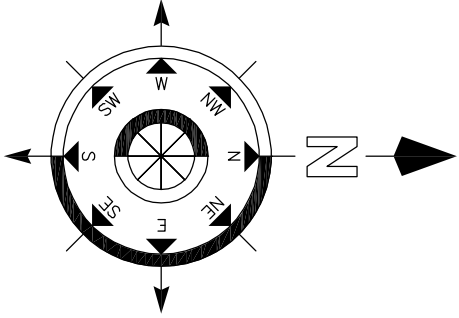 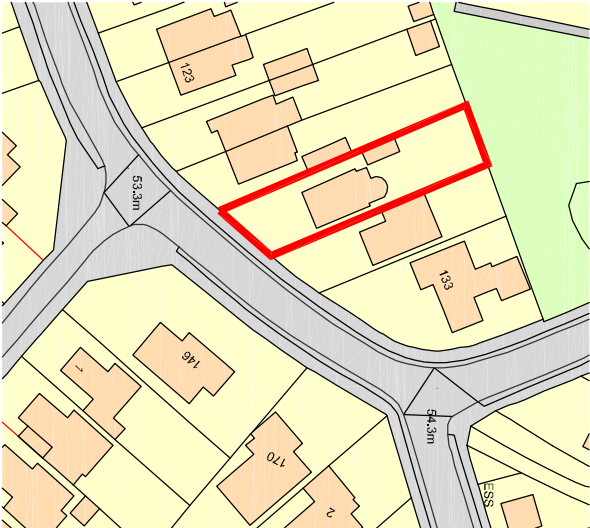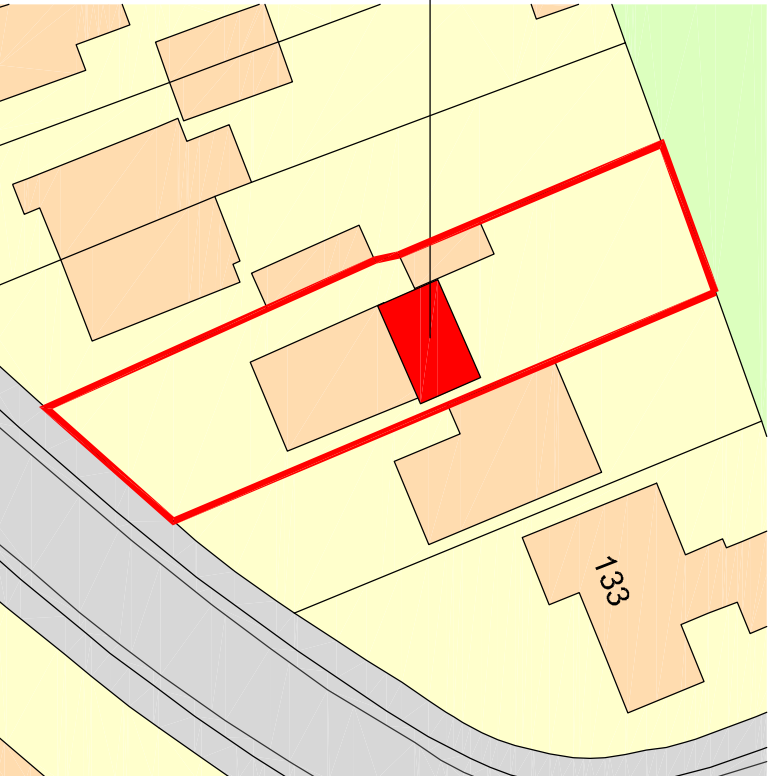 

Existing Ground Floor Plan

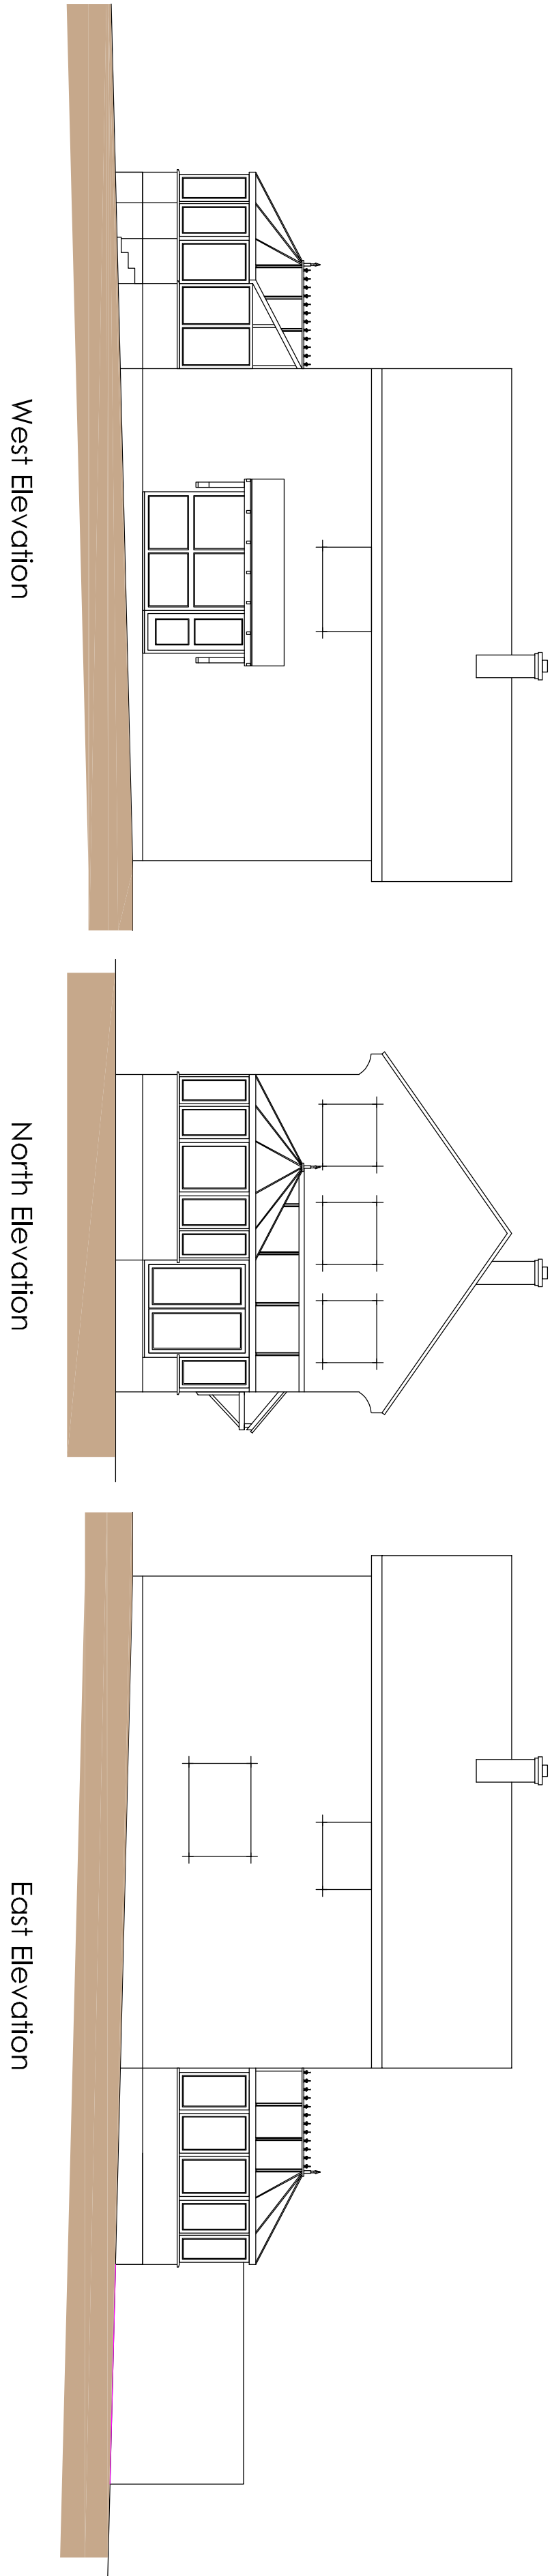

West Elevation

North Elevation

East Elevation

Revision	Description	Date	Drawn

129 The Dale
Widley
Hampshire

Drawing Title: **Proposed Single Storey Rear Extension**

Drawn By CF	Date 21/11/23	SHEET SIZE A1	Approved By	Date
----------------	------------------	------------------	-------------	------

PLANNING

2 Emerald Close Watrooville Hauns PO7 8NN
tel: 023 92 432484 fax: 023 92 358554
Email: christflintassociates@gmail.com

