




NOTES:
Dimensions to be checked on site before commencing work. Any discrepancies shall be reported to the architect immediately.
Do not scale from these drawings except for planning purposes. Use figured dimensions only.
Where applicable this drawing is to be read in conjunction with other consultants' drawings.

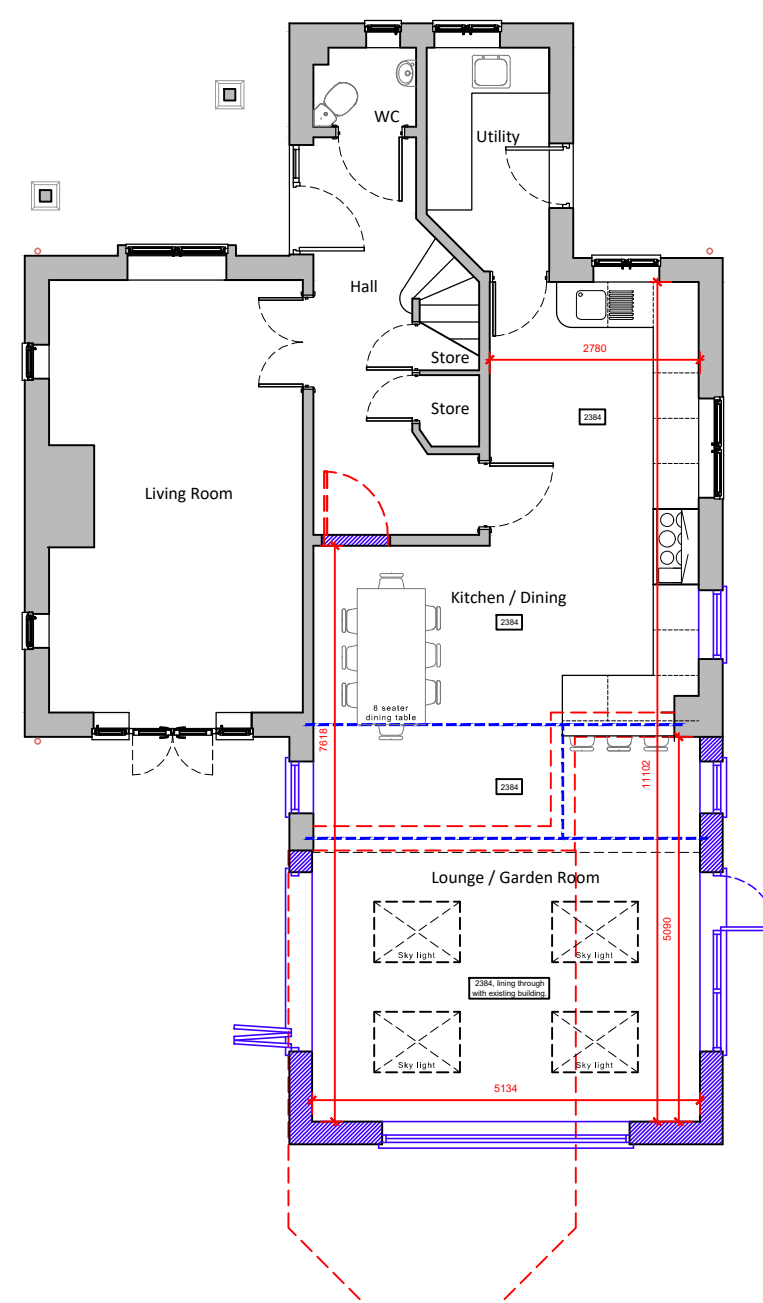

Ground floor plan scale 1:100

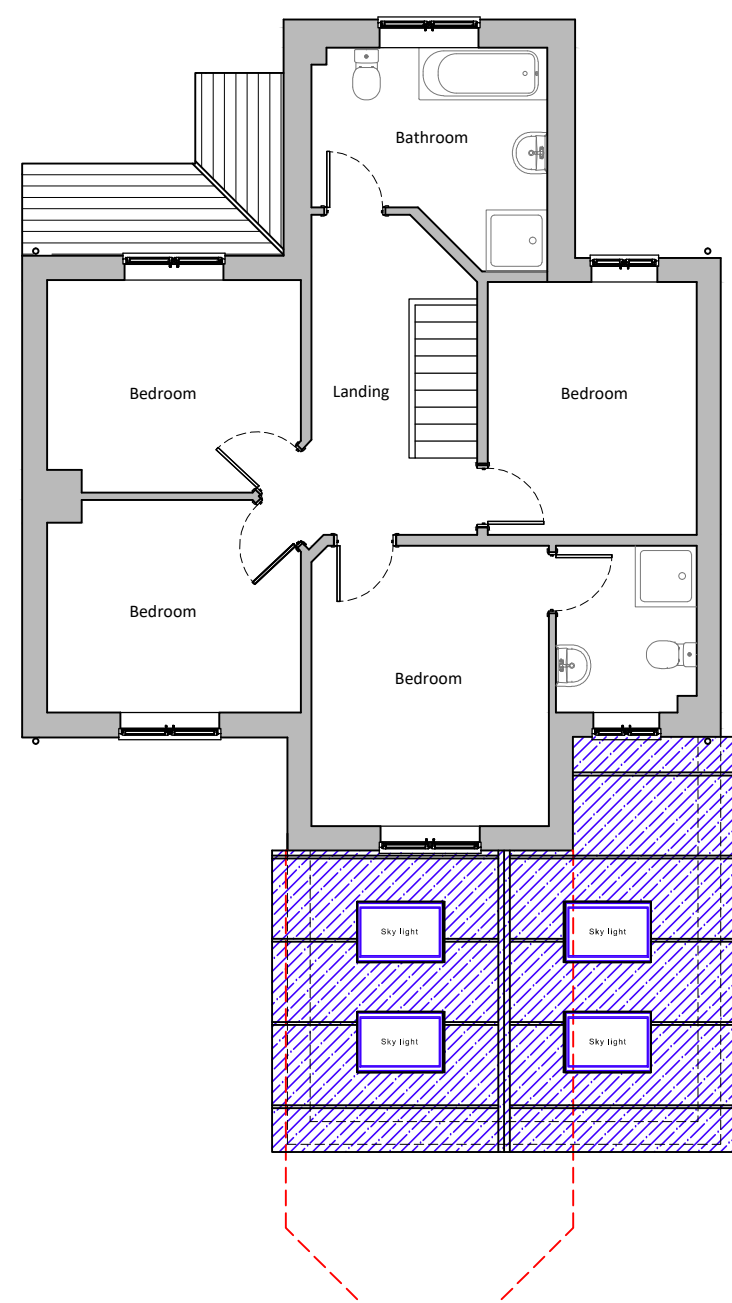


First floor plan scale 1:100

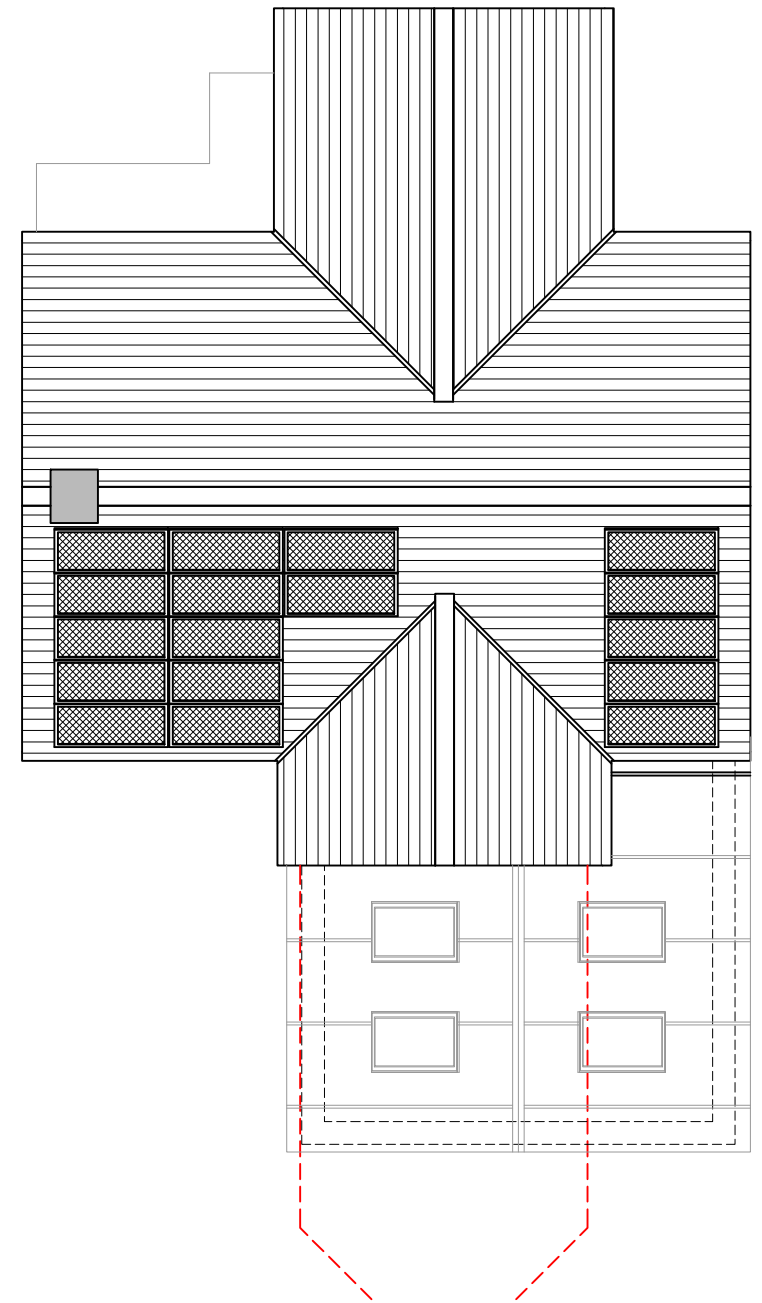

Roof plan scale 1:100

Boundary line
Removed structure
Existing walls
Proposed walls
Proposed structure

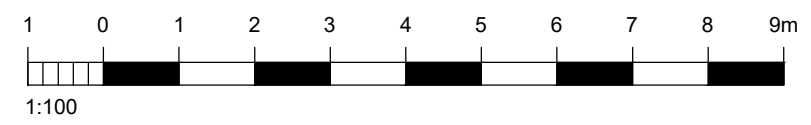

For MR & MRS CHILTON	Title PLANS AS PROPOSED	Office Tel: 01243 933732
Project PROPOSED SINGLE STOREY REAR EXTENSION AT 80 HAVANT ROAD, EMSWORTH, HAMPSHIRE, PO10 7LH	Date JUNE 2023	Email: admin@jb-architecturedesign.com
	Drawn SR	Web: www.jb-architecturedesign.com
	Scale as noted @ A3	
	Checked -	
	Job Number PL.710.23	
	Drawing Number 03	
	Revision B	

JB ARCHITECTURE