


SEE ALSO M&E &
STRUCTURAL ENGINEERS
DRAWINGS


— STRIP OUT/ DEMOLITION

■ STRIP OUT/ DEMOLITION

STRUCTURAL ENGINEER TO ASSESS SITE PRIOR TO ANY DEMOLITION WORK TAKING PLACE.

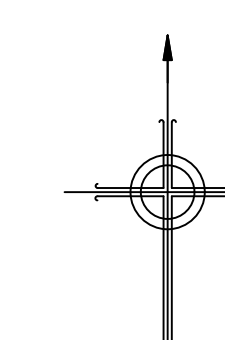


INDICATIVE

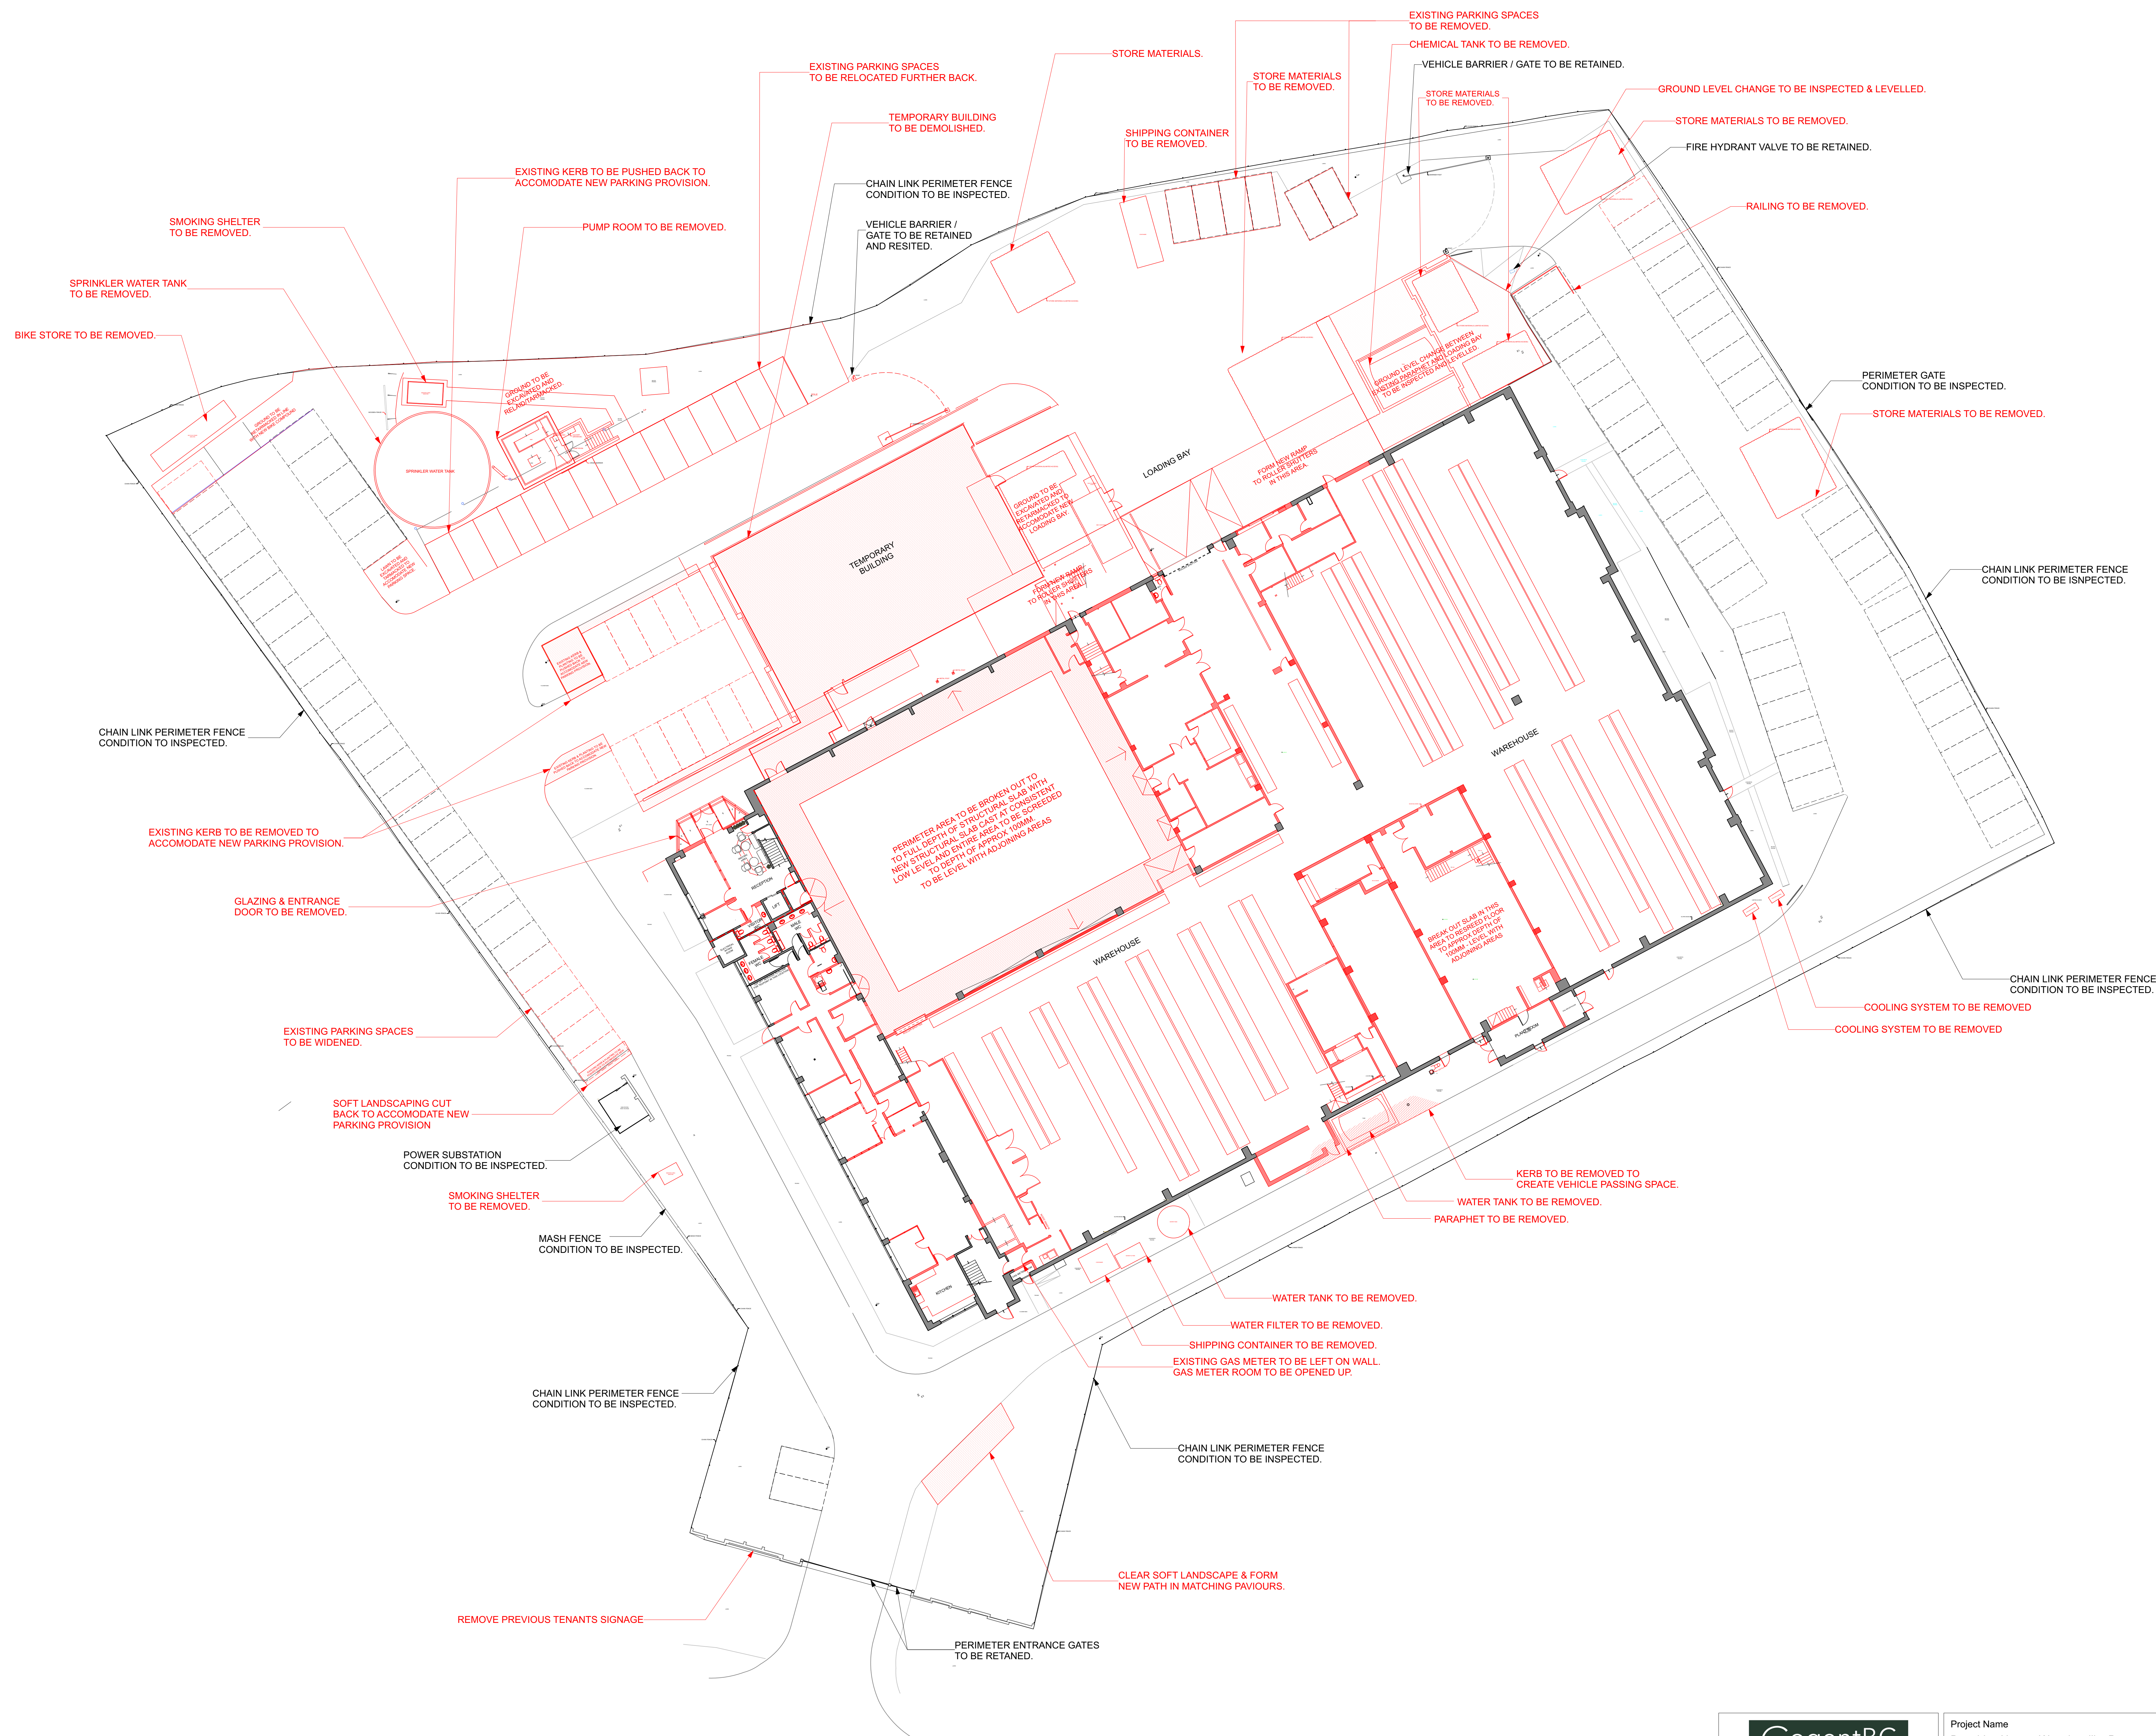

PLANNING

Do not scale this drawing.
All dimensions to be checked on site.
Drawing to be read in conjunction with any specifications,
schedules and Consultants drawings and details.

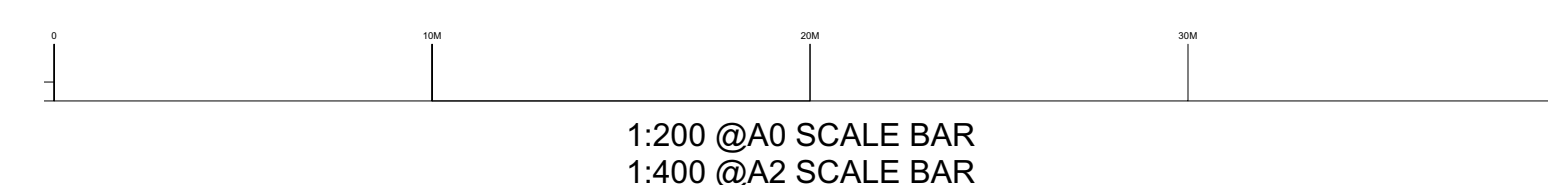

68 - 65 Tabernacle Street
London EC2A 4BD
+44 (0) 20 3890 2890
www.cogenthc.co.uk

Project Name Brambles House, Waterlooville, Portsmouth	Scale 1:400 @ A2 1:200 @ A0	Drawn SC	Checked GL	Date 23.06.23
Client Columbia Threadneedle, CT UK Property Authorised Investment Fund				Status REV H
Drawing Title EXISTING & DEMOLITION SITE PLAN			Drawing No. 1/05	