




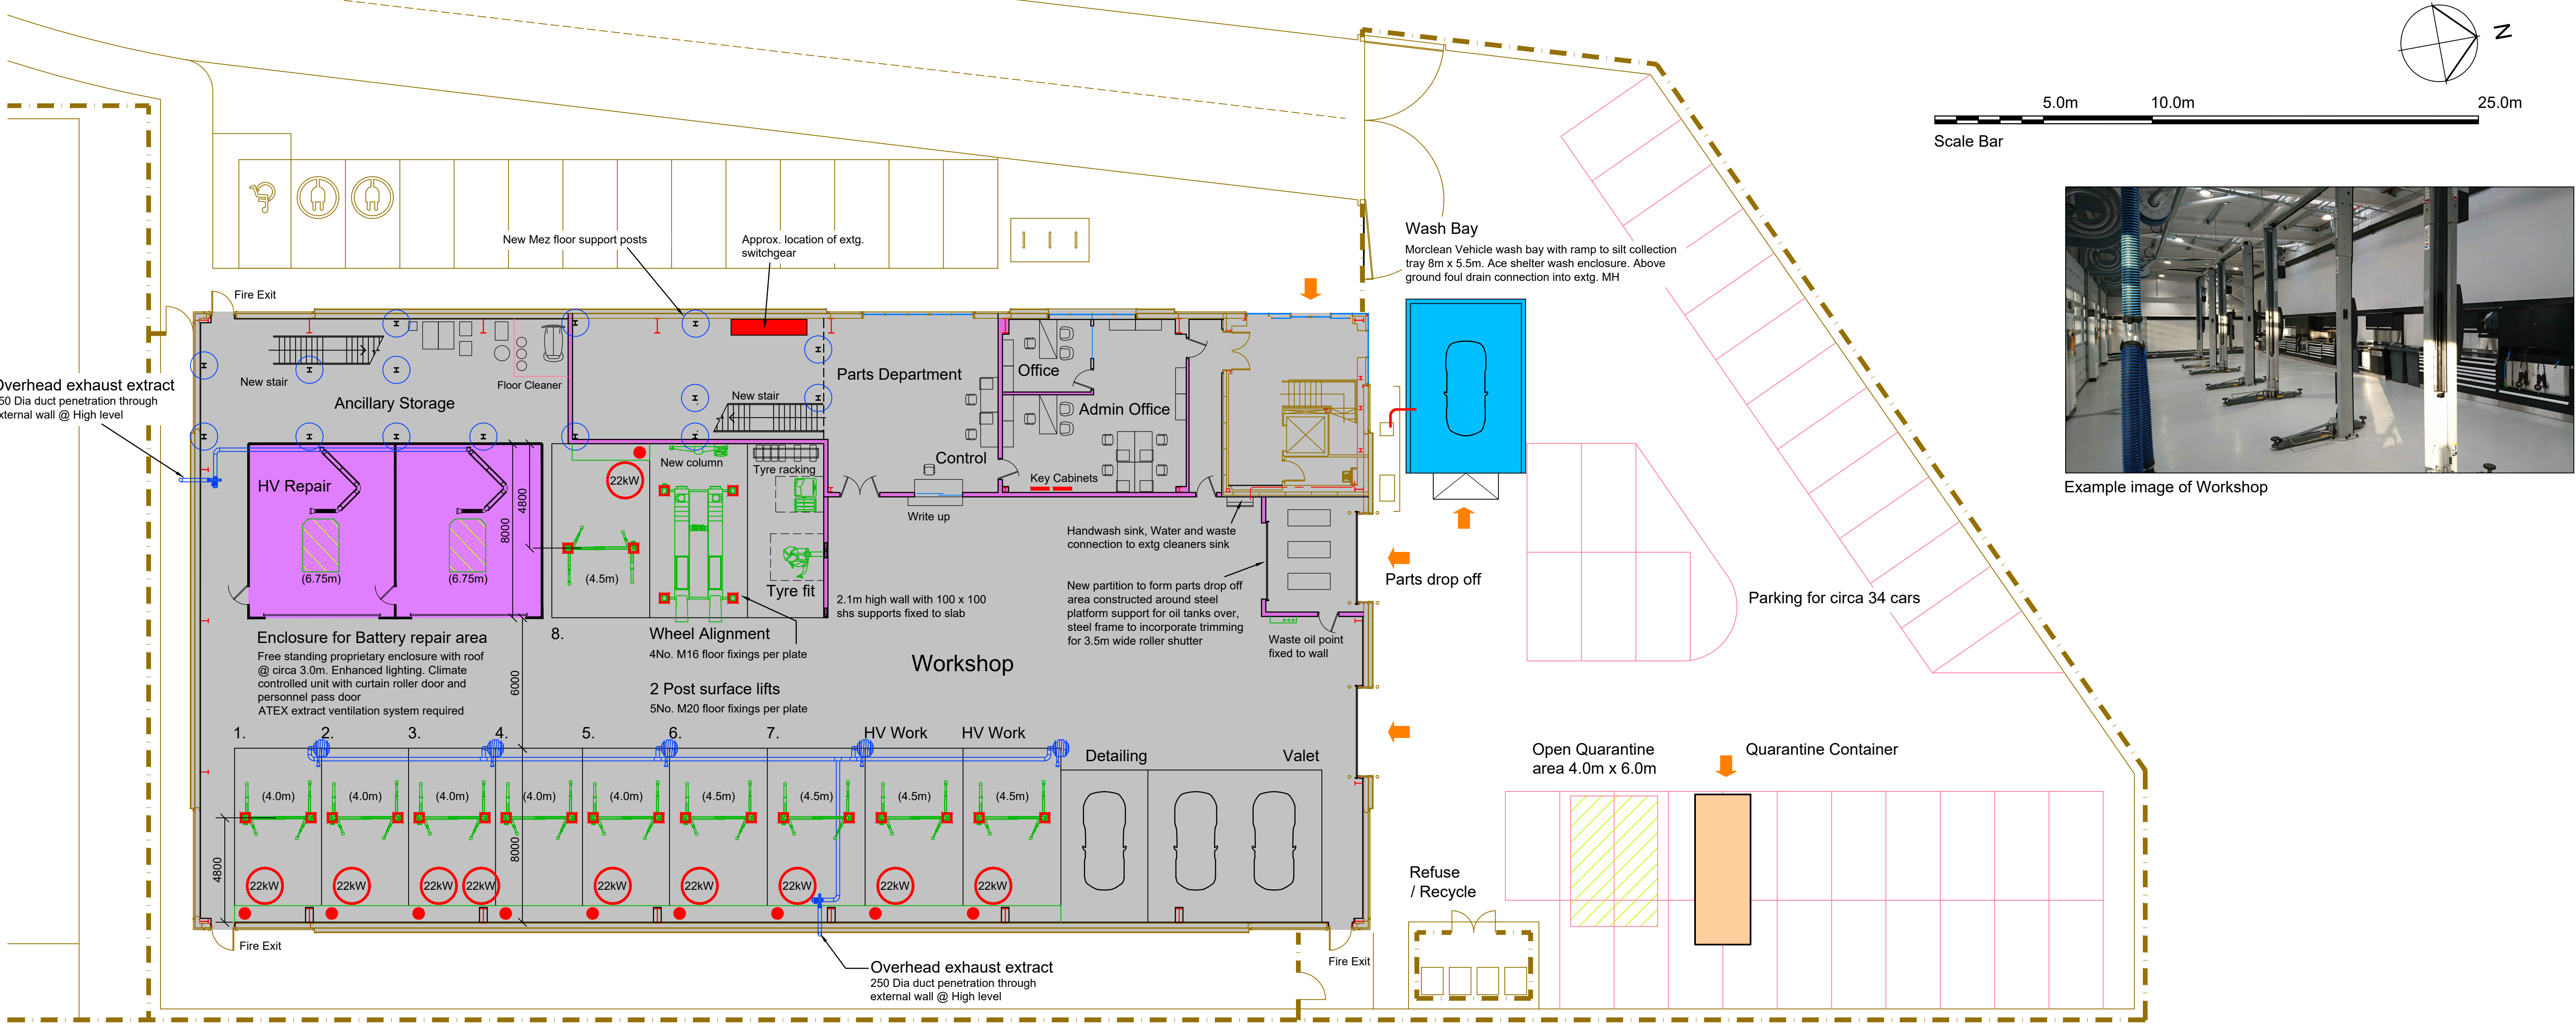

PROPOSED SITE AND GROUND FLOOR PLAN

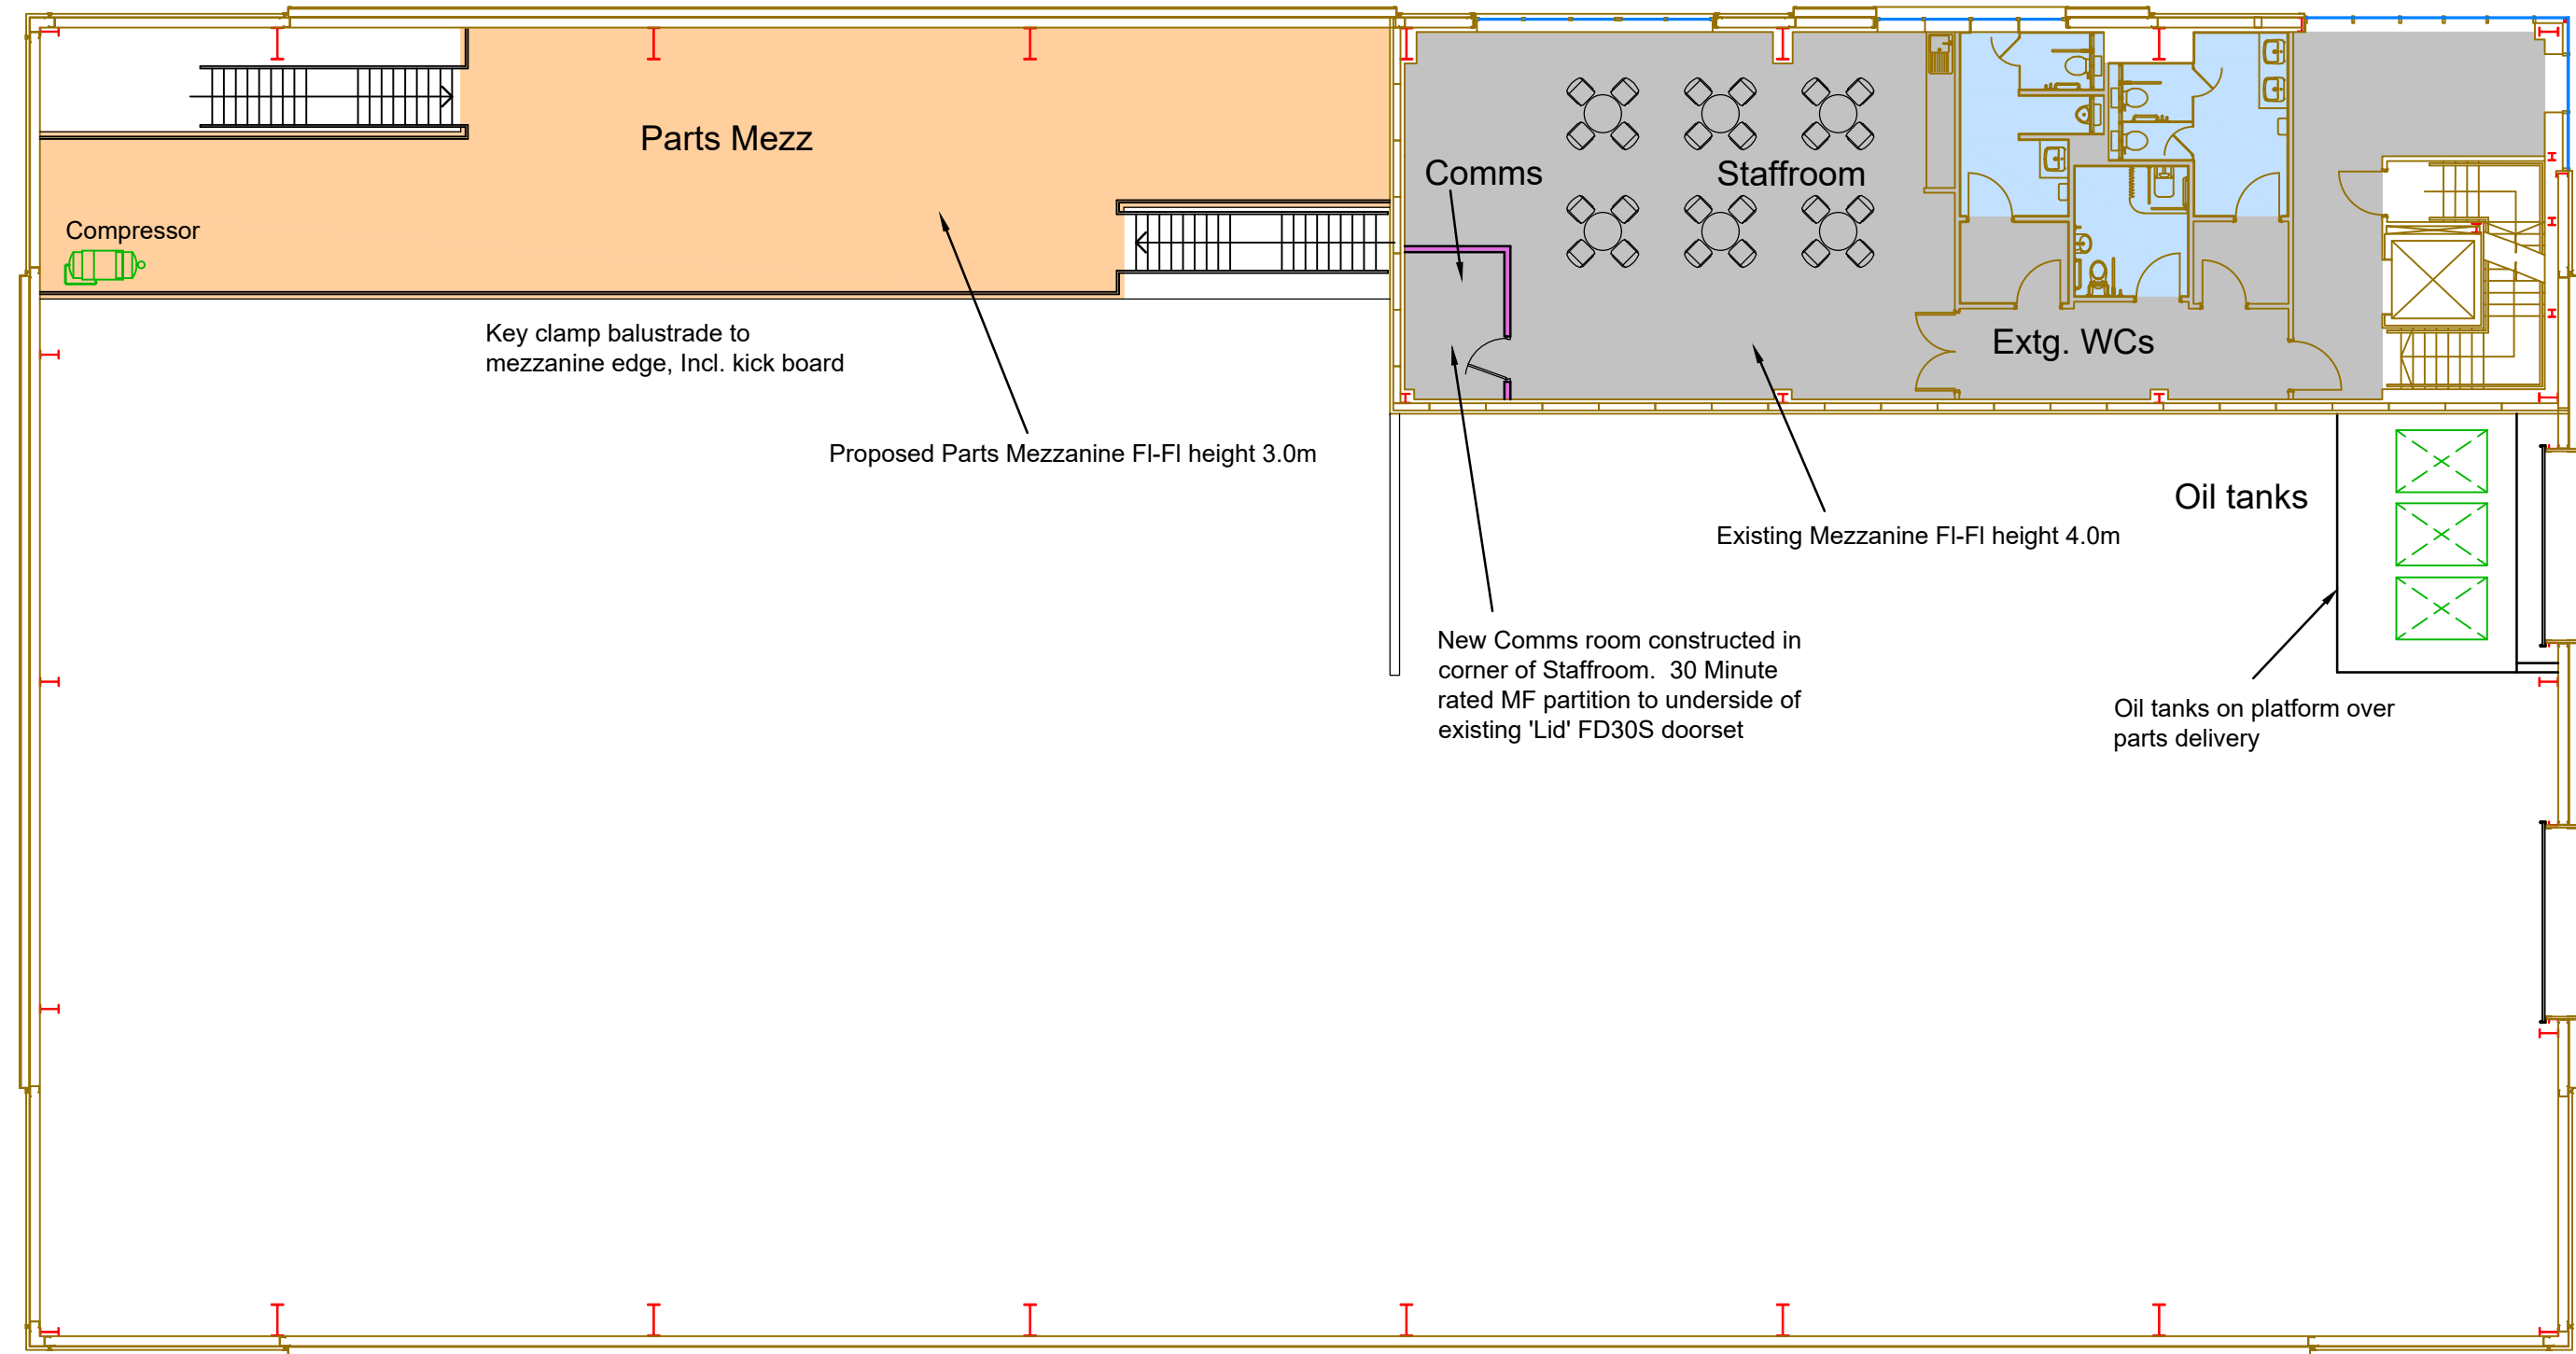

PROPOSED FIRST FLOOR GA PLAN

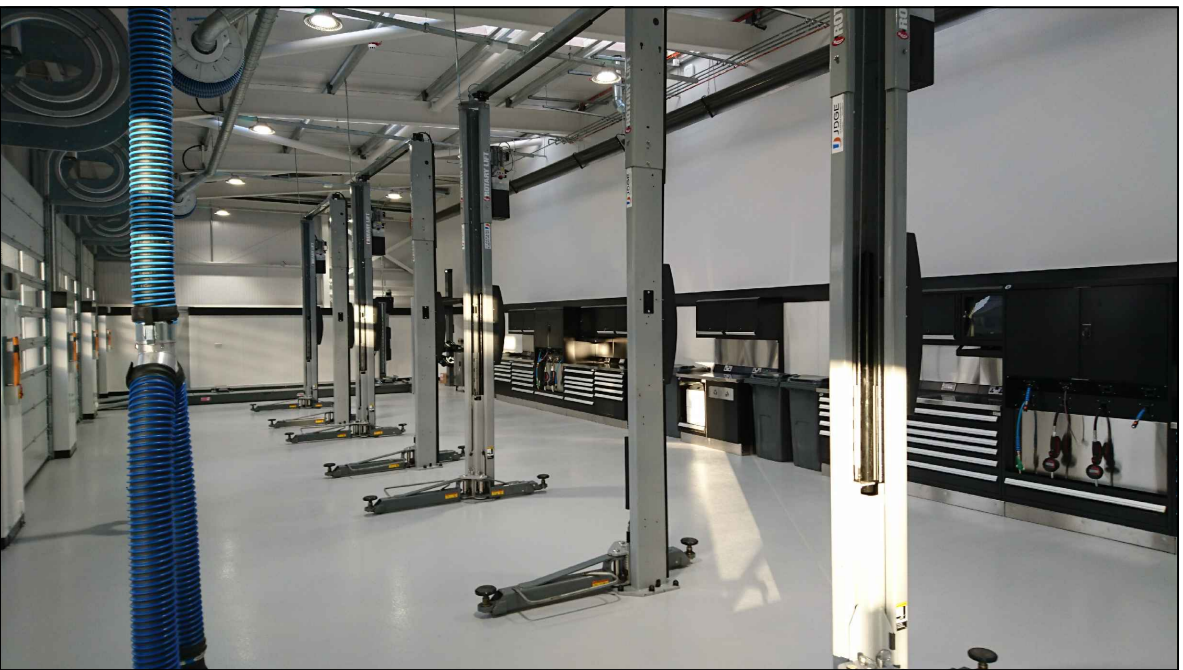

Example image of Workshop



Example image of Quarantine Container



Example image of Ace shelter wash enclosure

Project
PORSCHE PORTSMOUTH
UNIT 502 DUNSBUY PARK

SERVICE FACTORY

Axis 3 Design

architectural design and services

Unit 10 Athena Court
Athena Drive
Tachbrook Park
Warwick CV34 6RT
Telephone : 01926 833570

Drawing
SITE AND FLOOR PLANS

Scale	Date	Drawn
1:150@A1	11/12/23	RMN
Job No.	Drawing No.	Revision
P315	P2	

Planning