




APPENDIX 3 TREE PROTECTION PLAN

- Root protection area radially from centre of the stem
- Protective barrier
- CEZ

Construction exclusion zone
- Supervised hand excavations to determine rooting pattern of T1
- Proprietary ground protection boards

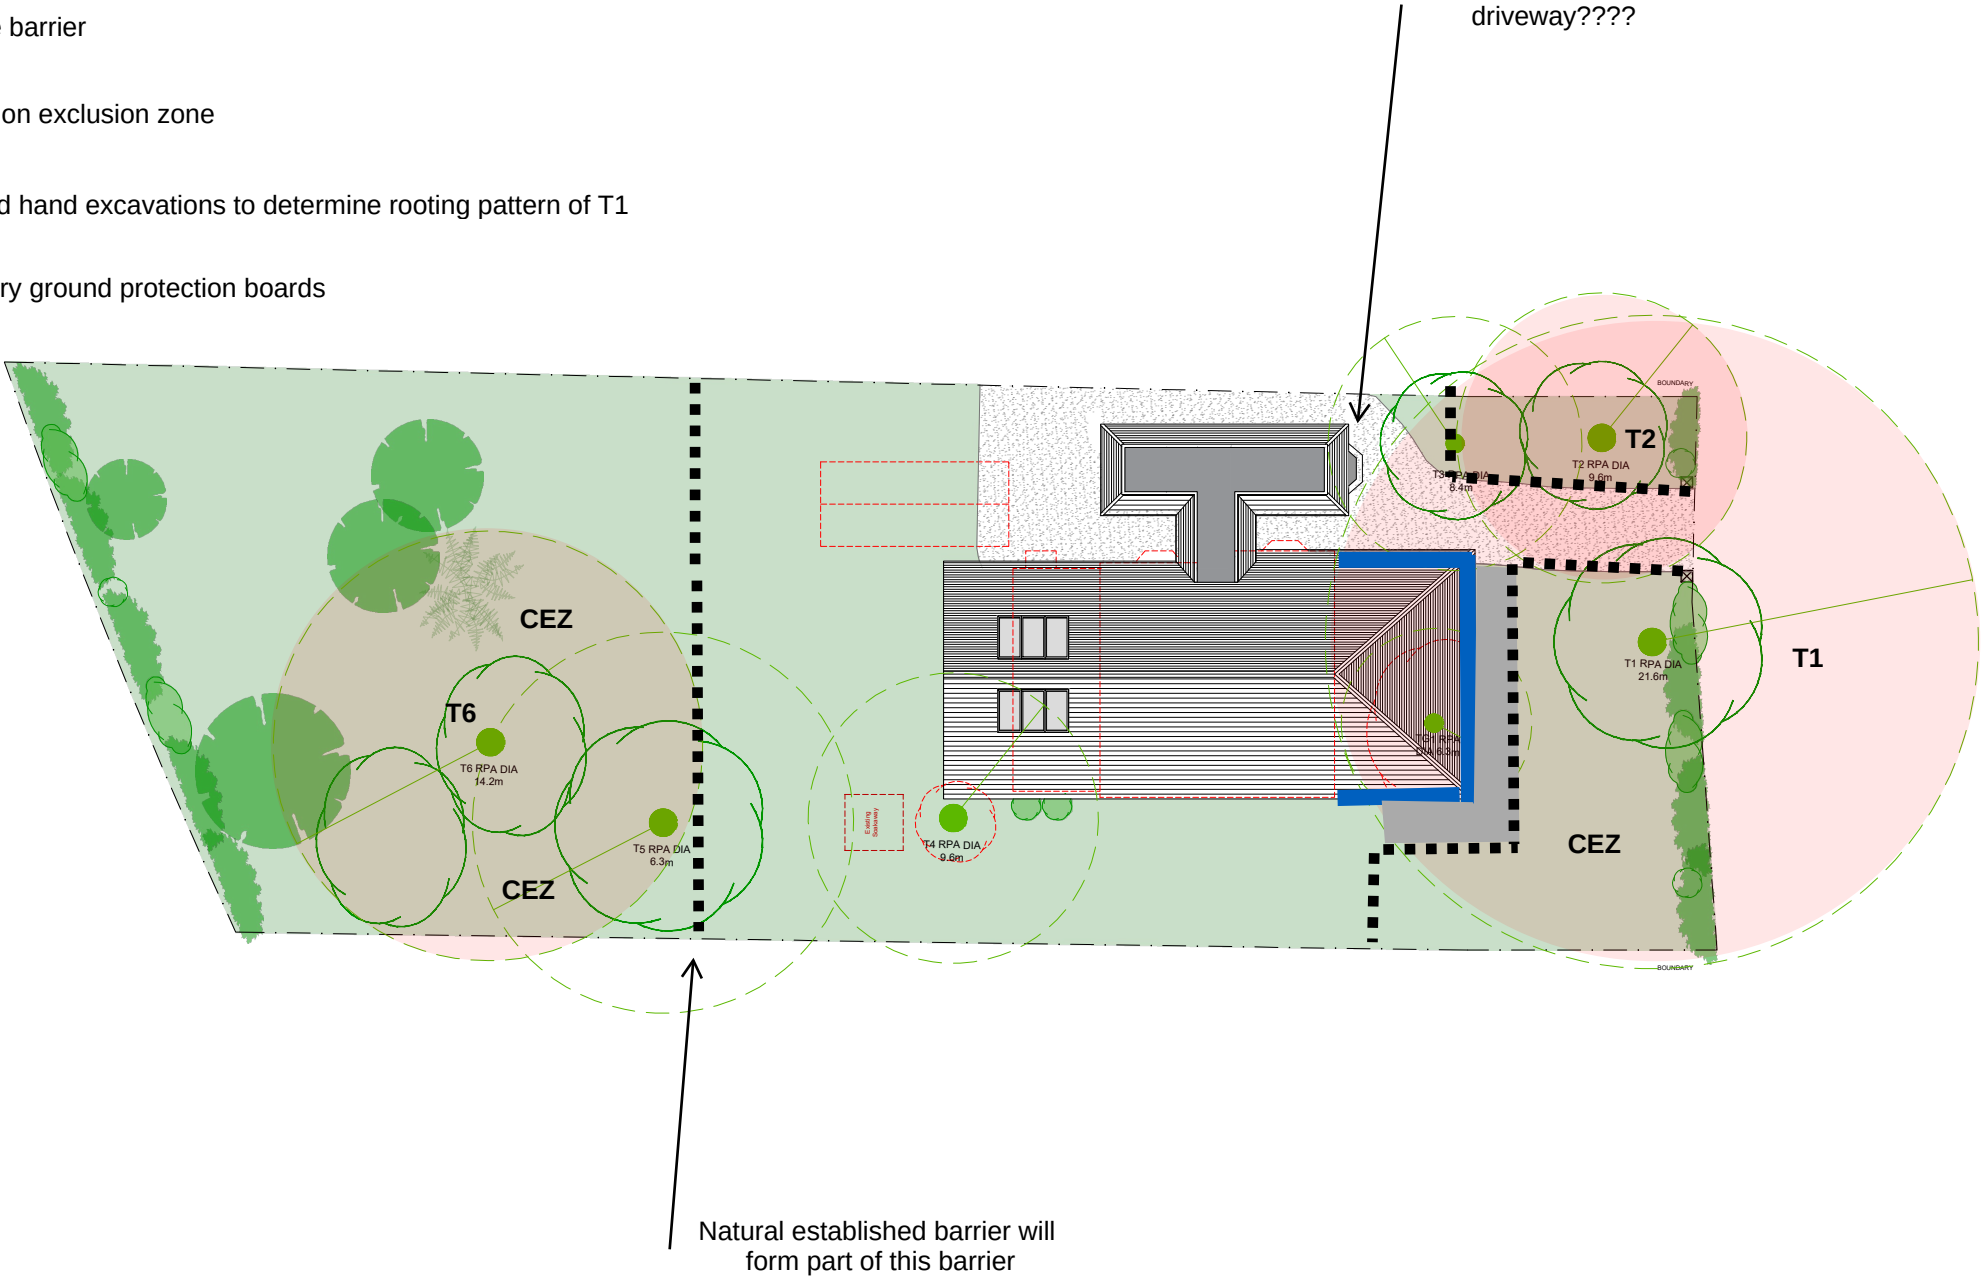

Proposed Site Plan
Scale 1:250

B	27.08.24	Scale amended, Tree info added	LFL	JM
A	05.10.23	First Issue	LFL	JM
Rev	Date	Description	By	PM

REVISIONS



Design Team Studios LTD
Copyright Reserved
Check Dimensions on Site

© Crown copyright and database rights [2023]
Ordnance Survey 0100031673
© Local Government Information House Limited copyright and database rights [2023] 0100031673

DRAWING STATUS:
Design

REVISION:
A

PROJECT
57 Park Lane
Bedhampton, Hampshire PO9 3HQ
CLIENT
Shaun Robson and Julie Mein

Scale @ A3: 1:250
Date : © Oct 2023
Drawn by : LFL
Checked by : JM

DRAWING TITLE
Proposed Site Plan

DRAWING NUMBER:
629.P100_B