



Proposed Elevations

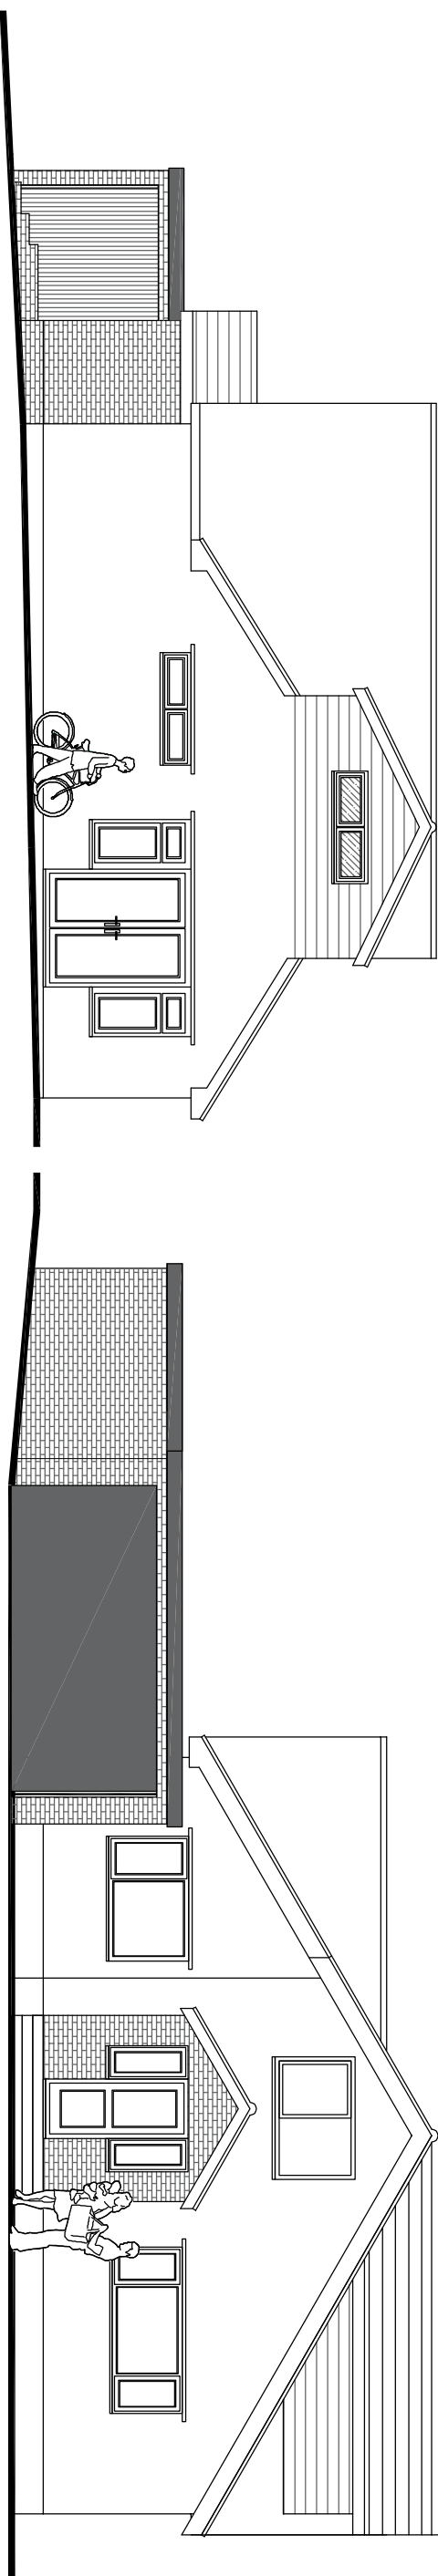


Proposed South West Elevation


Proposed North West Elevation

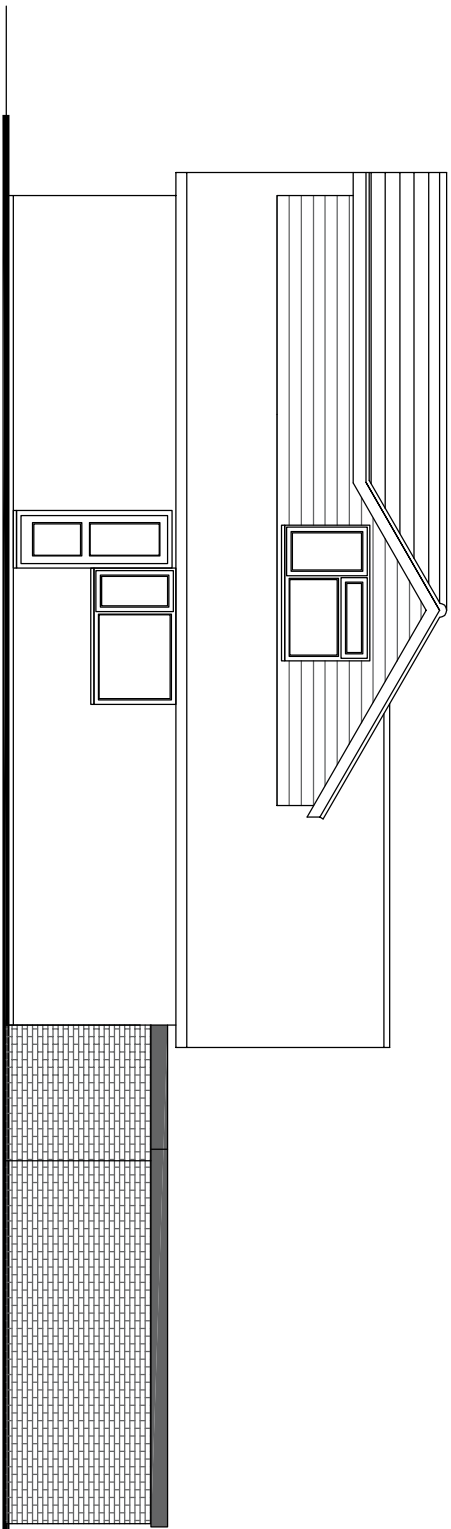


Proposed South East Elevation

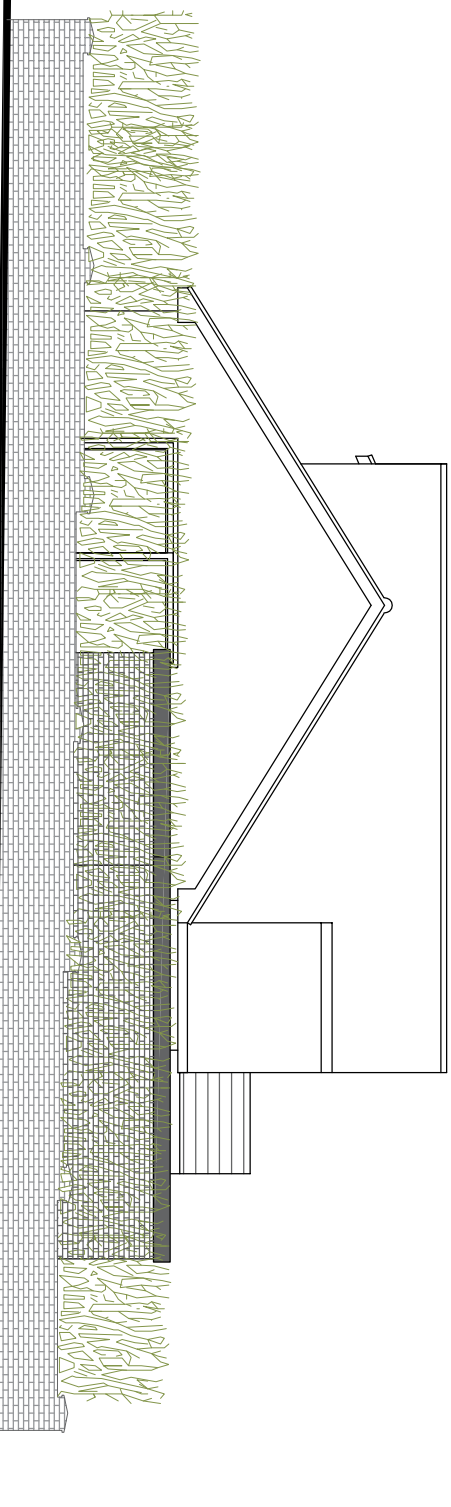

Proposed North East Elevation

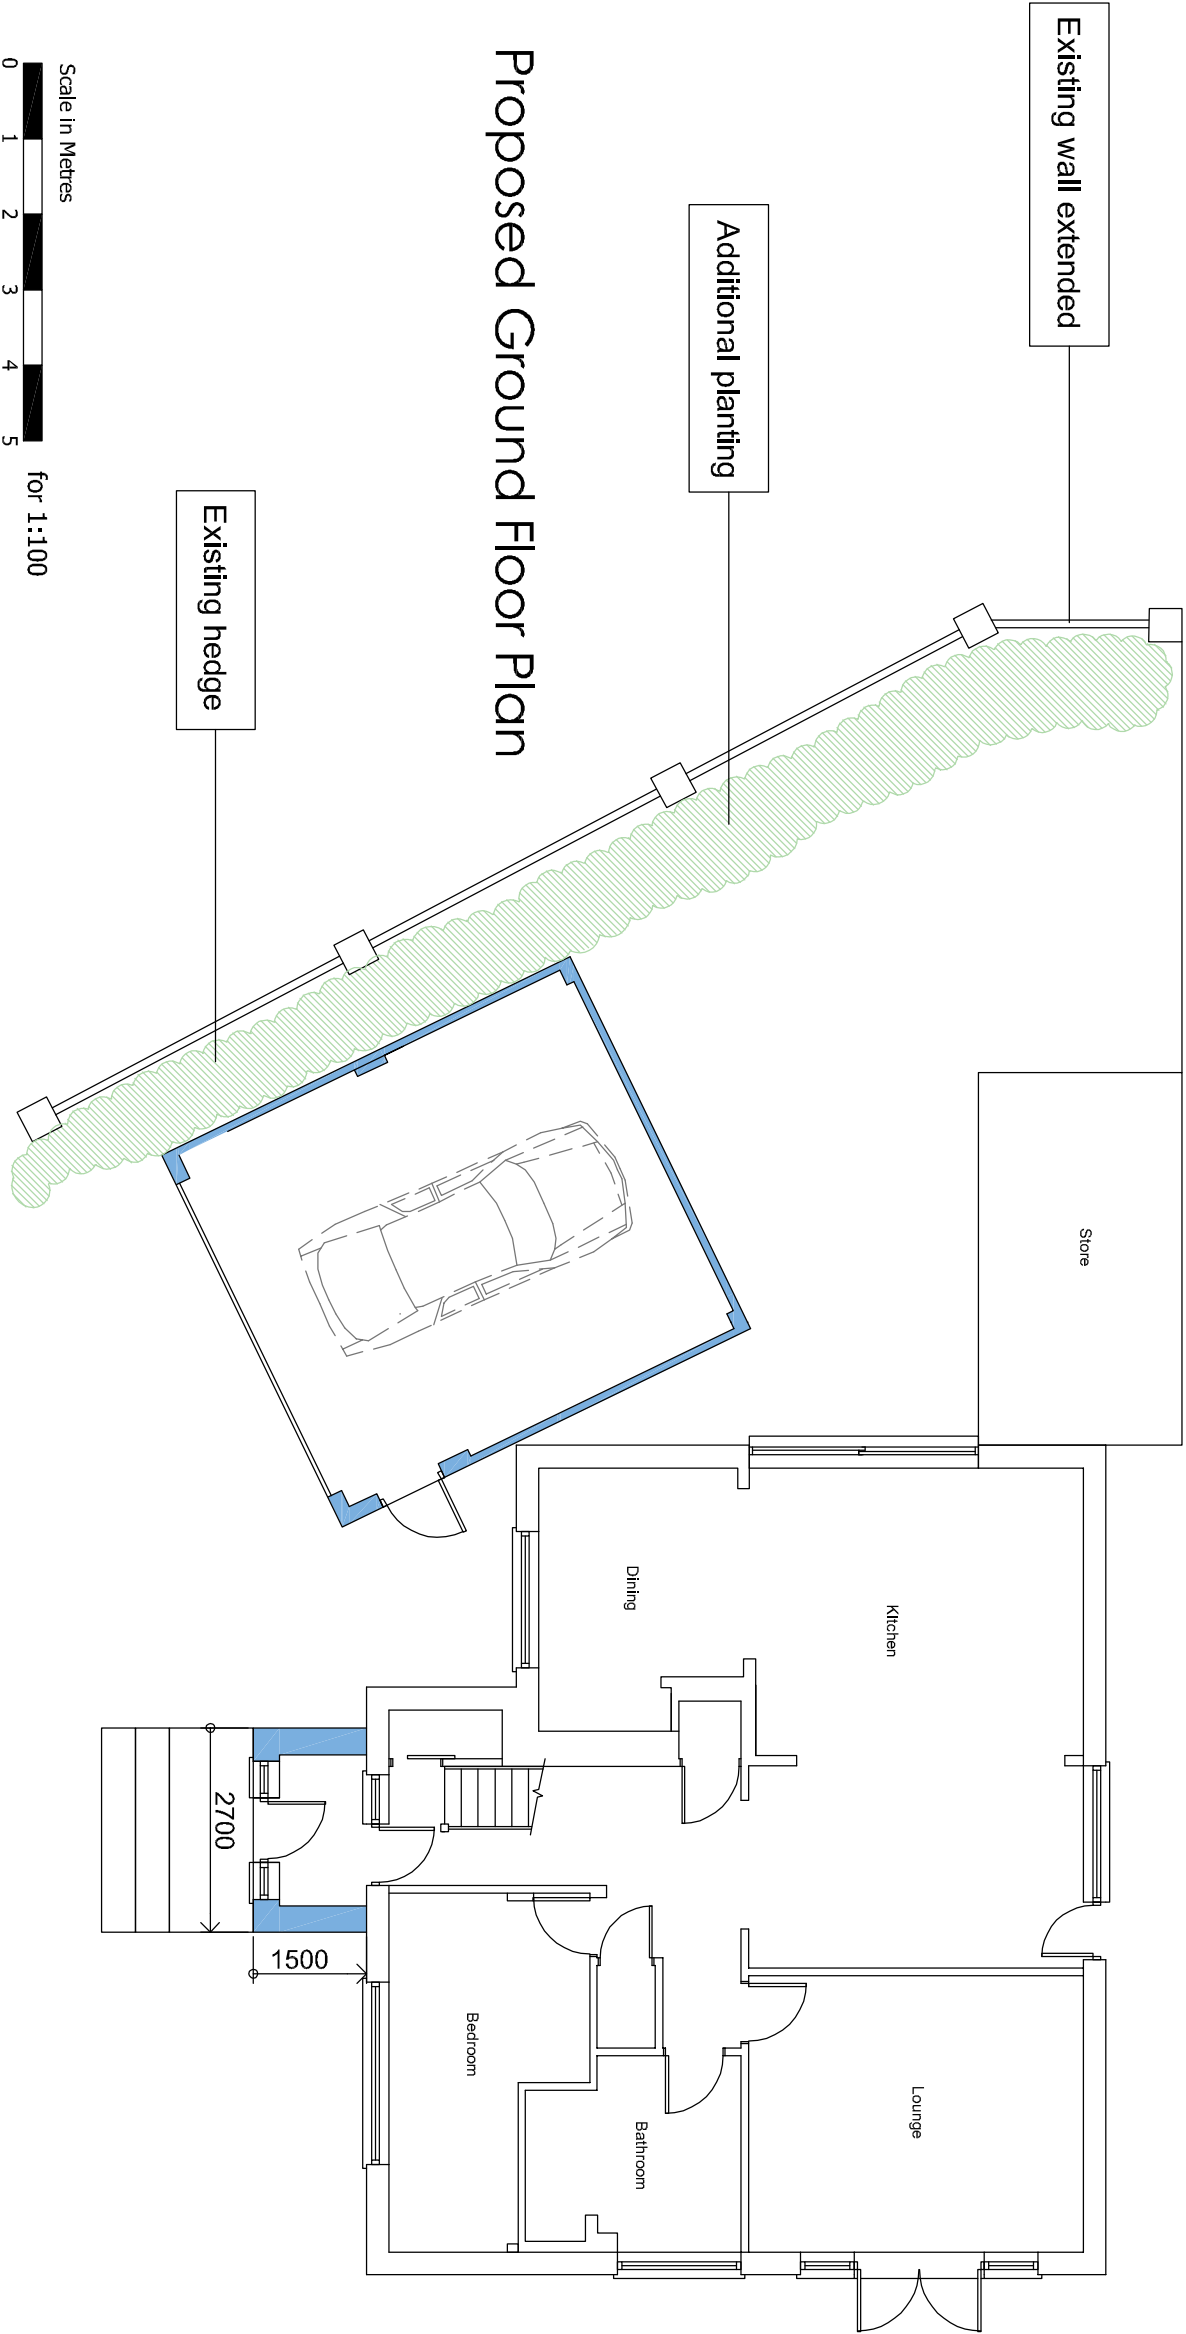


Proposed Ground Floor Plan

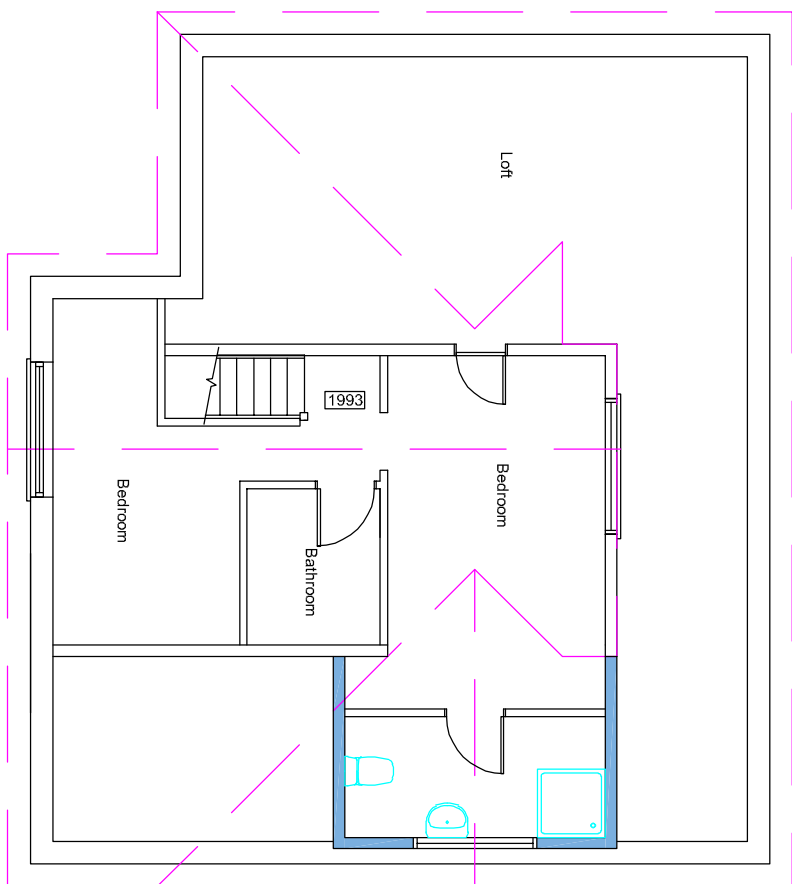

Proposed First Floor Plan


Scale in Metres
0 1 2 3 4 5
for 1:100

Proposed Garage Elevations

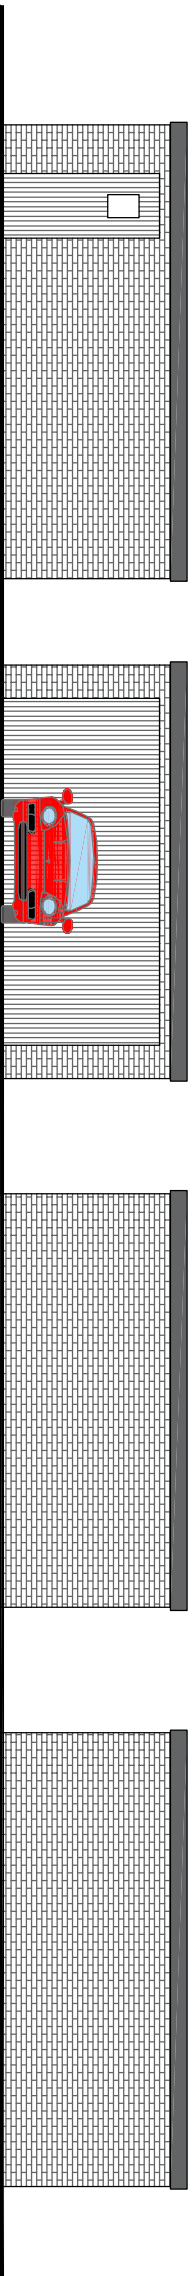


Ordnance Survey, (c) Crown Copyright 2024.
All rights reserved. Licence number 100022432

Scale in Metres
0 5 10 15 20 25
for 1:500

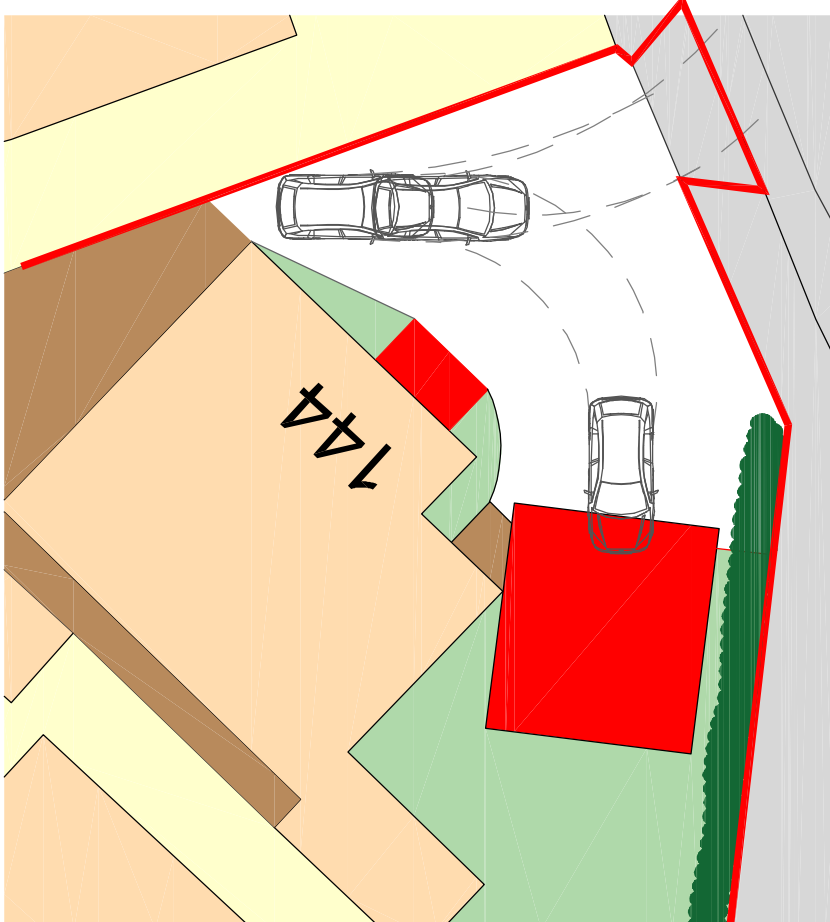

Scale in Metres
0 1 2 3 4 5
for 1:200

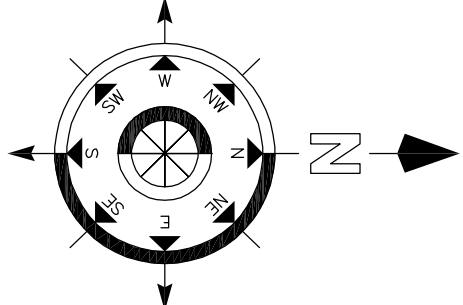

001	Planning applications	Sep 24	CRF
002	Planning applications	Aug 24	CRF
003	Planning applications	Aug 24	CRF
004	Planning applications	Aug 24	CRF
005	Planning applications	Aug 24	CRF
006	Planning applications	Aug 24	CRF
007	Planning applications	Aug 24	CRF
008	Planning applications	Aug 24	CRF
009	Planning applications	Aug 24	CRF
010	Planning applications	Aug 24	CRF

Project:
144 The Dale
Witley
Hampshire

Drawing Title:

Proposed Detached Garage, Front Porch
And Site Dormer with new access taken
from the Dale

Chris Flint Associates Ltd
CHARTERED SURVEYORS - PROJECT MANAGERS
DEVELOPMENT CONSULTANTS

Drawn By	Date	SHEET SIZE	Approved By	Date
CF	21/04/24	A1		

Drawn By	Date	SHEET SIZE	Approved By	Date
GFA	FULL	01	03	1-100

PLANNING

2 Emerald Close Waterlooville, Hants PO7 8NZ
tel: 023 92 43284 fax: 023 92 33854
Email: chrisflintassociates@gmail.com