



PROPOSED PLANS

Drawing For Construction Purposes Only
Note: This drawing is to be read in conjunction with our Building Notes. The Building Notes are written in a separate A4 document.
All dimensions and details on the drawing should be checked and verified on site by the contractor before fabrication and erection. DO NOT scale from this drawing. Use figured dimensions only. Any discrepancies should be highlighted without delay.
Note: This drawing has been produced by the use of a topographical survey carried out by others. All information therefore derived from the survey drawing is assumed to be accurate and ADP Architects Ltd cannot be held accountable for any discrepancies discovered on site.
IF IN DOUBT ASK FOR CONFIRMATION.

	Self-closing FD20 Fire Door (minimum requirement)
	Mechanical Extract low energy individual units or taken to multi-vent/MVHR whole house system to manu/M&E design
	Polythene Wrapped Cavity Barrier
	Concrete Padstone to Engineer's Design
	Steel Beam to Engineer's Design
	Sound Deadening Quilt Insulation
	Plumbing Connection
	Rainwater Downpipe
	Escape Window
	Smoke Detector
	Carbon Monoxide Detector
	Heat detector
	Emergency Lighting
	Fire Exit Sign
For guidance only and subject to fire officer & local authority approval	

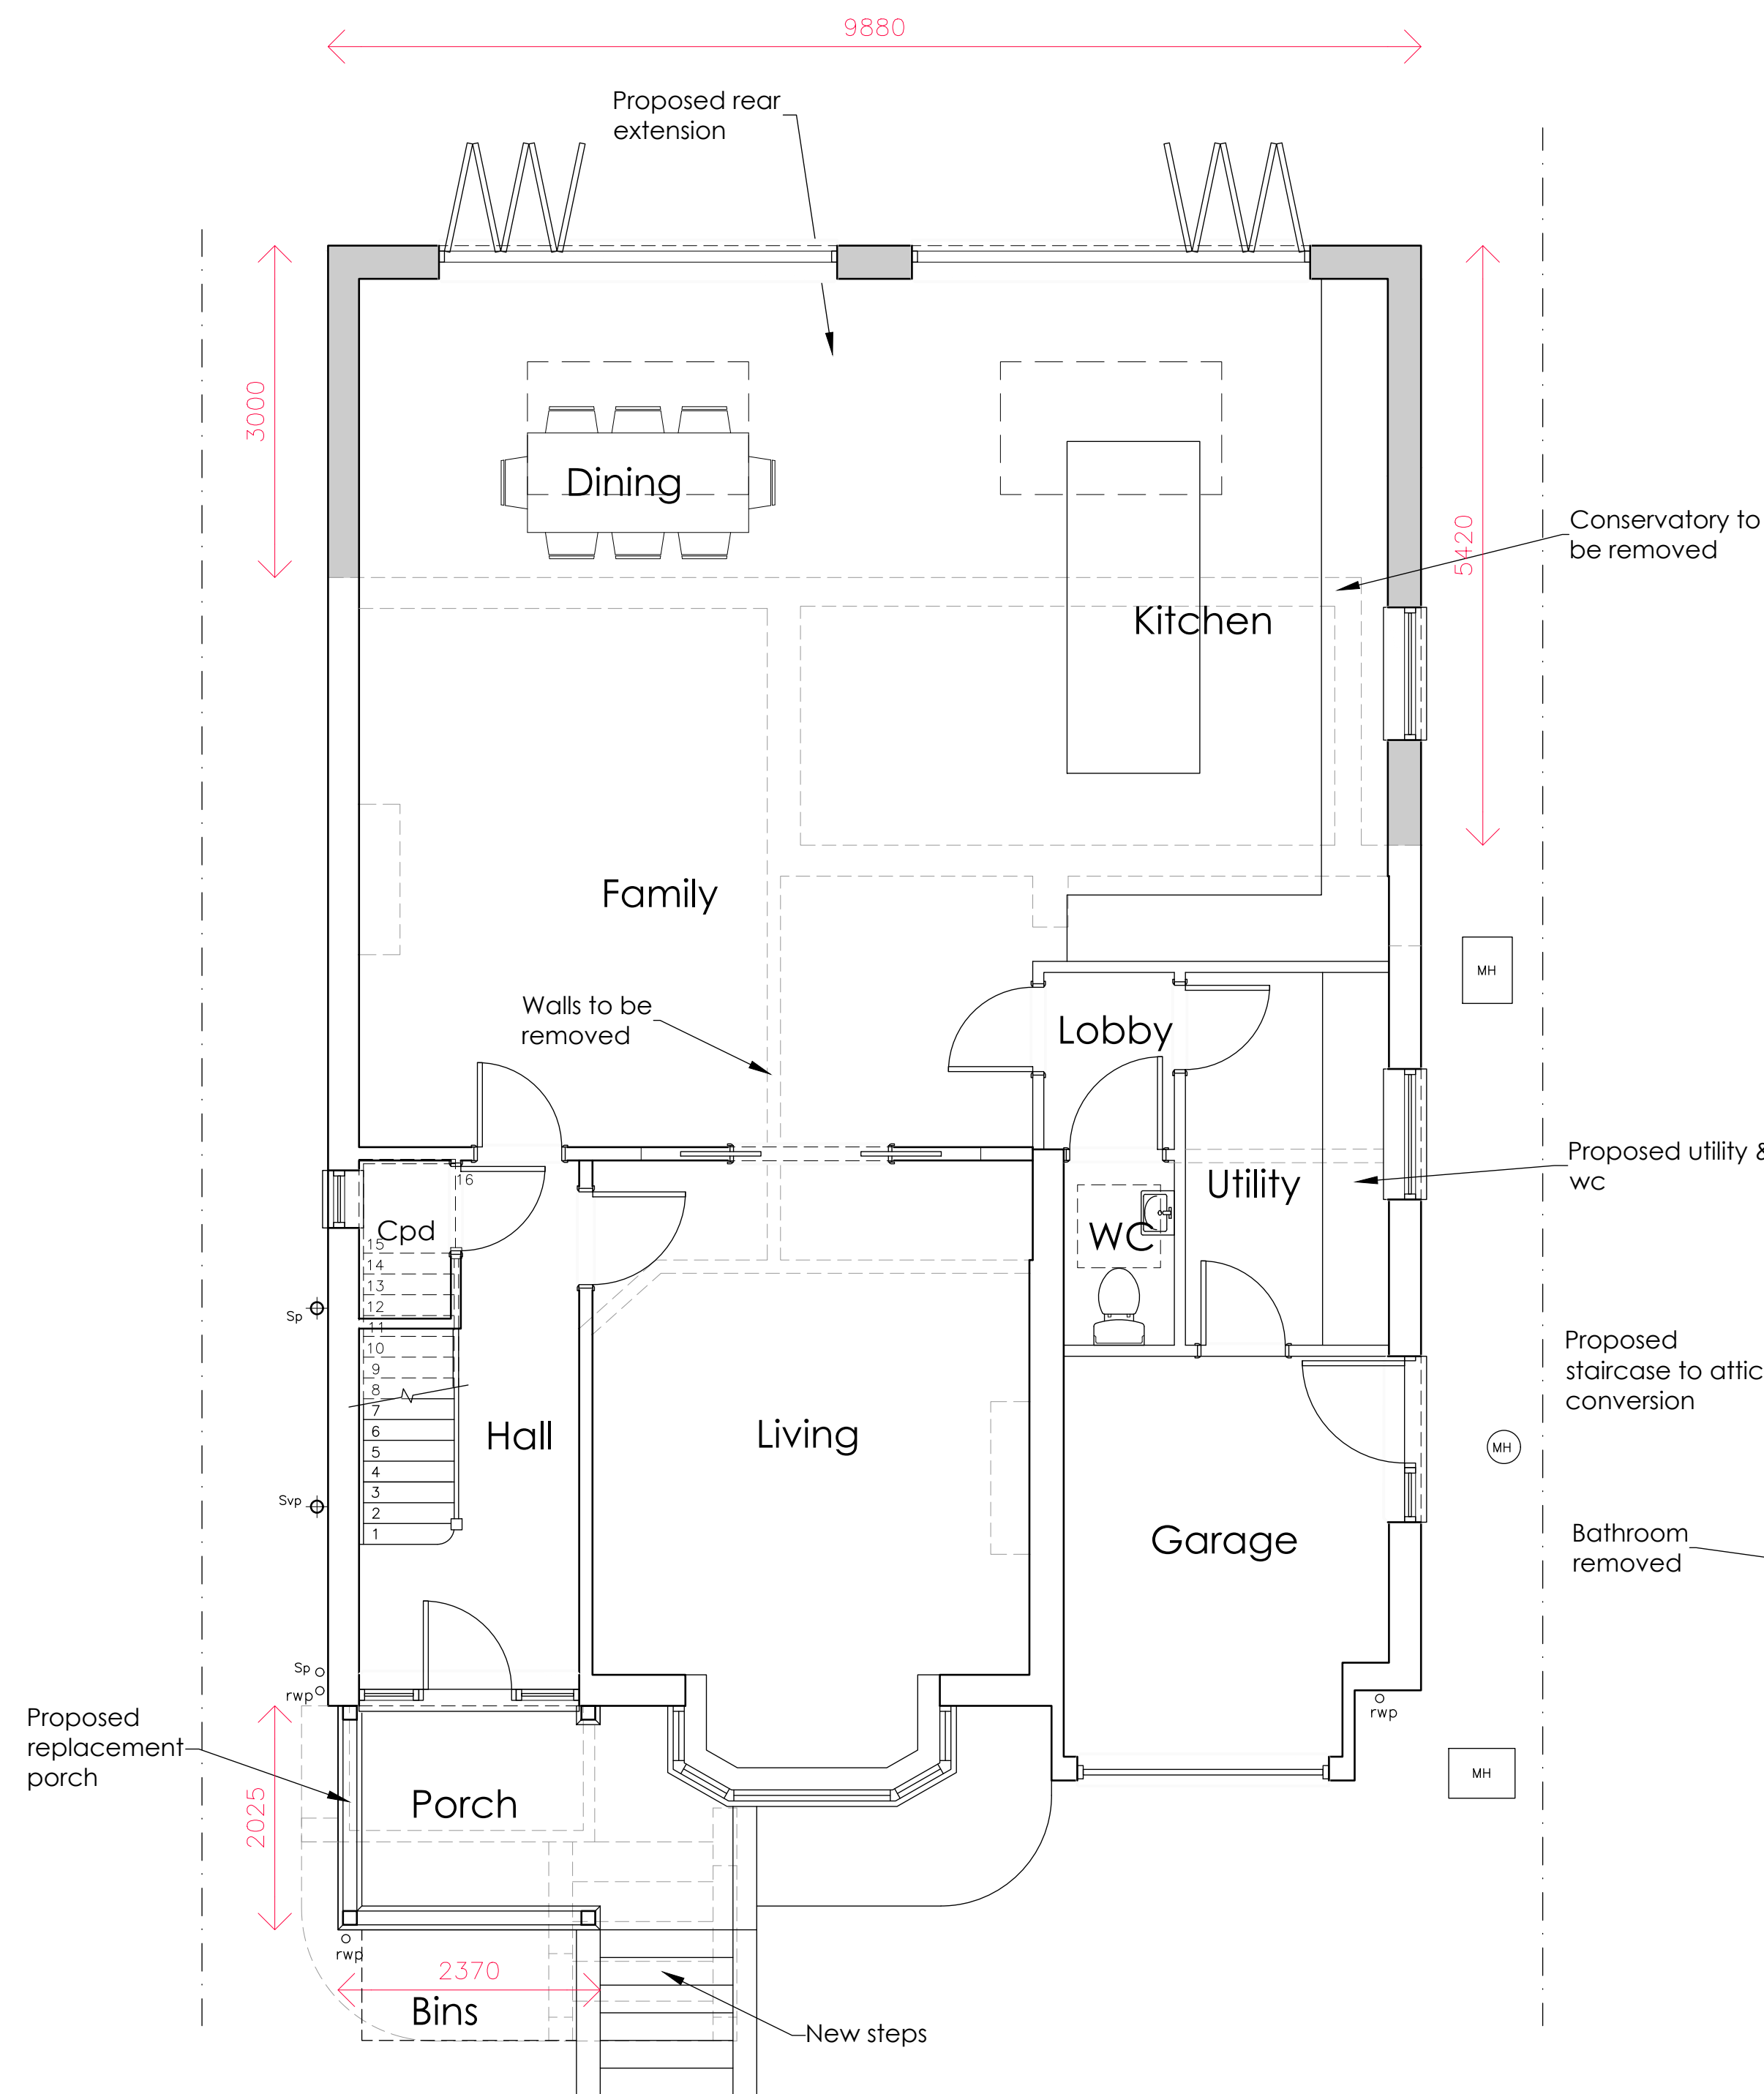


Ground Floor Plan 1:50

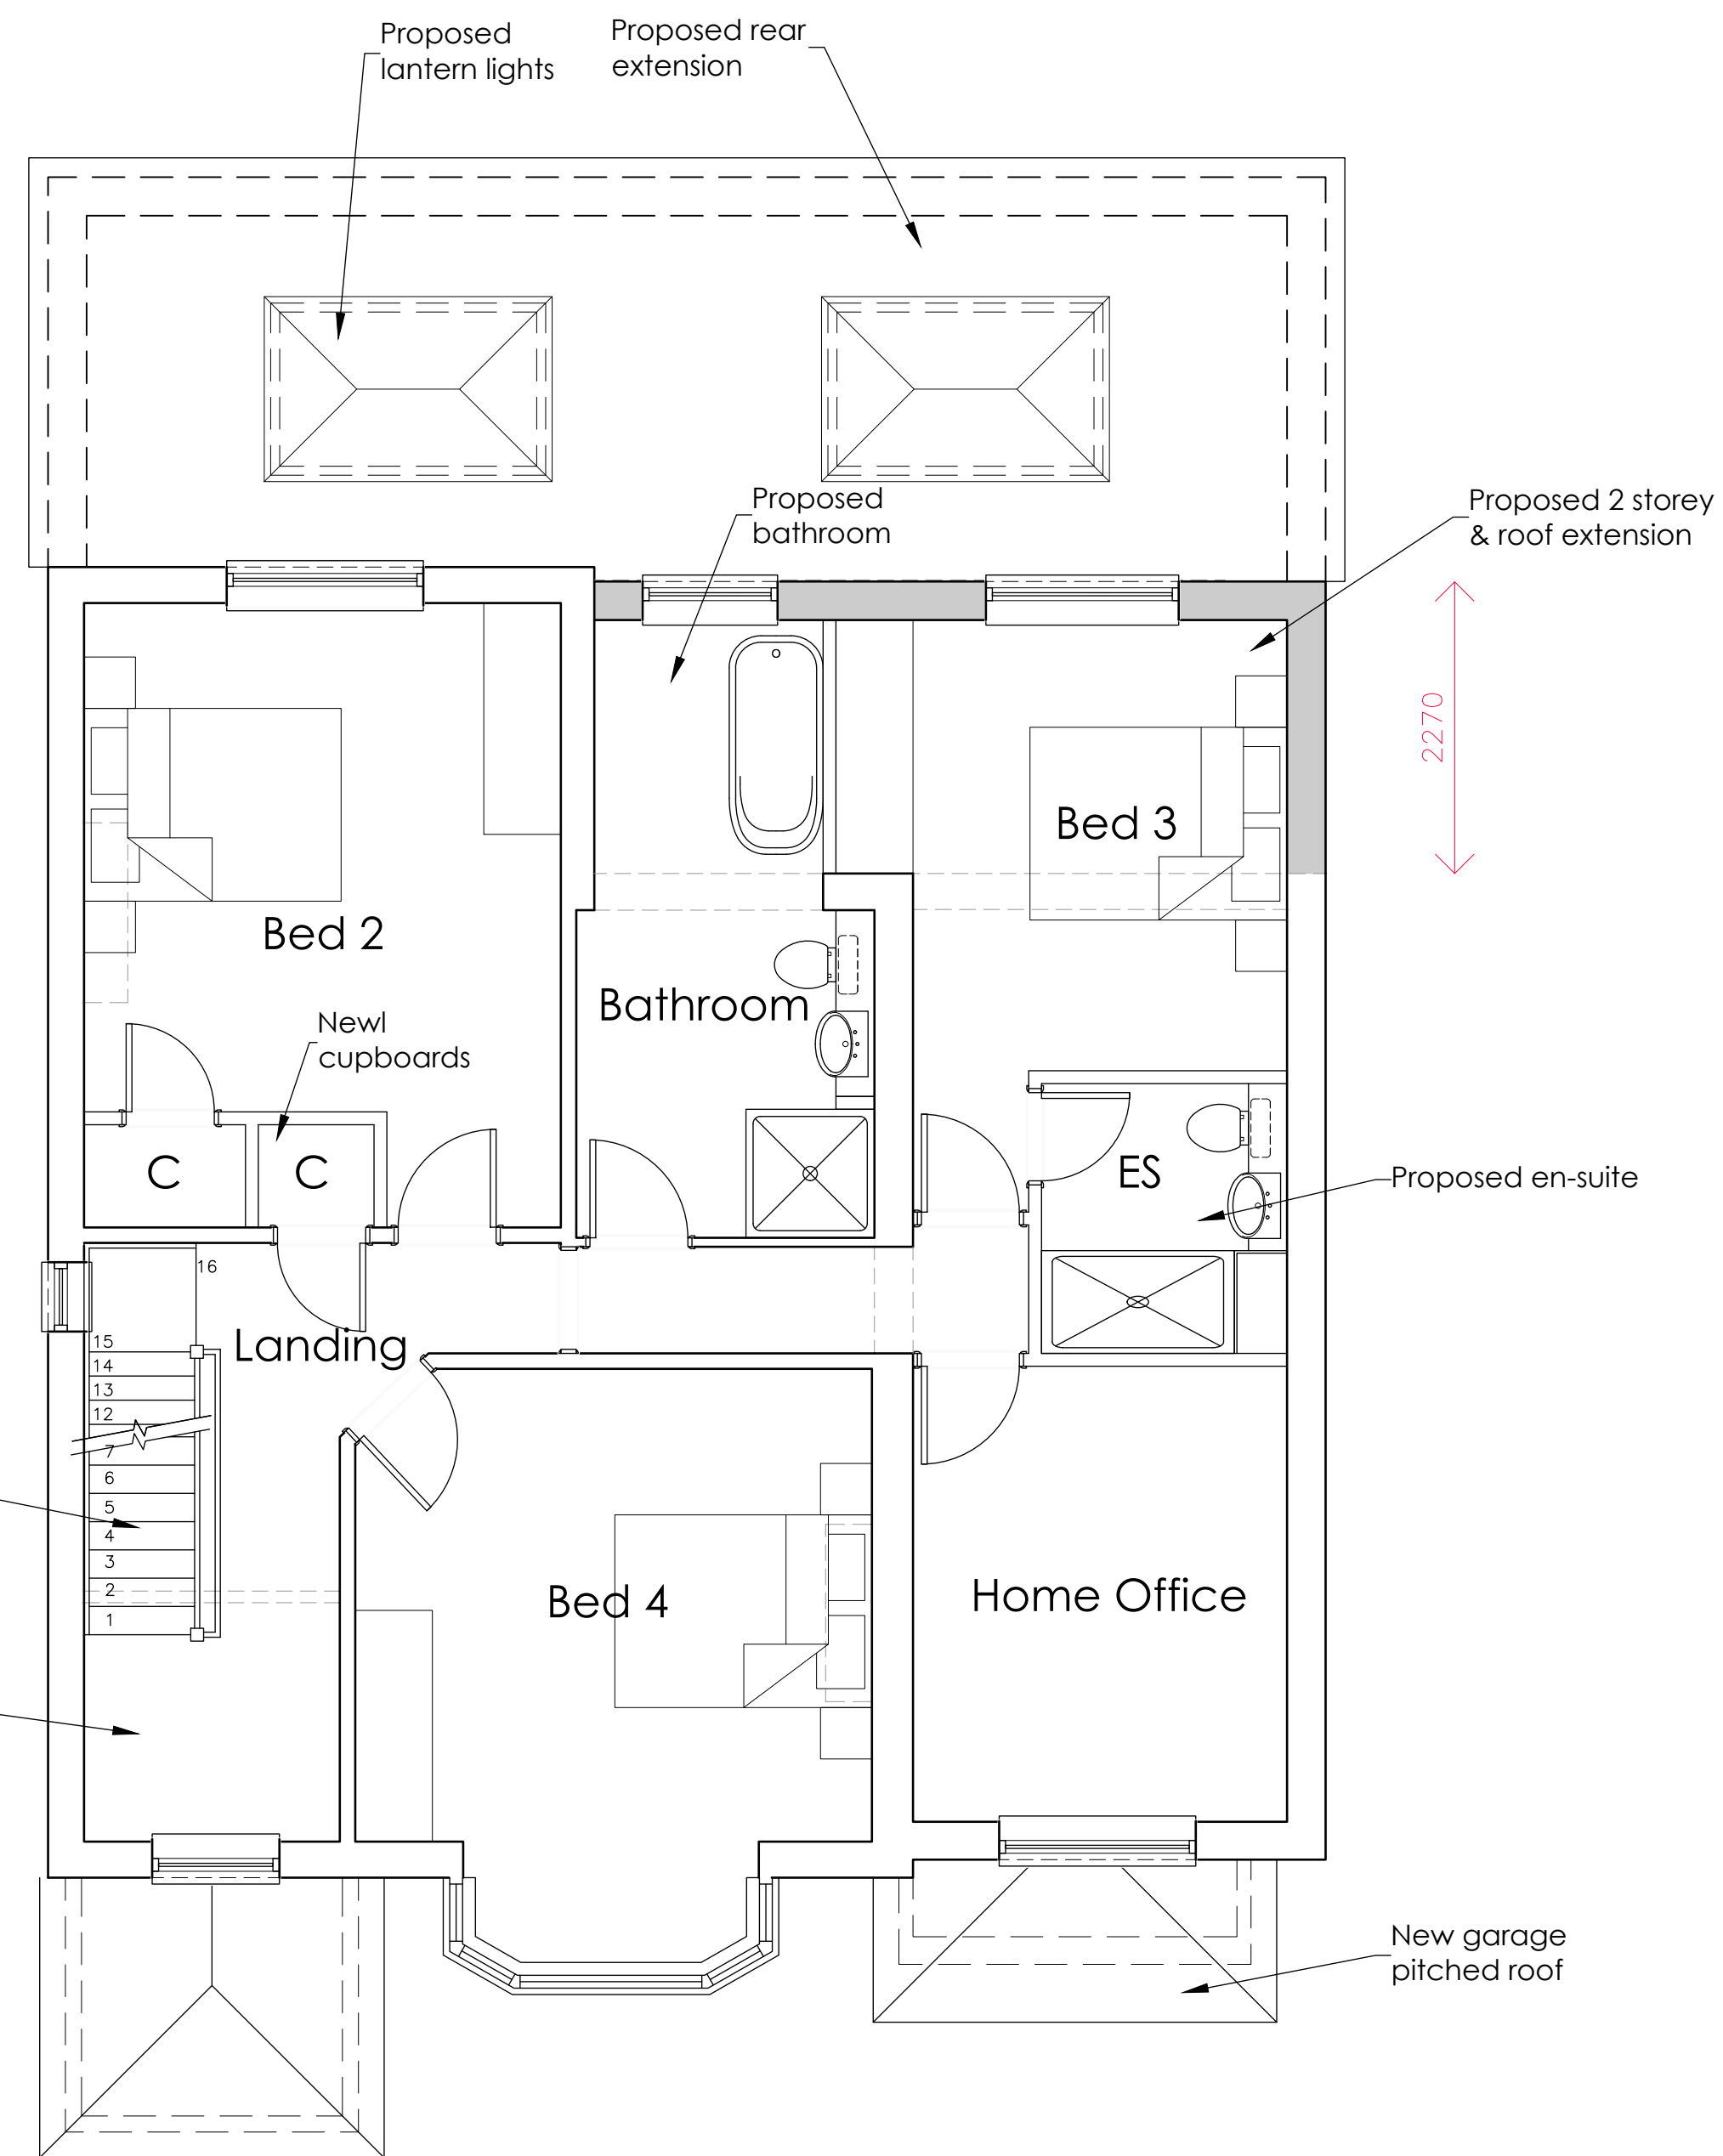

First Floor Plan

B 3.01.24	Client update
A 18.09.23	Dormer omitted, roof lowered, staircase moved
rev: date:	note:

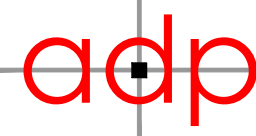 **adp architects ltd**
architects & urban designers
Tel: 01489 584503
Email: mail@adp-ltd.co.uk
www.adparchitects.co.uk
Richmond Court, 94 Bailey Road, Park Gate, Southampton, SO31 1BA

project name/address: Alterations & Additions 76 The Brow Widley Waterlooville P07 5DA		
client: Mr & Mrs Hodges		
drawing title: Proposed Plans		
job number: 2014	drawing number: 05	revision: B
drawing scale/size: 1:50 (A1)	date: May 23	drawn: