

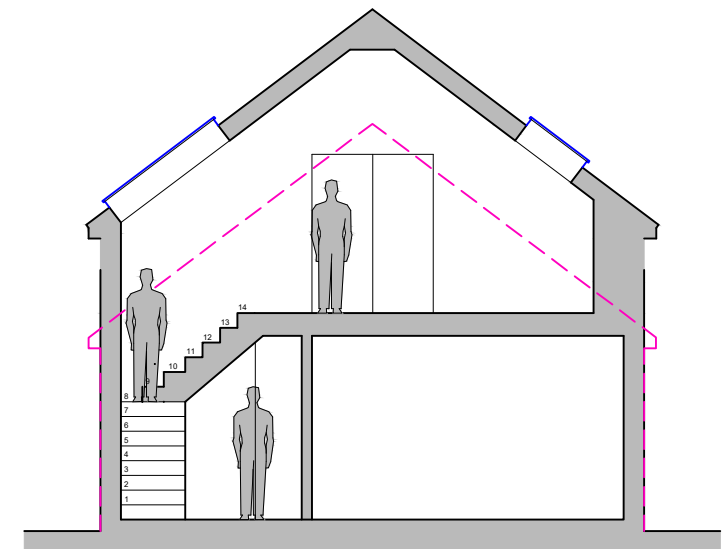
 
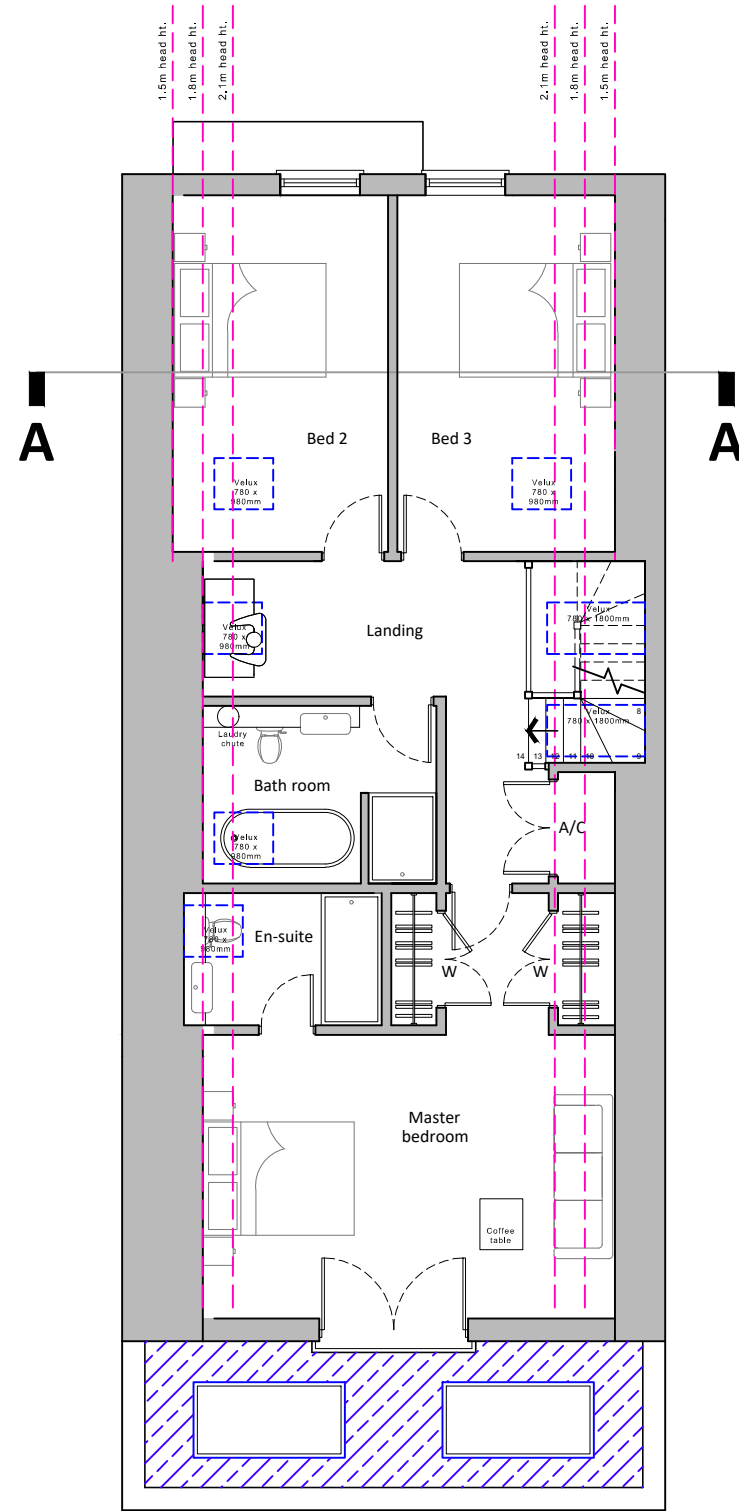


Existing walls Proposed walls Proposed structure

 

Typical section A-A

For MR & MRS LEATHER		Title PROPOSED FLOOR PLANS TYPICAL SECTION A-A		Office Tel: 01243 933732	
Project PROPOSED EXTENSION 68 NEW BRIGHTON ROAD, EMSWORTH, PO10 7QR		Date FEB 2023	Drawn JB	Scale 1:100 @ A3	Checked -
		Job Number PL 680.23	Drawing Number -04	Revision D	Email: admin@jb-architecturedesign.com Web: www.jb-architecturedesign.com

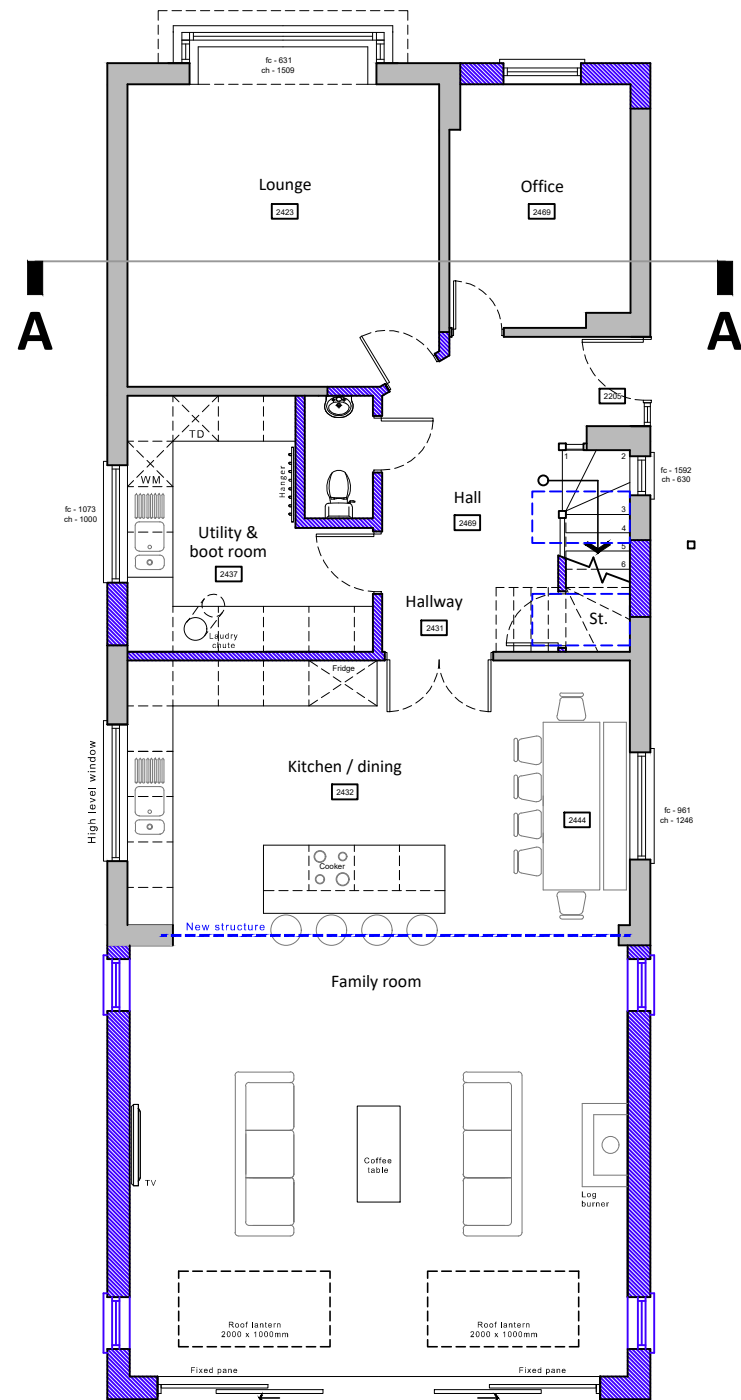