




1 West Elevation Overlay
1:100

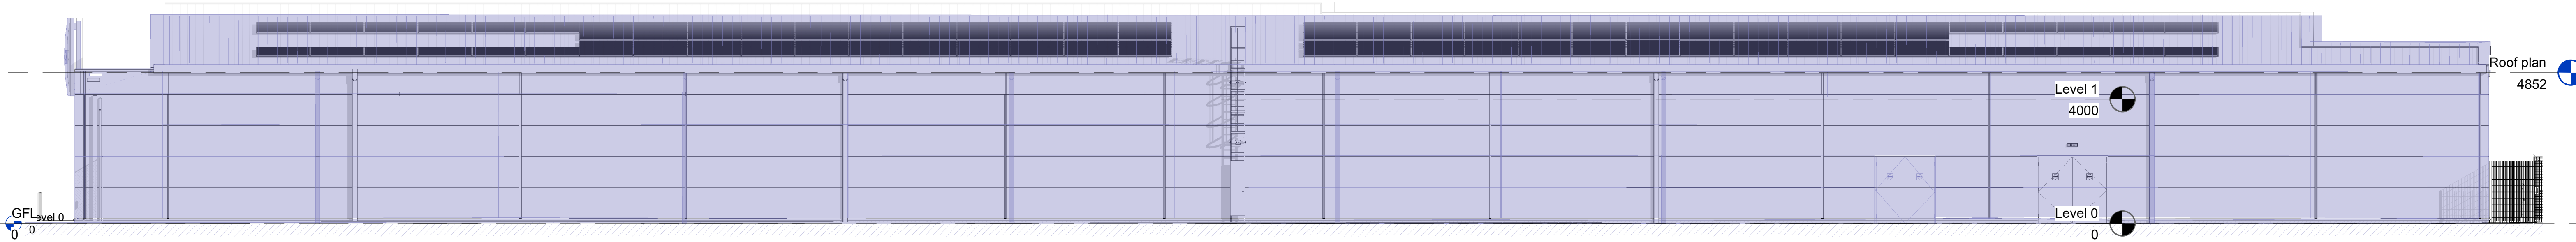

2 East Elevation Overlay
1:100

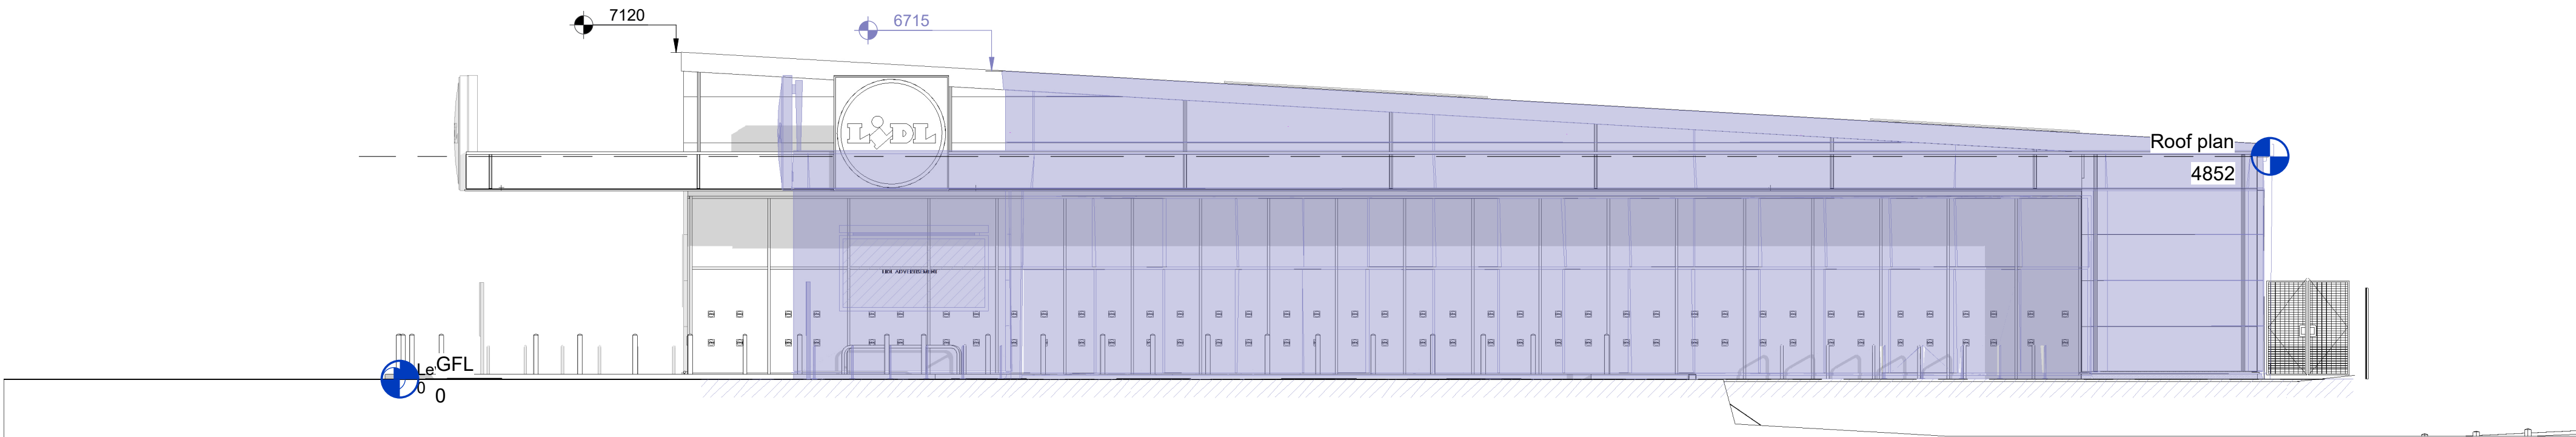

3 South Elevation Overlay
1:100

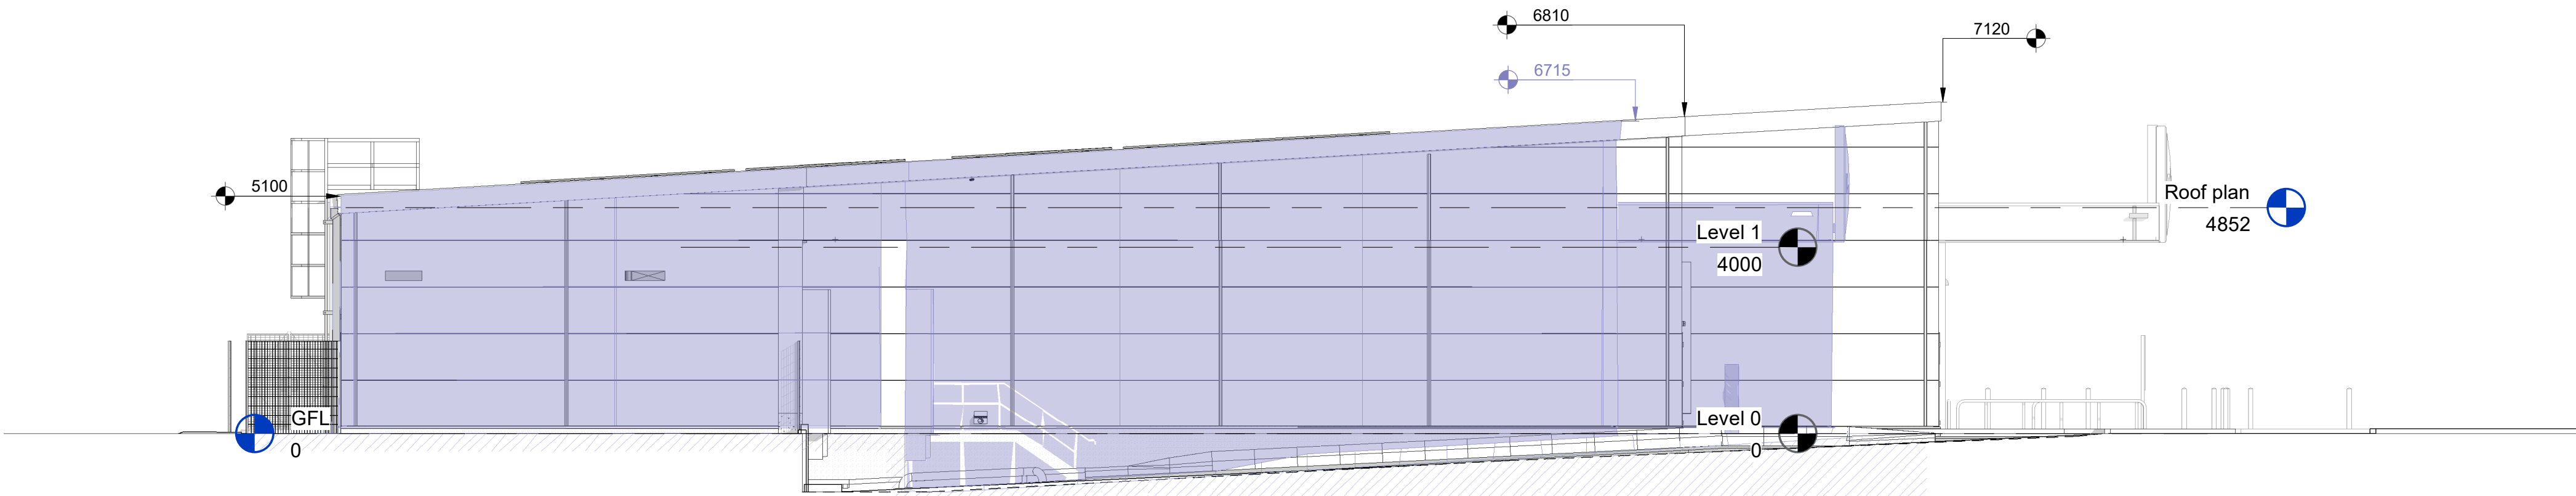

4 North Elevation Overlay
1:100

Current Planning Approved scheme

Store Specification

BBS 23

Drawing Purpose

PLANNING

This drawing has been prepared for the sole purpose of forming part of a planning application, and should not be used for any other purpose.



SPACE

Spaceworks, Benton Park Road, Newcastle upon Tyne, NE7 7LX
T: +44 (0)844 800 6660
www.spaceworkstechnology.co.uk

Project Lid Purbrook Way, Havant				
Drawing Title Elevation Overlay				
Project No. 08636	Drawing No. XX-XX-DR-A-02010	Status S3	Rev. P1	Scale at A1 As indicated
File Reference: 08636-SPACE-XX-XX-DR-A-02010-S3-P1				

This drawing is Copyright. Check all dimensions on site. Inform originator of any discrepancies. Work to figure of dimensions only. Do not scale.