






Existing Rear Elevation - No Scale

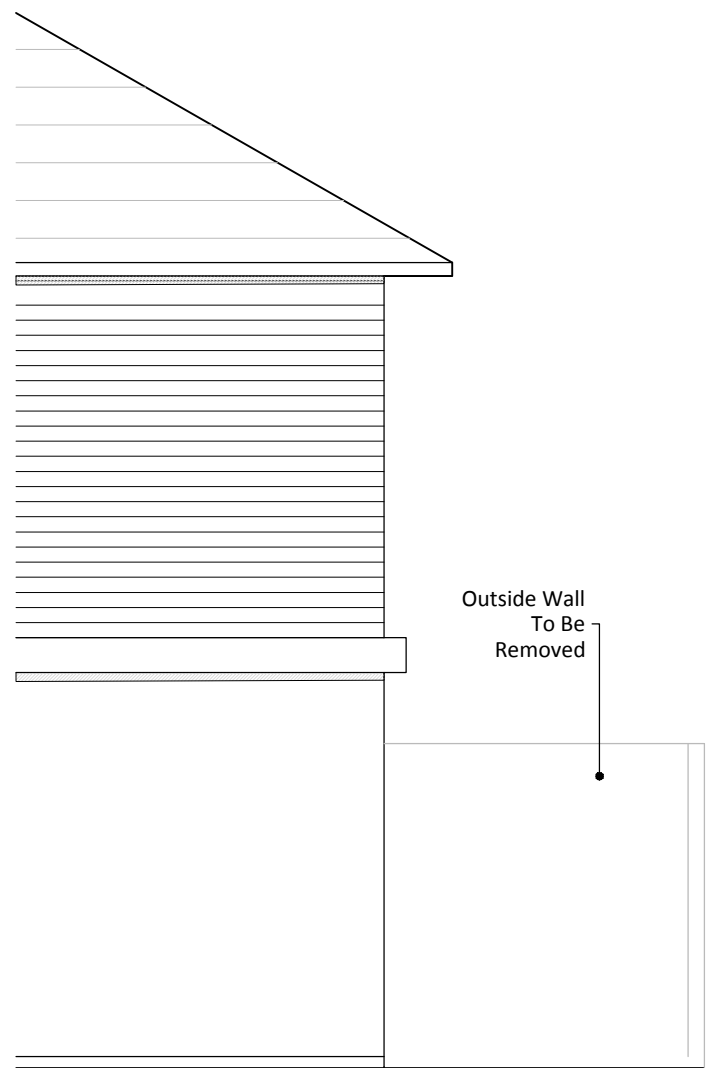


Existing Rear Elevation - Scale 1:50




Proposed Rear Elevation - Scale 1:50

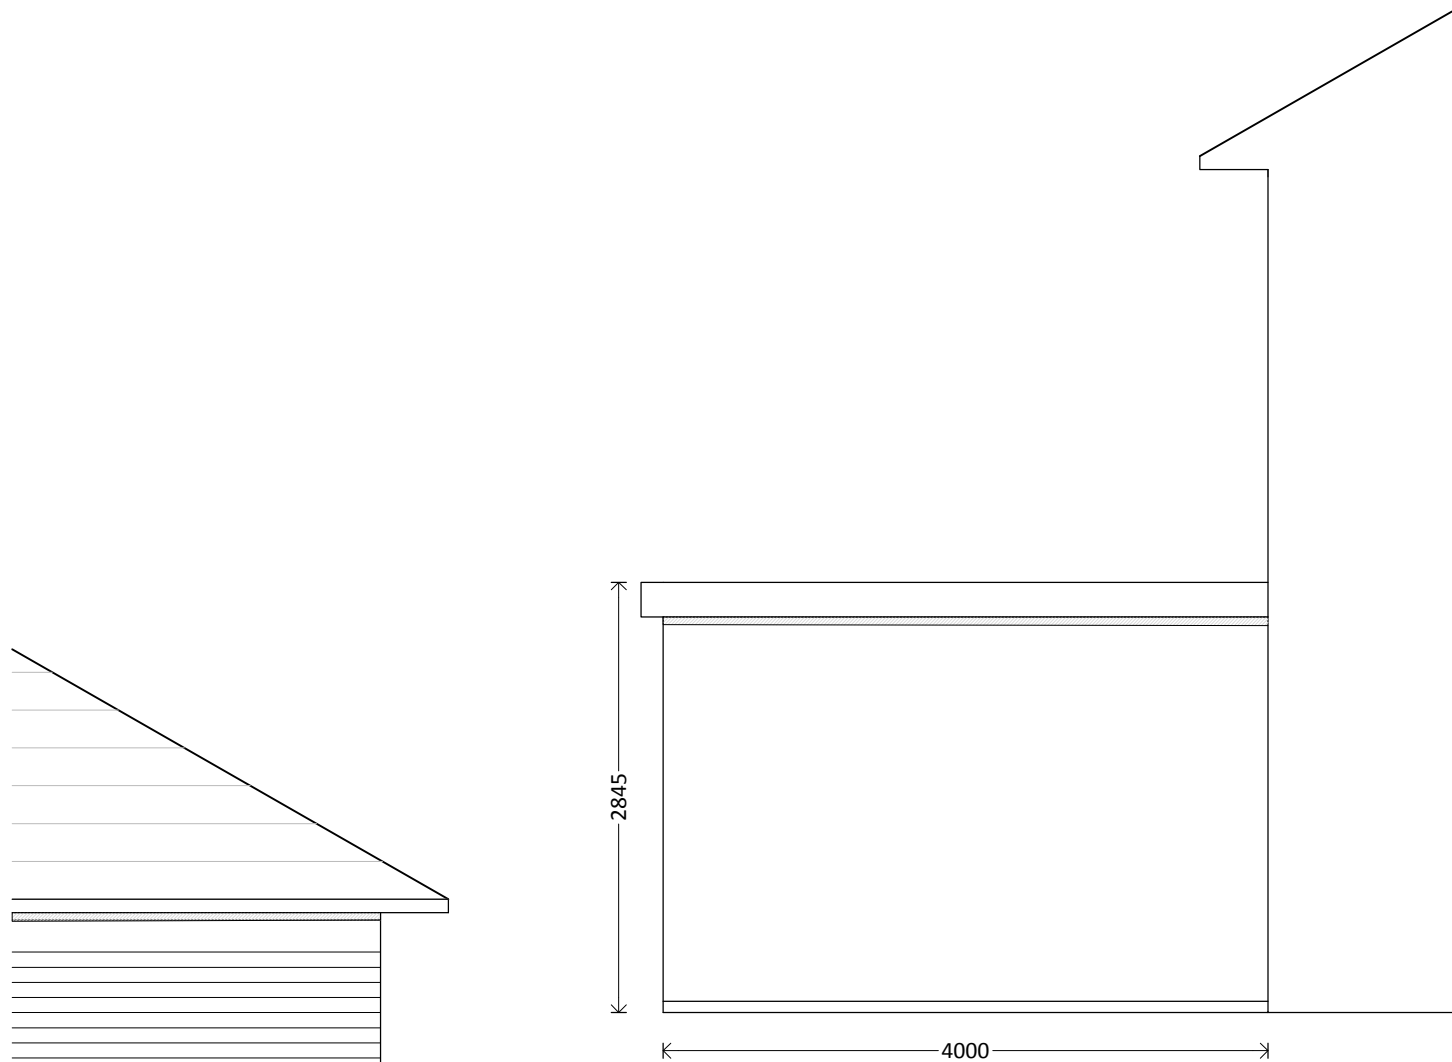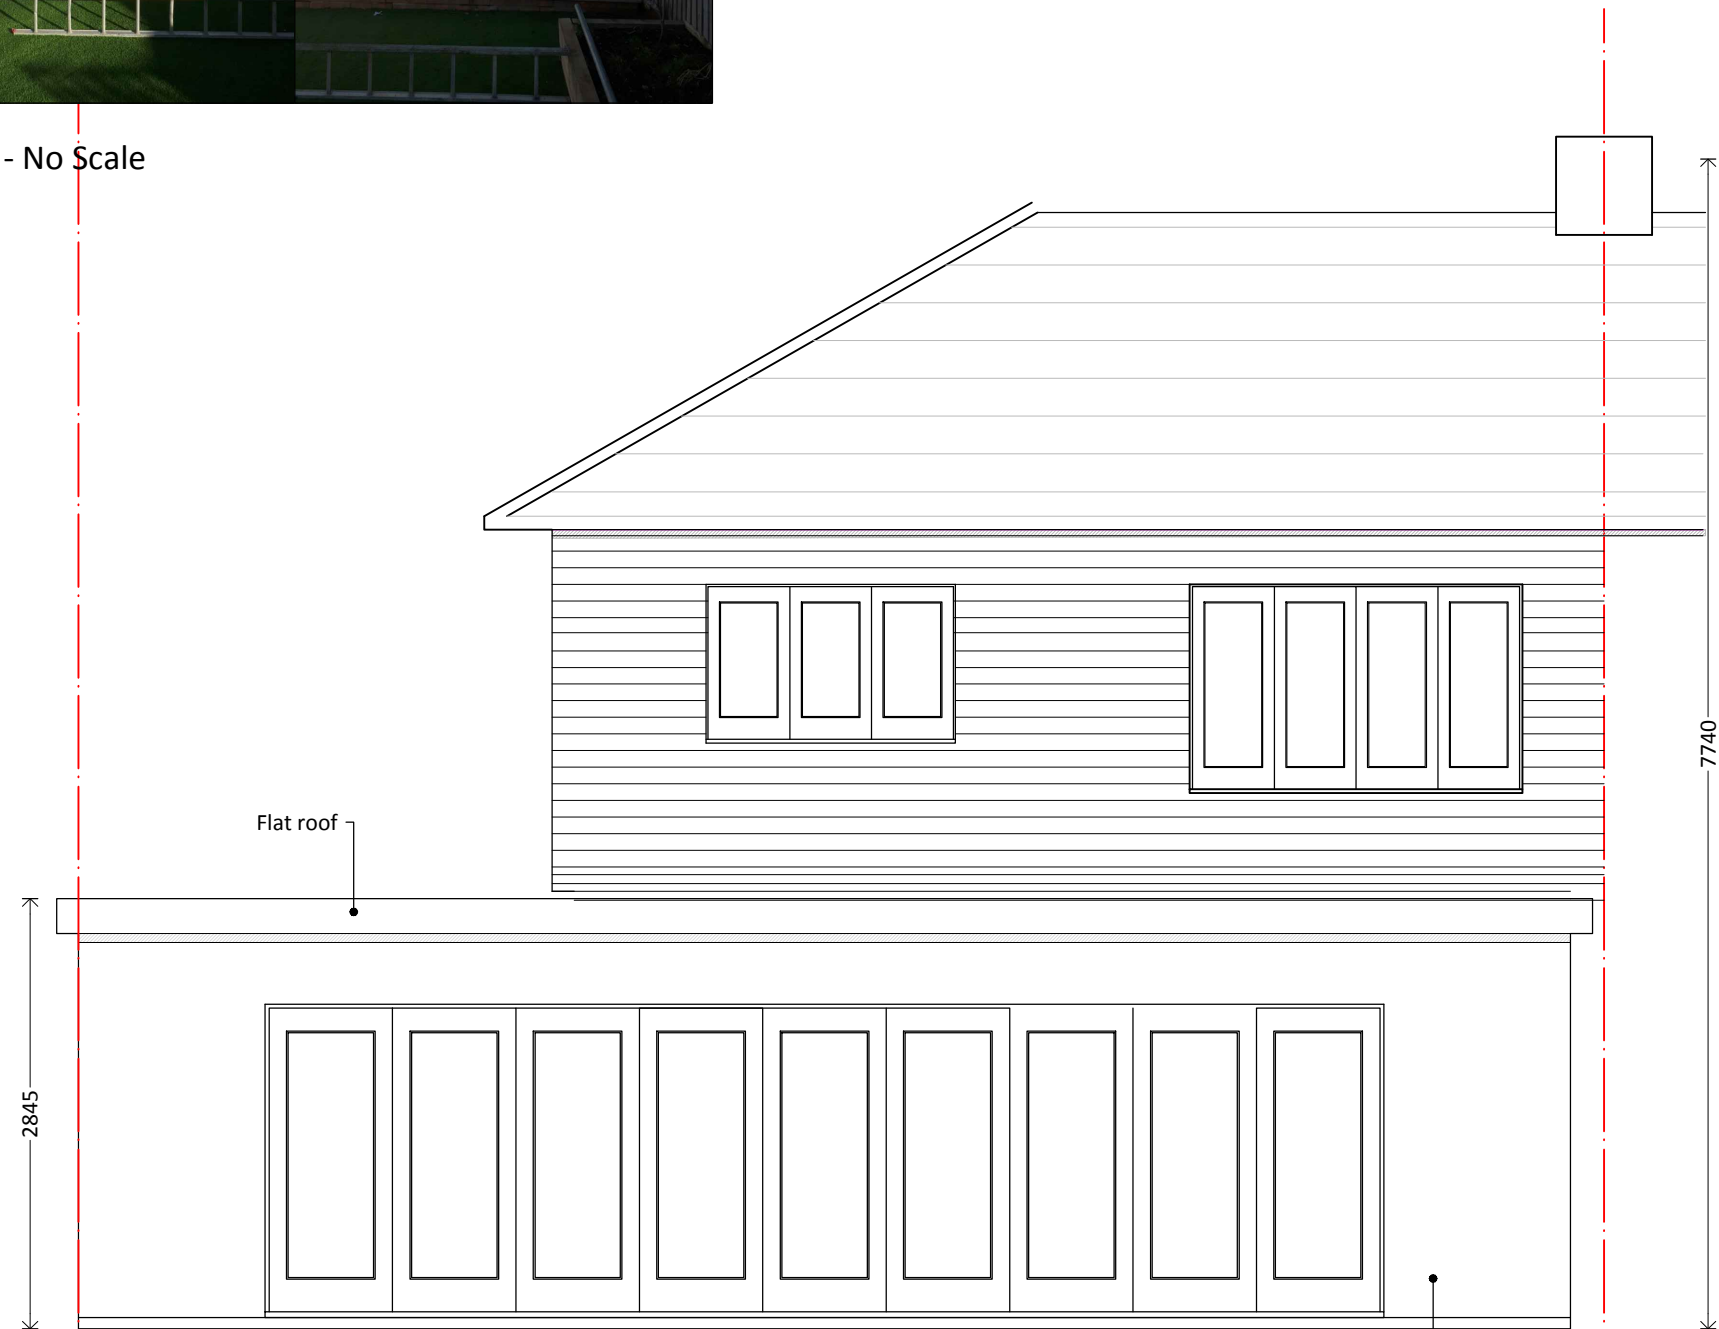


Side Elevation - Scale 1:50

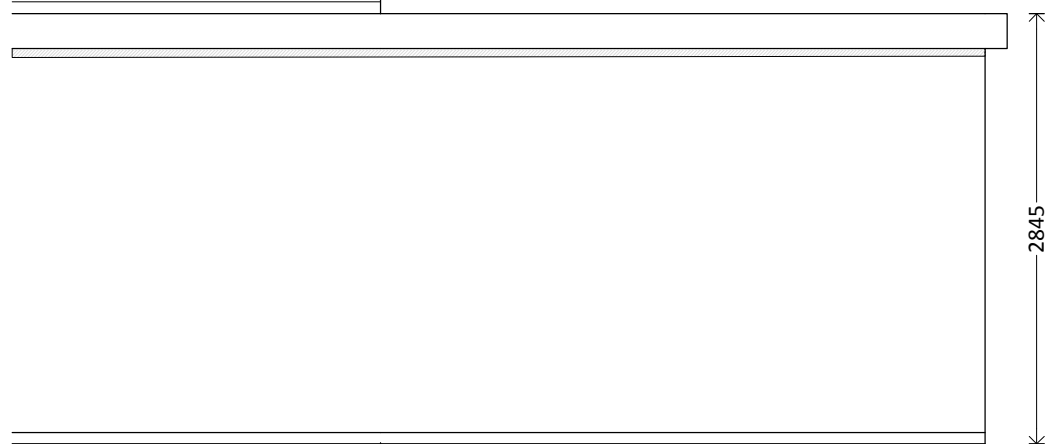


Side Elevation - Scale 1:50

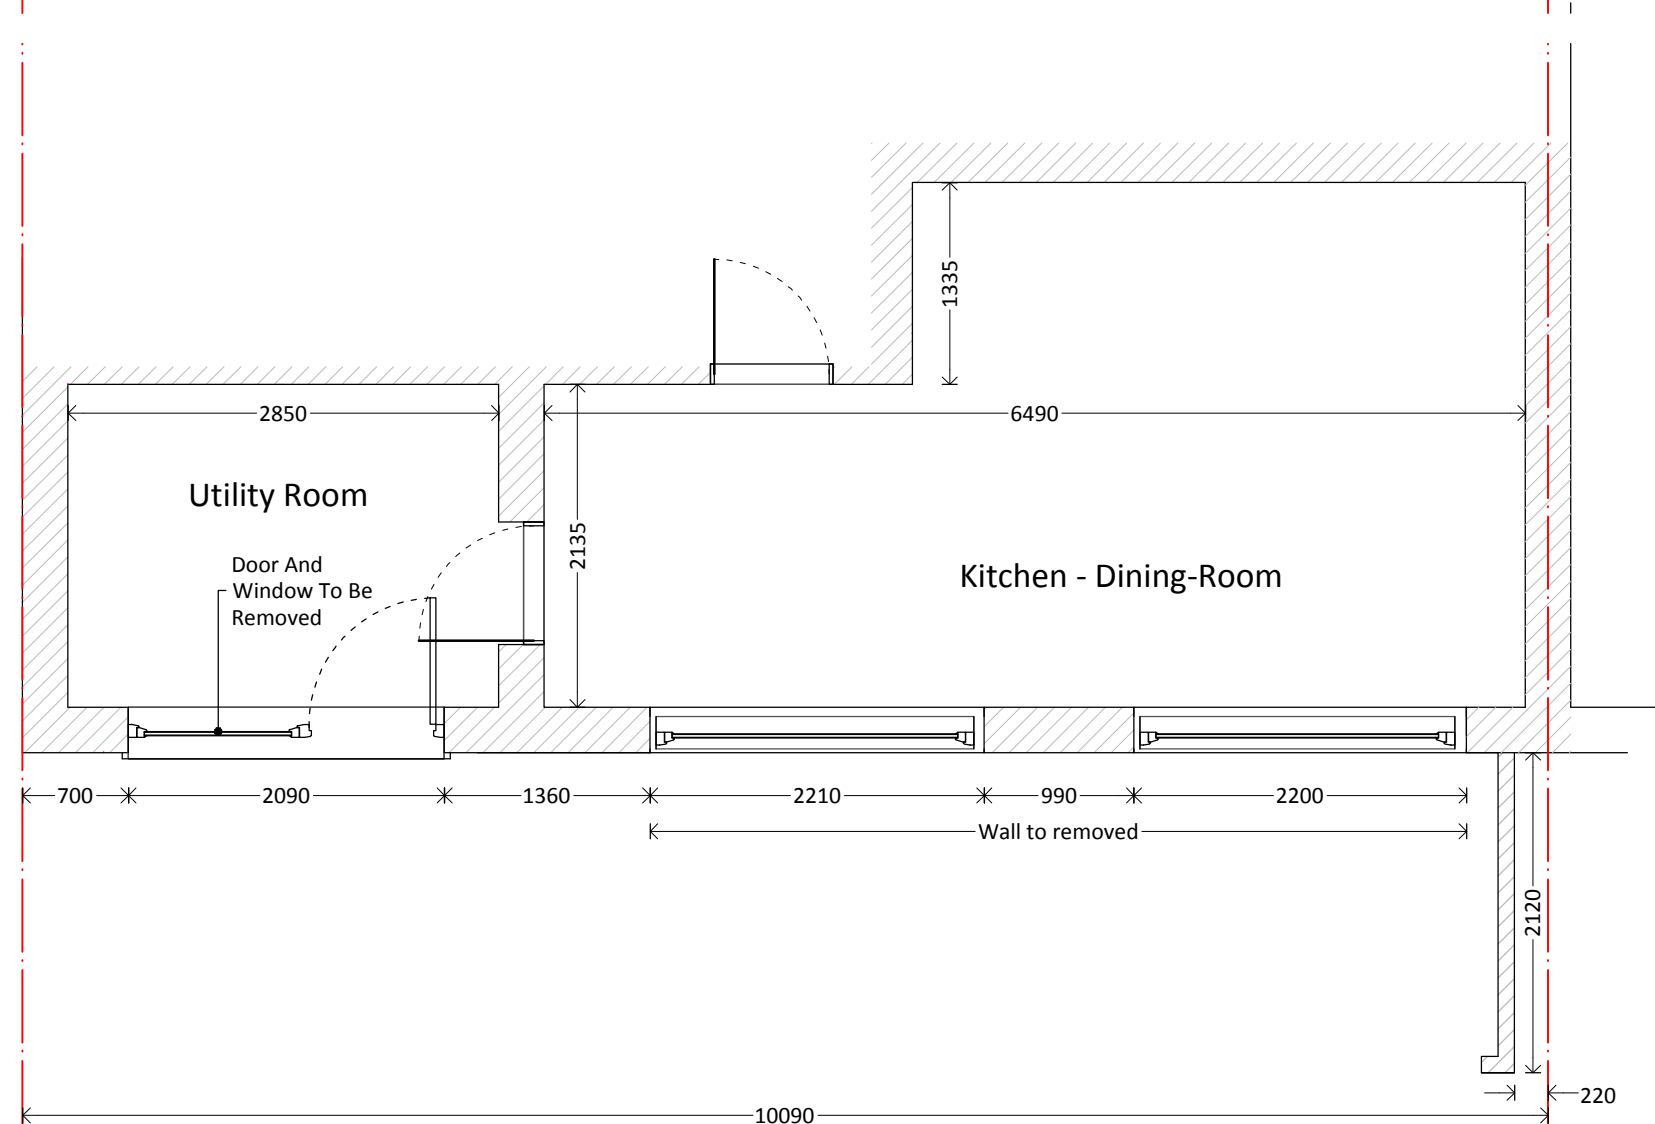

Existing Ground Floor Plan - Scale 1:50

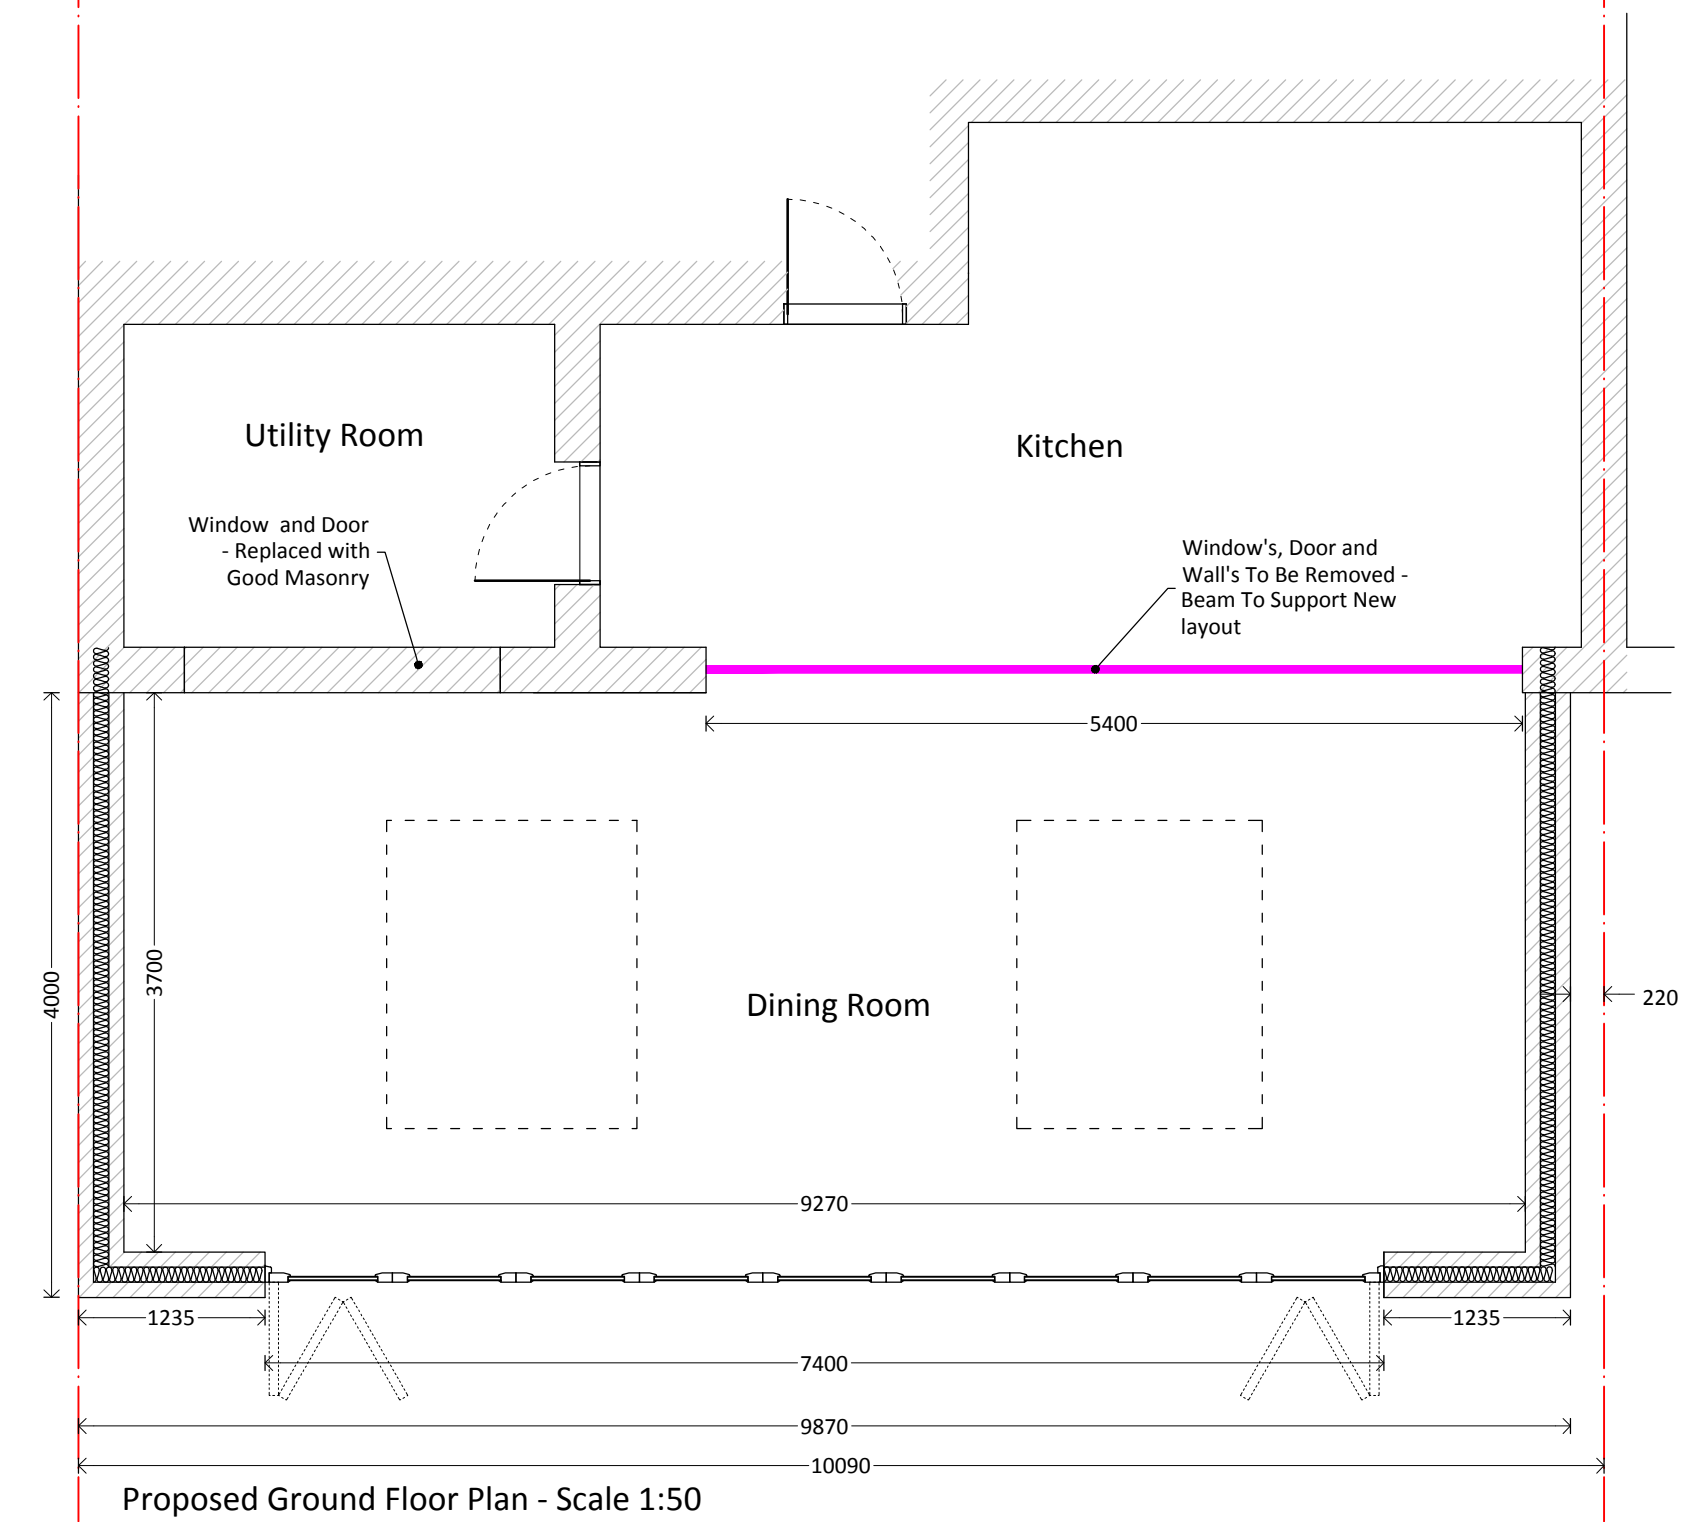

Proposed Ground Floor Plan - Scale 1:50

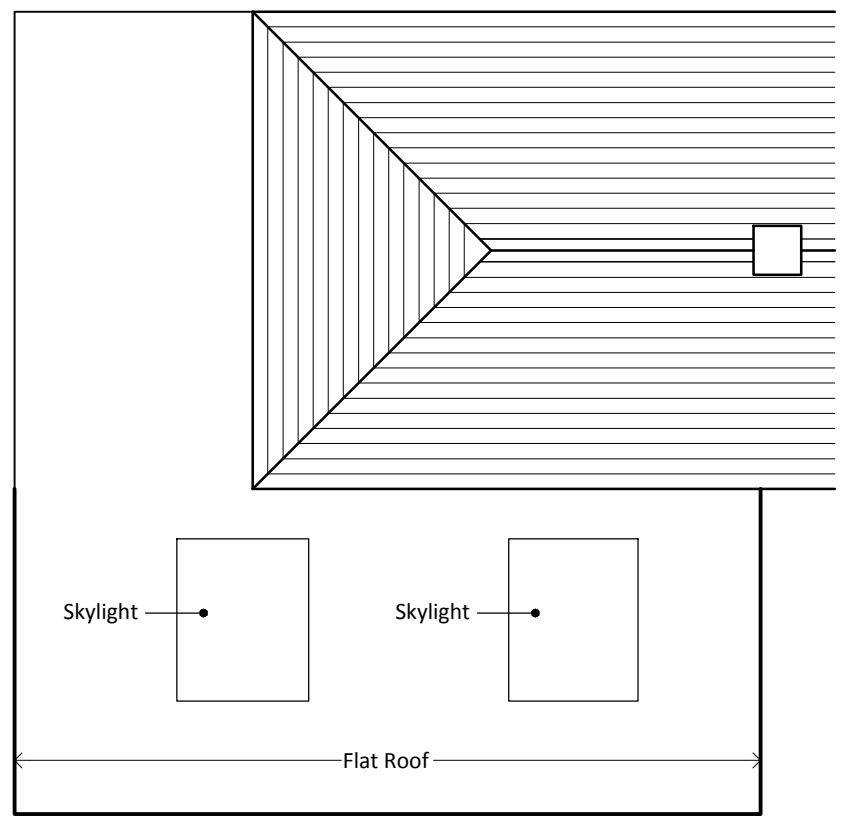

Proposed Roof Plan - Scale 1:100