




North elevation scale 1:100




East elevation scale 1:100

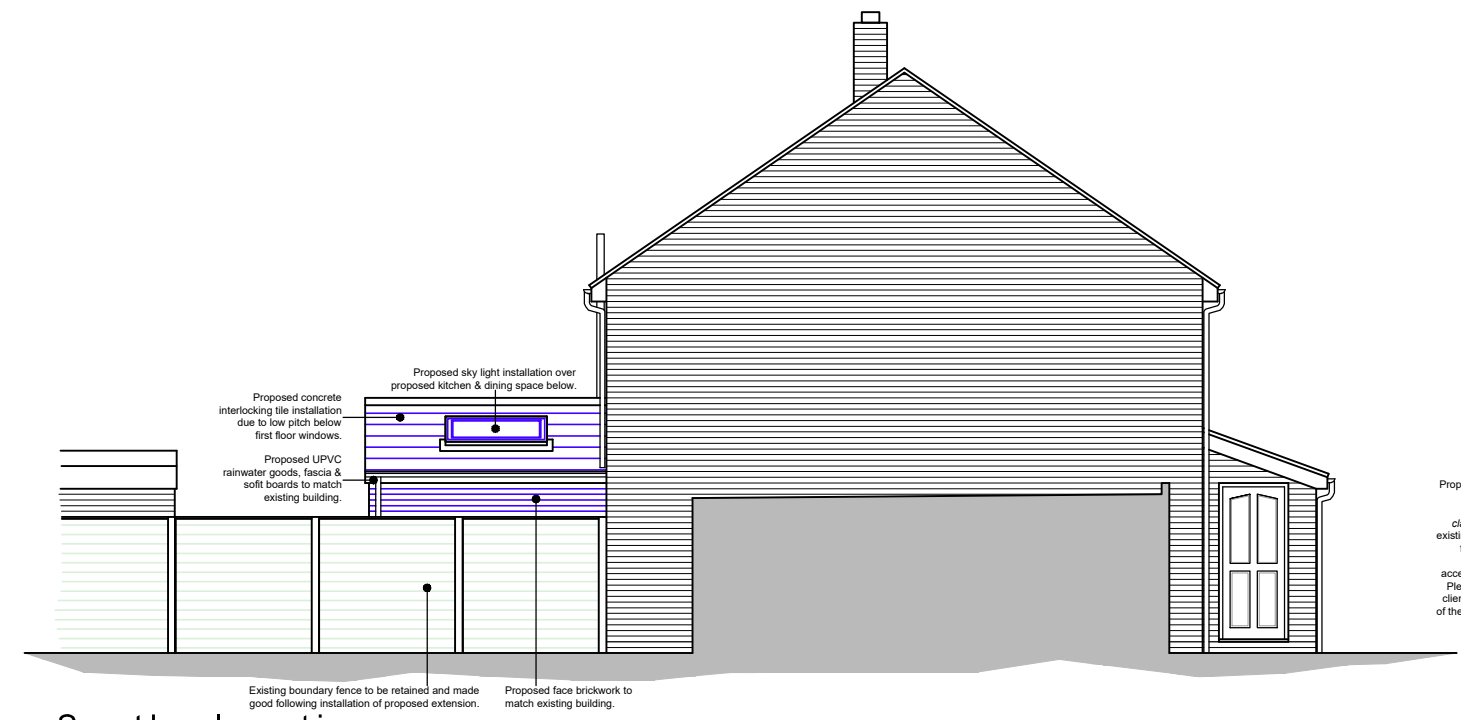


South elevation scale 1:100



West elevation scale 1:100

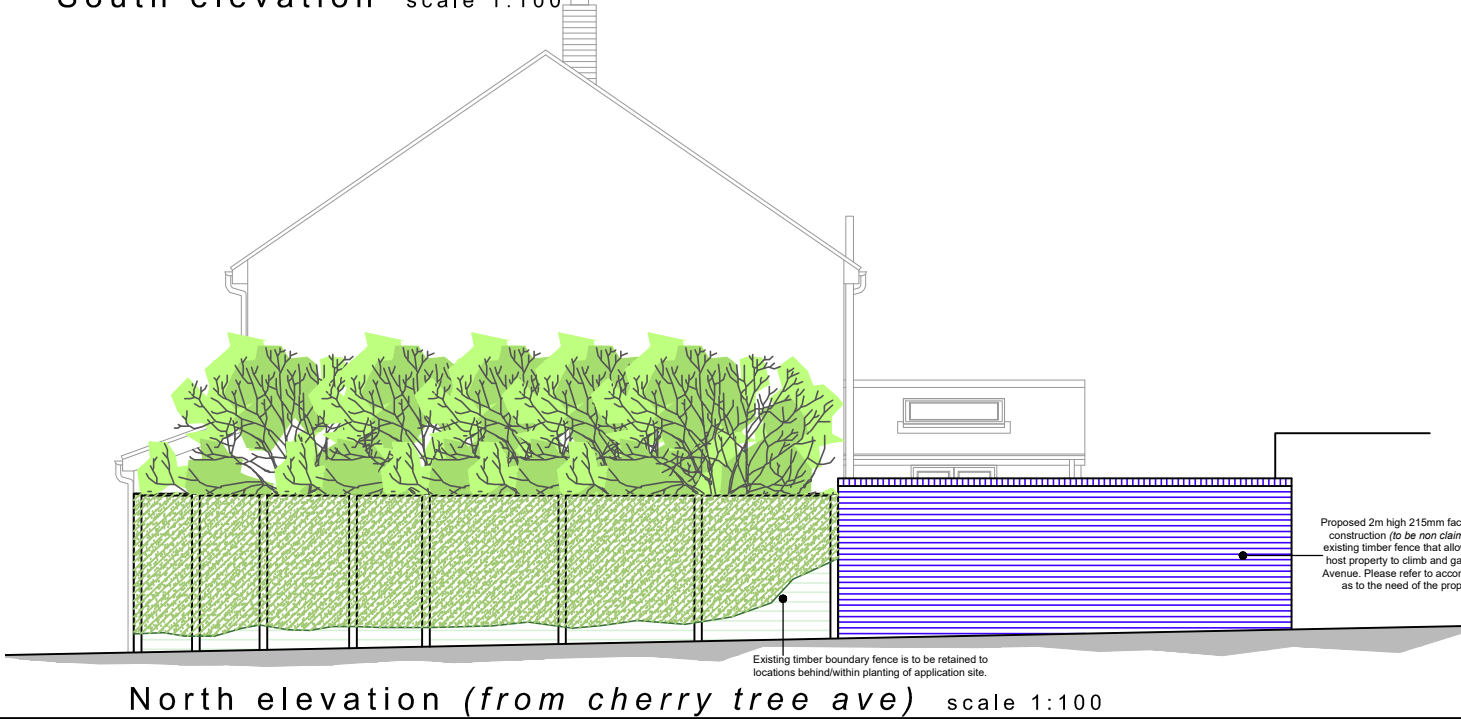


North elevation (from cherry tree ave) scale 1:100

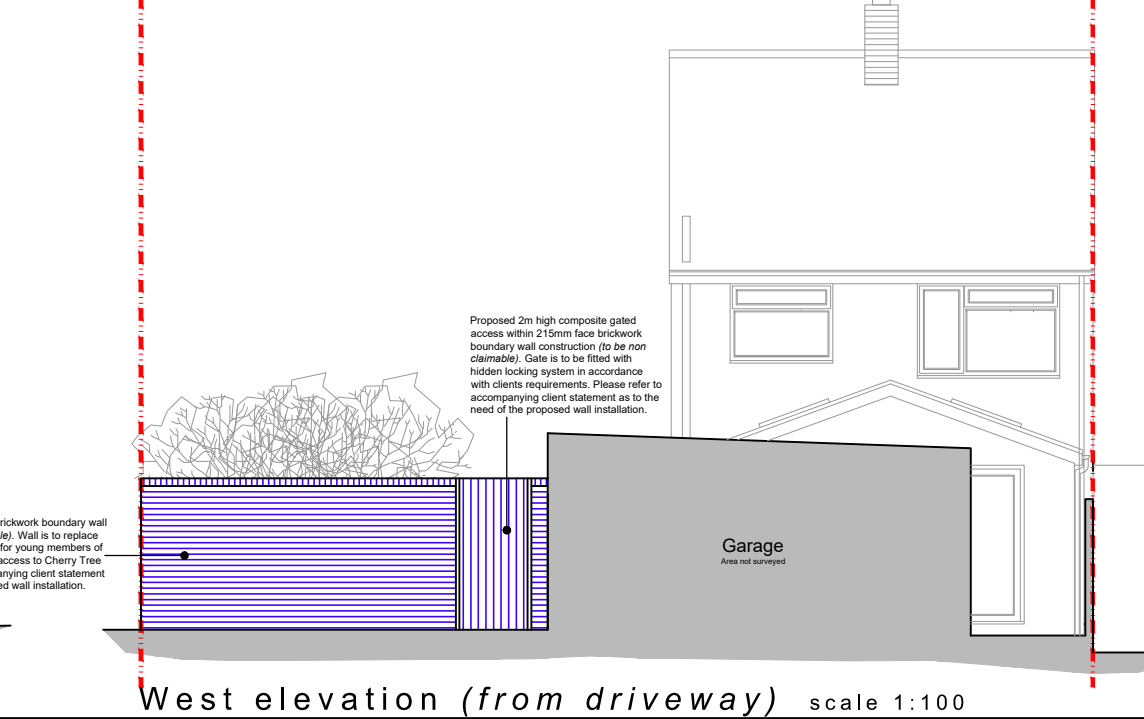

West elevation (from driveway) scale 1:100

NOTES:
Dimensions to be checked on site before commencing work. Any discrepancies shall be reported to the architect immediately.
Do not scale from these drawings except for planning purposes. Use figured dimensions only.
Where applicable this drawing is to be read in conjunction with other consultants' drawings.

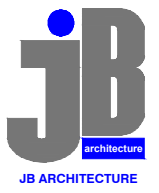

Office Tel:
01243 933732
Email:
admin@jb-architecturedesign.com
Web:
www.jb-architecturedesign.com

For
MRS ANNA WATLING

Project
PROPOSED SINGLE STOREY
EXTENSION & BOUNDARY WALL
ALTERATIONS AT 89 CHERRY TREE
AVE, WATERLOOVILLE, PO8 8AT

Title
PROPOSED ELEVATIONS

Date AUGUST 2023	Drawn SR	Scale as noted @ A3	Checked -
Job Number PL.728.23	Drawing Number 05	Revision A	