



52 KINGS ROAD, EMSWORTH
PROPOSED

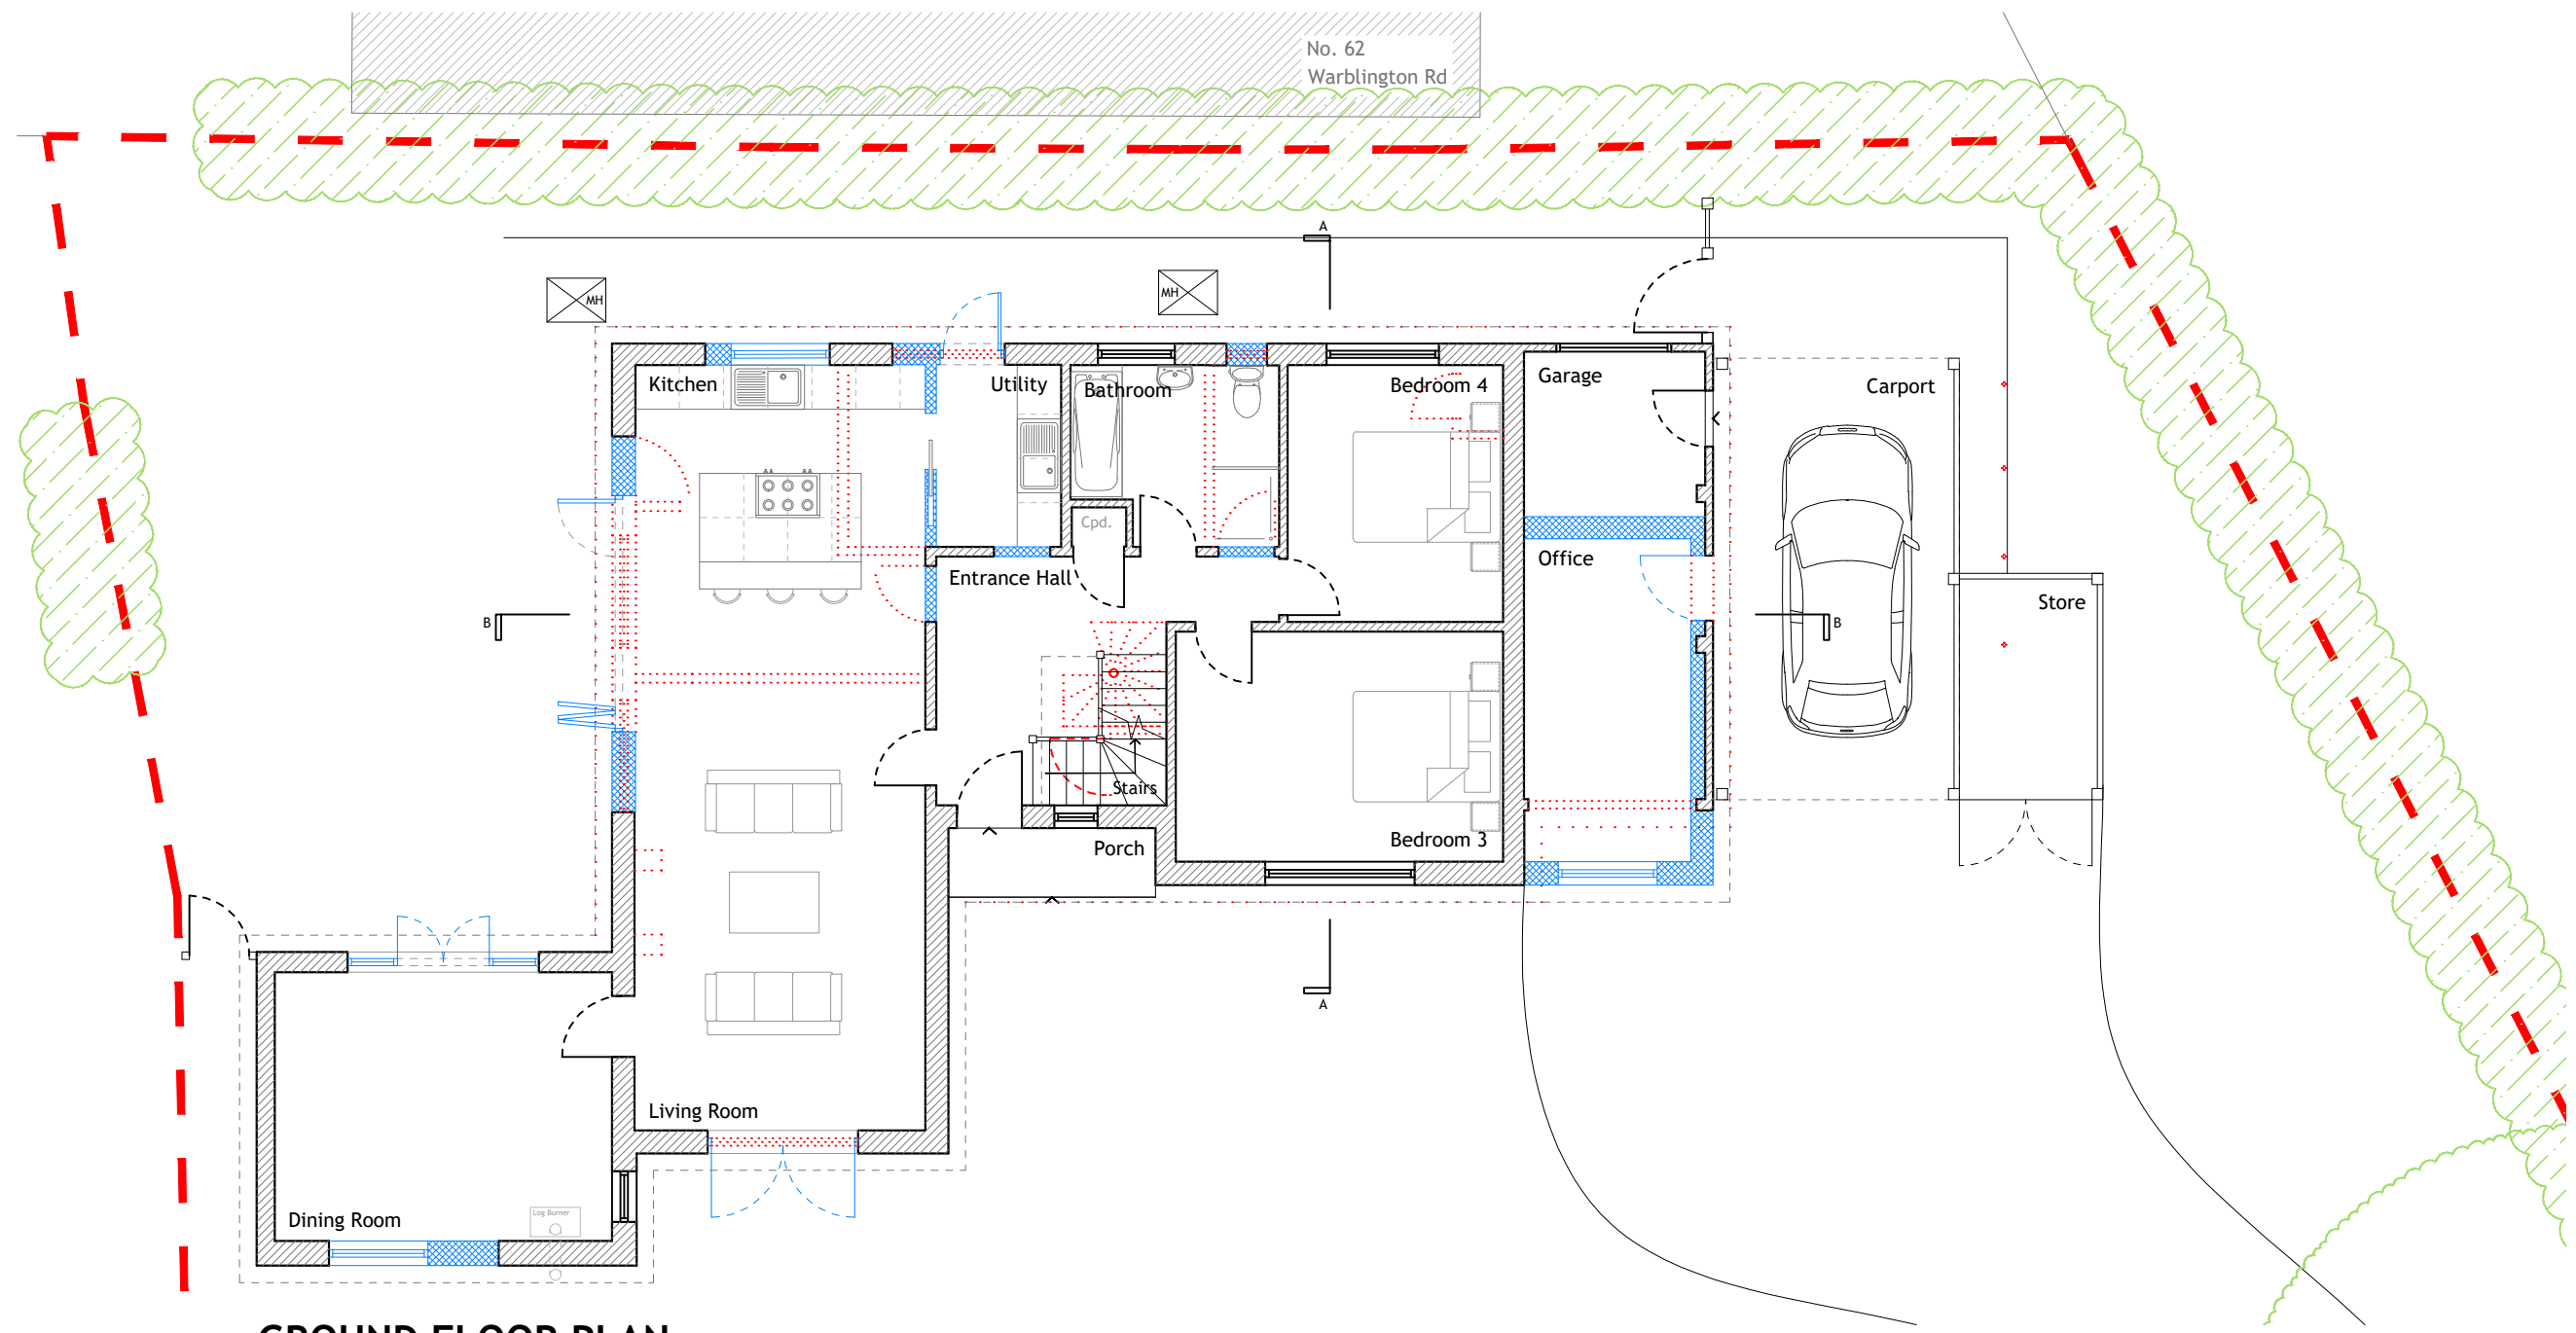

GROUND FLOOR PLAN
1:100

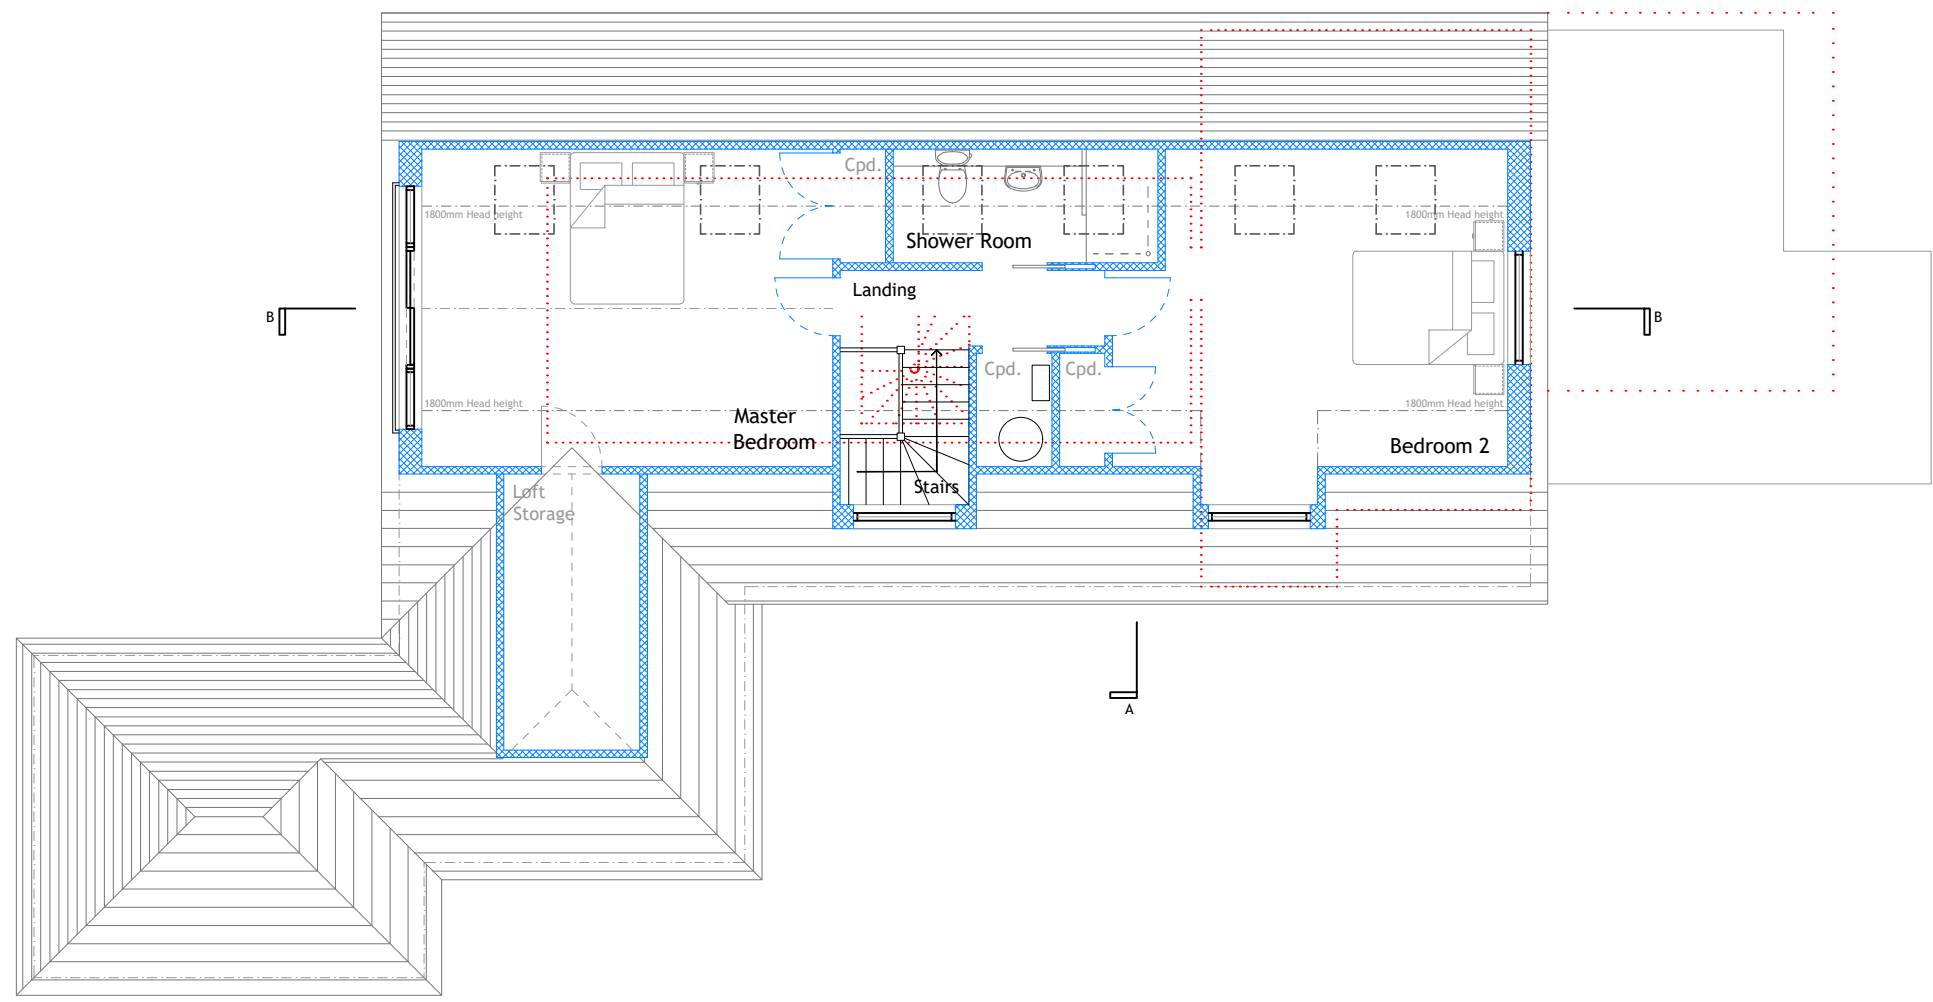


FIRST FLOOR PLAN
1:100




SITE BLOCK PLAN


1:500
Ordnance Survey (c) Crown Copyright 2019. All rights reserved.
Licence number 100022432

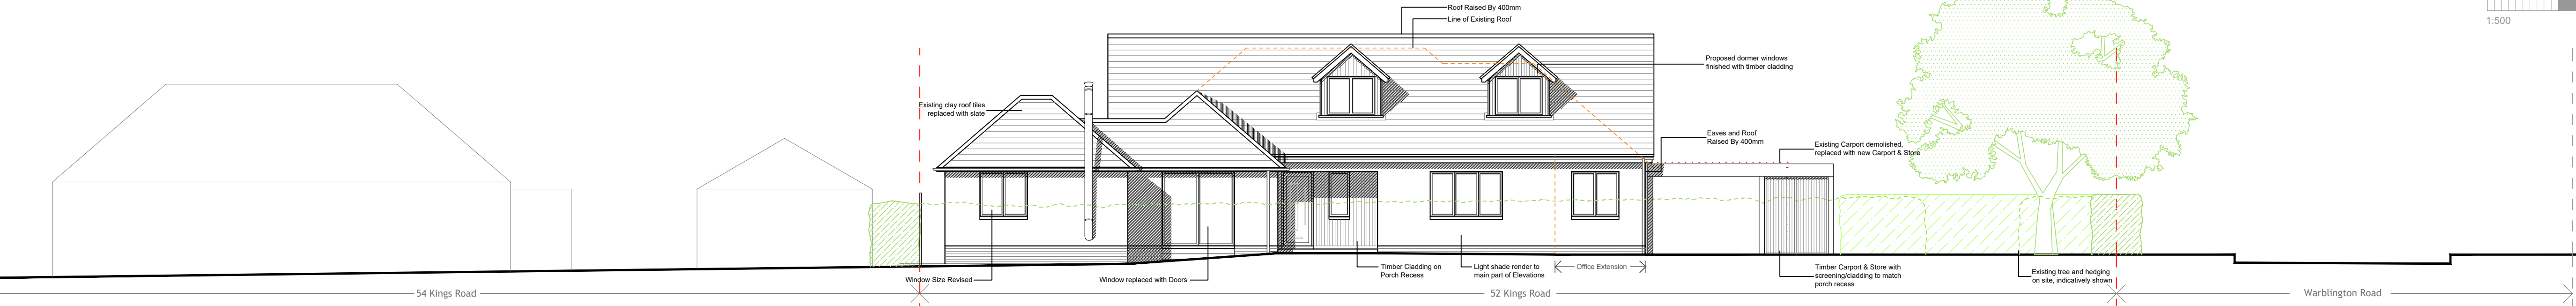


FRONT ELEVATION
[East] 1:100

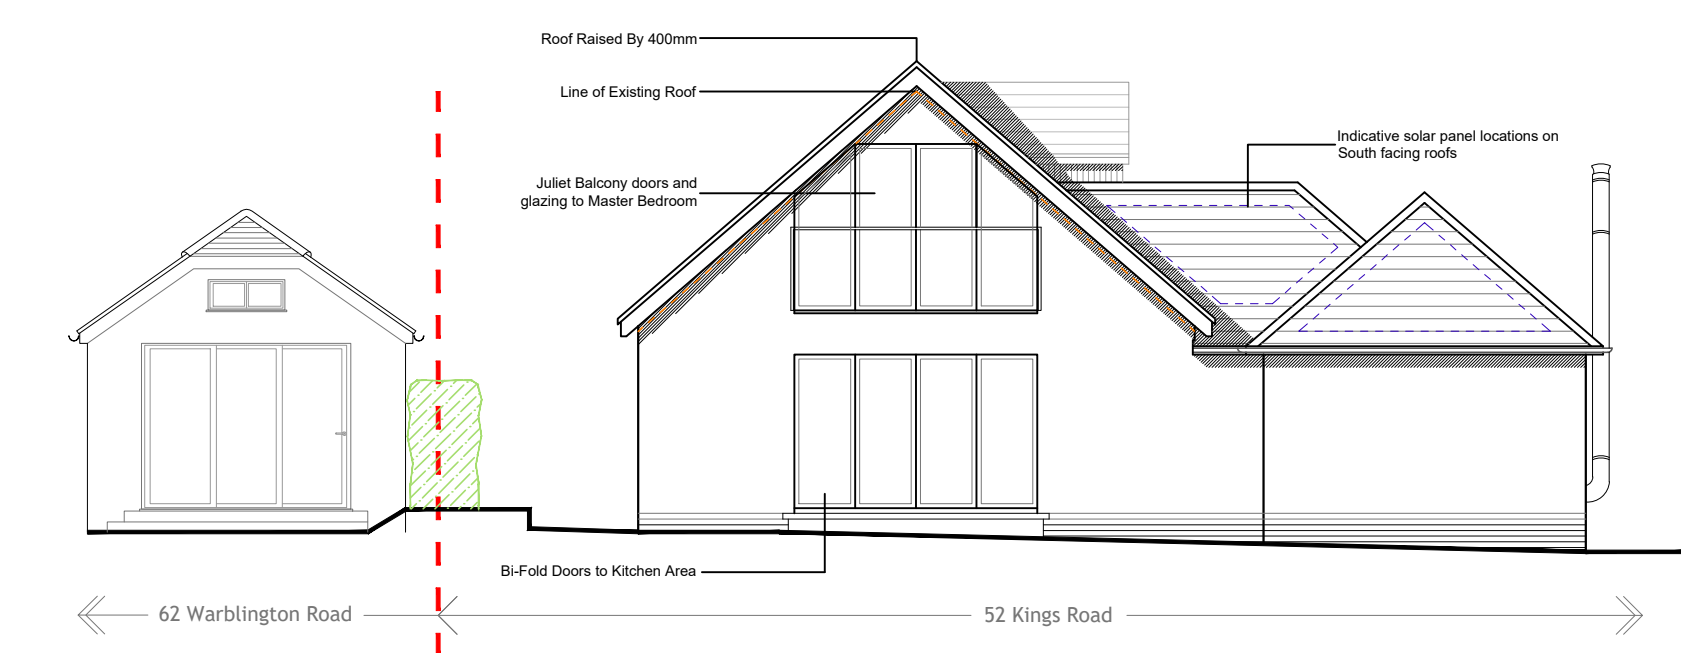


SIDE ELEVATION
[South] 1:100

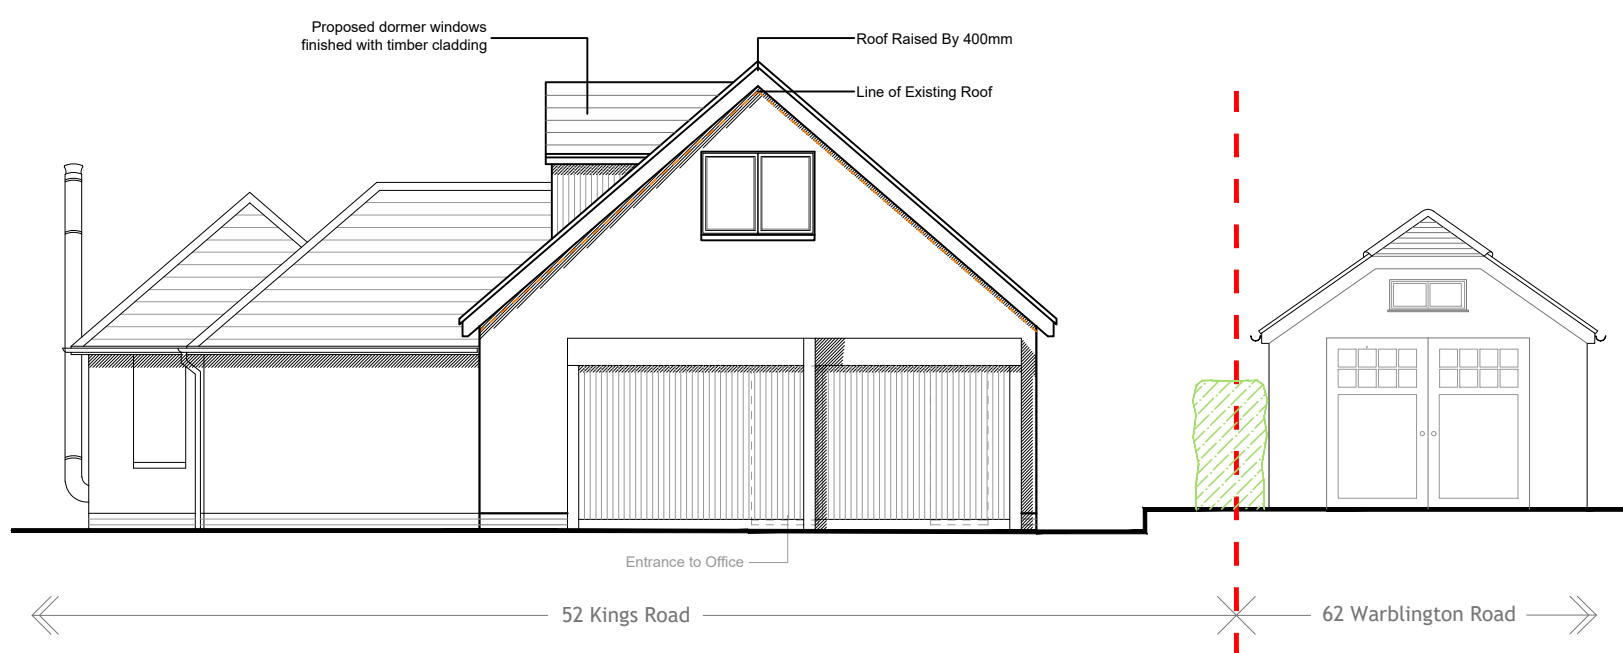


SIDE ELEVATION
[North] 1:100

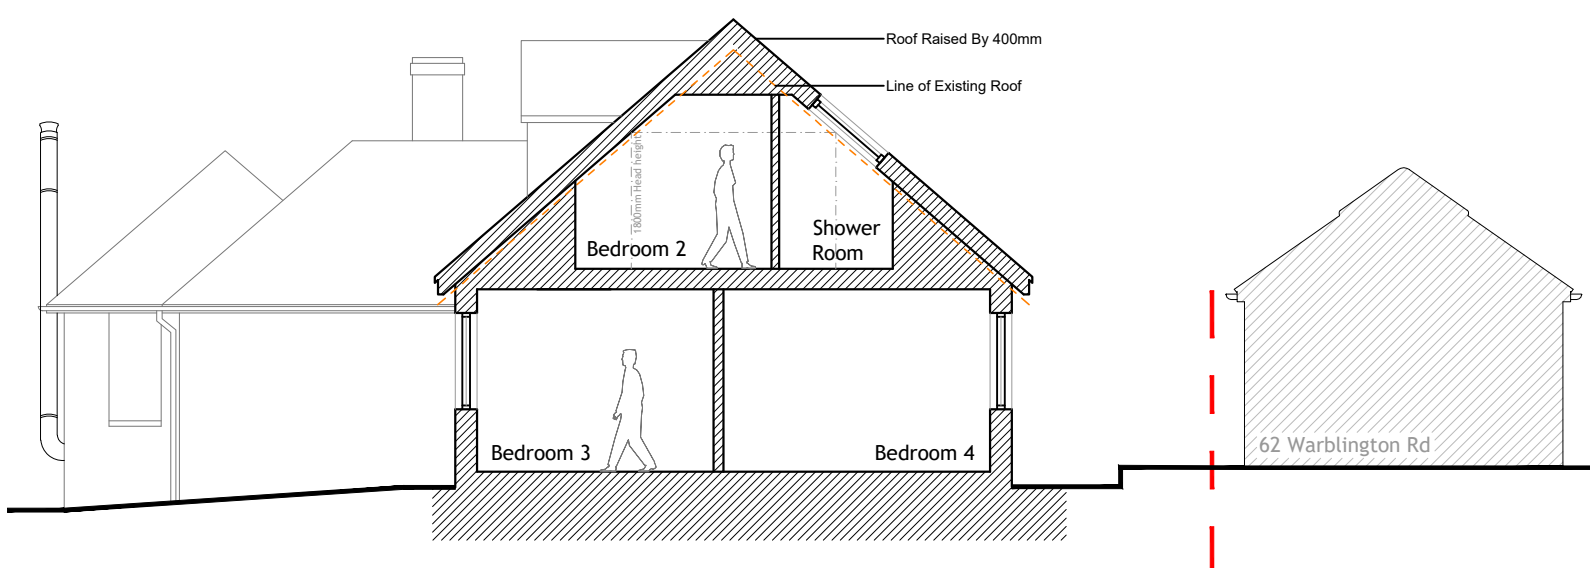


SECTION A
1:100

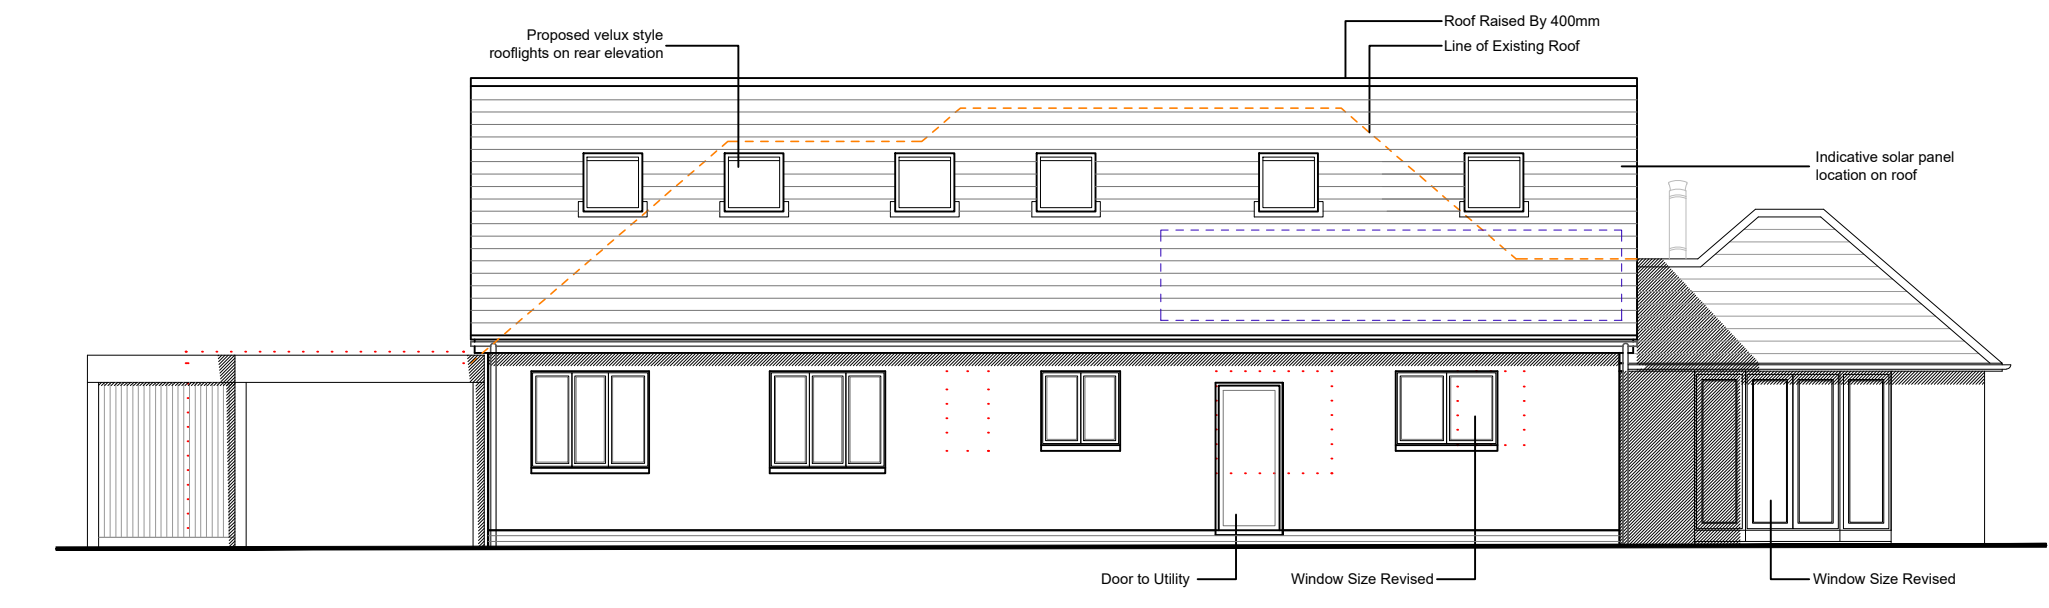

REAR ELEVATION
[West] 1:100

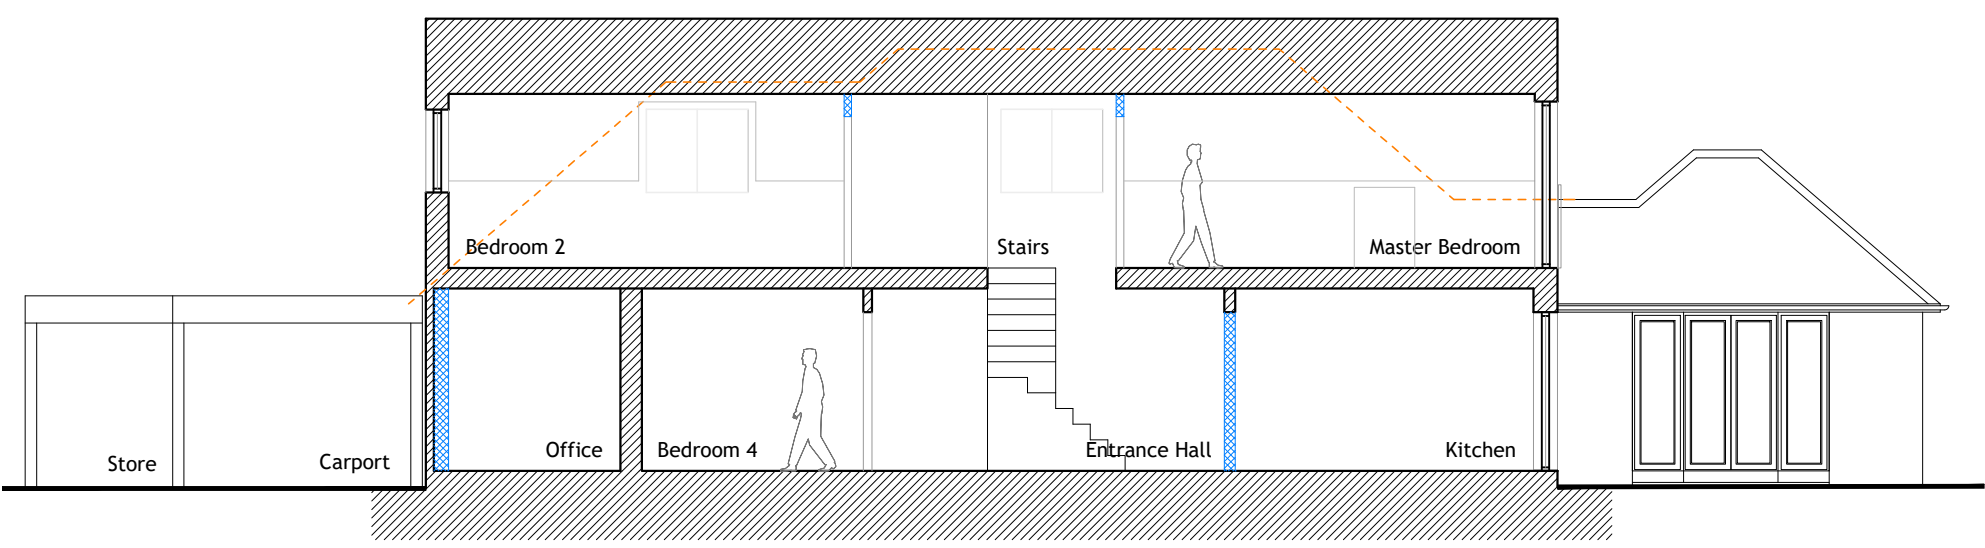


SECTION B
1:100

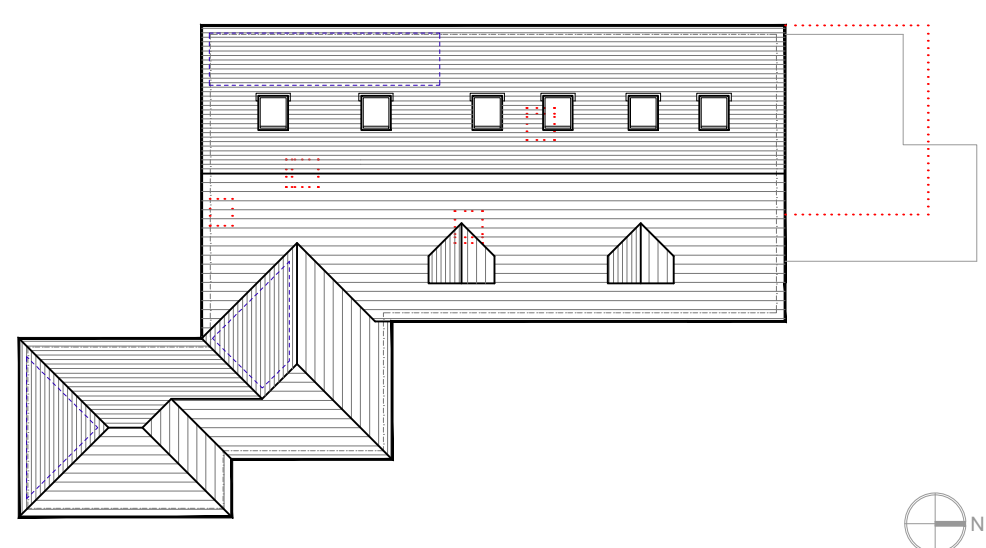

ROOF PLAN
1:200

NOTES:
Drawings are not to be used on site before commencing work.
Any discrepancies should be reported to the architect immediately.
Dimensions to be checked on site before commencing work.
Do not scale from these drawings for planning purposes to the architect immediately.
Use figured dimensions only.
Do not scale from these drawings for planning purposes to the architect immediately.
Where possible, figures should be derived in conjunction with other consultants' drawings.
ACCOMPANYING DOCUMENTATION:
All drawings to be read in conjunction with specification and all other drawings including structural, engineering and mechanical and electrical drawings. Specification drawings are to be read in conjunction with the project specification and other consultants drawings and details.

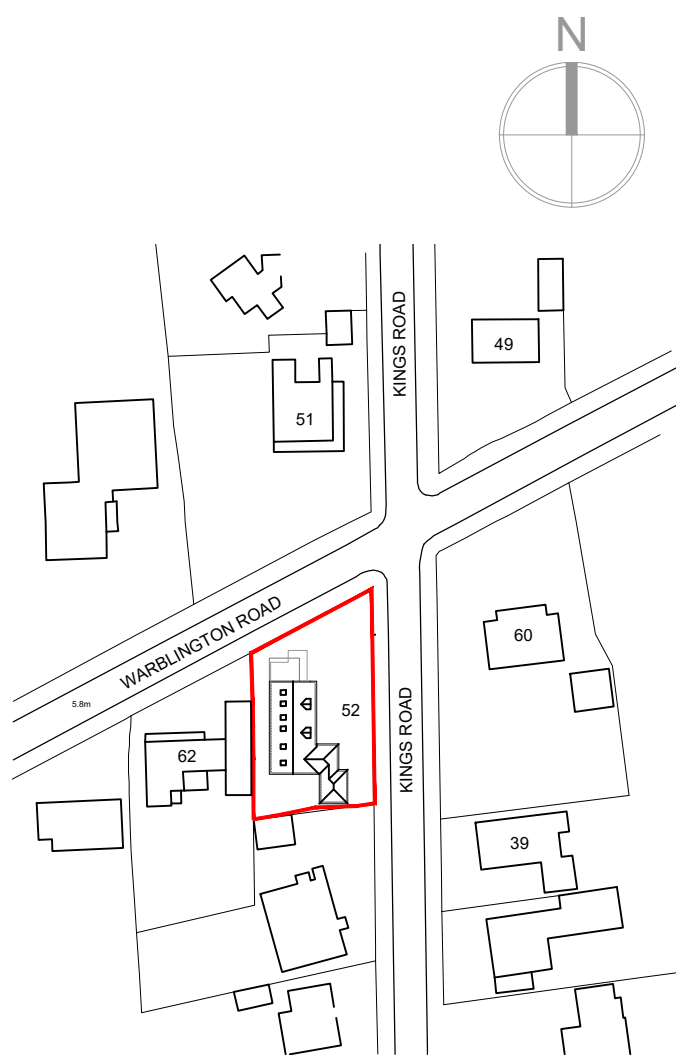

SITE LOCATION PLAN

1:1250
Ordnance Survey (c) Crown Copyright 2019.
All rights reserved. Licence number 100022432

REV	DATE	AMENDMENT	DRAWN

Helyer Davies Architects
www.hdachitects.co.uk
mail@hdarchitects.co.uk
01243 370 715
Unit 1 The Old Flour Mill - Queen St
Emsworth - PO10 7BT

PROJECT
52 Kings Road
Emsworth, PO10 7HW

DRAWING
Proposed Plans, Elevations, Sections,
Site Block Plan & Location Plan

SCALE
As noted @A1

DATE
January 2024
DRAWING No.
23010 - 02

DRAWN
EK
REV