


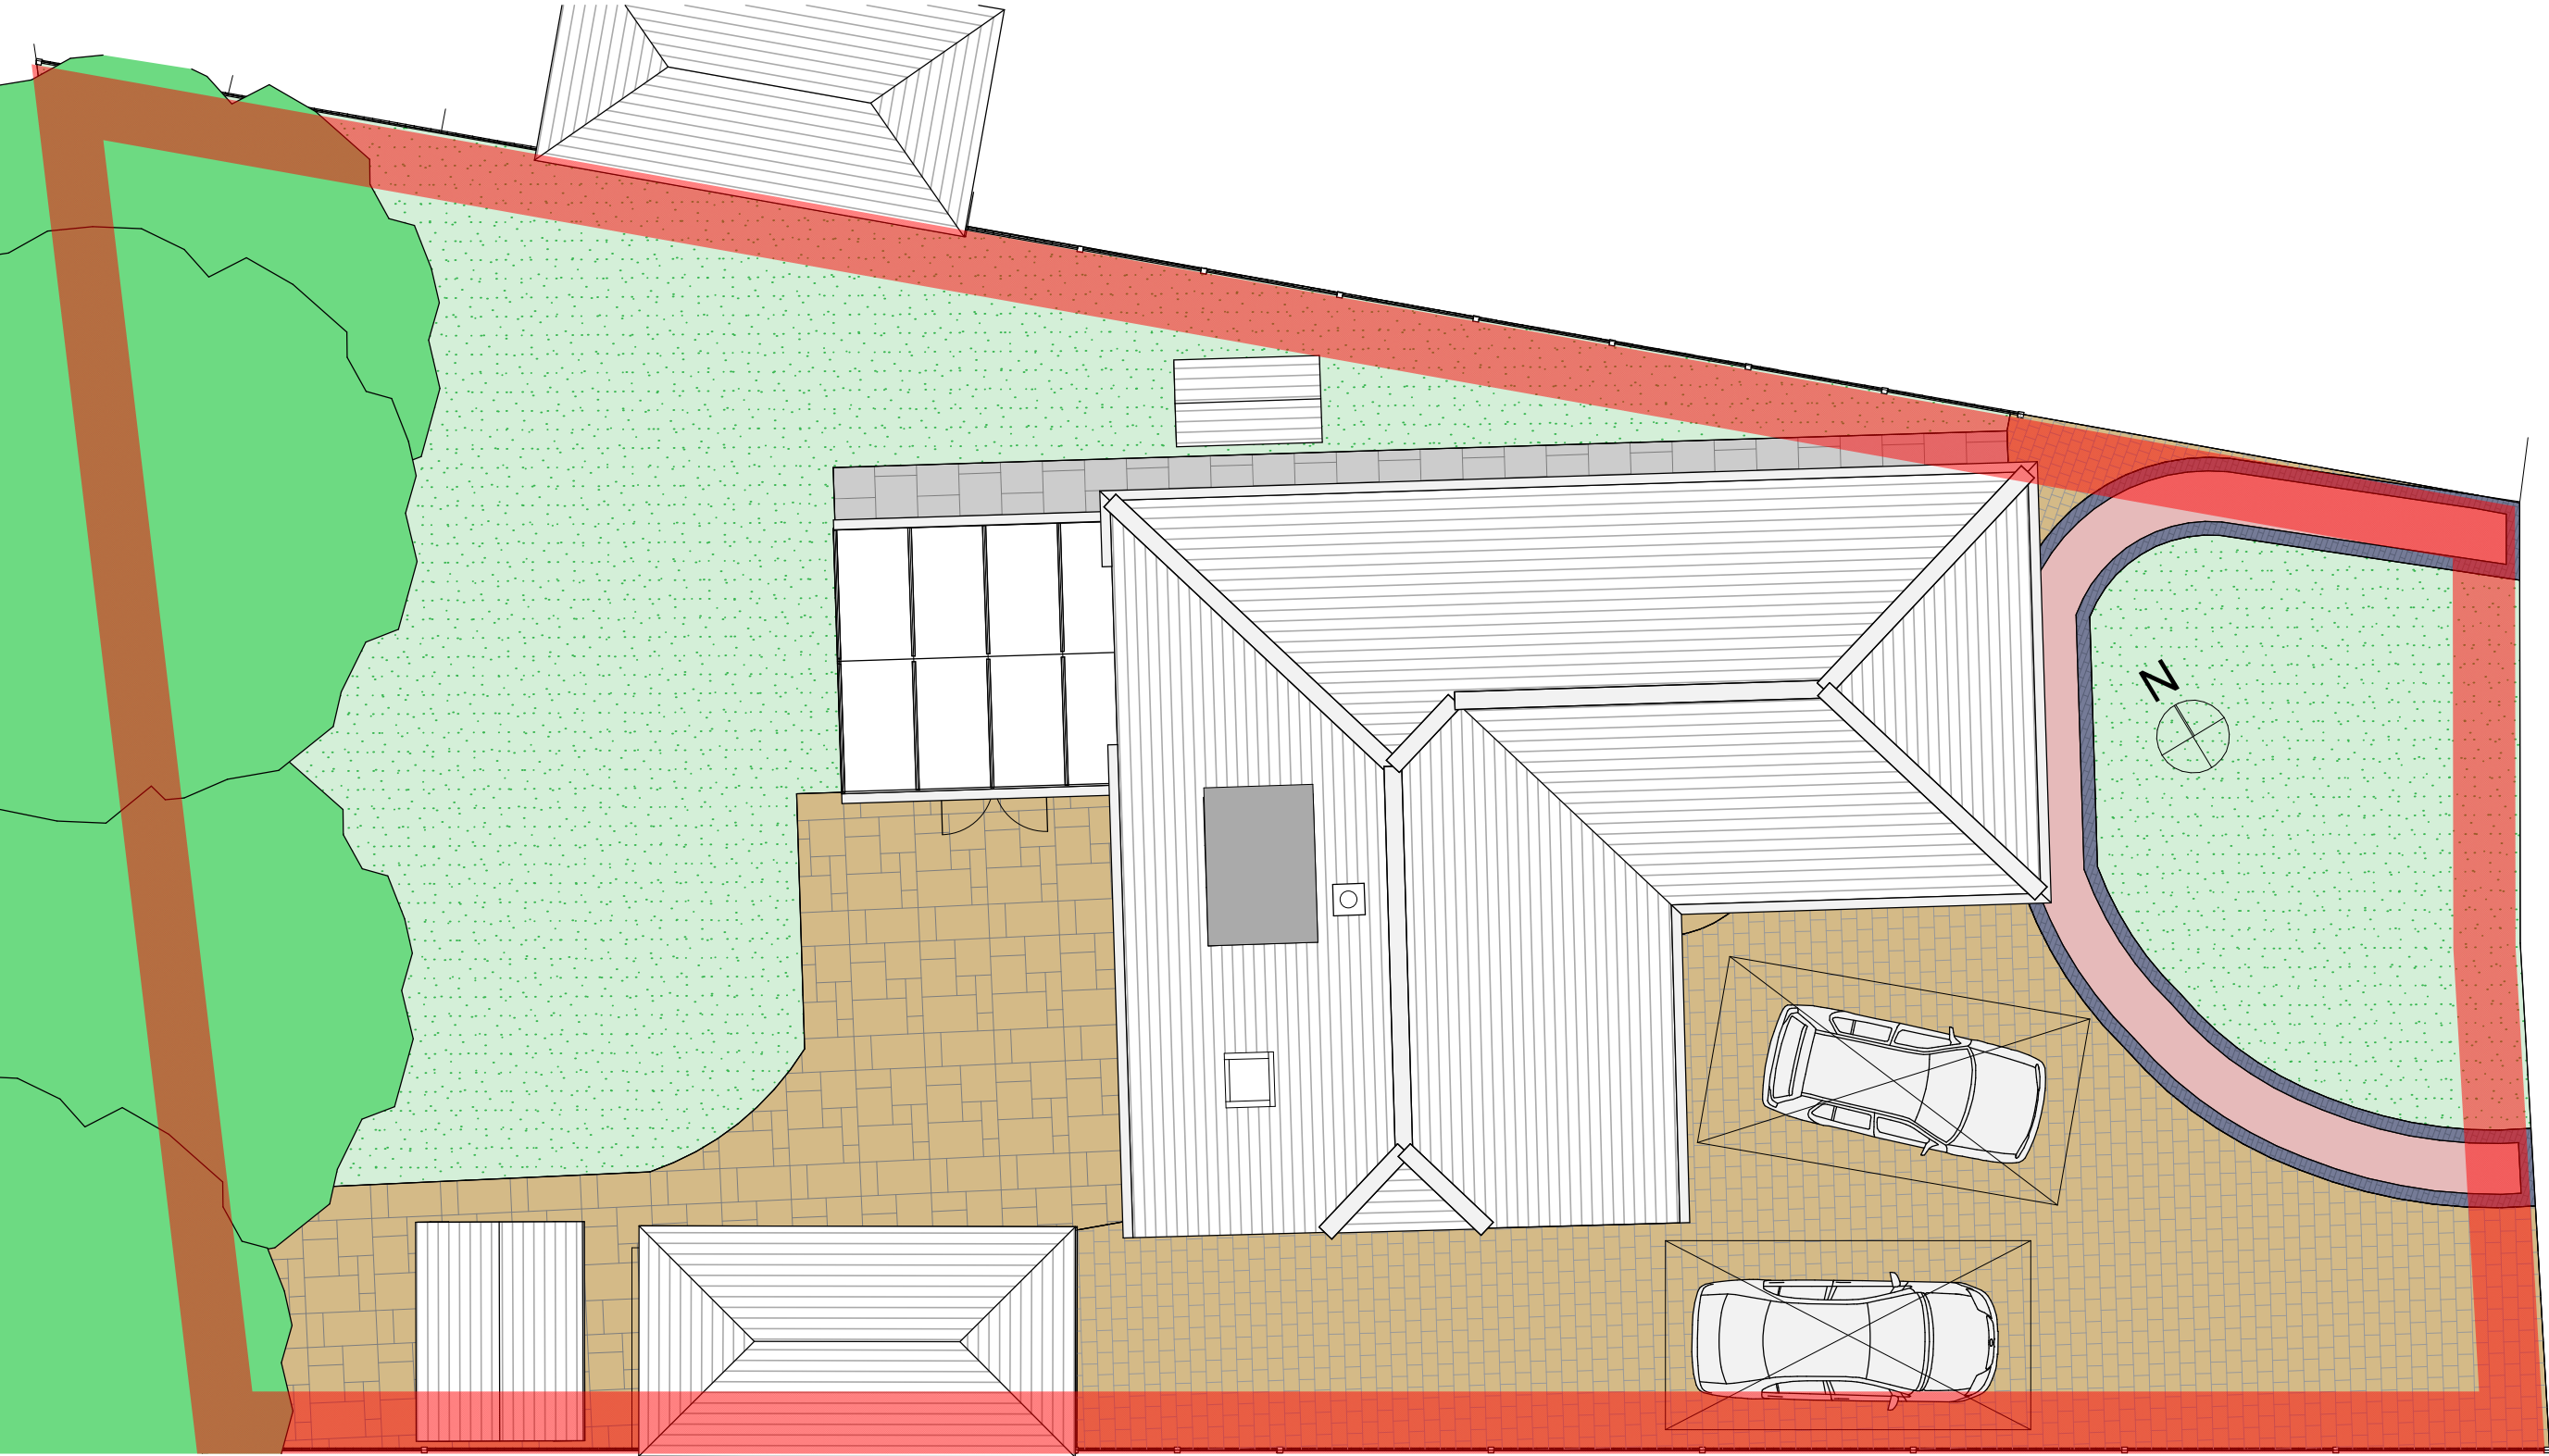

Existing Site Plan Scale 1:100



Project
Side extension utility room

Project Address
21 Oakhurst Dr, Waterlooville PO7 7PN

Client
James McLaughlan

The content of the drawing remain the copyright of **LRArchitecture**, no reproduction without written consent. All dimensions to be verified on site. Any discrepancies are to be reported to the relevant parties. Do not scale from drawing, figured dimensions to be used only. drawings to be read in conjunction with all relevant drawings/ schedules ect, which relate to this project.

Drawing Number	P002	Page Size	A3
Scale	1:100	Drawn By	LR