




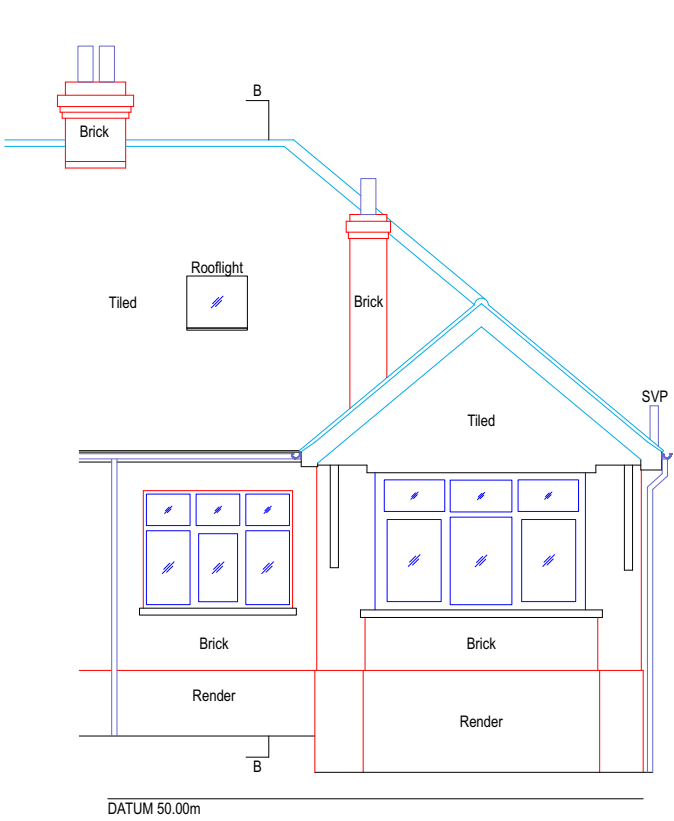


1 FRONT ELEVATION 1 (WEST)
Scale: 1:100

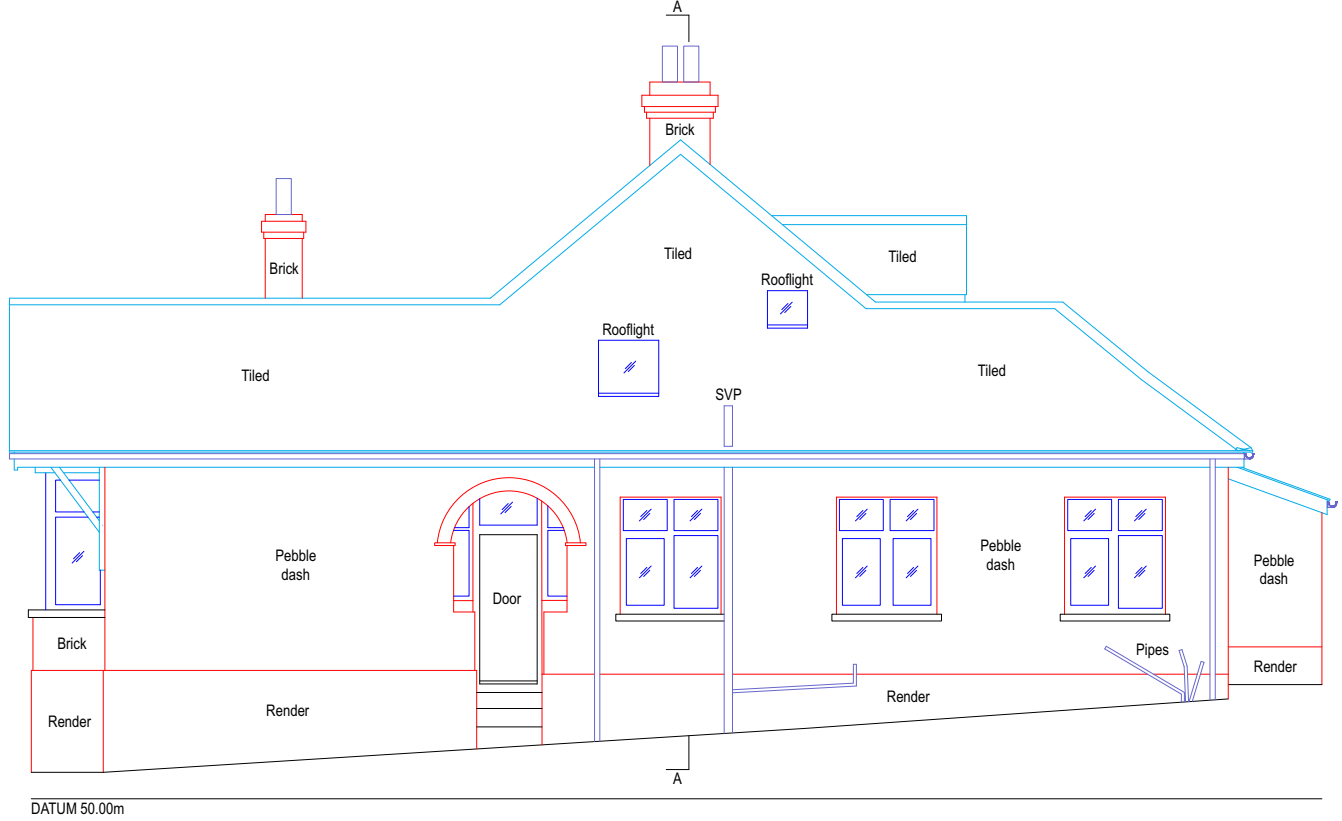


2 SIDE ELEVATION 2 (SOUTH)
Scale: 1:100

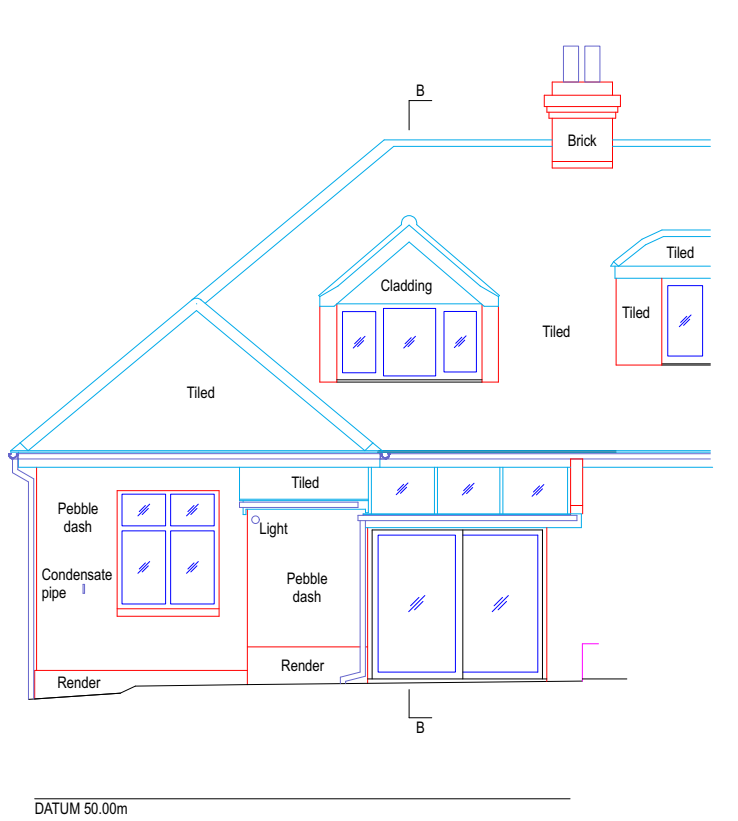

3 REAR ELEVATION 3 (EAST)
Scale: 1:100

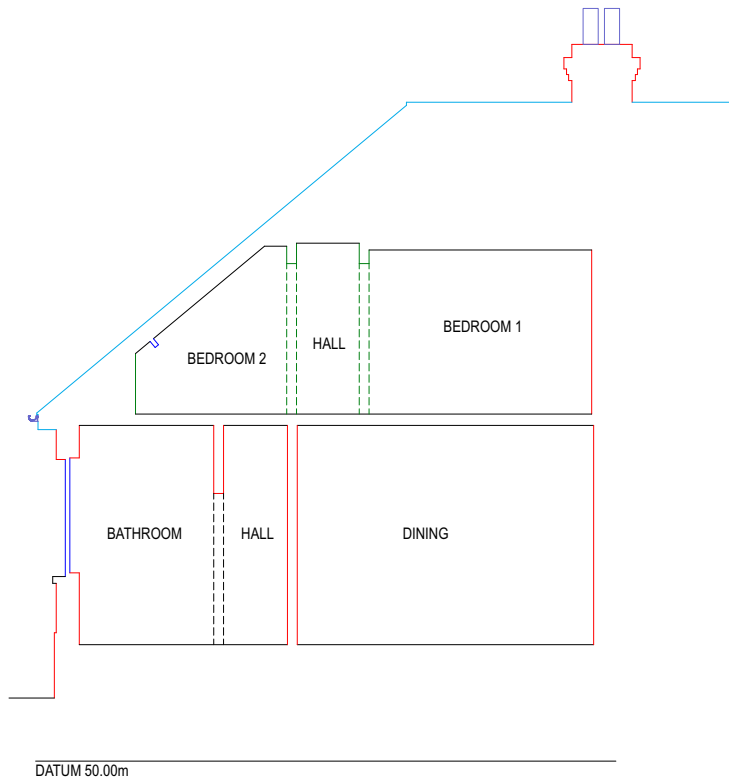

4 EXISTING SECTION A-A
Scale: 1:100

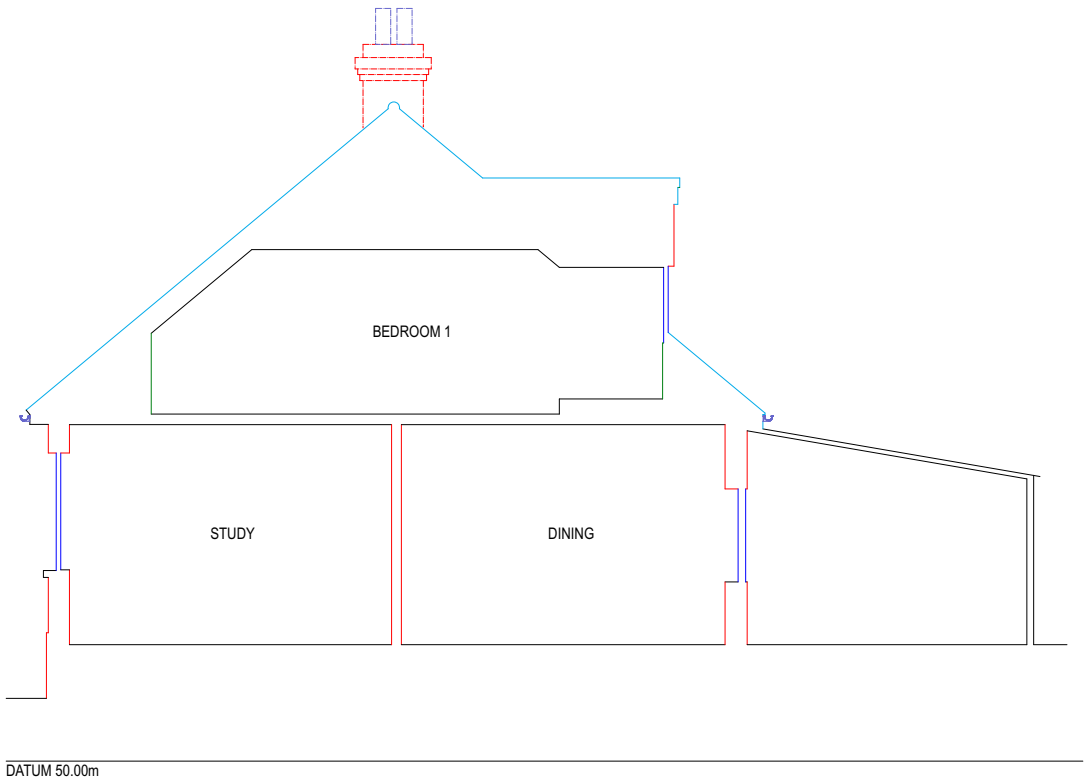

5 EXISTING SECTION B-B
Scale: 1:100

EXISTING

LEVEL DATUM
Levels are based on Temporary Bench Mark (TBM)
located on Station B, Value = 50.00m

- NOTES**
1. All dimensions and levels to be checked on site by contractor prior to fabrication/construction.
 2. This drawing is to be read in conjunction with all relevant consultant's and/or specialist's drawings and documents. Any discrepancies or variations are to be notified to SurveyCloud Ltd before the affected work commences.
 3. This drawing and the copyrights and patents therein are the property of SurveyCloud Ltd and may not be used or reproduced without prior consent.

Revision	Comment	Date
Client MR & MRS BIRDSALL		
Project 106 PARK AVENUE WATERLOOVILLE HAMPSHIRE PO7 5DP		
Title EXISTING ELEVATIONS AND SECTIONS		
Drawing Number SD22654-E1.3	Revision PRELIM1	Status EXISTING
Scale AS SHOWN	Sheet Size A3	Drawn By DW
		Date APRIL 2023
SURVEYCLOUD LTD Winnow Barn Claypit Lane Froxfield Hampshire GU32 2DW Phone 07900 808 808 Office 01730 262 485 mail@surveycloud.co.uk www.surveycloud.co.uk		

