



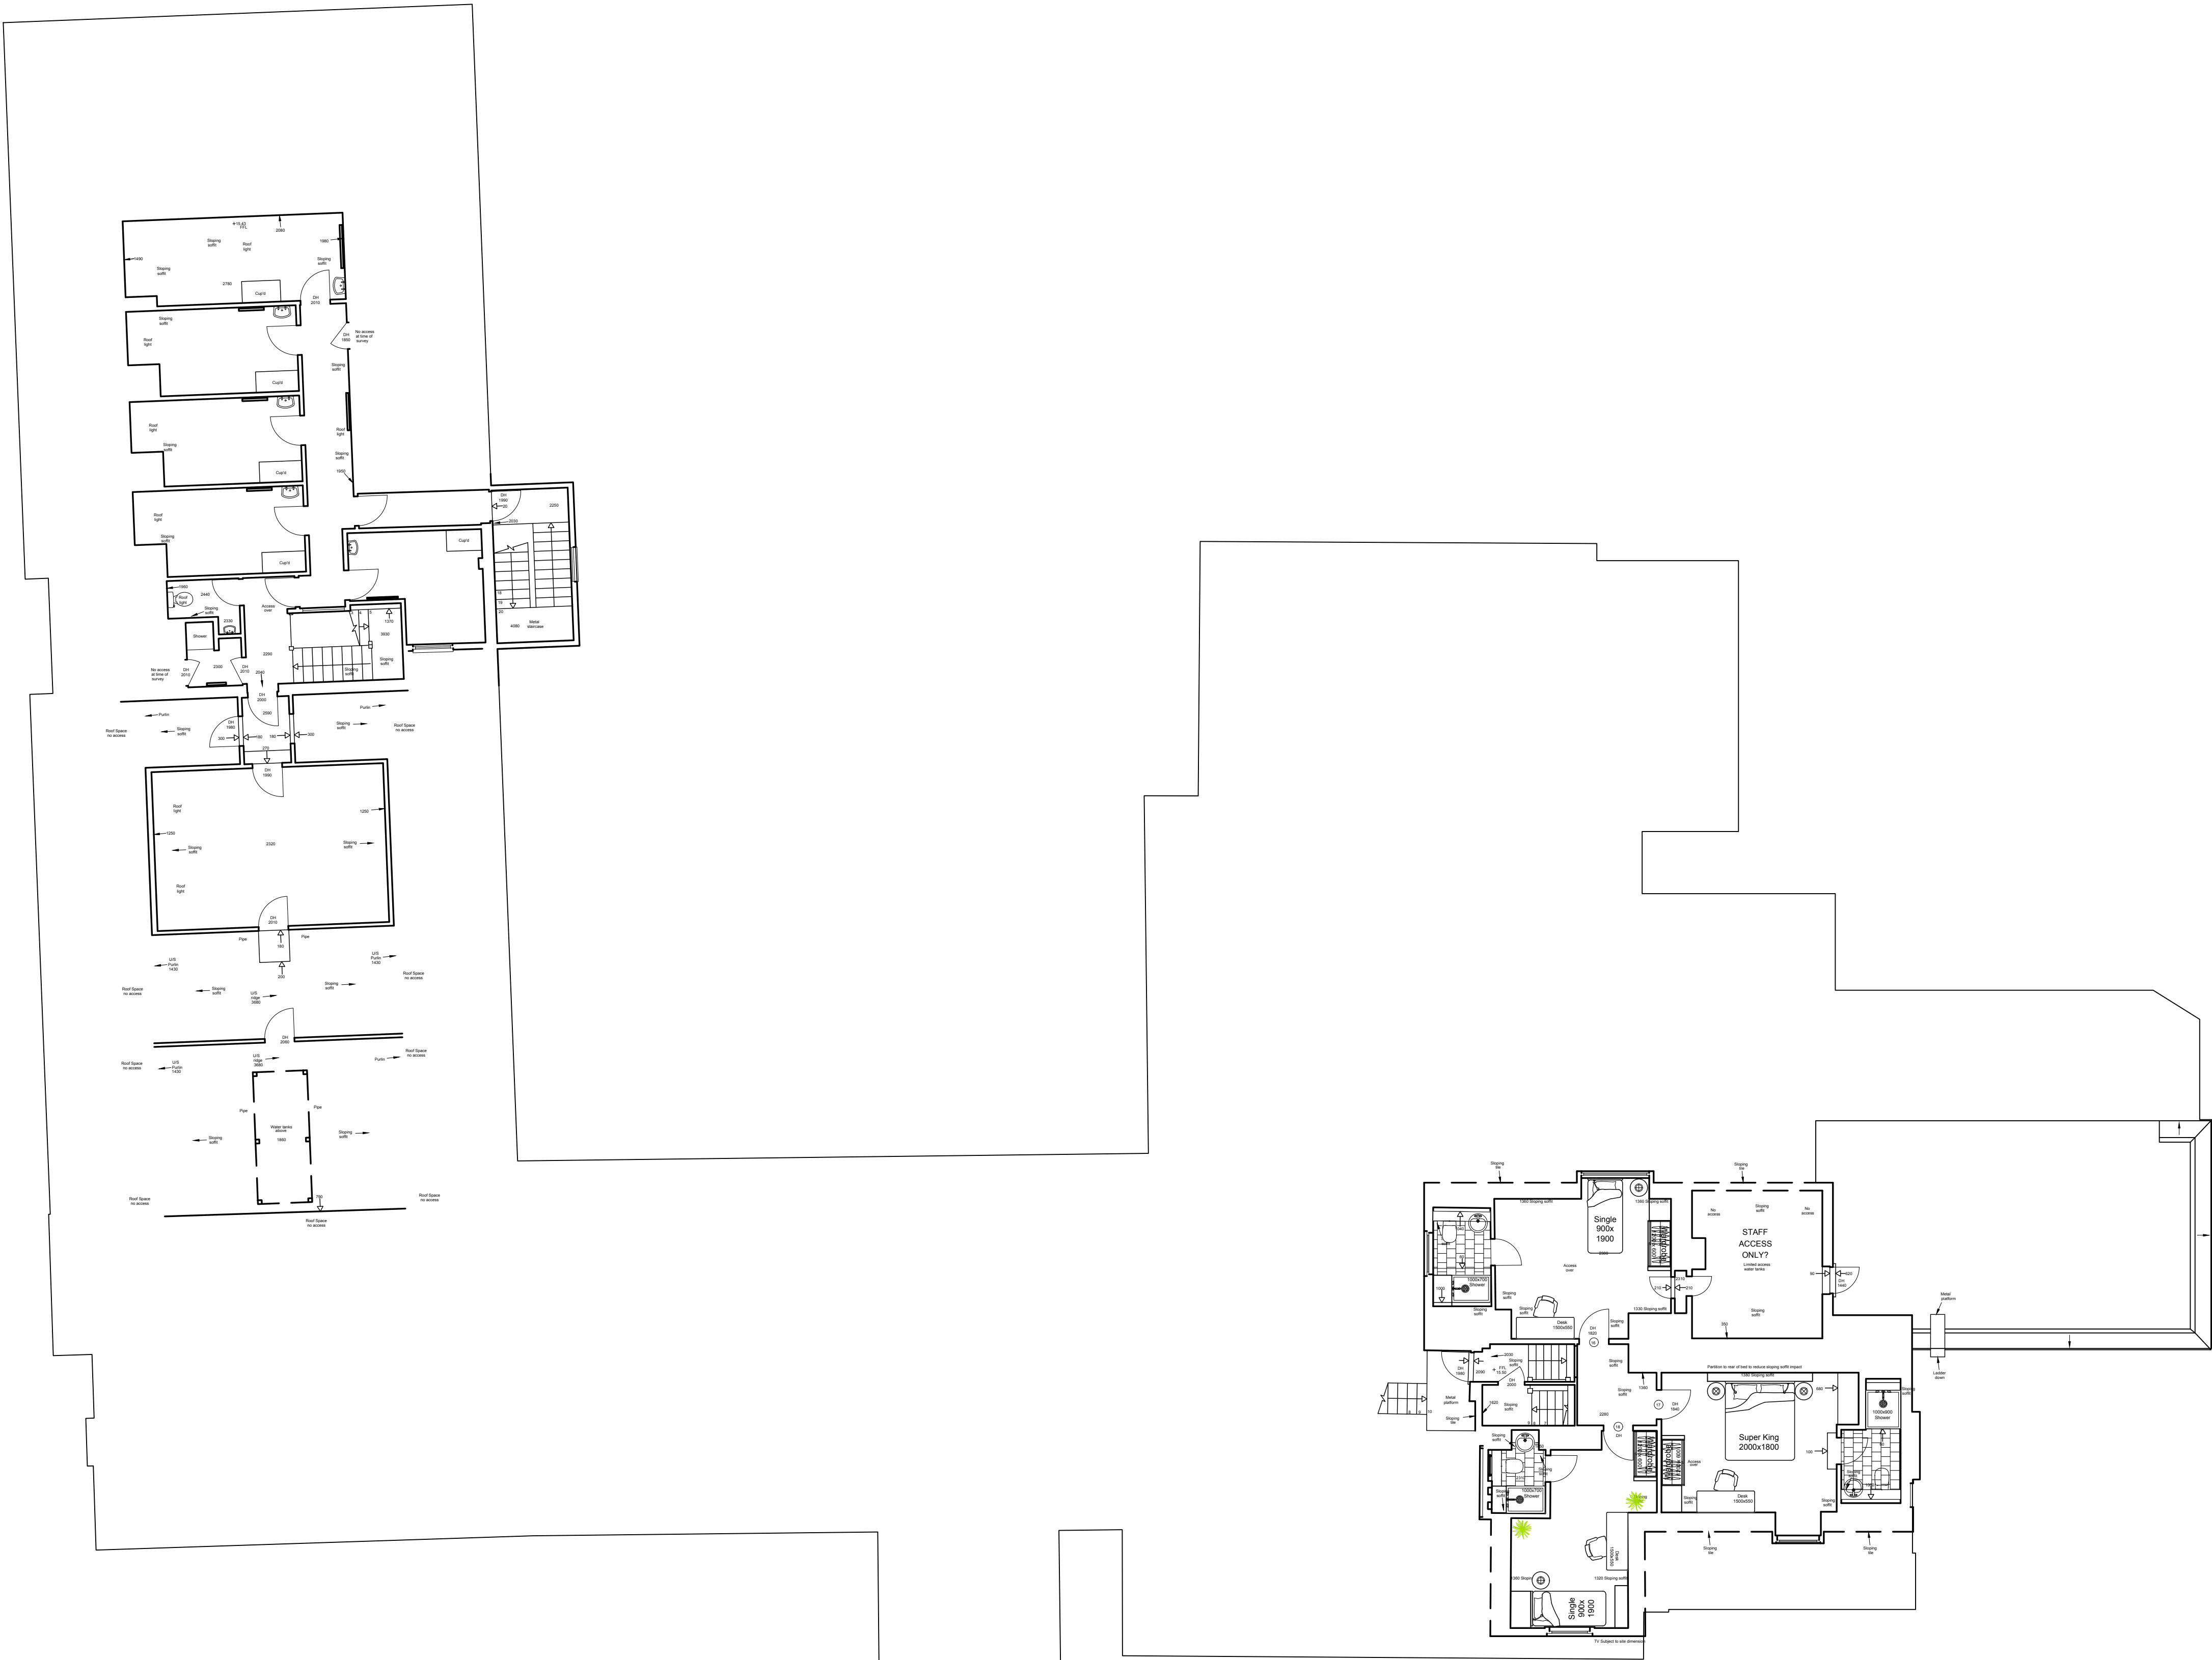

Proposed Second Floor Plan
Scale 1:100

 

This drawing design & all information contained herein remains the sole copyright of CONCORDE BGW & reproduction in any form is strictly forbidden unless permission is obtained in writing.


- NOTES:
- Do not scale from this drawing, all dimensions must be checked on site. The contractor must verify all site dimensions, drawings, details & specifications. Any discrepancies must be reported to CONCORDE BGW prior to any commencement of work.
 - Figured dimensions to take preference over those scaled.
 - All specified items are to be installed in accordance with the manufacturers recommendations & instructions.

© Copyright

DISCLAIMER

A full and accurate measured survey has not been undertaken by Concorde BGW at this site. This drawing has been produced from information provided by others. Any dimensions indicated are for information only and must be checked on site prior to the commencement of any works

-  Indicates areas of new structure
-  Indicates wall to be removed

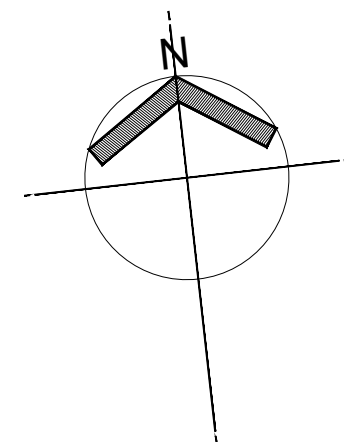

Rev: G	July2023	dn	Garden Room, Pergola, Sun Dial and associated landscaping/paving removed. Garden landscaping table layout amended to suit.
Rev: F	July2023	dn	DD Access moved to right of entrance, grass landscaping to TPO 116 extended, deck amended to suit & car park amended
Rev: E	July2023	dn	Grass landscaping to TPO 1162 extended
Rev: D	July2023	dn	DD Access, deck added to main facade & car park amended
Rev: C	June 2023	dn	Bar & restaurant spatial alterations Rear garden maintained pending budget
Rev: B	May 2023	dn	Layout and access from bar Additional external area and seating added to front elevation Ground Floor bedrooms added
Rev: A	April 2023	dn	Bar & restaurant spatial alterations Rear garden alterations
Rev: Date:	Init:	Note:	© Copyright

Stage:		PLANNING
Project address:		
Brookfield Hotel 93 Havant Road Emsworth PO10 7LF		
Title: PROPOSED SECOND FLOOR		
Scale:	1:100	Dwg size: A1
Drawn by:.	dn	Date: July/2023
Drawing no:	4893-02-05	Rev: /

CONCORDE BGW GROUP

London Thomas Ford House 23-24 Smithfield St London EC1A 9LF	Doncaster Palmer Street Hyde Park Doncaster DN4 5DD	Nottingham Unit 3, The Glade Business Centre Forum Road Nottingham NG5 9RW
--	---	---

01302 361 024 concordebgw.com