


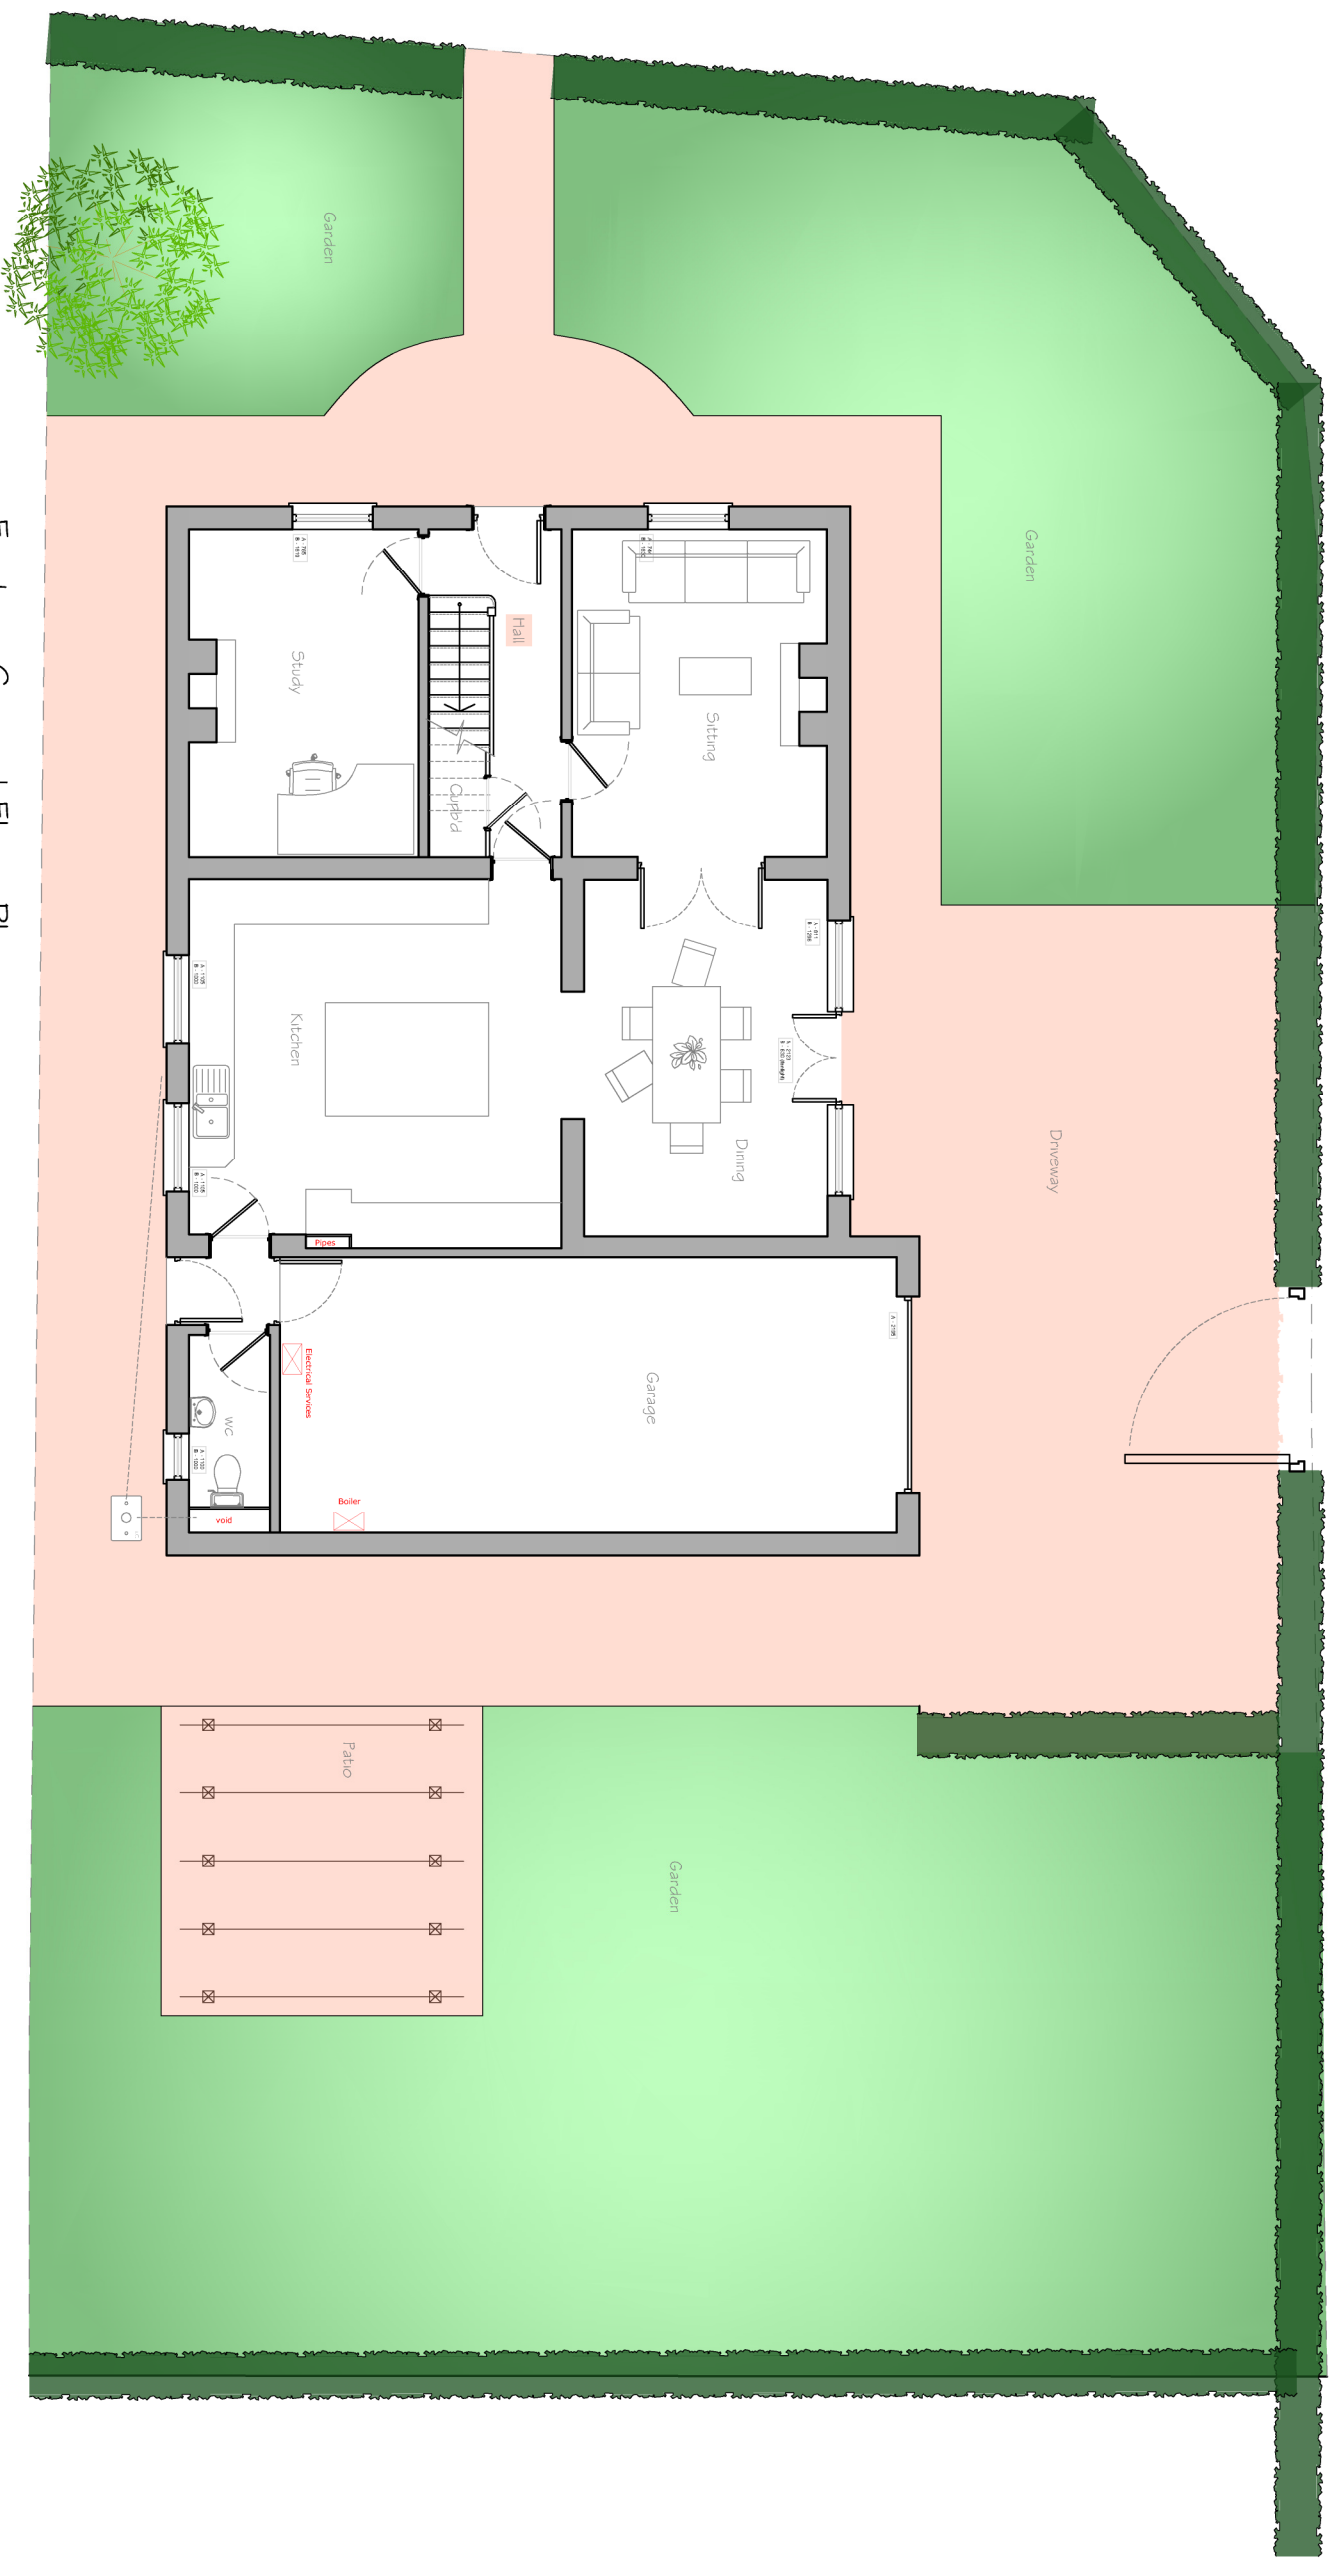

Existing Ground Floor Plan
Scale 1:100



SCALE BAR 1:100

			CLIENT Debbie Logue PRJECT Alterations to 23 Tournabury Lane Haying Island Hampshire PO11 9DJ TITLE Existing Ground Floor Plan							
			iDraw Ltd, 26 Southdown Road, Horndean, Hampshire, PO8 0ET Mob: 07810 518633 Tel: 02392 006 406 Email : idraw@live.co.uk Web: www.idrawarchitecture.co.uk							
-										
-										
Rev Description REVISIONS	Date	PW	PLANNING iDraw Limited ©Copyright Reserved 2023. Scale : 1:100@A3 Drawn by : MD Drawing No.: Date : APRIL2023 20.337.PE100 A B C D E F G H J K L M N P Q R S T U V W X Y Z							