






Front Elevation

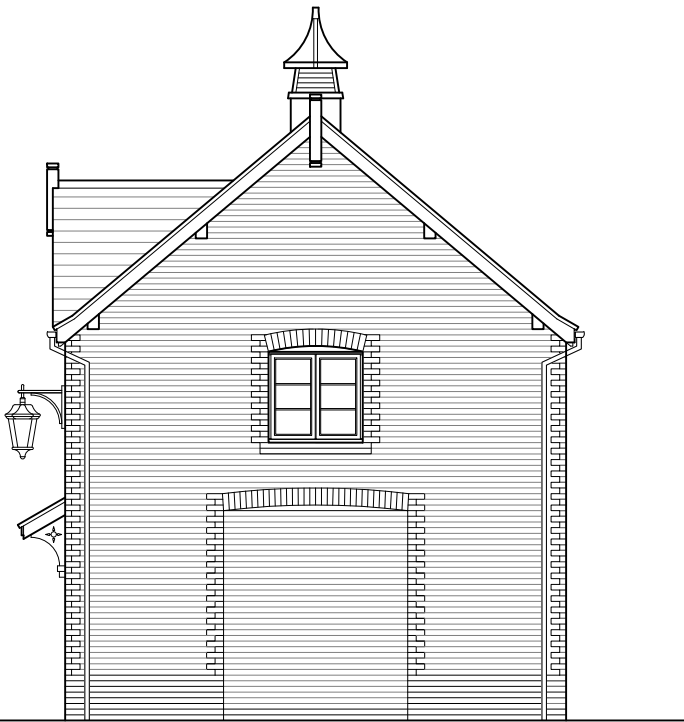

Side Elevation

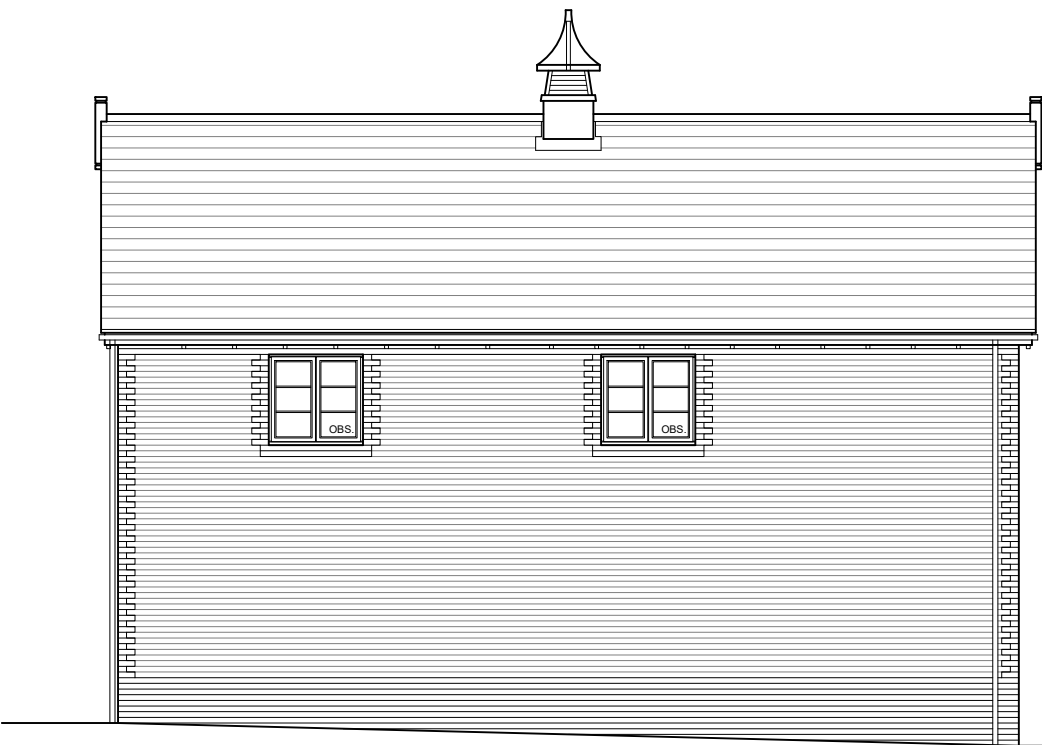

Rear Elevation

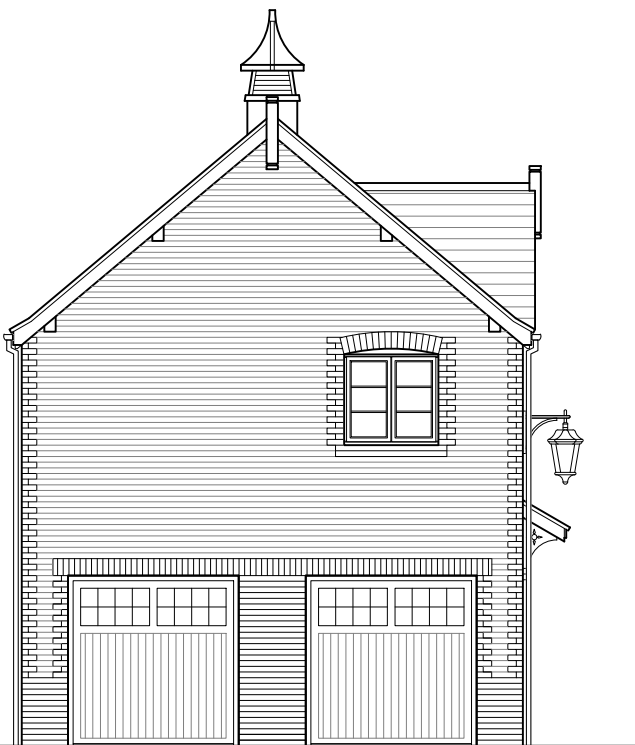

Side Elevation



Romsey Office Building 300, The Grange, Romsey Road, Michelmersh, Romsey, Hampshire, SO51 0AE T:01794 367703 F:01794 367276	Portishead Office Unit 5, Middle Bridge Business Park, Bristol Road, Portishead, Bristol, BS20 6PN T:01275 407000 F:01794 367276	Rev	Description	Date	Au	Ch
		A	Planning issue.	20.09.23	MWP	CMI

Project	Southleigh Park, Havant		
Drawing	Plot 28 (HT.2B FOG) Elevations		
Client	Bargate Homes		
Job no.	BARG230130	Date	August 2023
Dwg no.	P.28.e	Rev.	A
Author	MWP	Checker	Scale 1:100 at A3
Status	PLANNING	Office	Romsey
Client ref.			

