



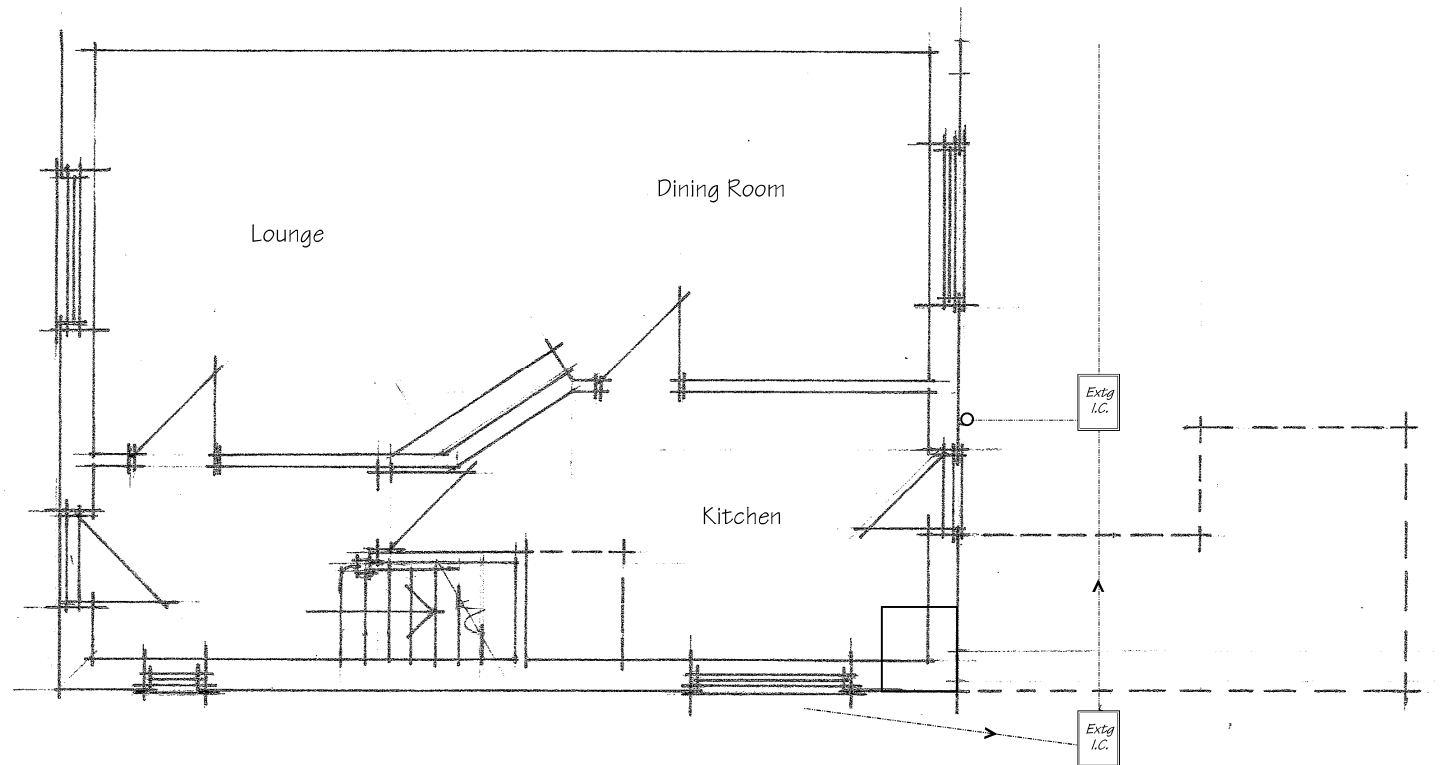

Existing Ground Floor Plan

These Plans have been prepared for the purpose of obtaining Planning Permission and/or Building Regulation Approval for the work shown thereon only and should not be used for any other purpose.

© These Plans remain the copyright of the architect and must not be copied or reproduced in any way without written permission with the exception of Local Authorities for Planning Purposes

 

Andrew R Dunks

BSc(Hons) MRICS
Chartered Surveyor

22 Oberon Close, Waterloooville,
Hants, PO7 8LF
Tel: (023) 9225 3034
e-mail: andrewRdunks@gmail.com

Proposed Rear Extension
23 St Michaels Road
Bedhampton
For Mr & Mrs P Smith
Scale - 1:50 at Page Size A3
Date - August 2023

Drawing No. 5931/1