




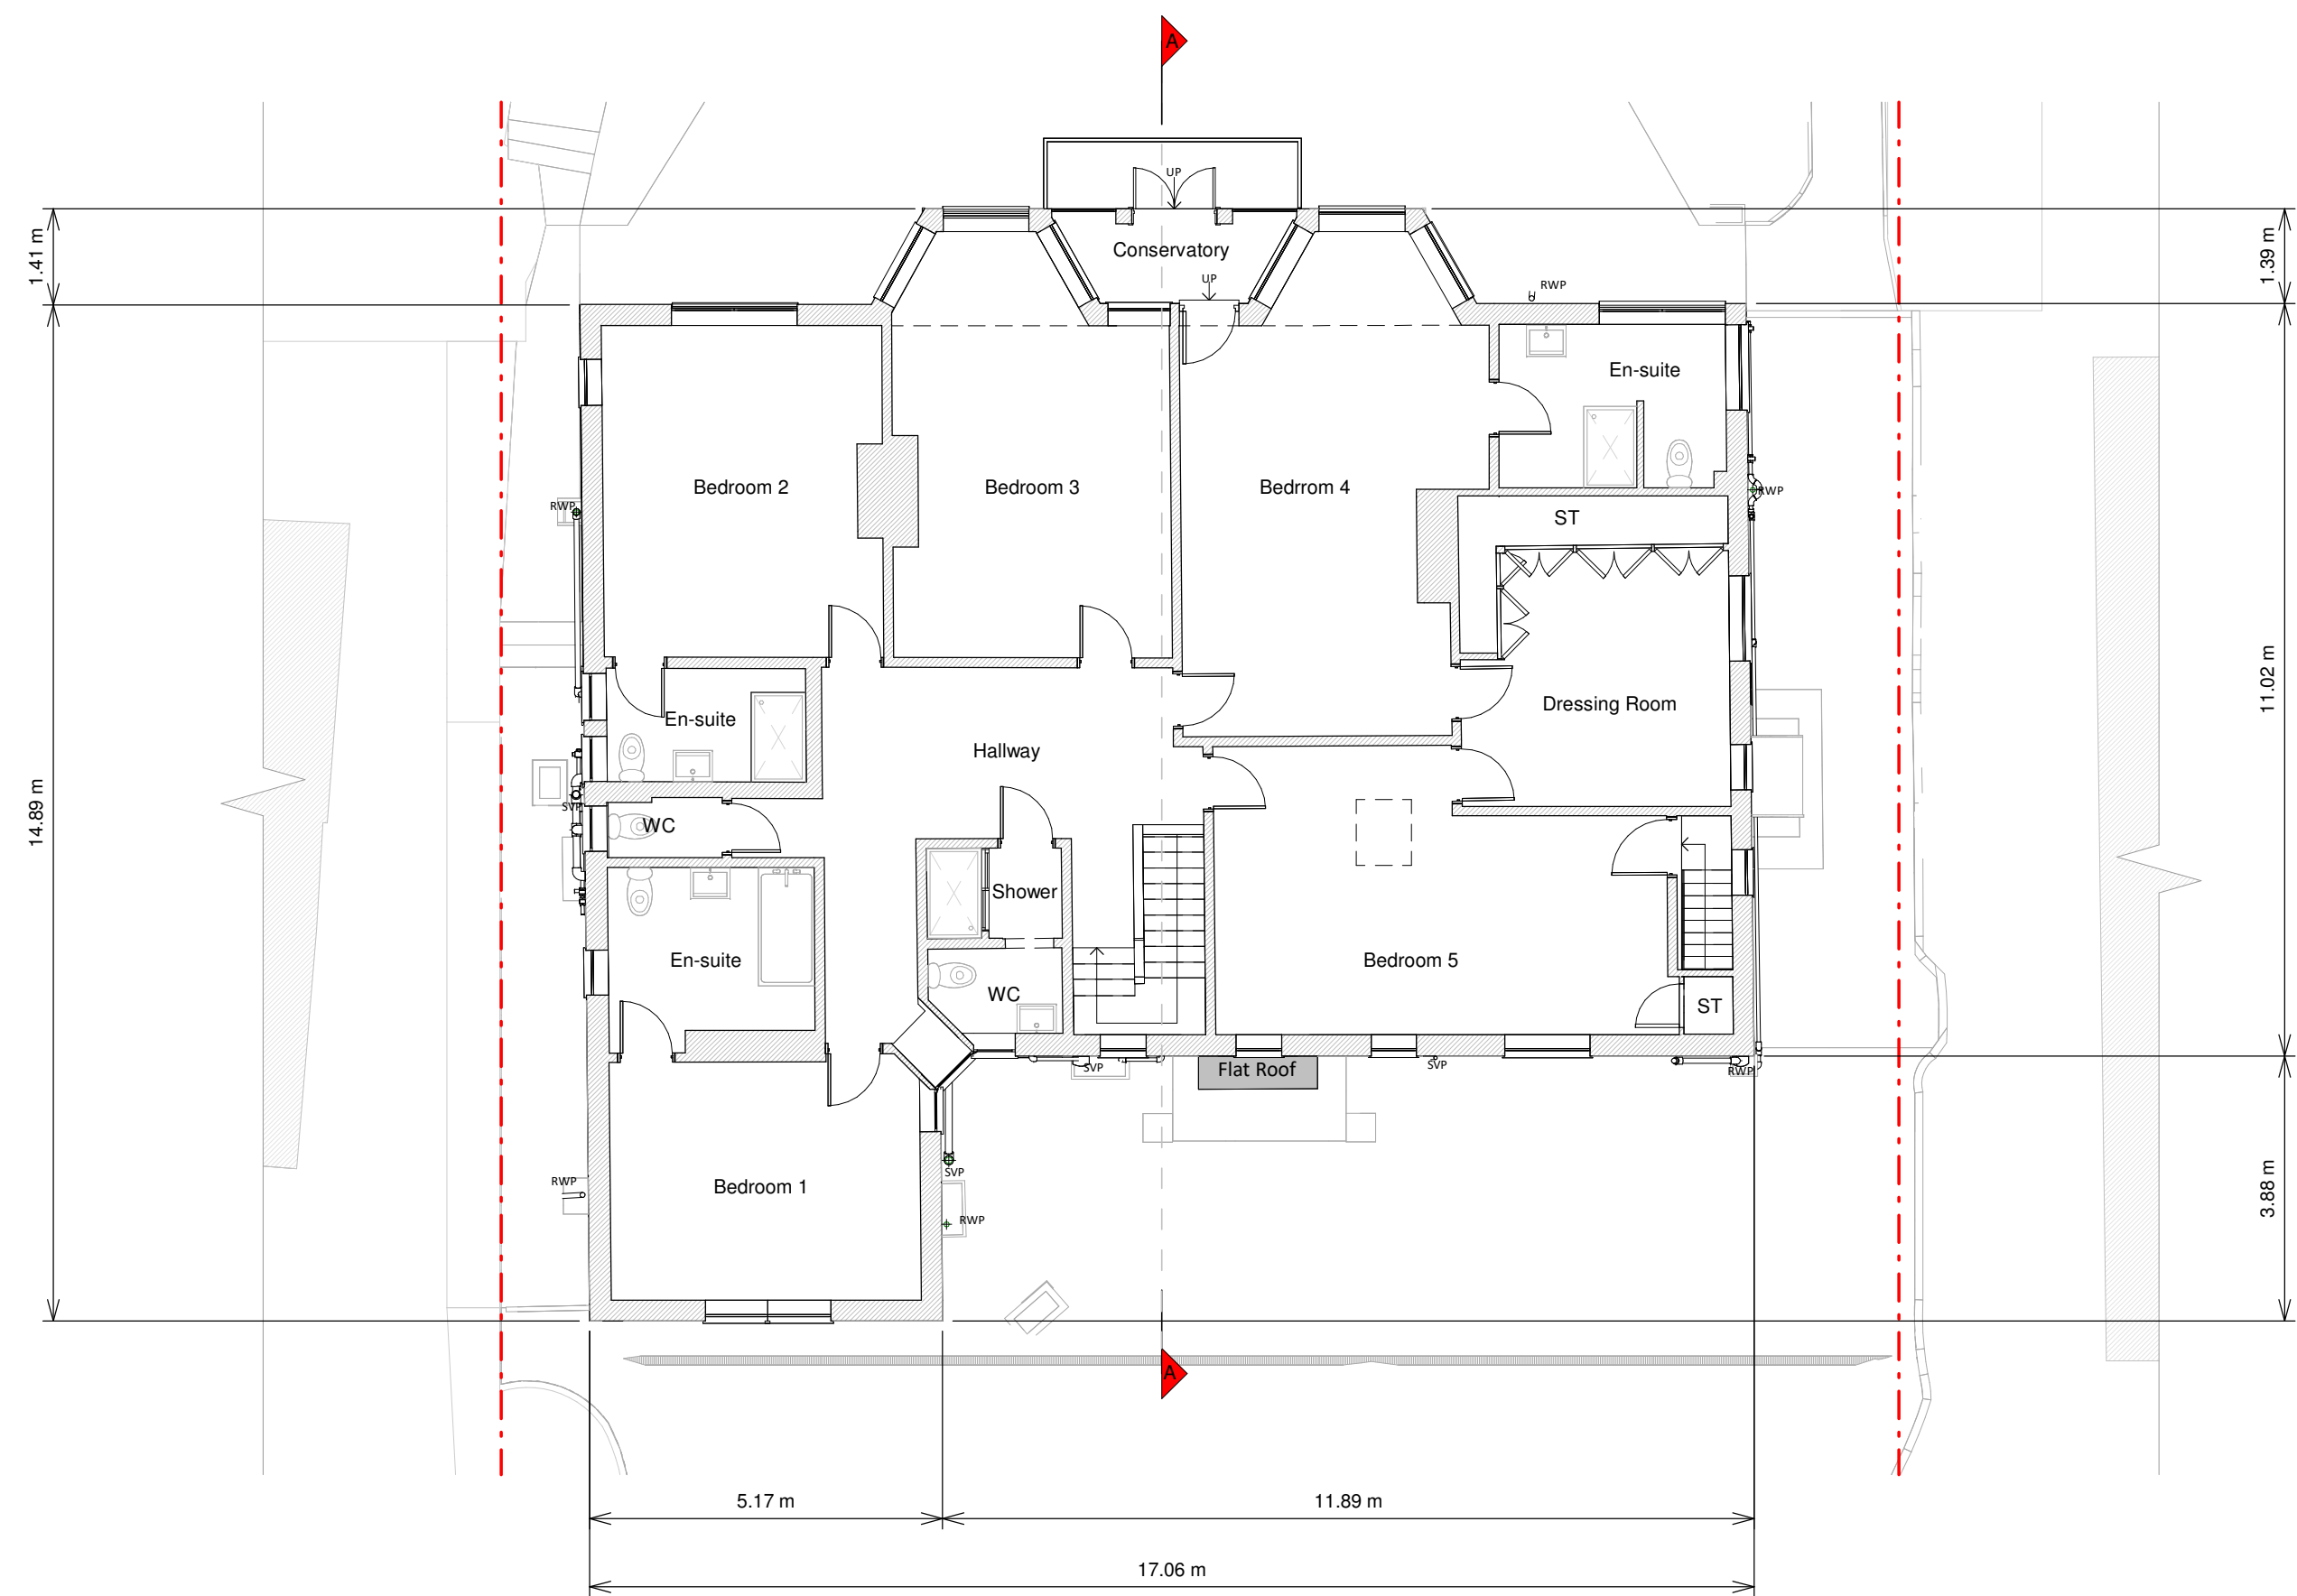


First Floor Plan

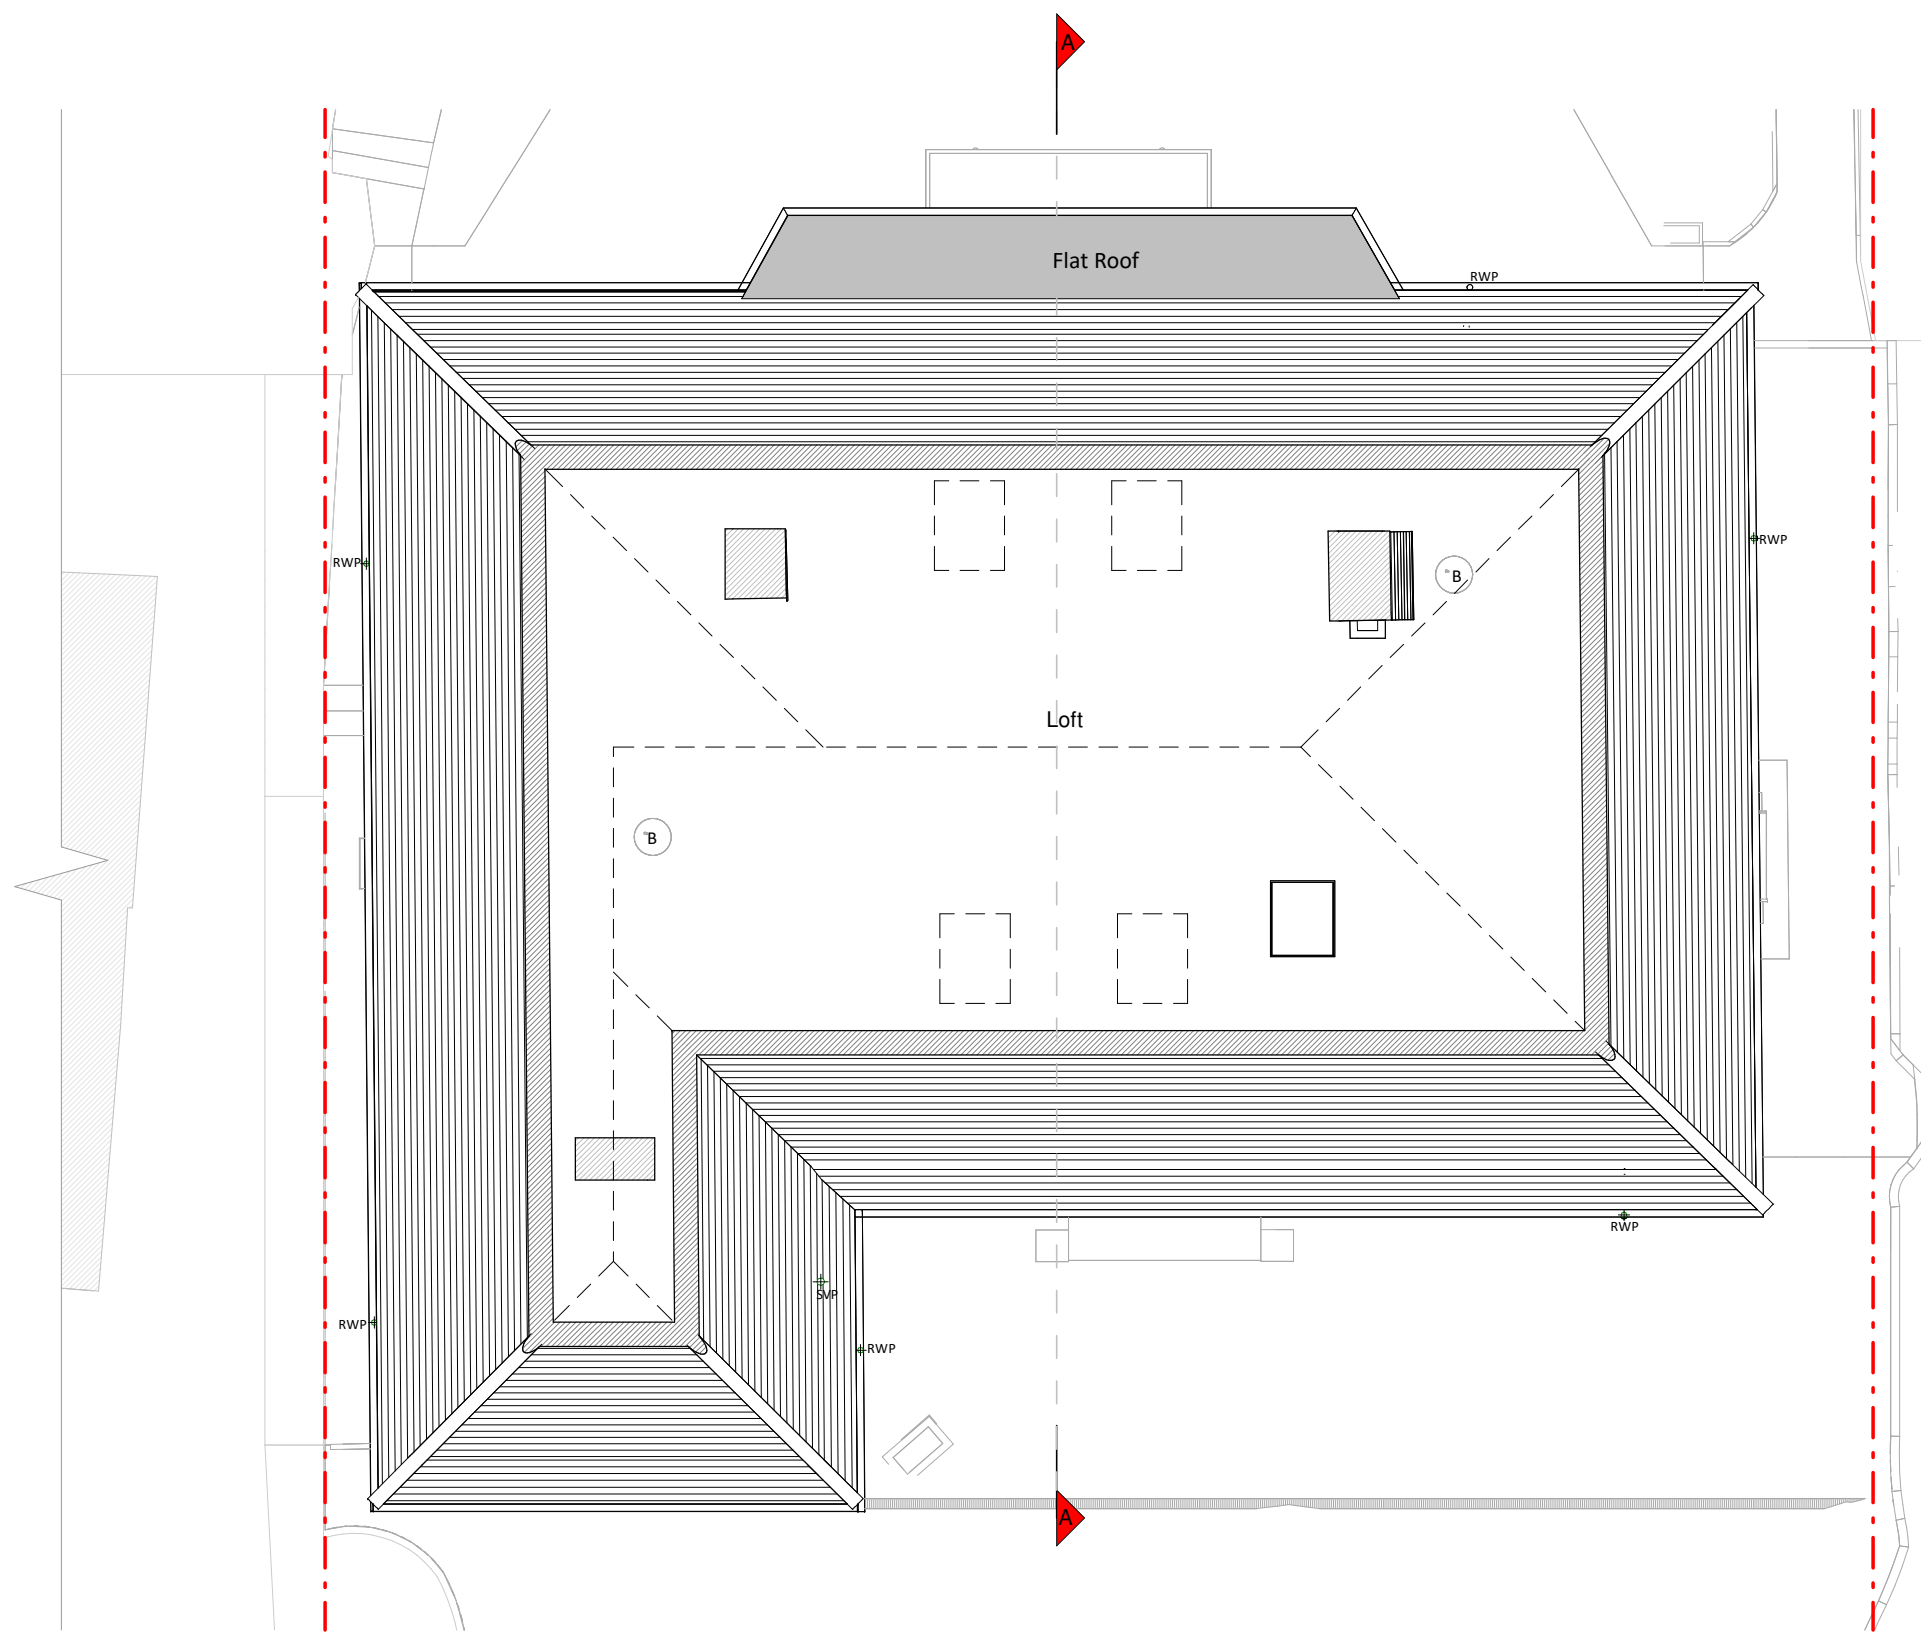

Loft Floor Plan

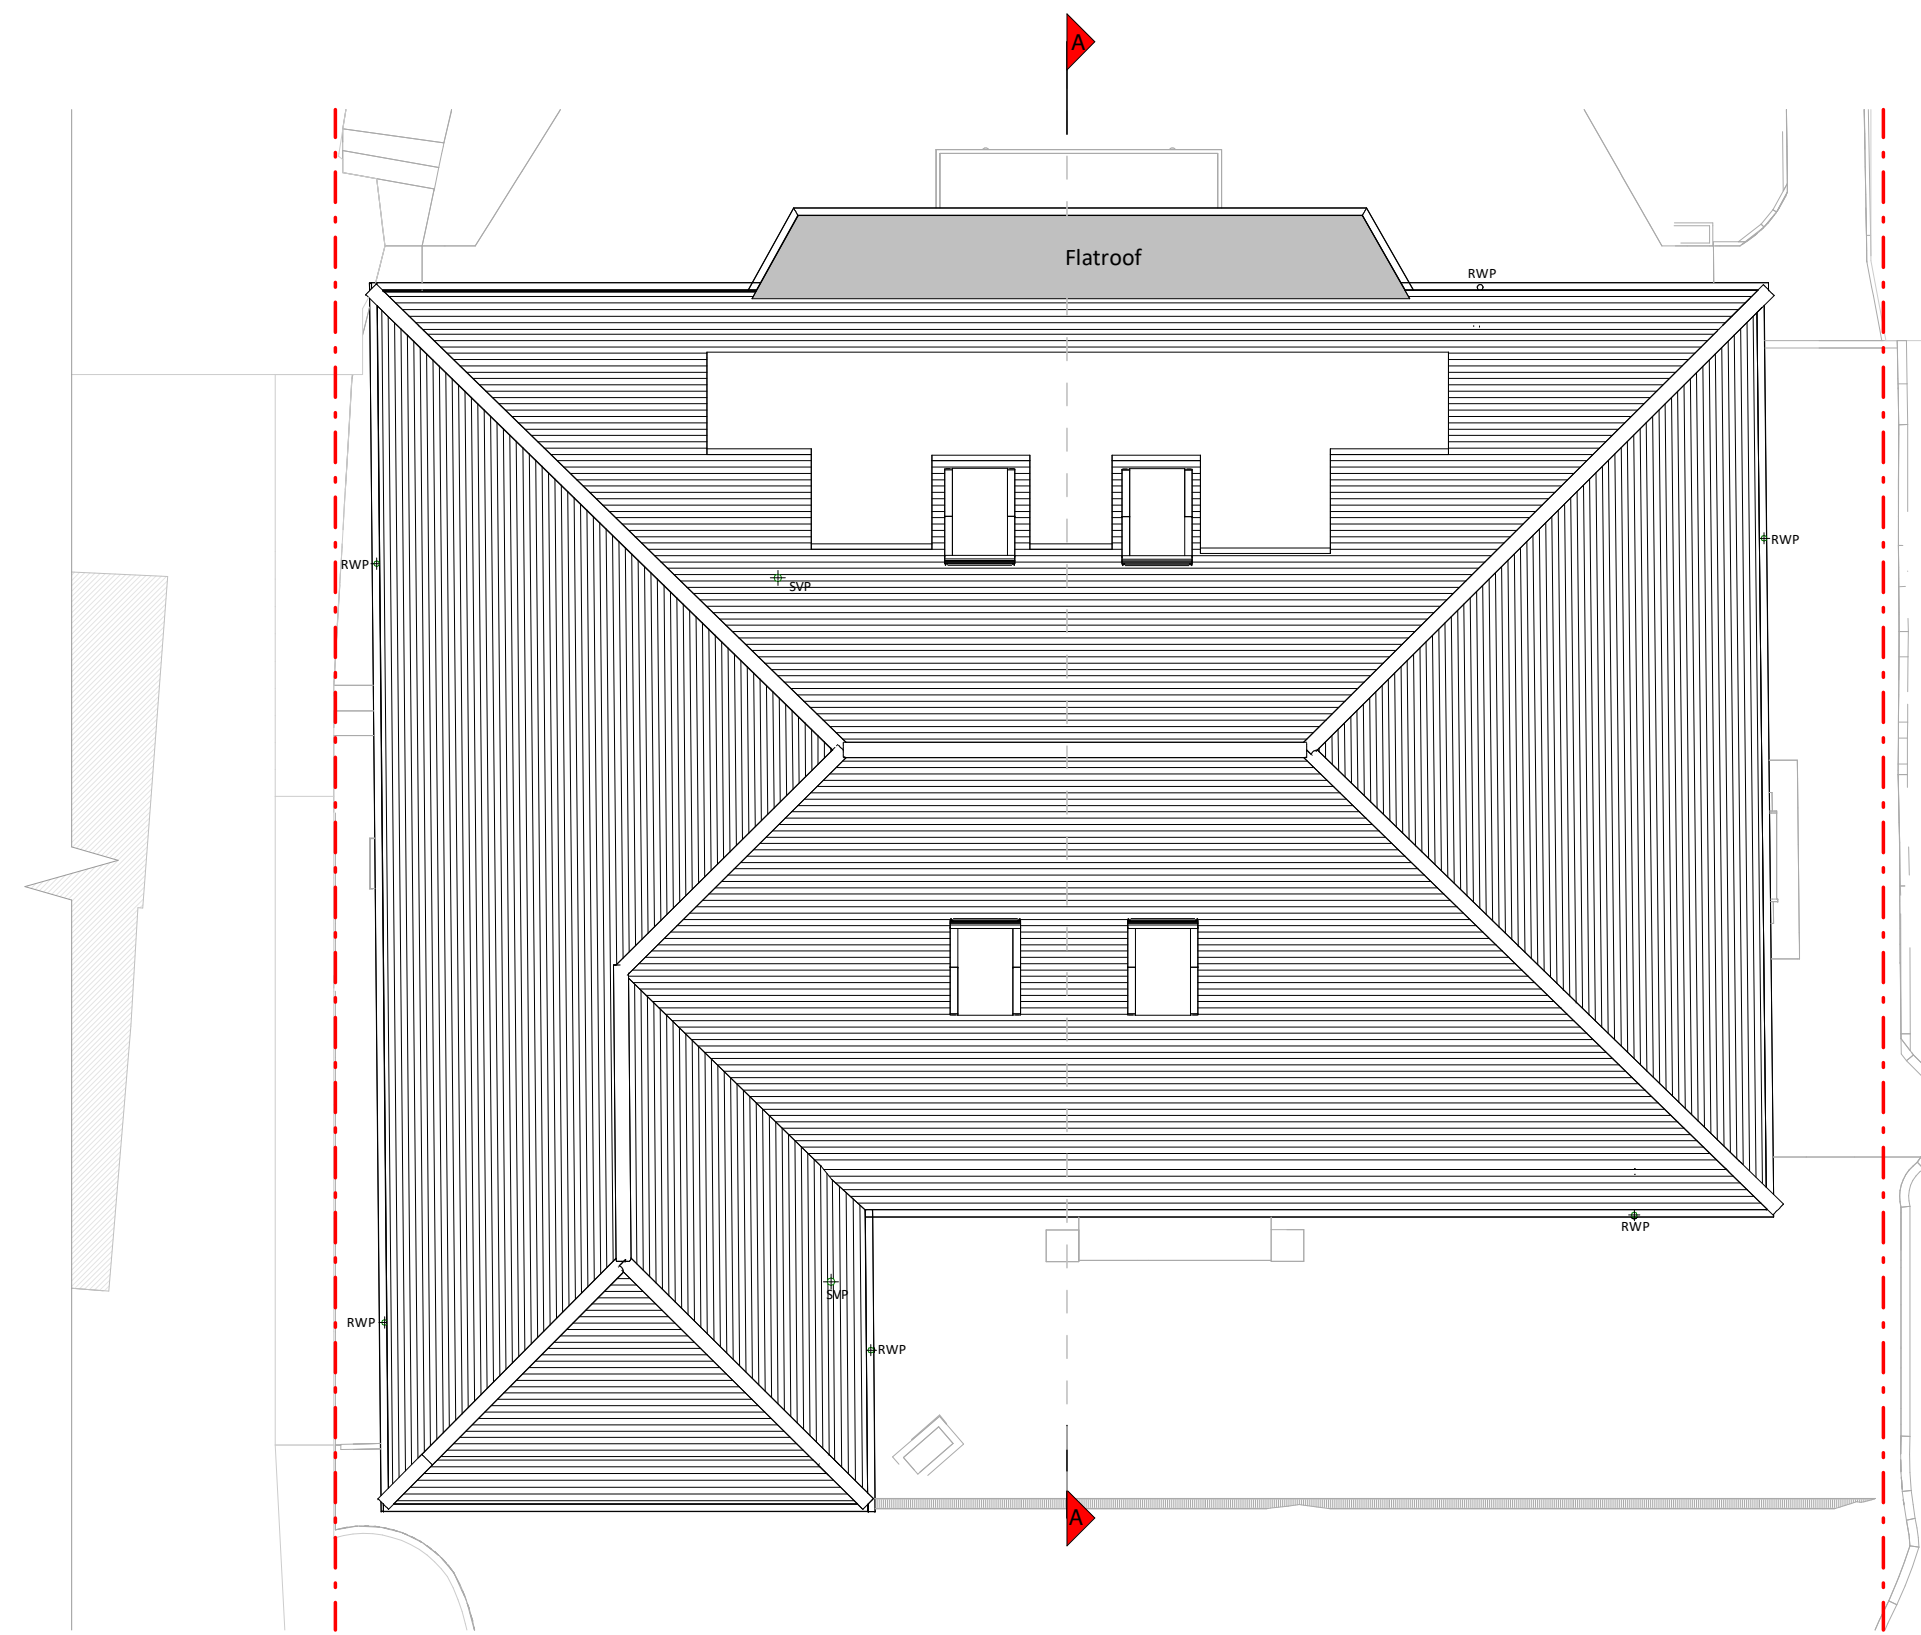

Roof Plan

 

Copyright in the design and this drawing is the property of RESI. Reproduction in whole or in part is prohibited without the written consent of RESI. This drawing must be read in conjunction with all other relevant documentation and drawings.

RESI accepts no liability for any expense, loss or damage of whatsoever nature and however arising from any information which has not been referred to them and their approval obtained.

Print not to actual scale. Do not scale, except where for Planning purposes. All dimensions to be cross checked on site prior to construction and construction. Any discrepancies to be reported to RESI immediately.

KEY

- Existing walls
- Existing furniture
- Boundary line
- Level line
- 1.5m head height
- 1.8m head height

Revision		
Rev	Notes	Date
A	Planning Issue	08/09/2023

RESI
Grow your home

Job Title
Proposed loft conversion, insertion of rooflights, floor plan redesign and all associated works at 33 Portsdown Hill Road

Drawing Status
Planning Drawings

Client
Chandra Patel

Drawing Title
Existing Floor and Roof Plans

Scale 1:100 @ A1	Drawn AR
Date Sept 2023	Checked IG
Drawing No. B197867-1100	Rev A