



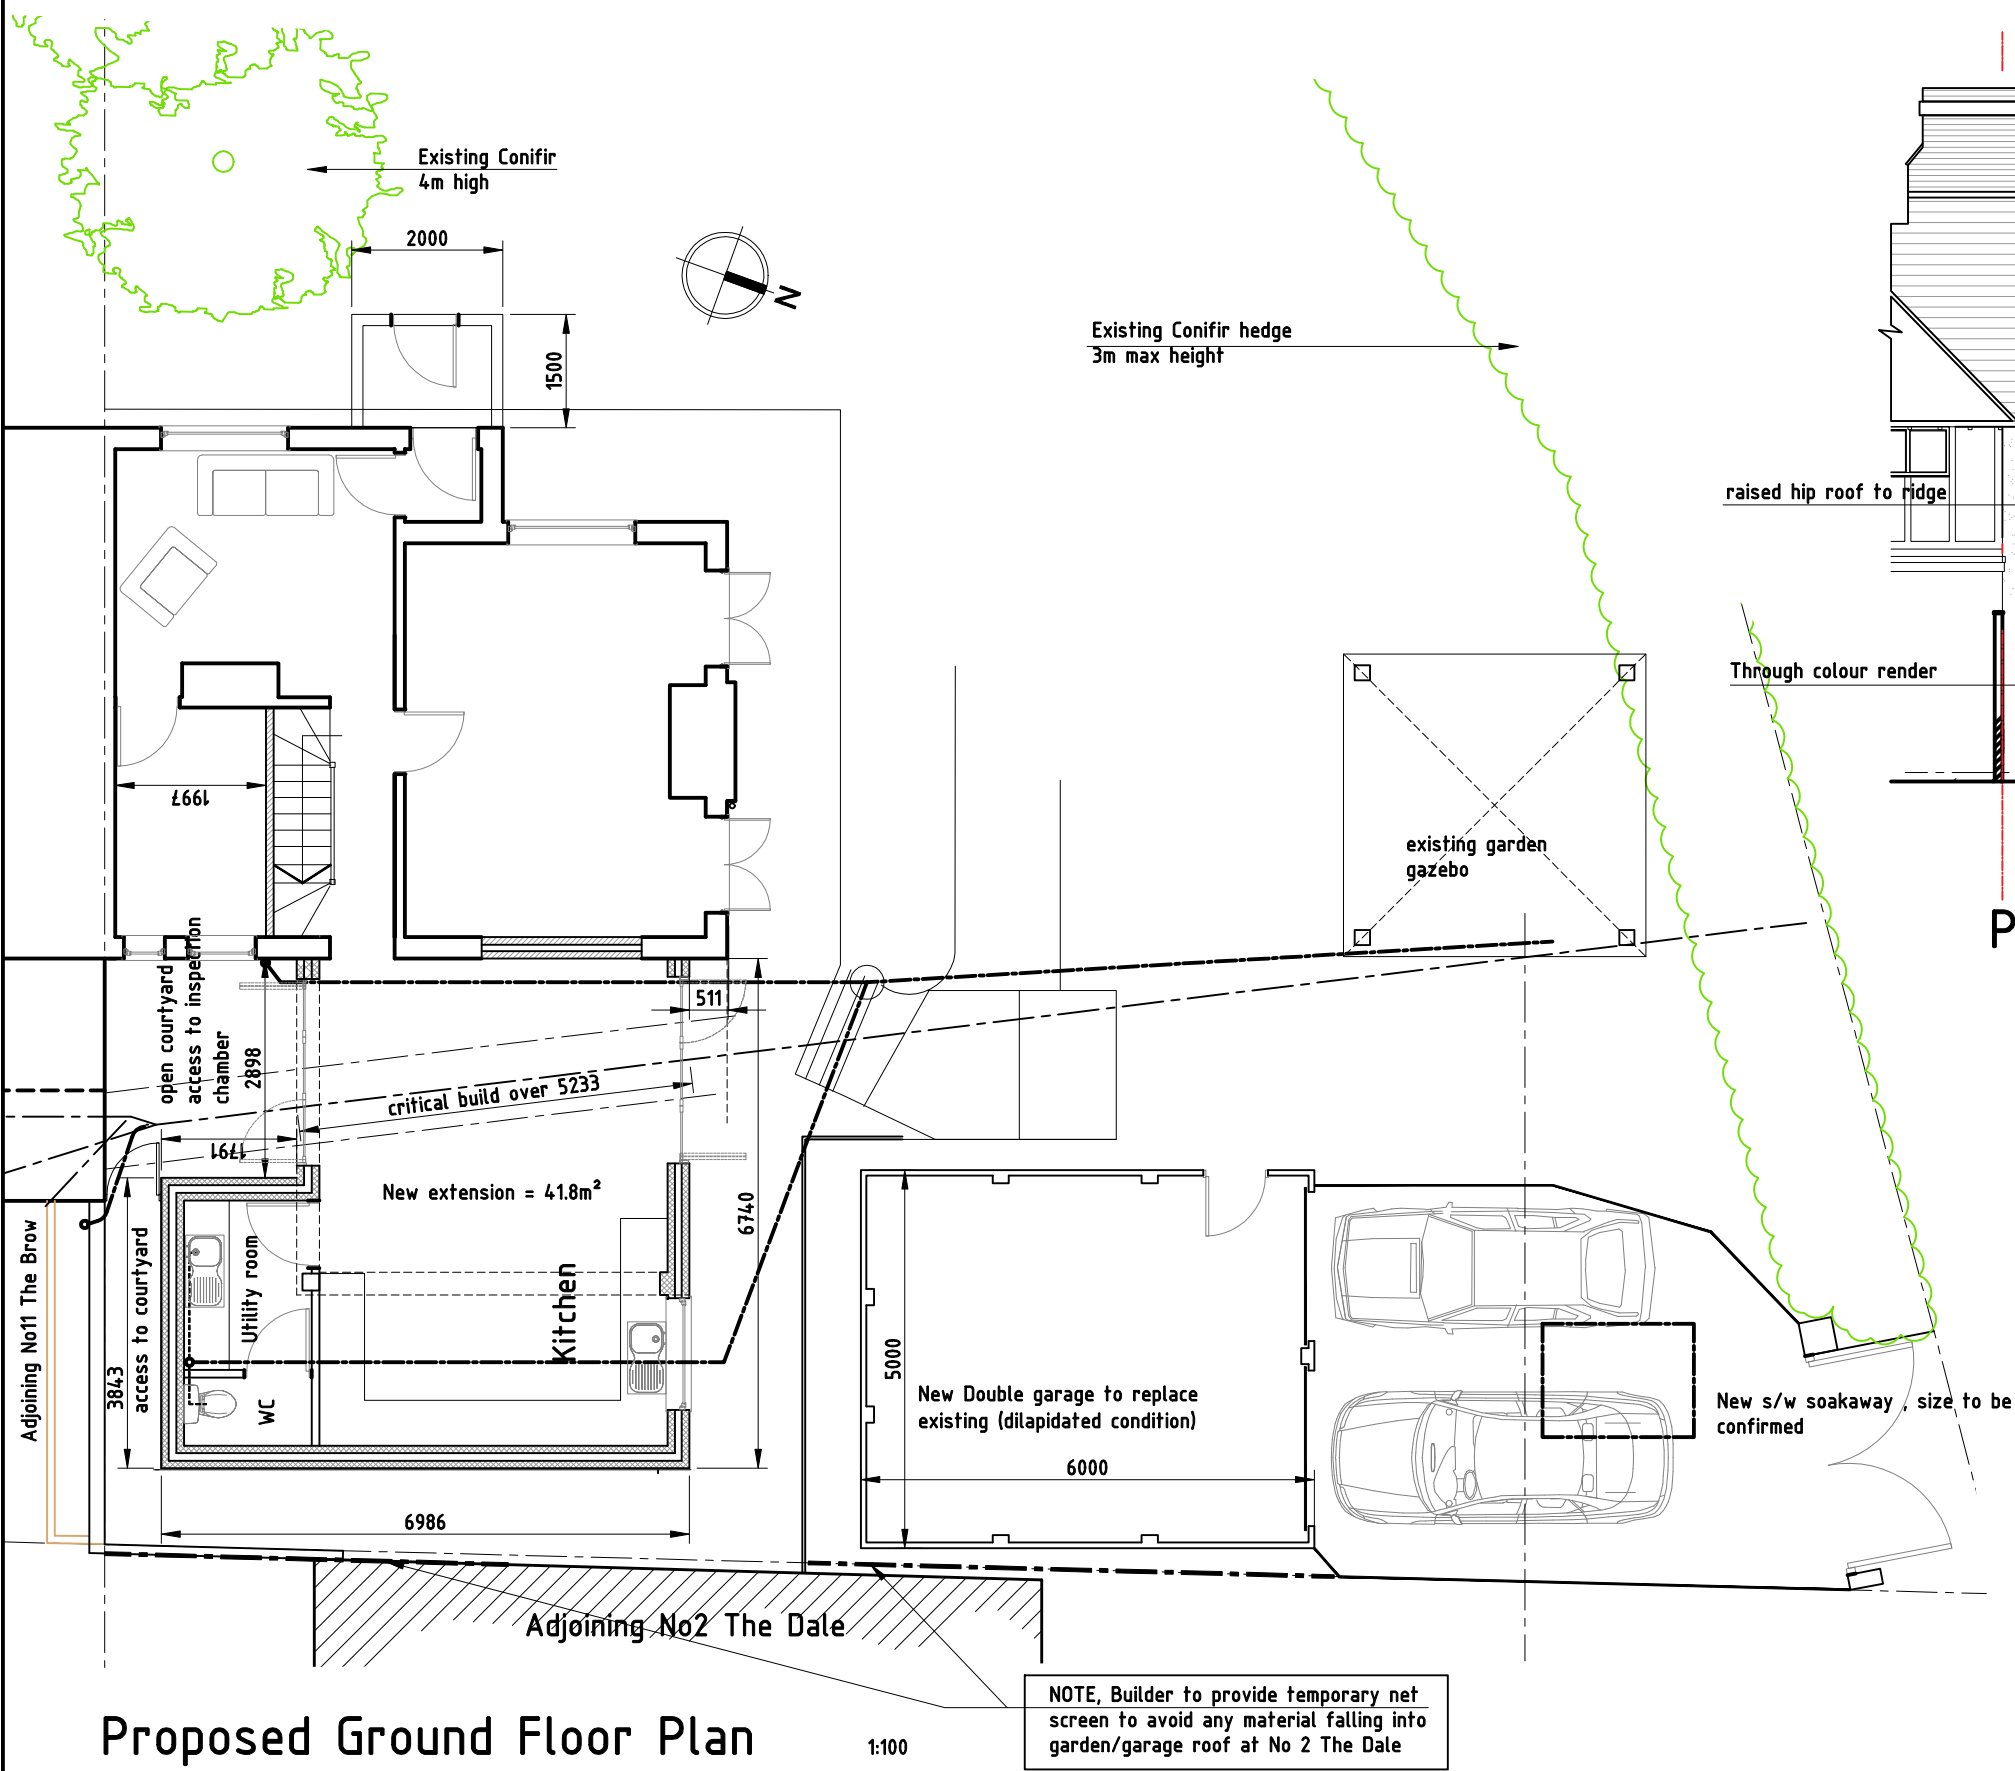

Proposed Ground Floor Plan

1:100

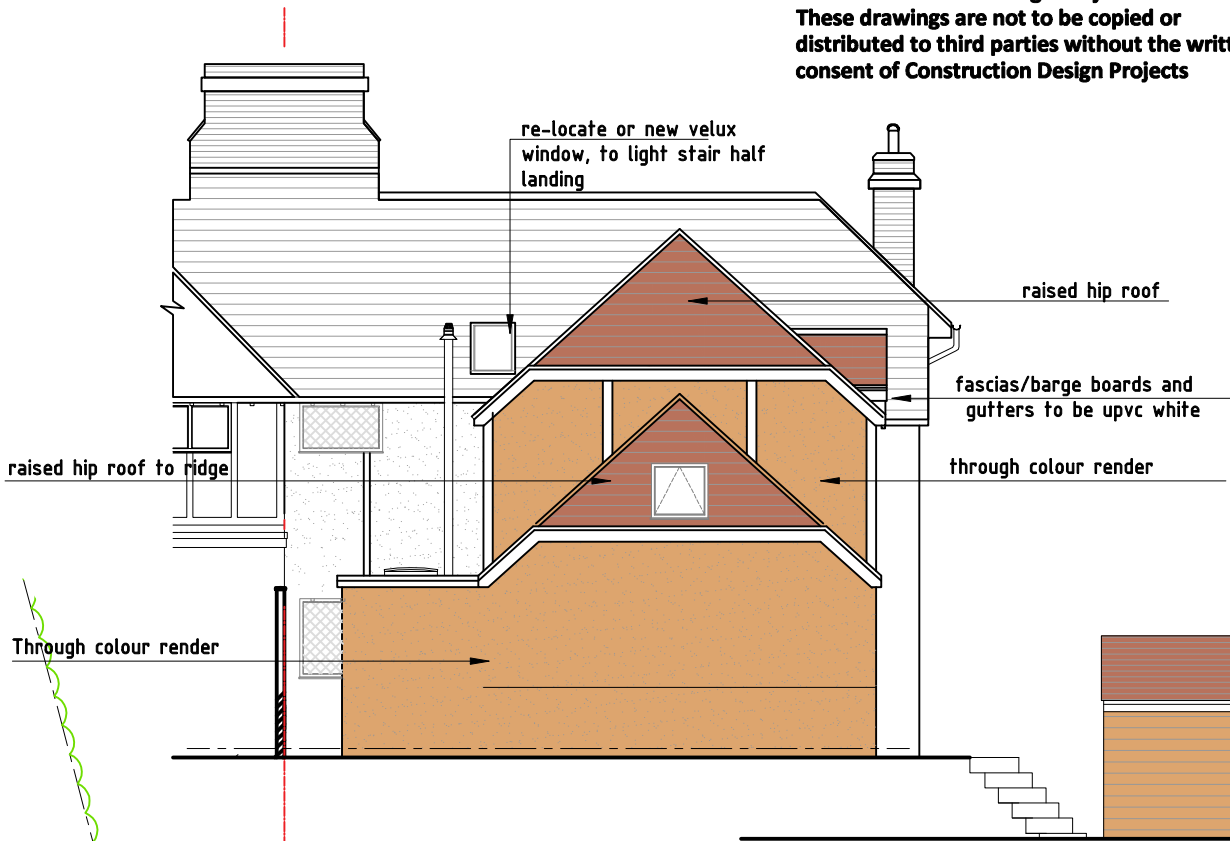

Proposed East Elevation

1:100

- rev F, drawings updated for new planning application may23 bfs
- rev E, drains added, issued to building control may23 bfs
- rev D, proposed extension re adjusted in length trees noted July 22 bfs
- rev C, proposed extension reduced in length July 22 bfs
- rev B, detail titles corrected oct 21 bfs
- rev A, Issued for Planning Approval sept 21 bfs

project	Proposed New Extension and replacement garage 9 The Brow, Purbrook	drawn by	bf.sales	date	--	job No		Drg No		 Architectural , Civil & Structural Drafting Services 6 Tukes Avenue, Bridgemarky Gosport, Hampshire, PO13 0SE tel 01329 311671 tel 07956 065421 Bernie_cdp100@hotmail.com
drawing title	Proposed Ground Floor Plan & Rear Elevation	checked by	bf.sales	date	--					
		scale	1:100	rev	B C D E F	2016	04			