




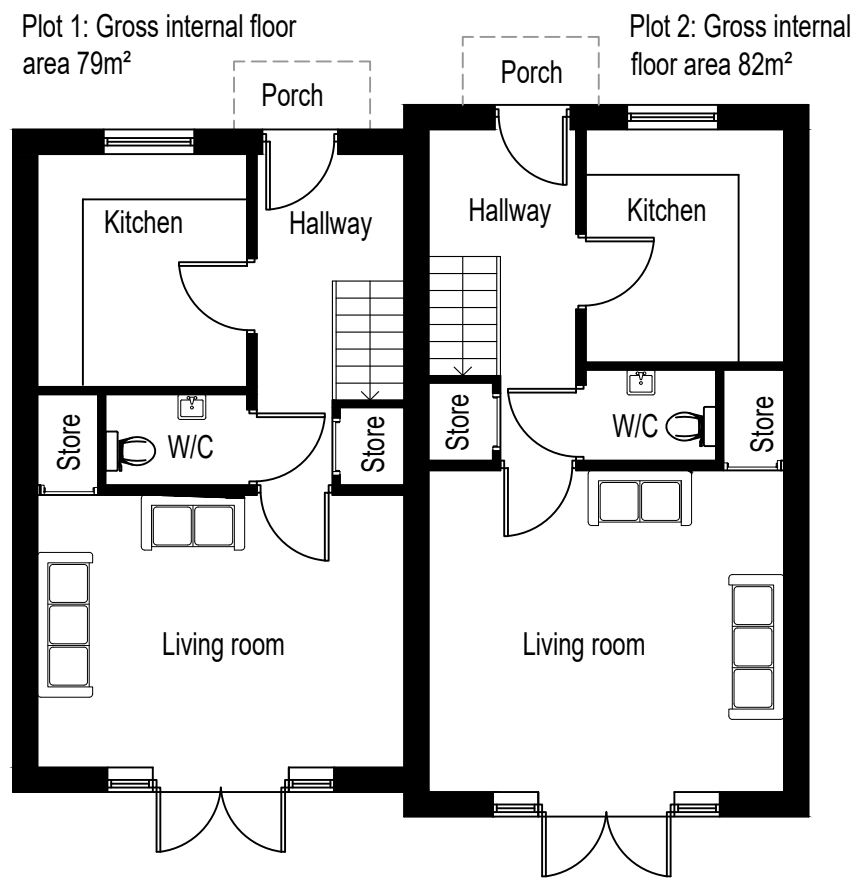



PROPOSED GROUND FLOOR PLAN @ 1:100

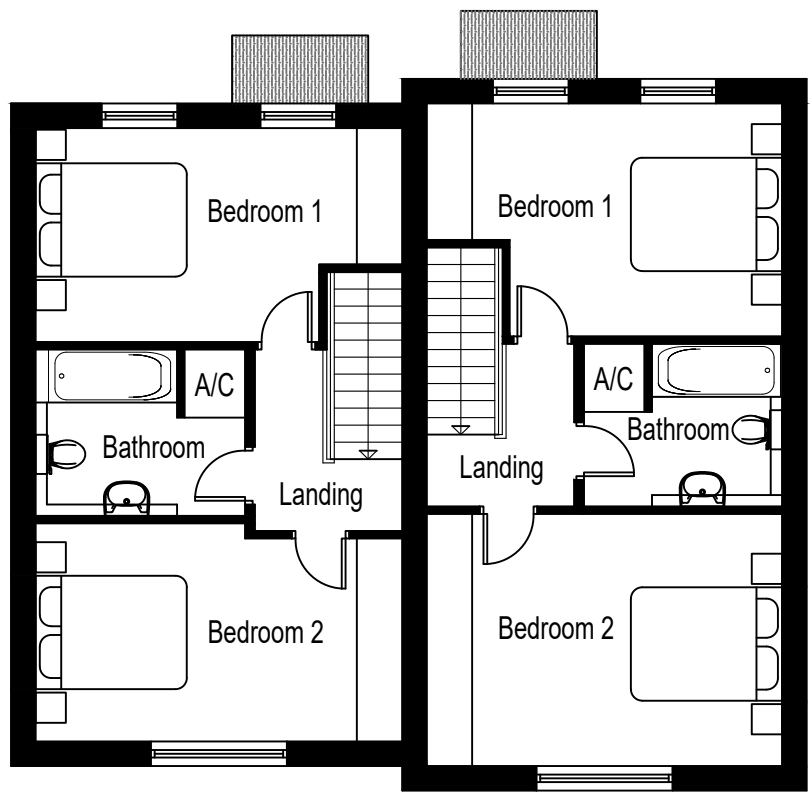


PROPOSED FIRST FLOOR PLAN @ 1:100

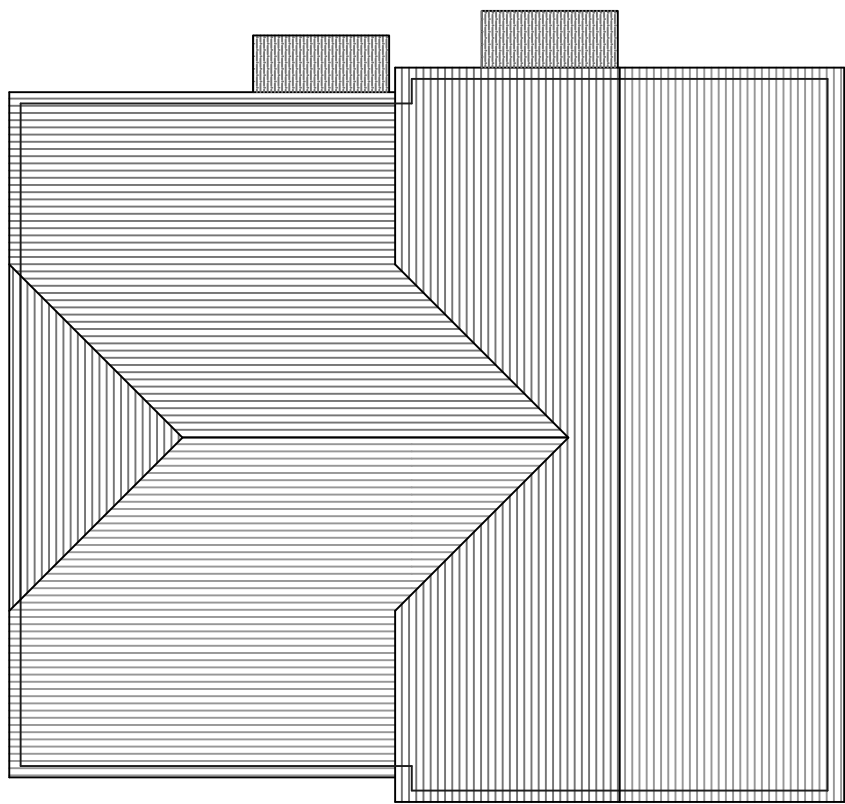


PROPOSED ROOF PLAN @ 1:100

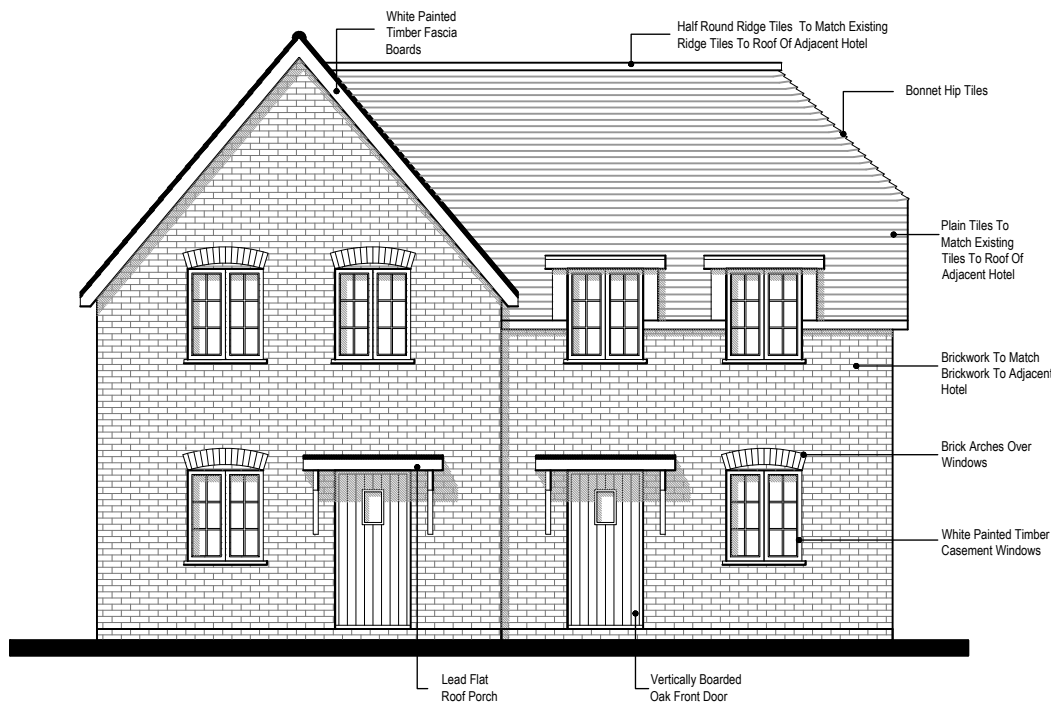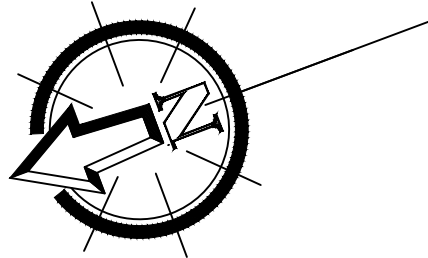

PROPOSED FRONT ELEVATION @ 1:100

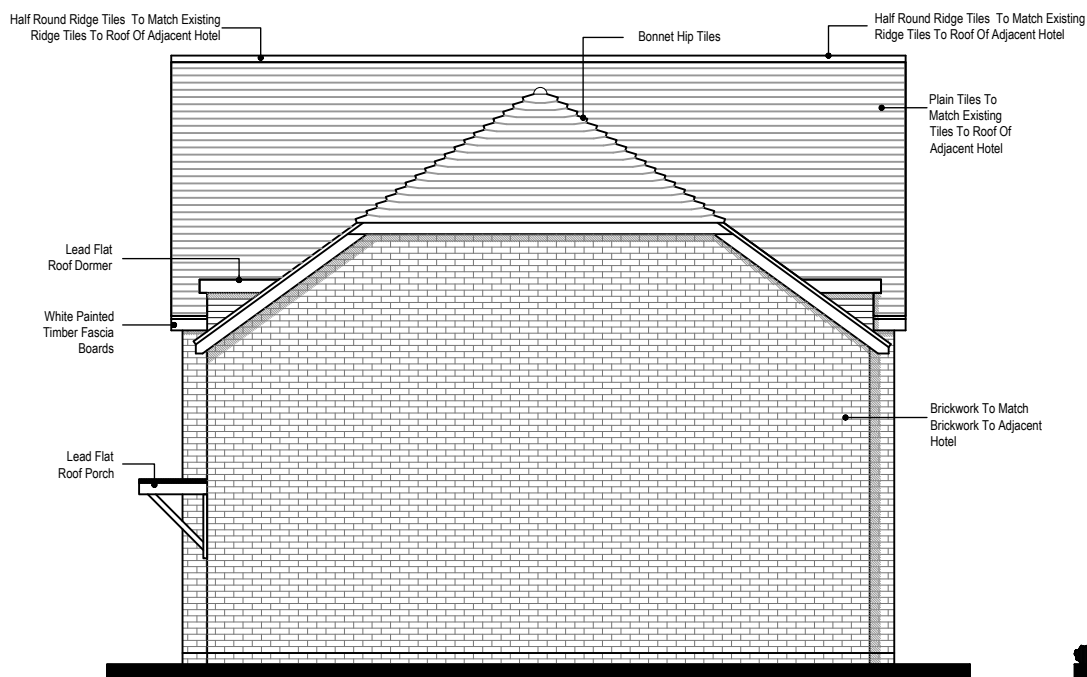


PROPOSED SIDE ELEVATION @ 1:100

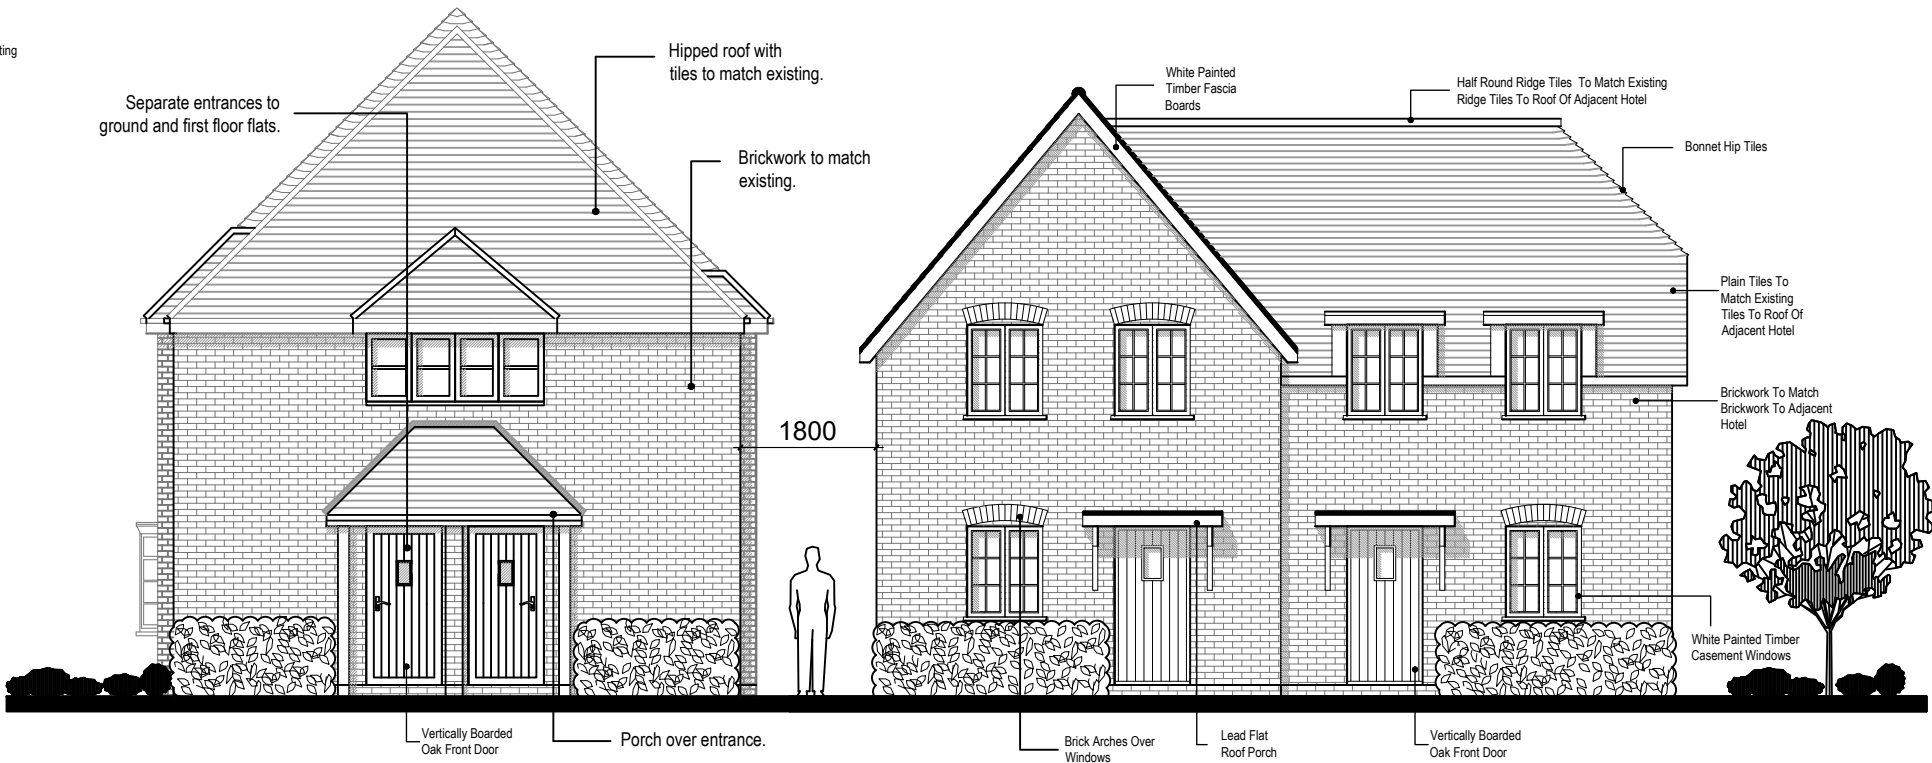


STREET SCENE @ 1:100

Showing front elevation alongside works to 50s building (drawing 22-038-03RevA)

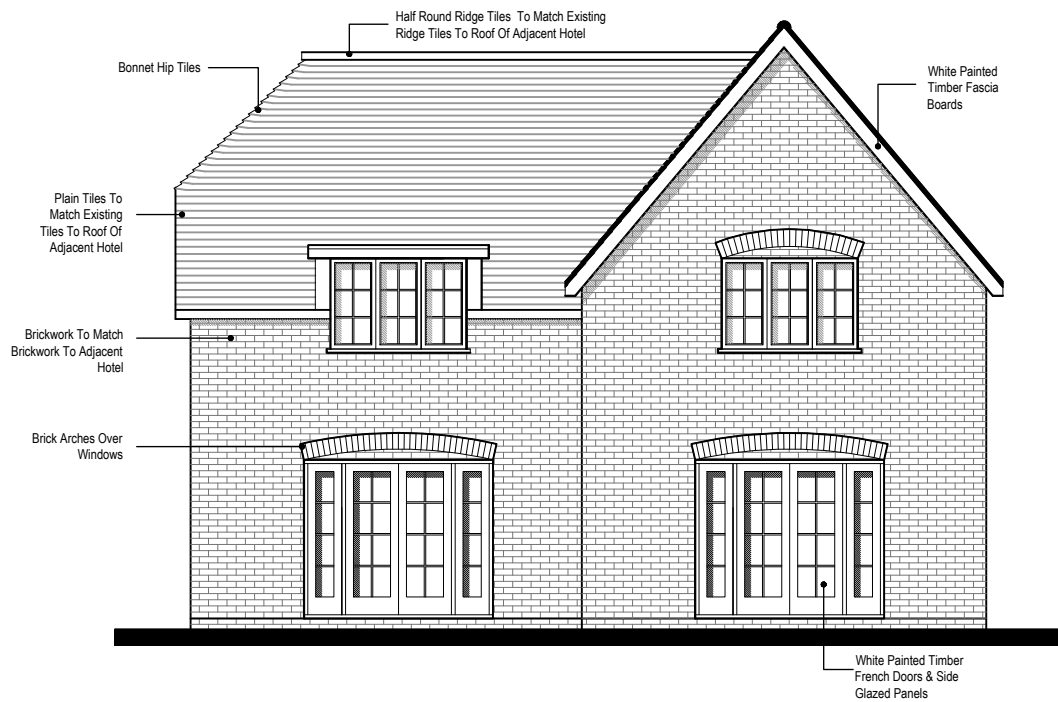

PROPOSED REAR ELEVATION @ 1:100

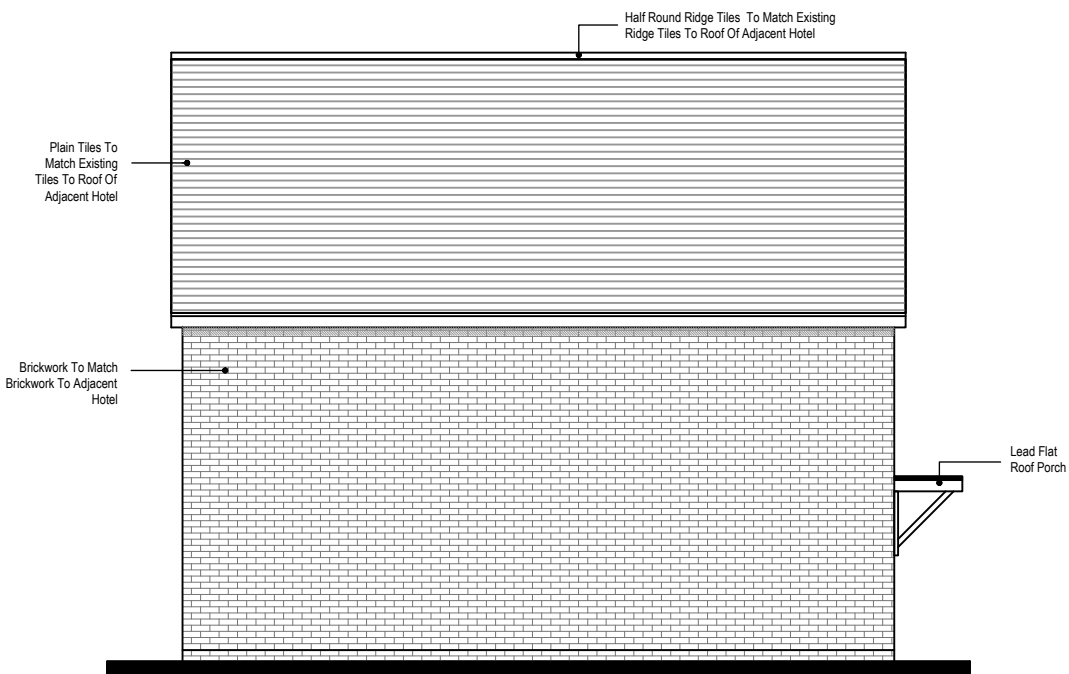

PROPOSED SIDE ELEVATION @ 1:100



GRAHAM ASH ARCHITECTS
CHARTERED ARCHITECTS TOWN PLANNING CONSULTANTS
Graham Ash Architects Ltd
Kingfisher Studios
5 Malcolm Road, Chandlers Ford, Eastleigh, Hampshire, SO535BH
TELEPHONE: 07768 453105
EMAIL: info@grahamasharchitects.com
WEBSITE: www.grahamasharchitects.com

This drawing is copyright and remains the property of Graham Ash Architects. All dimensions are to be checked on site. Any discrepancies are to be reported to the Architect before work commences. The scheme is subject to town planning and all other necessary consents.

PROJECT:
Two New Houses At Newtown House Hotel, Manor Road, Hayling Island, PO11 0QR

TITLE:
Proposed floor plans and elevations

DESIGNED BY G.A	DATE 23-03-23	DRWN / DTALD BY: R.A
SCALE 1:100 @ A2	PLOTTED 31-03-23	REV.

SCALE @ 1:100

PURPOSE OF ISSUE:
☒ information ☐ approval ☐ tender ☐ construction

DWG. NO.

22-038-13