



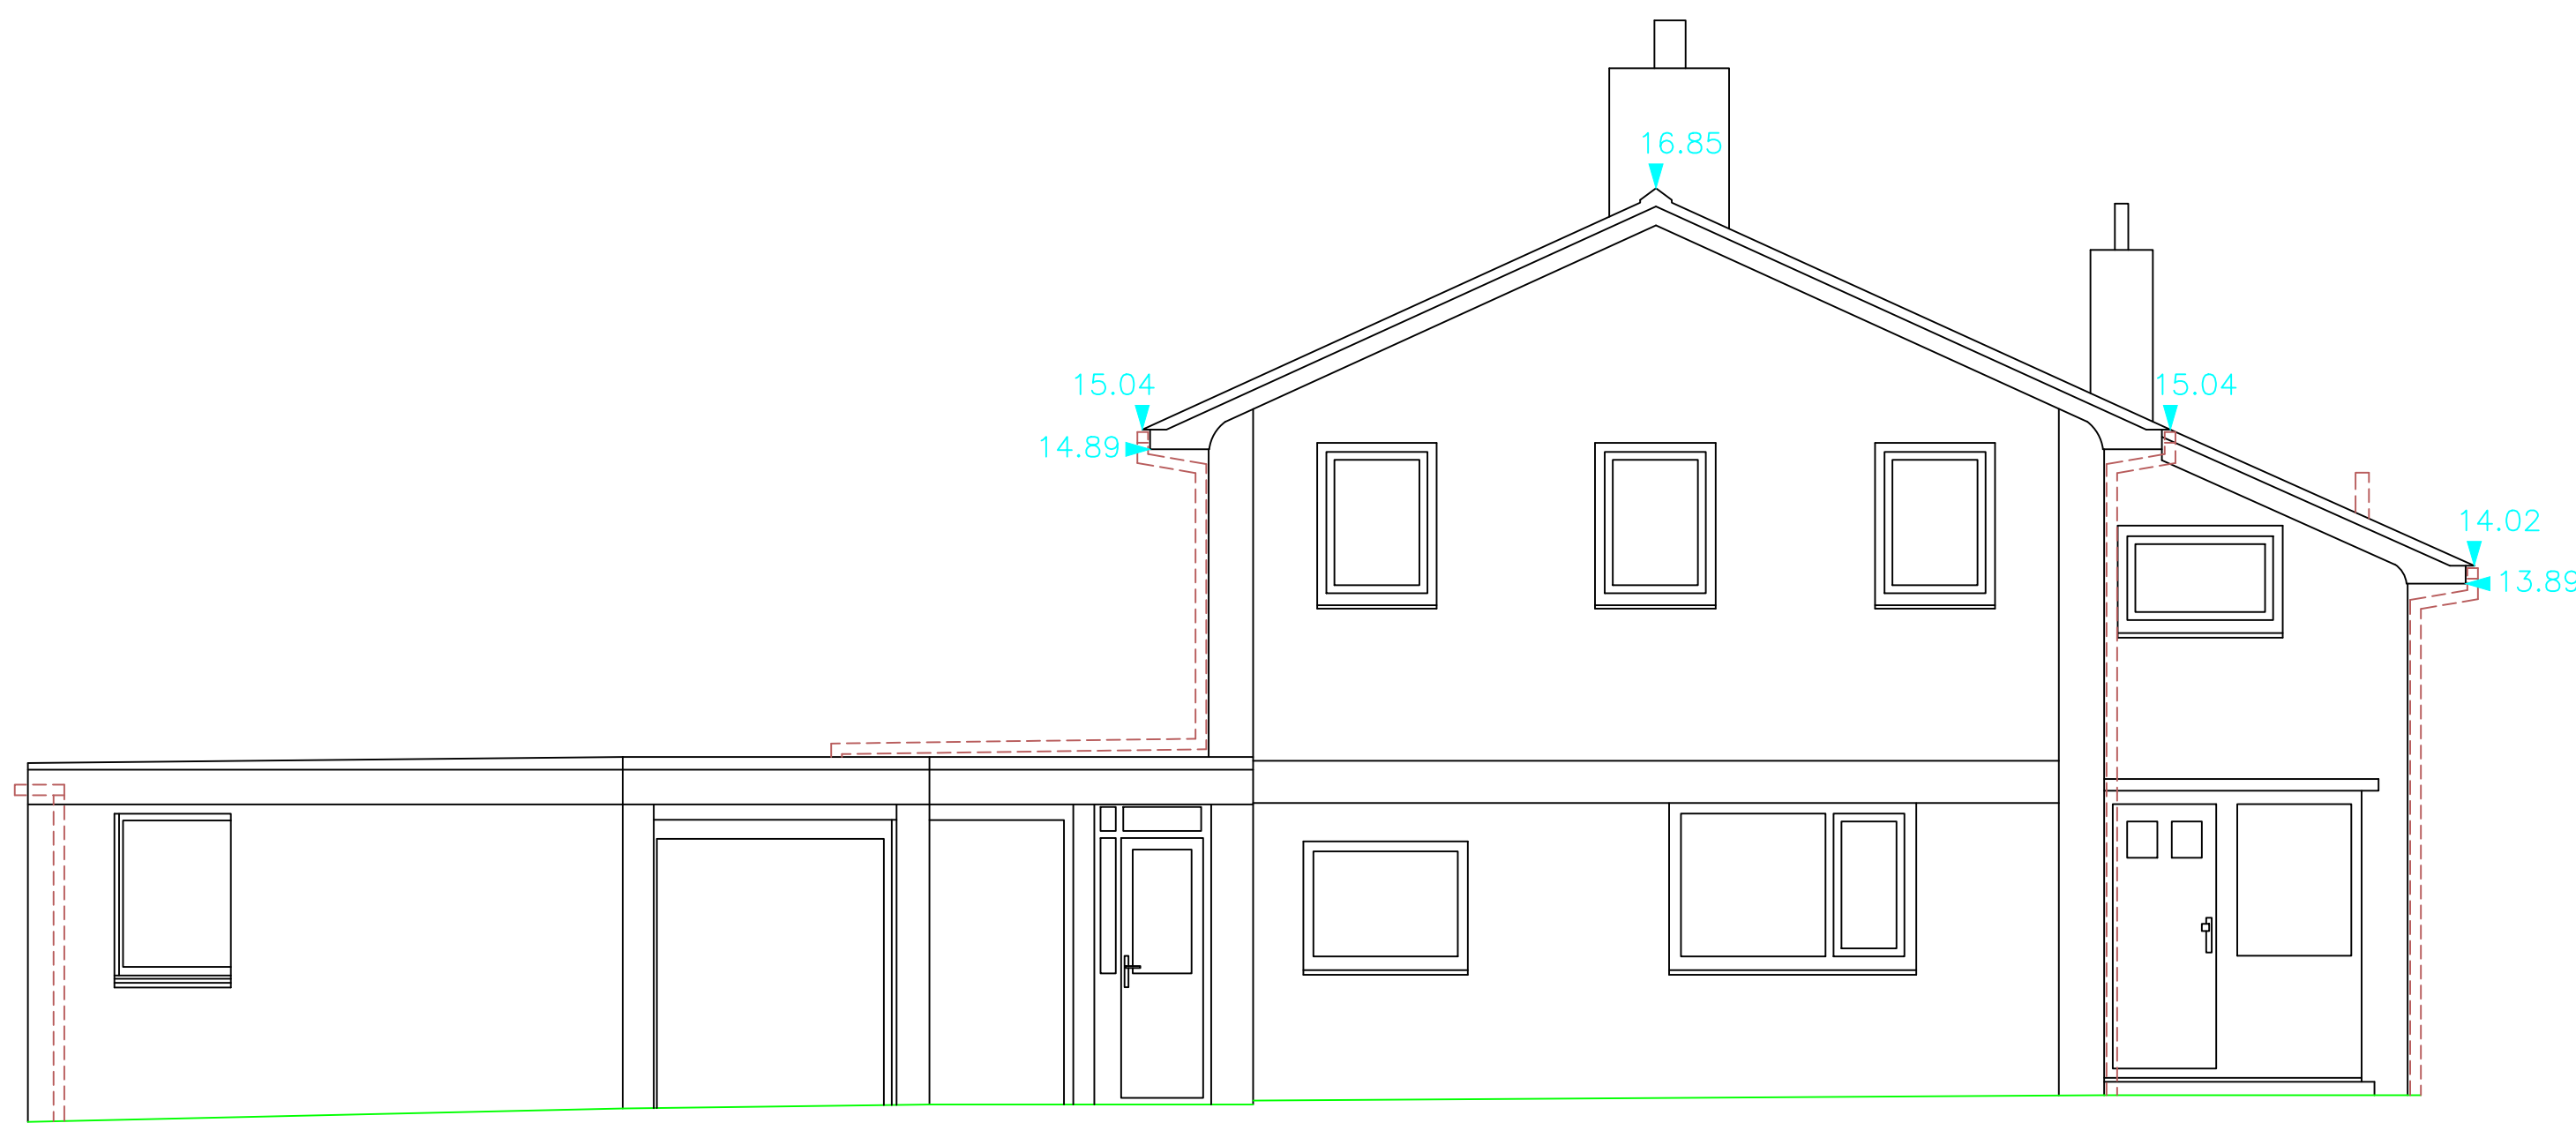


Datum 8.00m

East Elevation

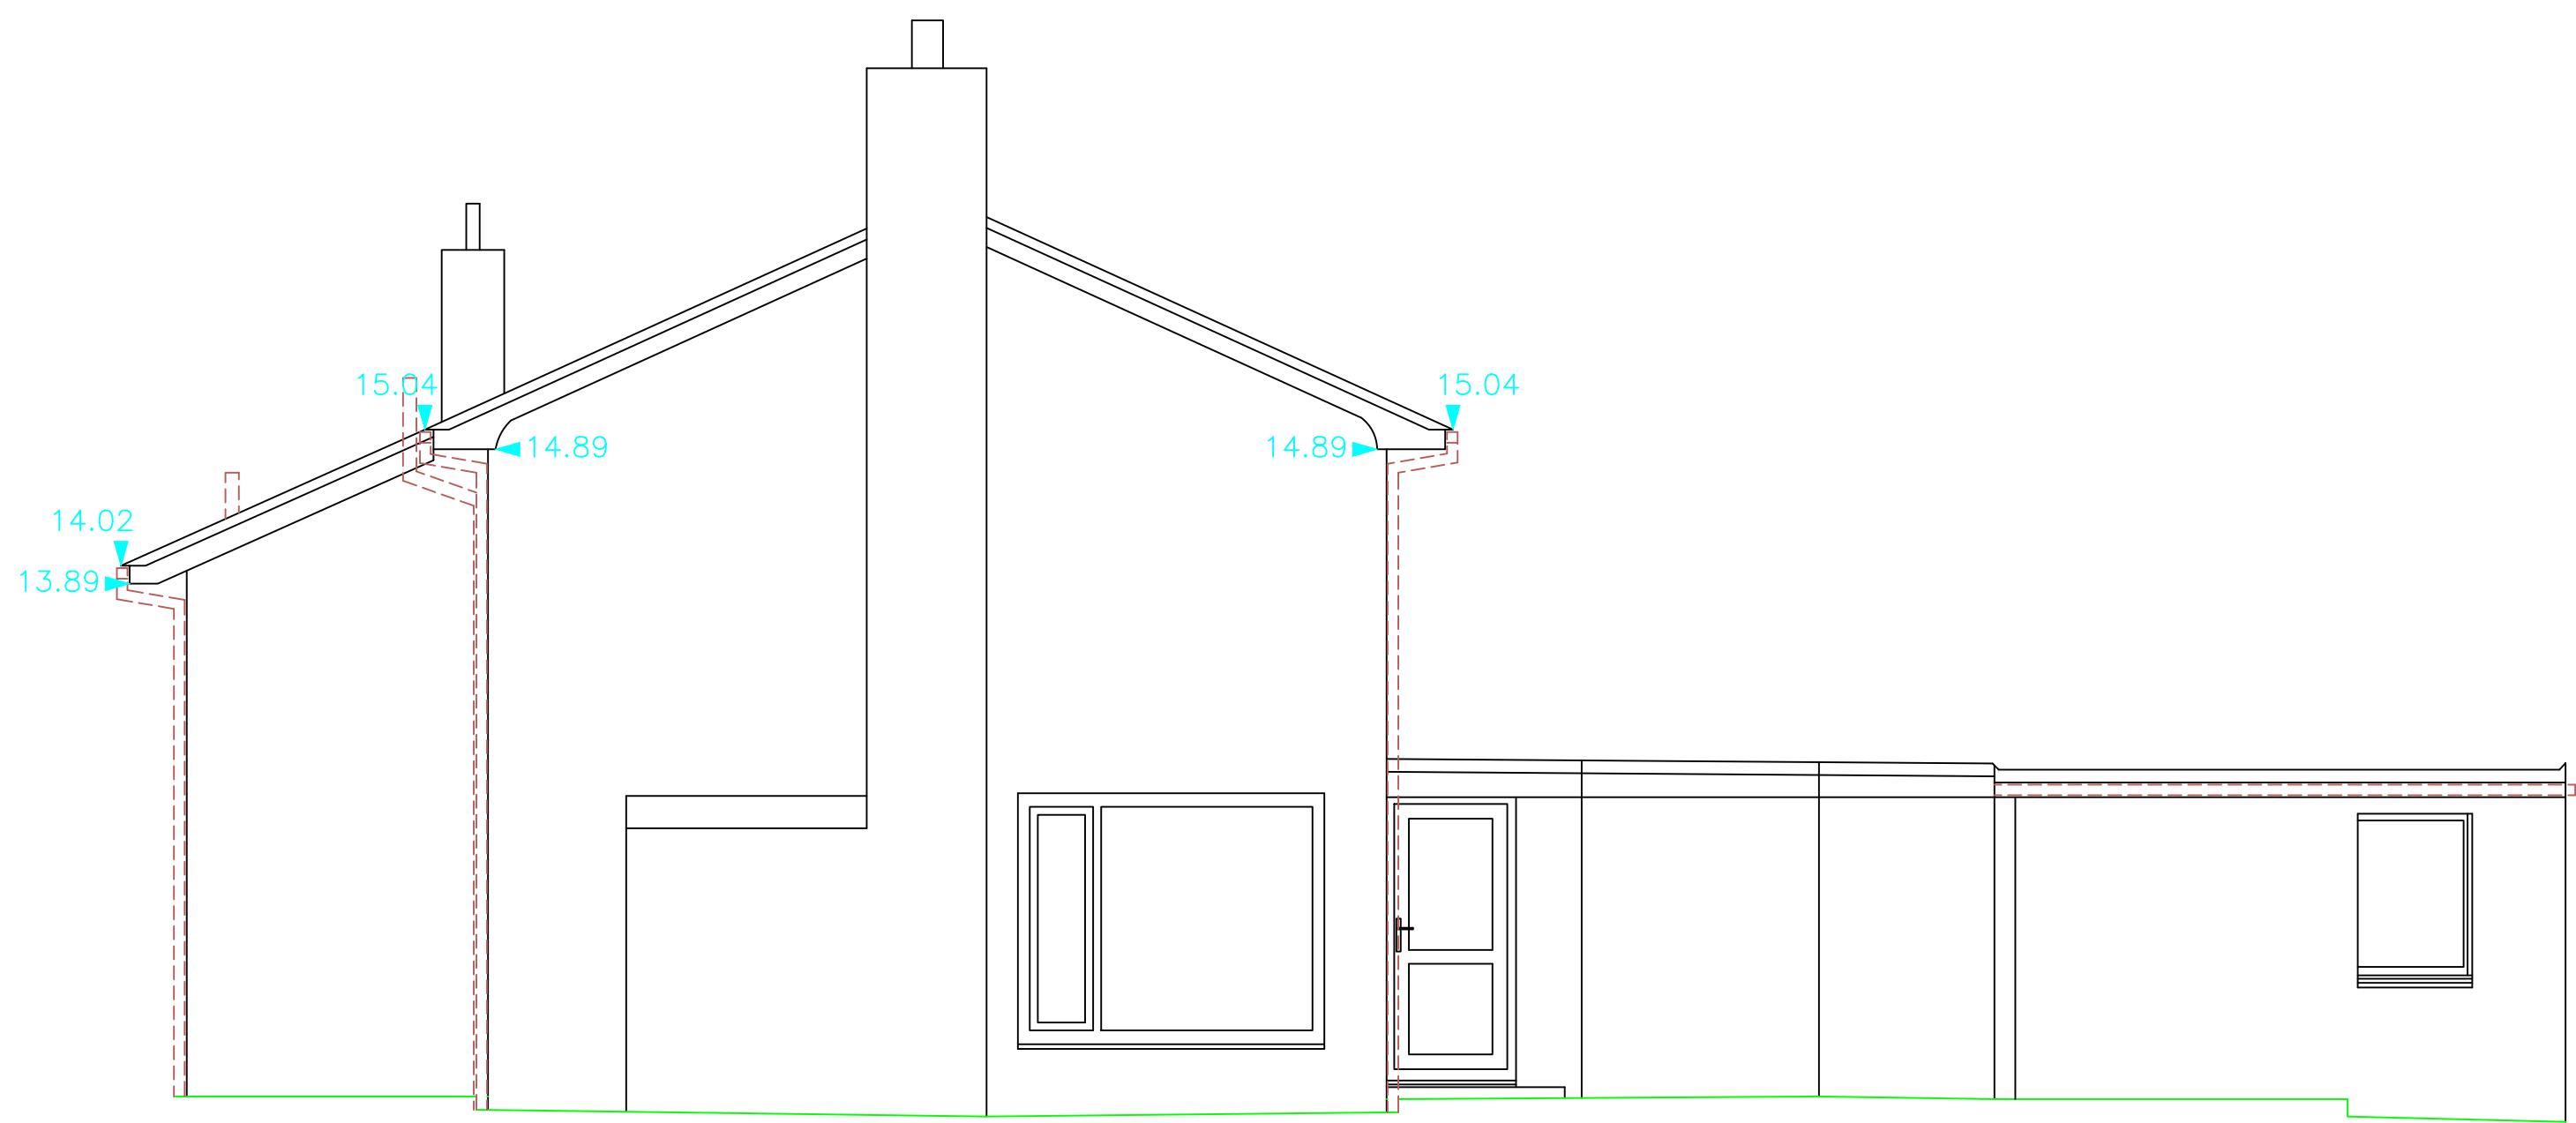


West Elevation

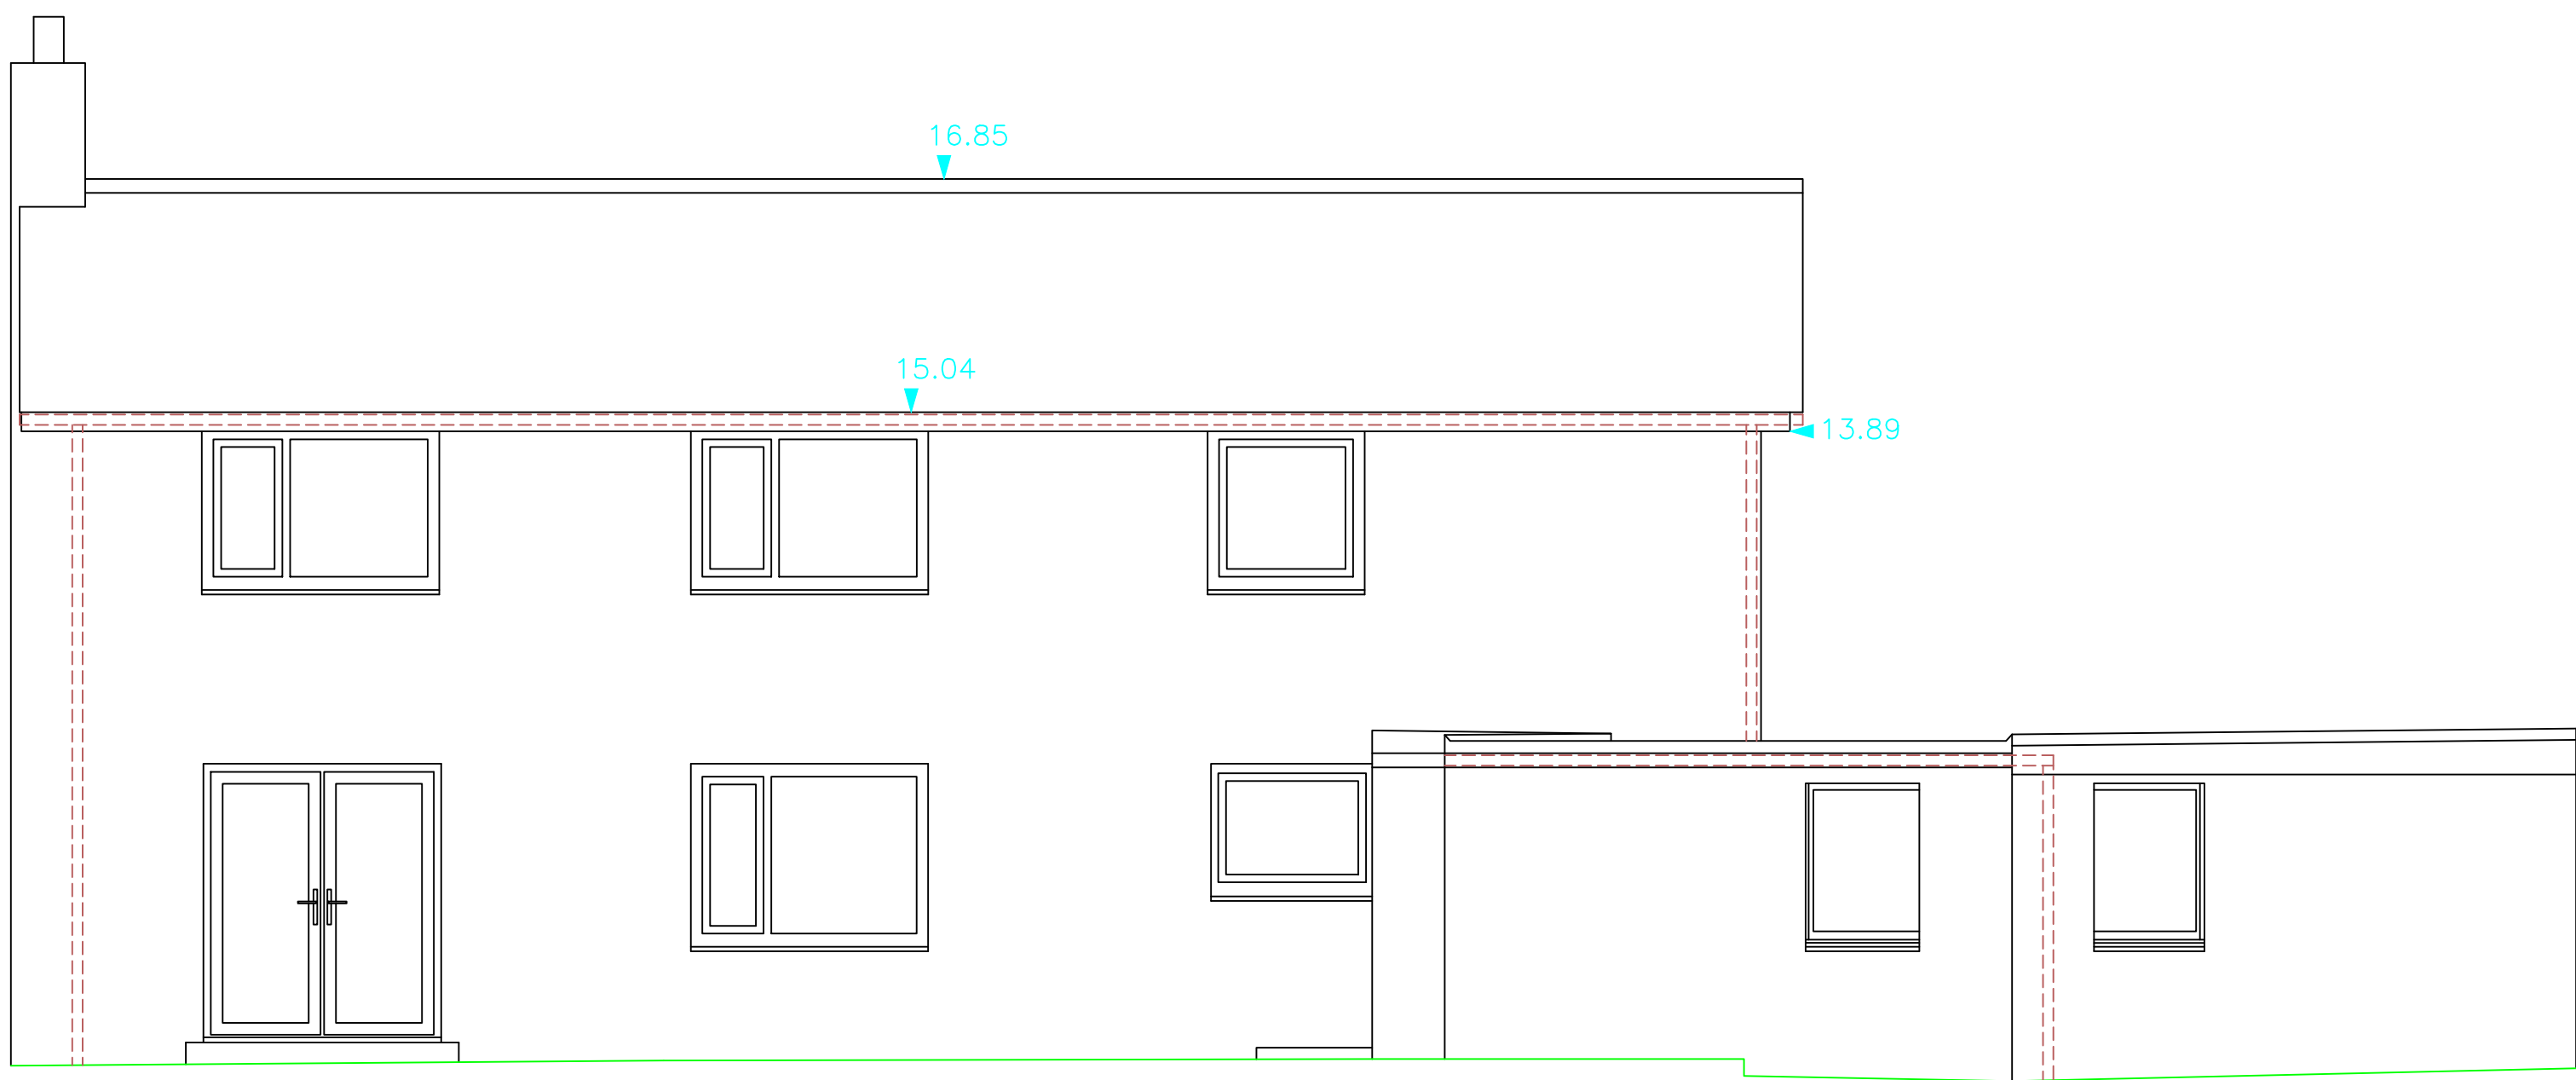


Datum 8.00m


South Elevation

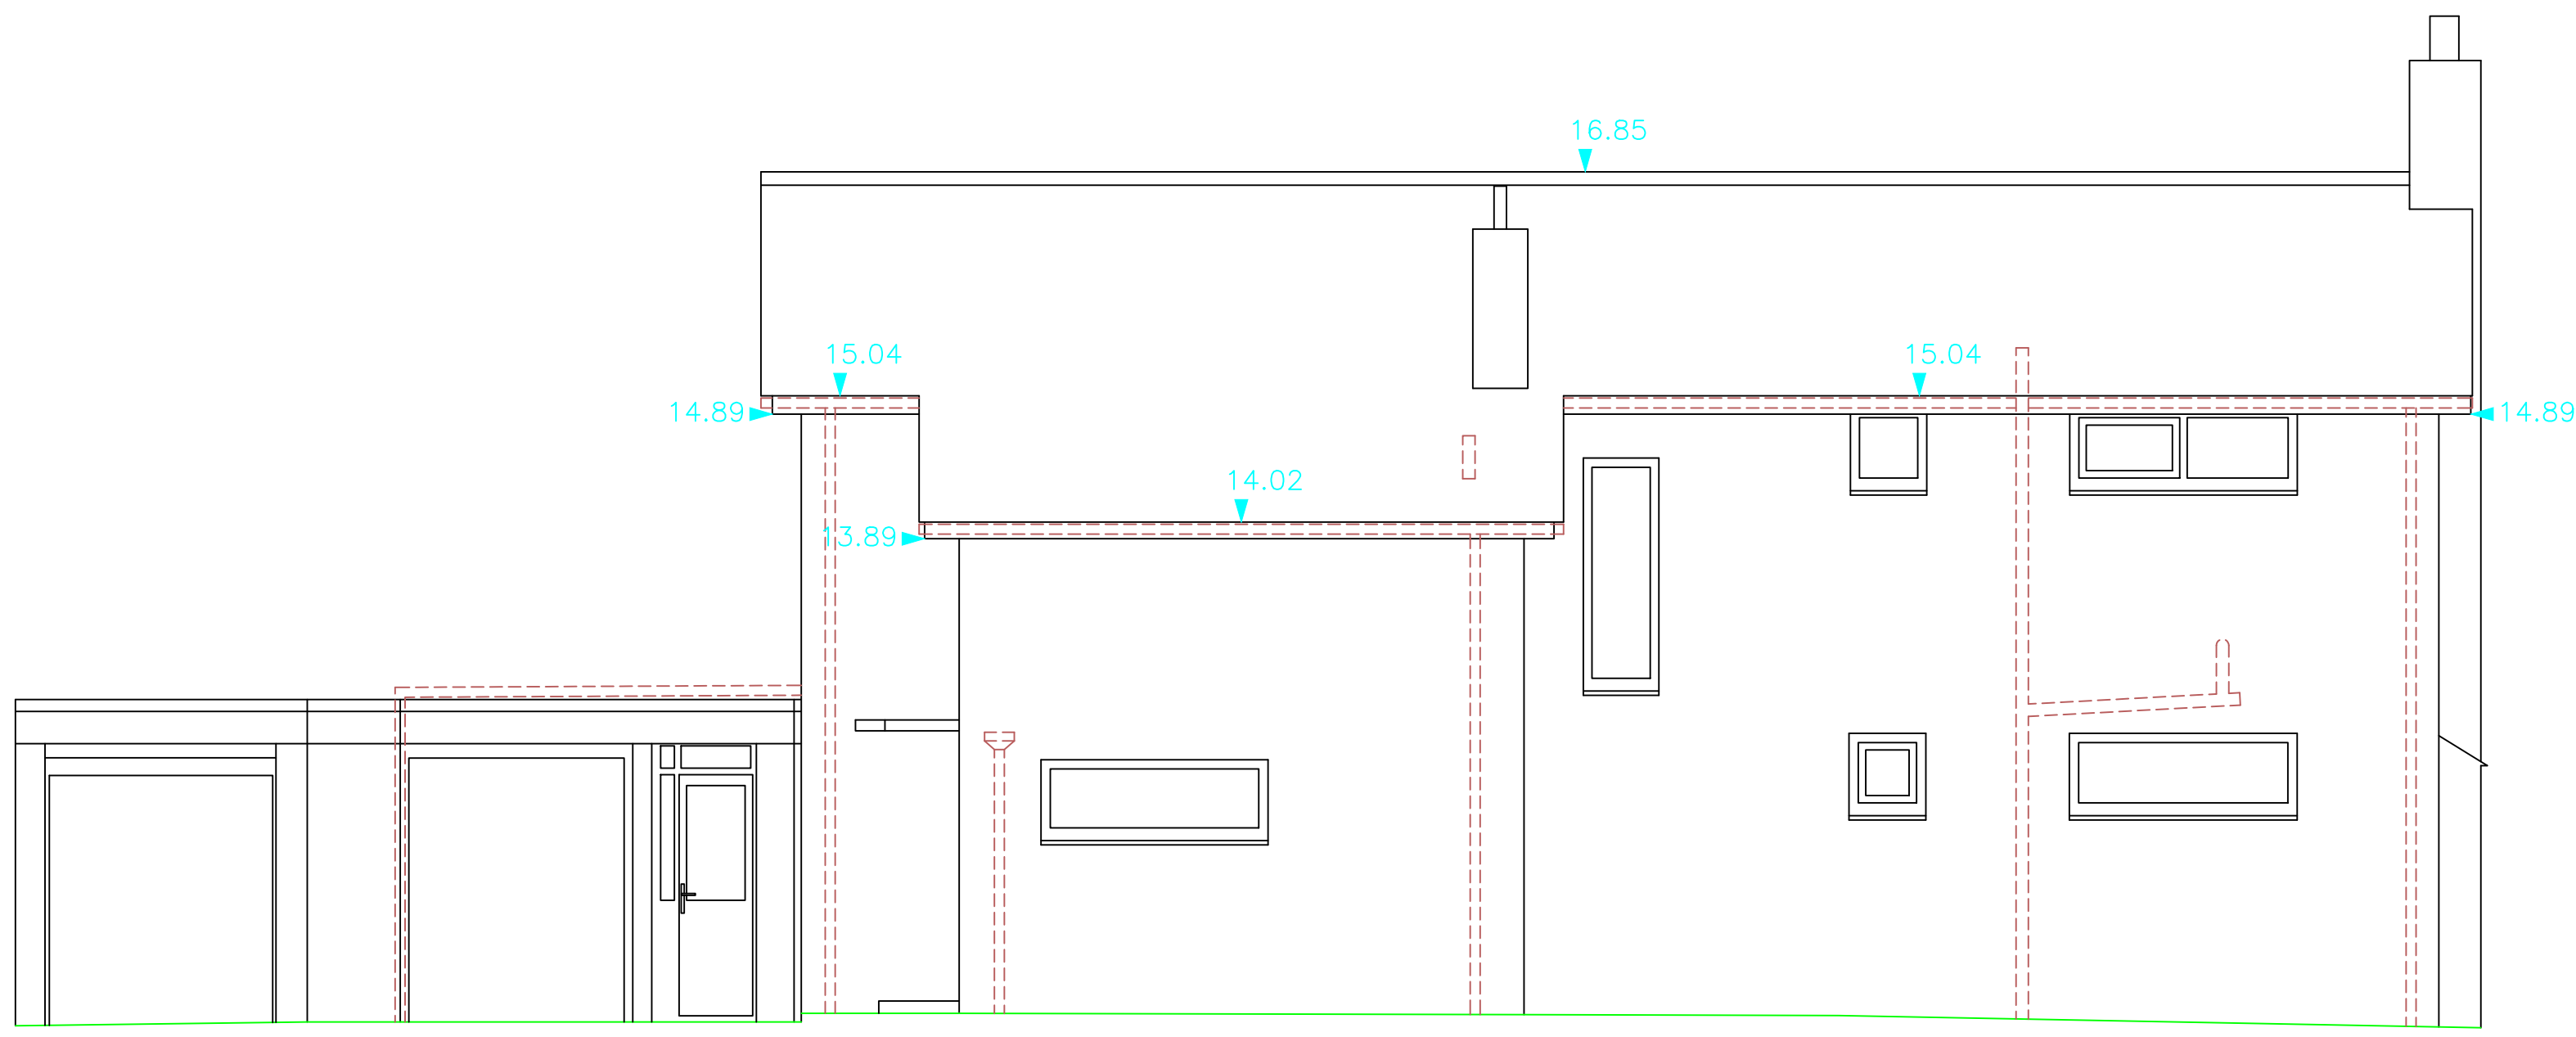

North Elevation

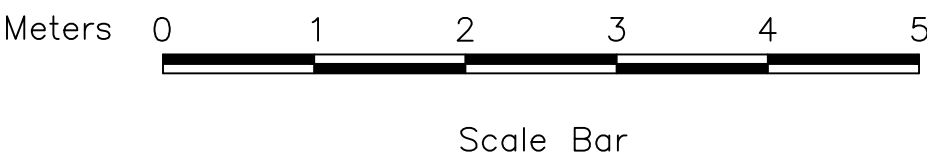

Levels
Levels are related to a temporary benchmark height 10.00 m situated at station 1, 1000mE, 1000mN.

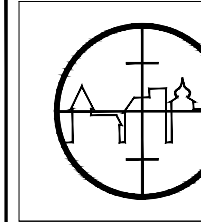 **3DMap Surveys Ltd**
Web: 3dmapsurveys.co.uk
Email: sales@3dmapsurveys.co.uk
Phone: 02380 485 968

Client	David & Jo Hammond		
Location	Bluebells Woodlands Avenue Emsworth, Havant Hampshire, PO10 7QE		
Type of Survey	Measured Building Survey		
Plotted Scale	1:50@A0	Date	April 2023
Ref No	230312	QA Checked	NP
Revision		Drawing No	3 of 3