




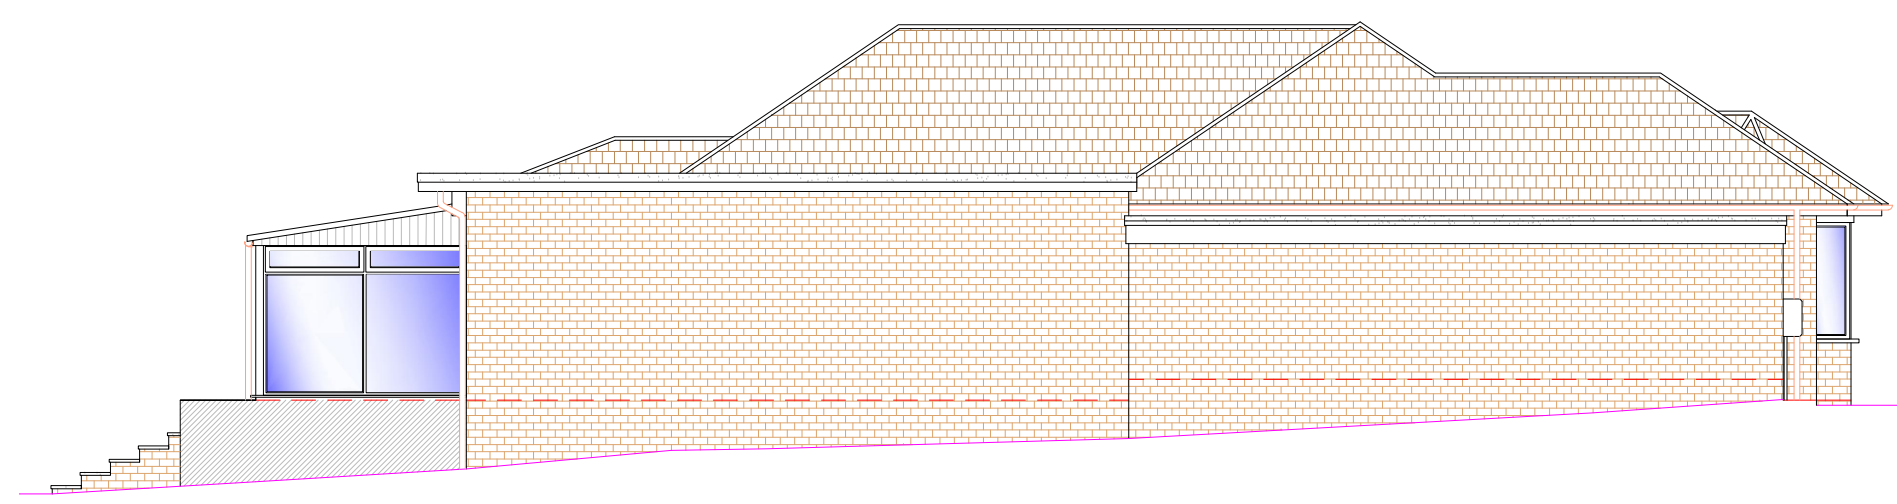


1 EXISTING SIDE ELEVATION
1:100

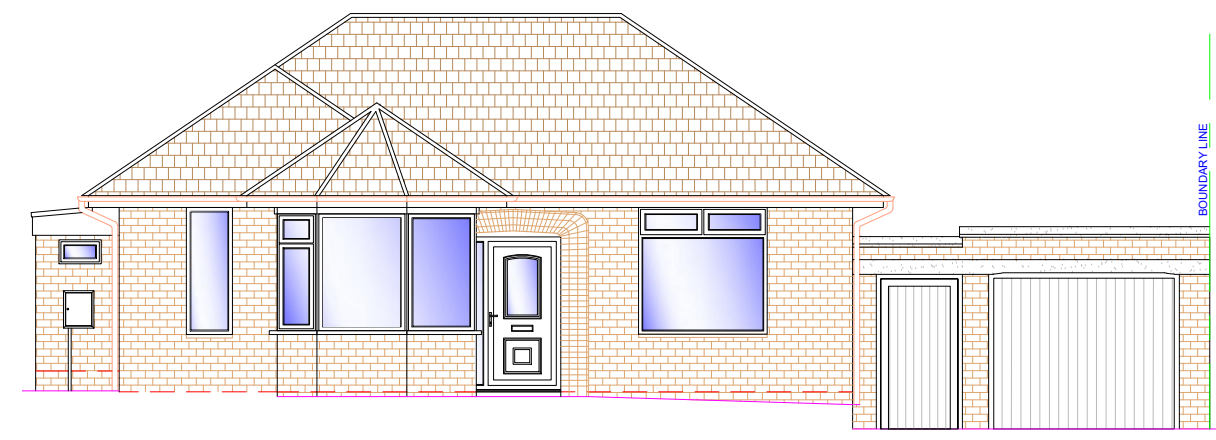


2 EXISTING FRONT ELEVATION
1:100

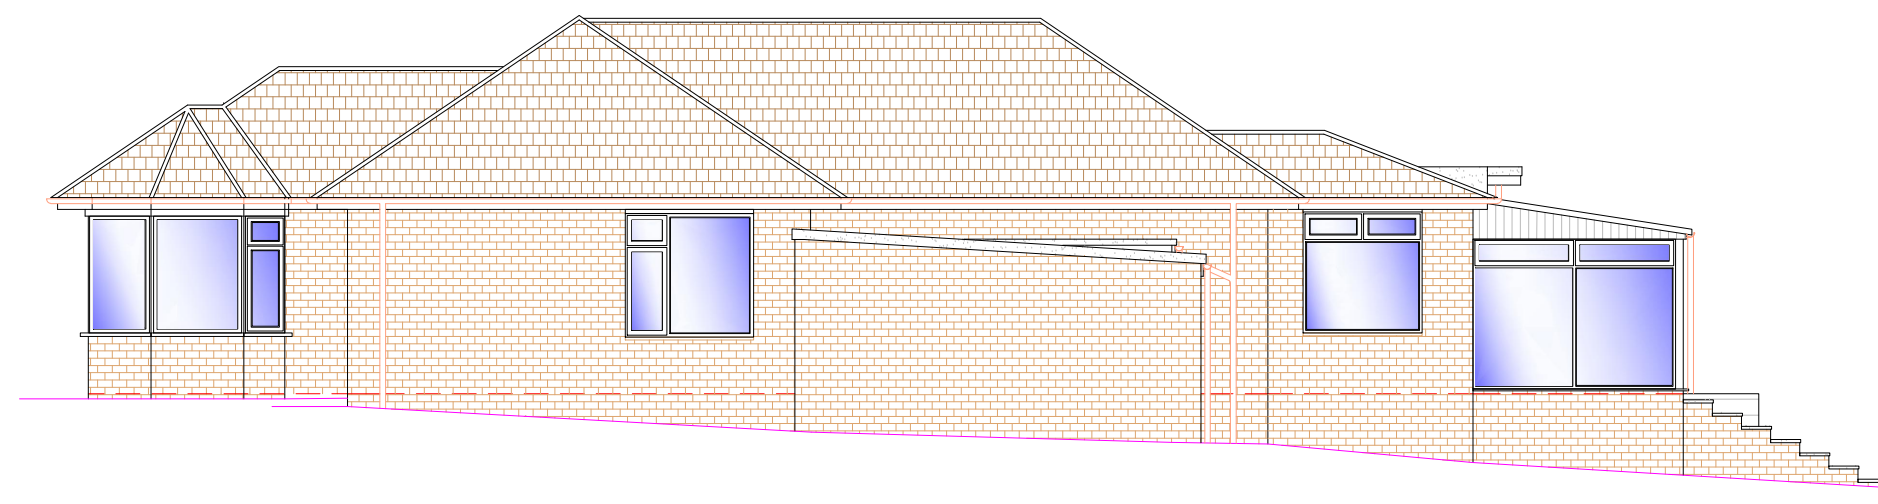


3 EXISTING SIDE ELEVATION
1:100

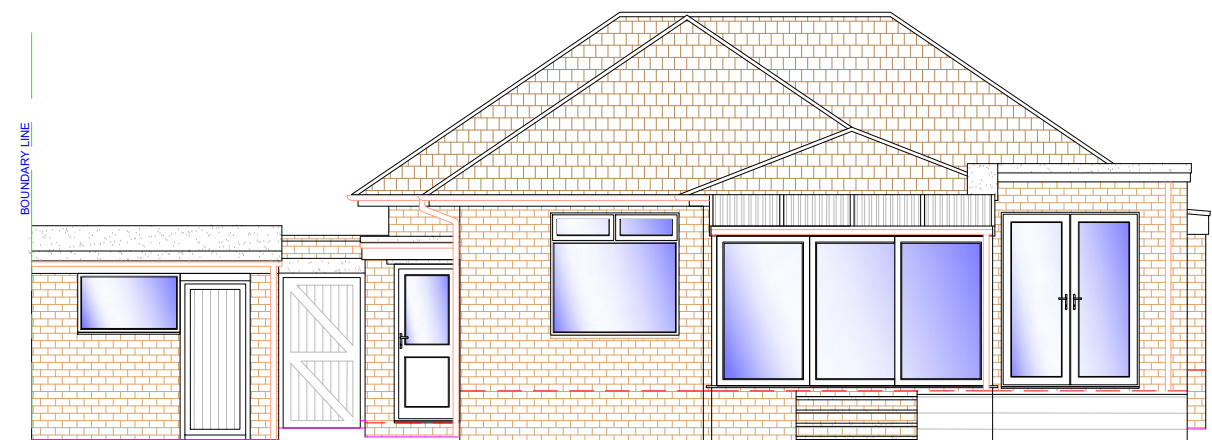


4 EXISTING REAR ELEVATION
1:100

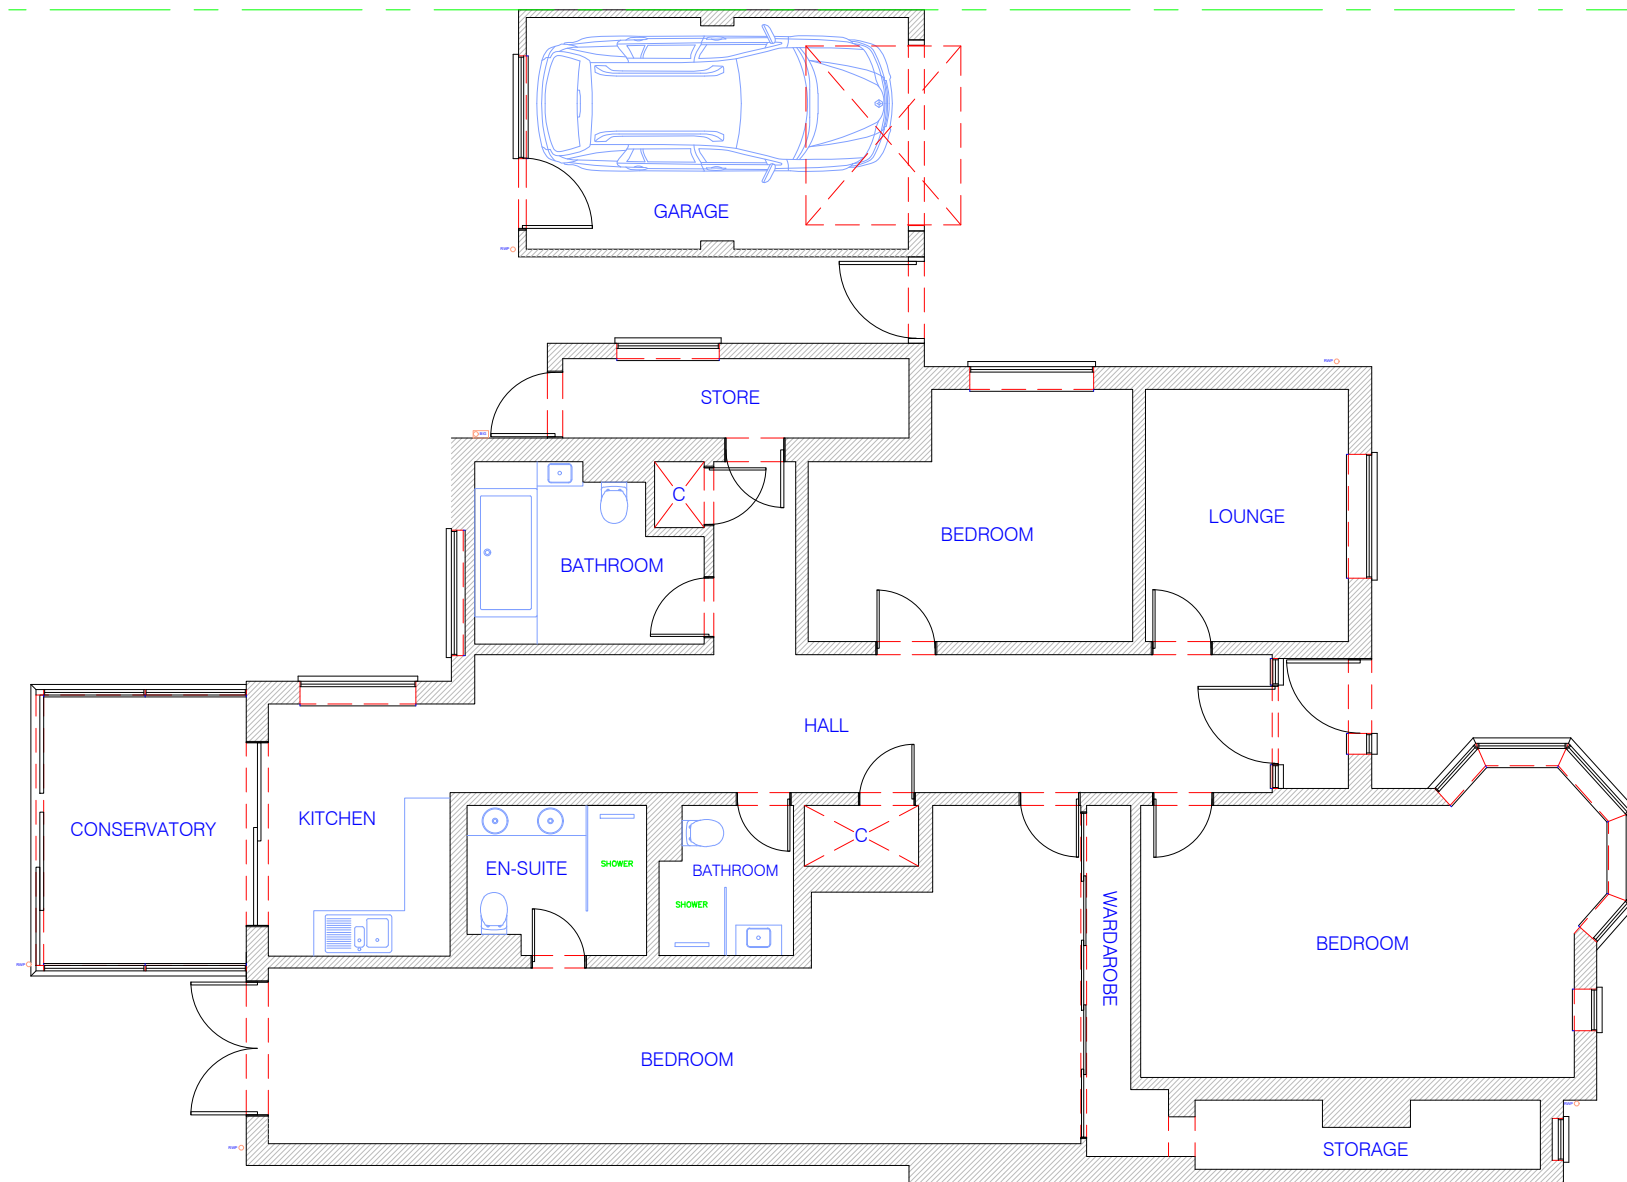


5 EXISTING GRD FLOOR PLAN
1:100

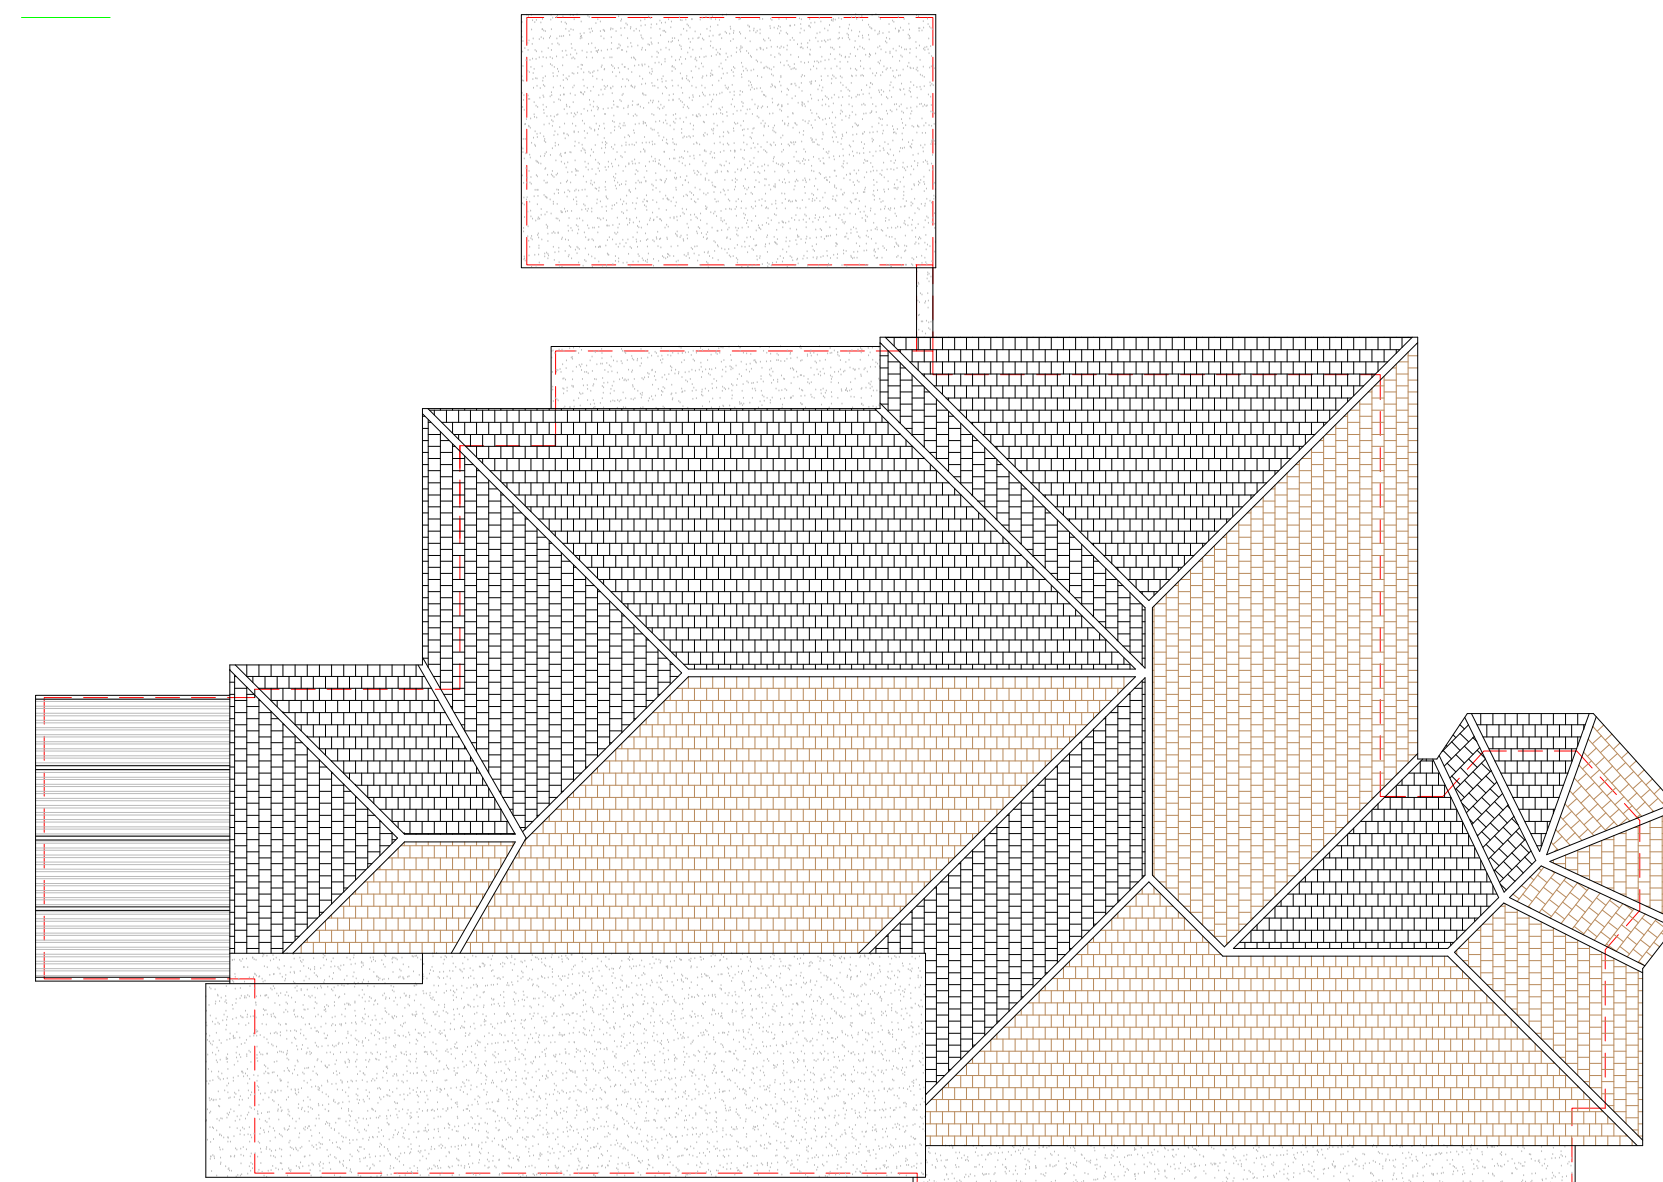


6 EXISTING ROOF PLAN
1:100

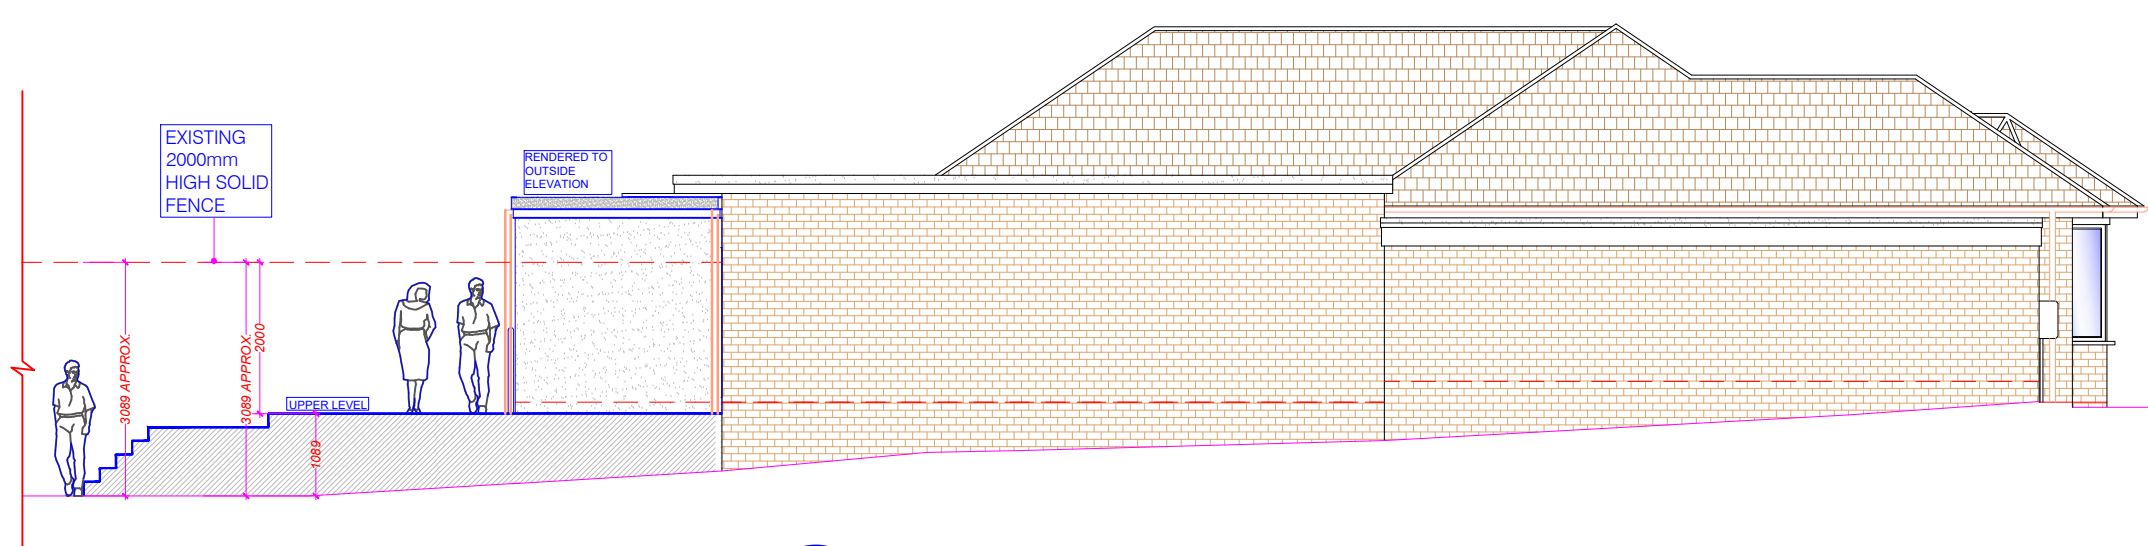


7 PROPOSED SIDE ELEVATION
1:100

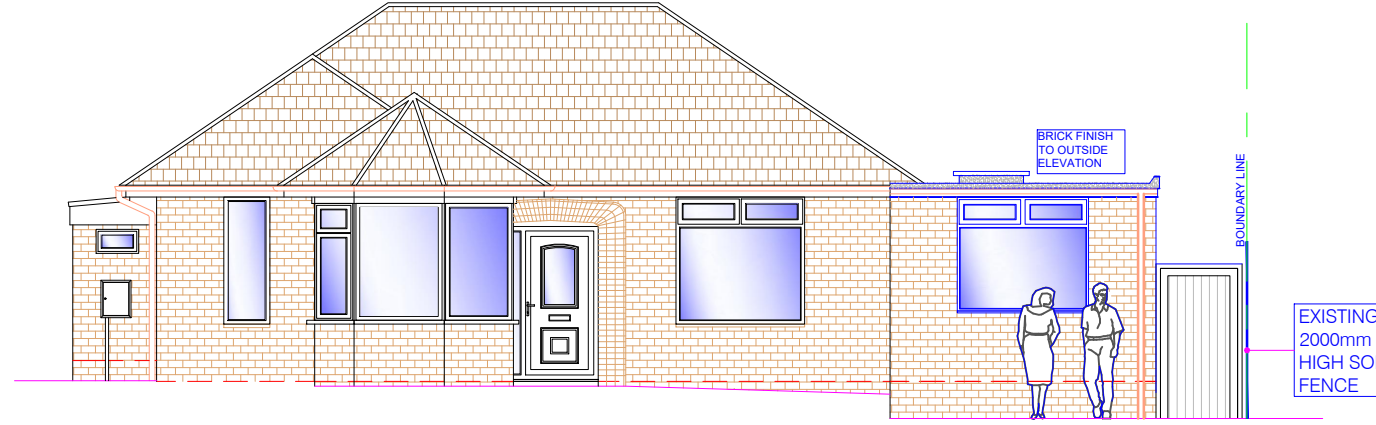


8 PROPOSED FRONT ELEVATION
1:100

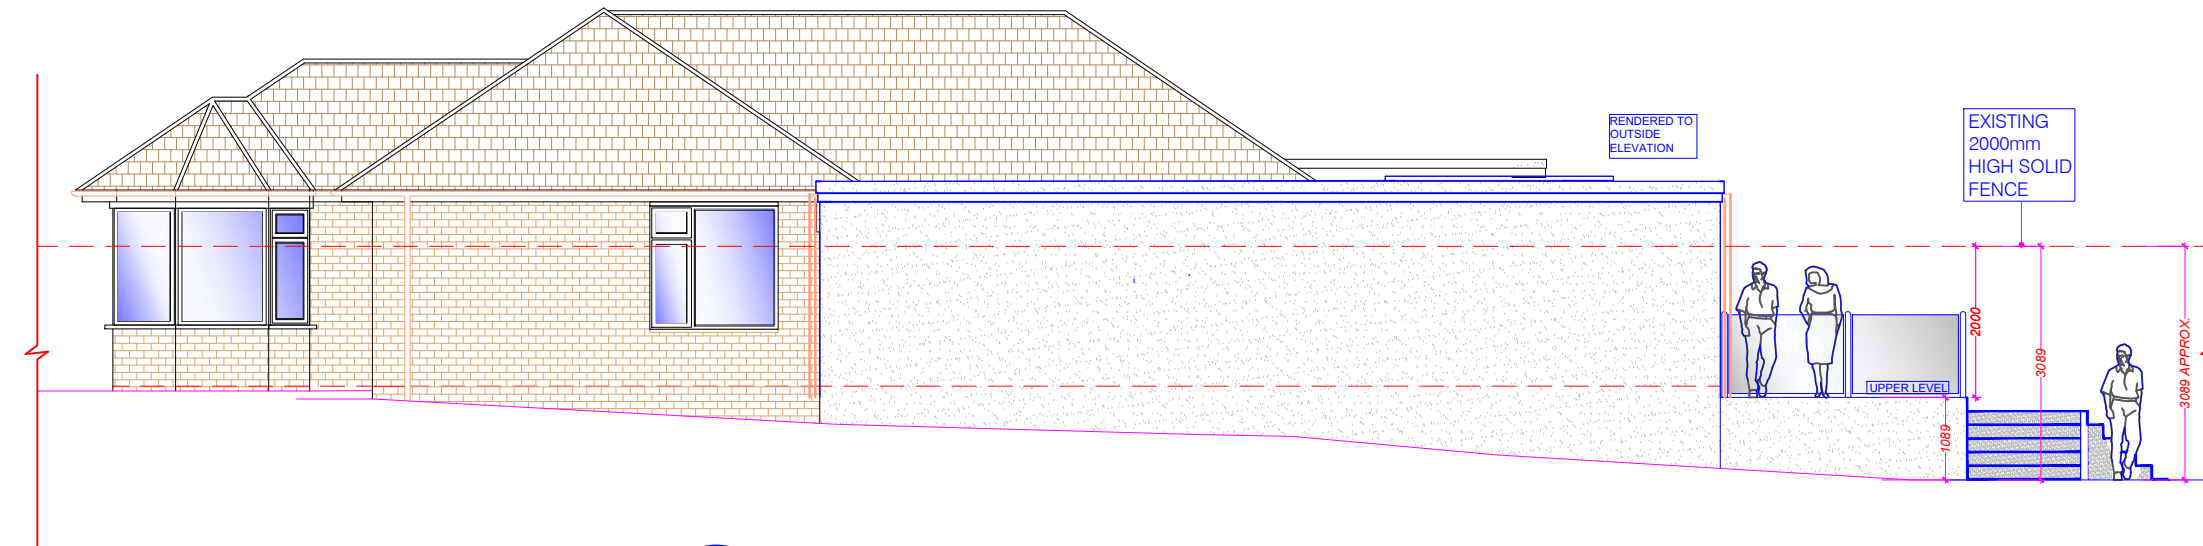


9 PROPOSED SIDE ELEVATION
1:100

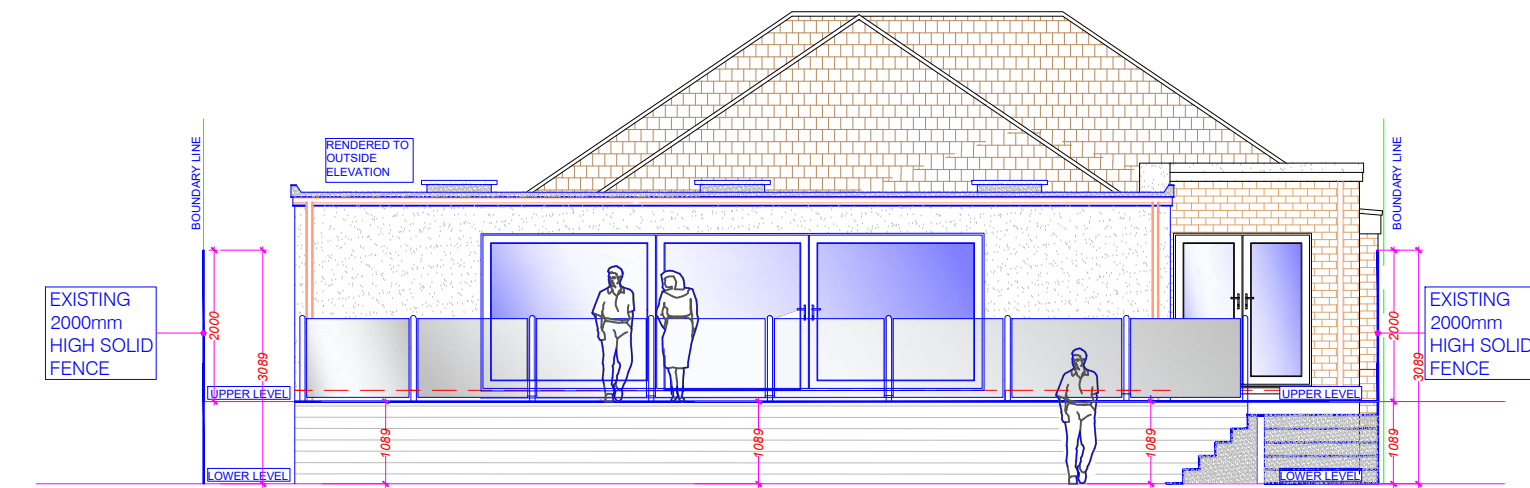


10 PROPOSED REAR ELEVATION
1:100

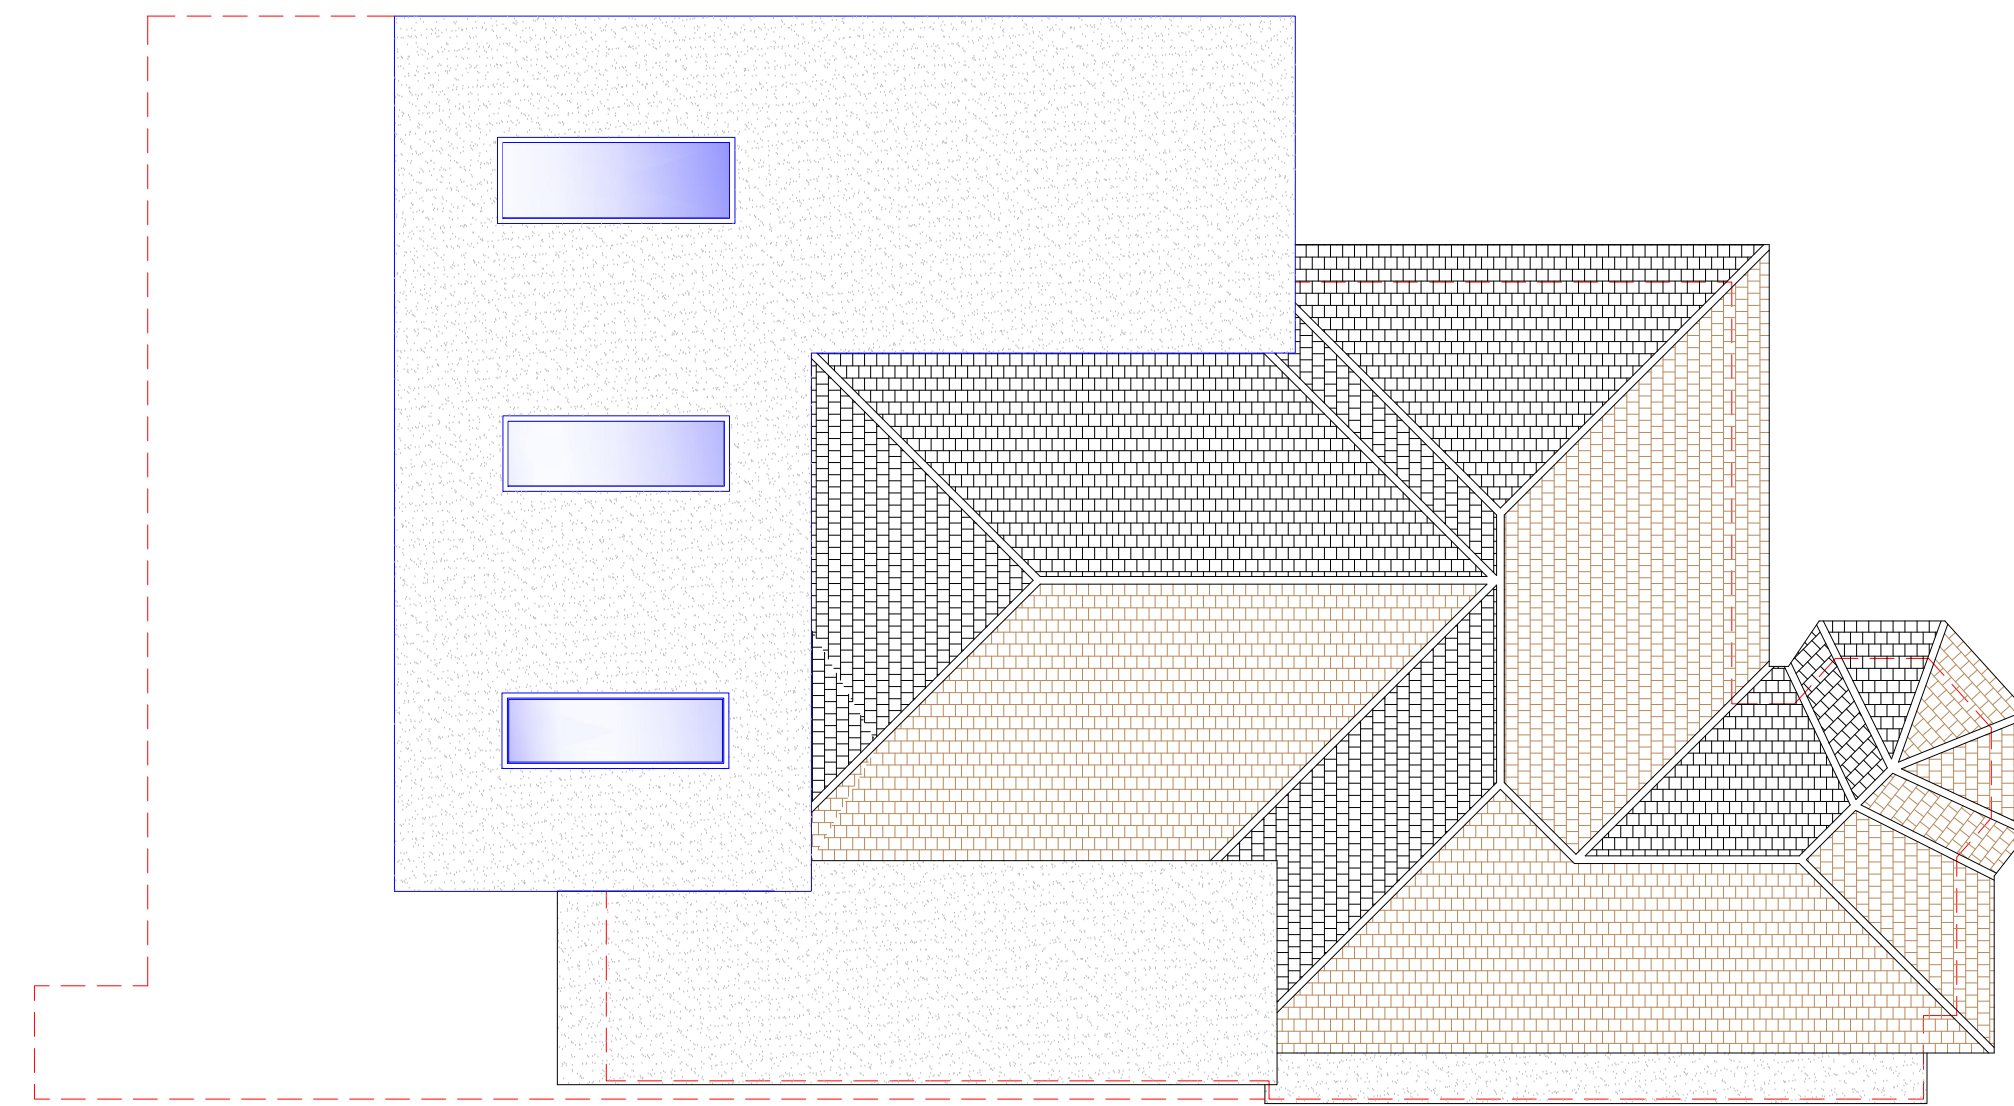

11 PROPOSED ROOF PLAN
1:100

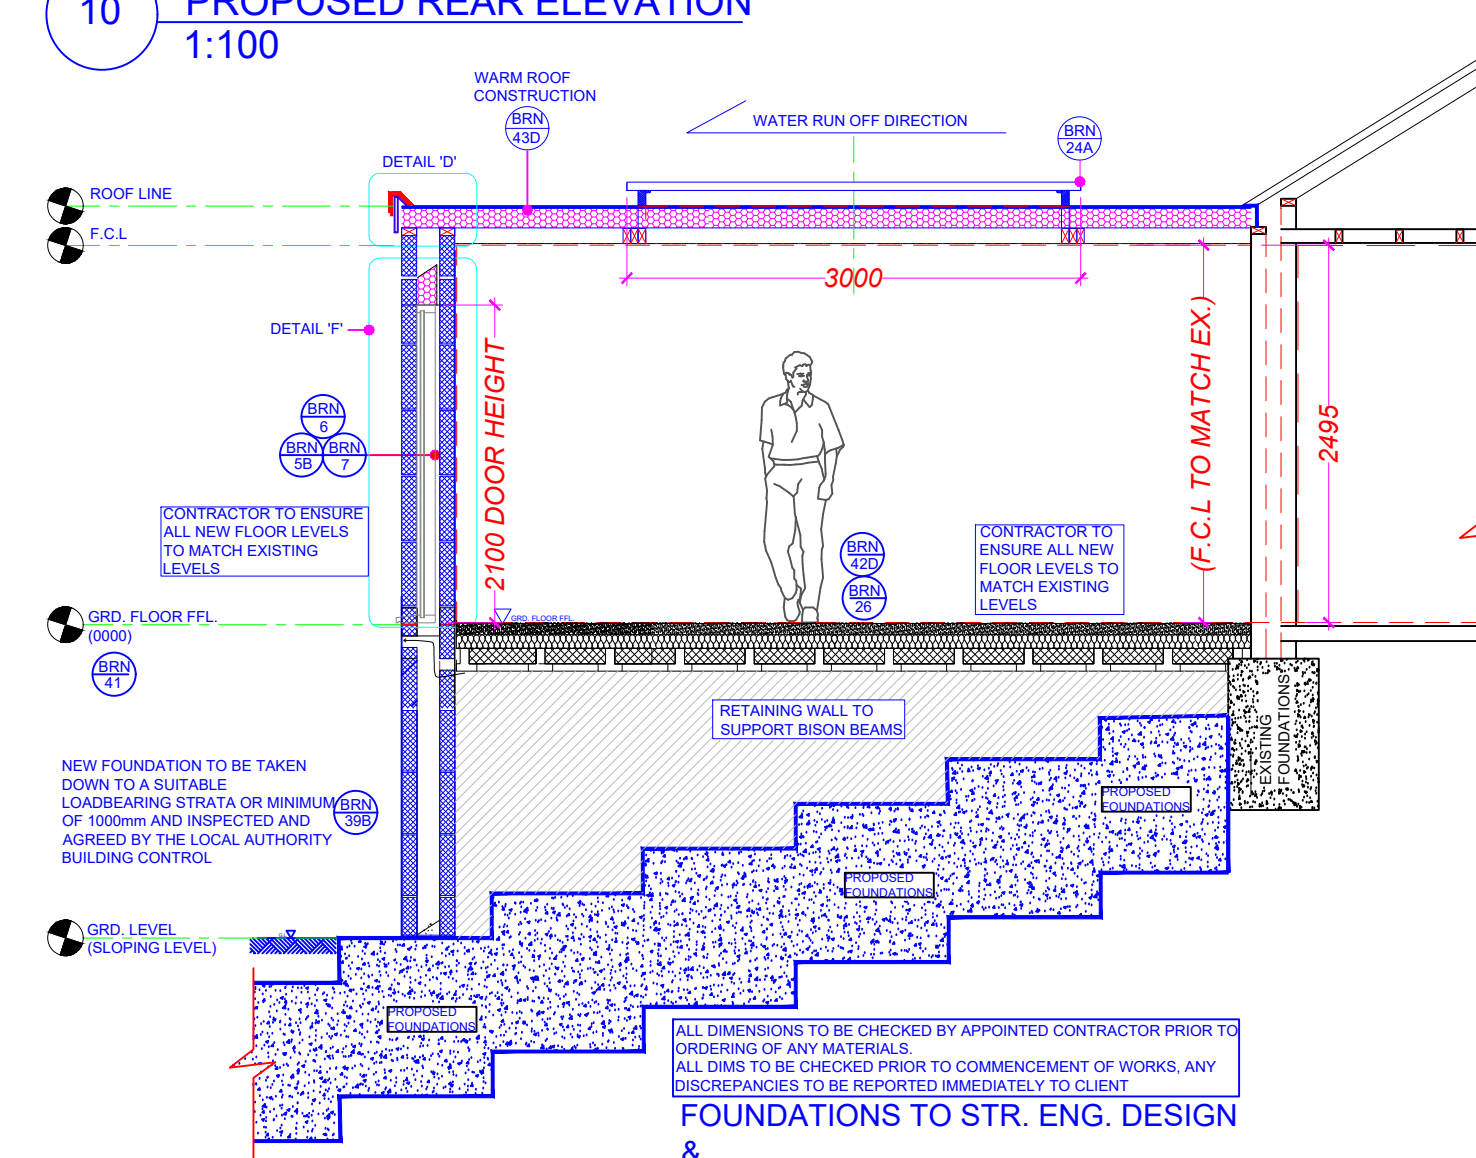


12 PROPOSED SECTION 'A' - 'A'
1:50

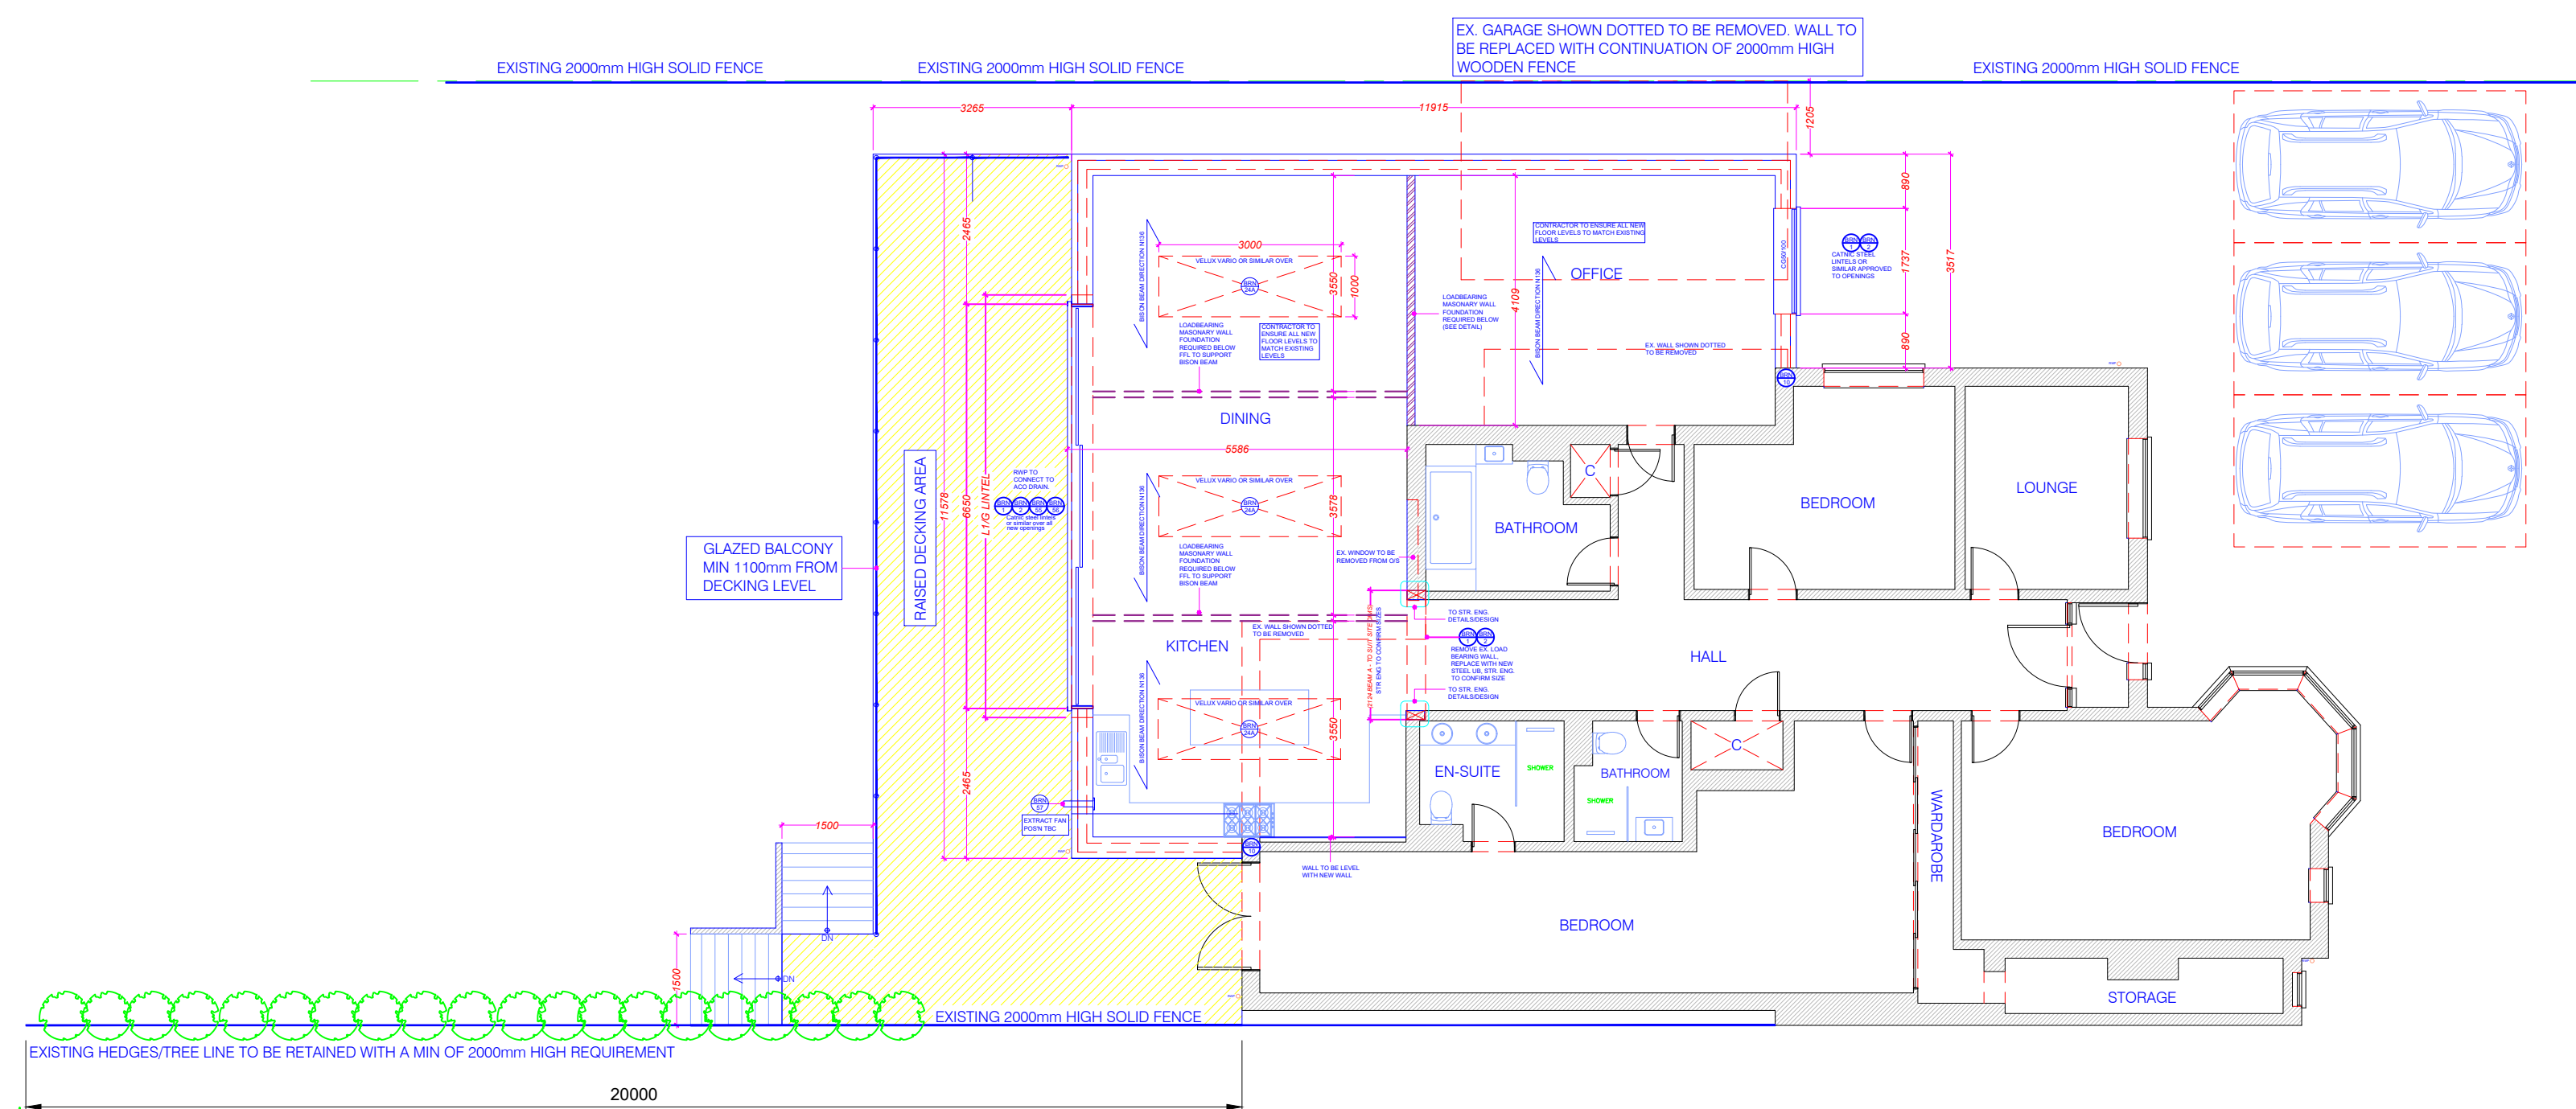


MOORLAND BROOK, LONDON
ROAD, WATERLOOVILLE, PO7 5SU


15 PROPOSED GRD FLOOR PLAN
1:100

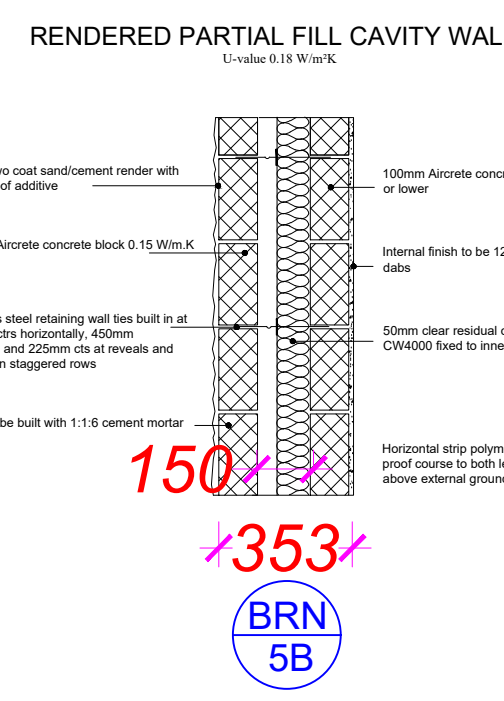


16 PROPOSED WALL SECTION
1:20

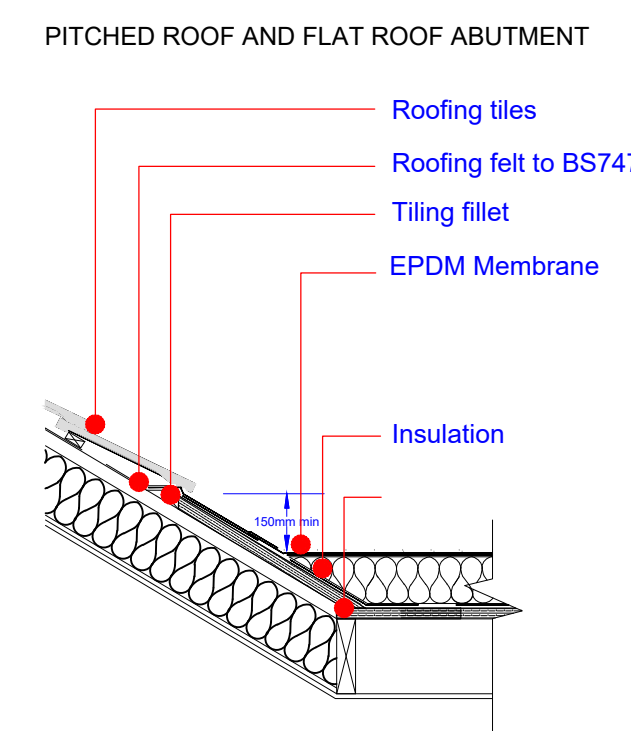


13 PROPOSED PITCH TO FLAT ABUTMENT
1:20

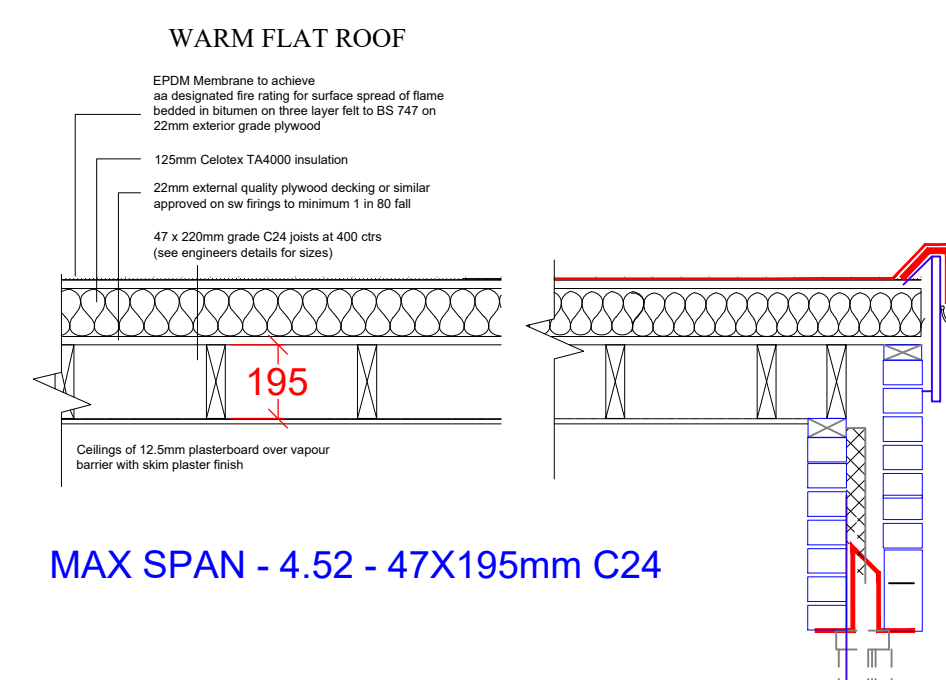

14 PROPOSED GROUND ROOF SECTION & DETAIL 'D'
1:20

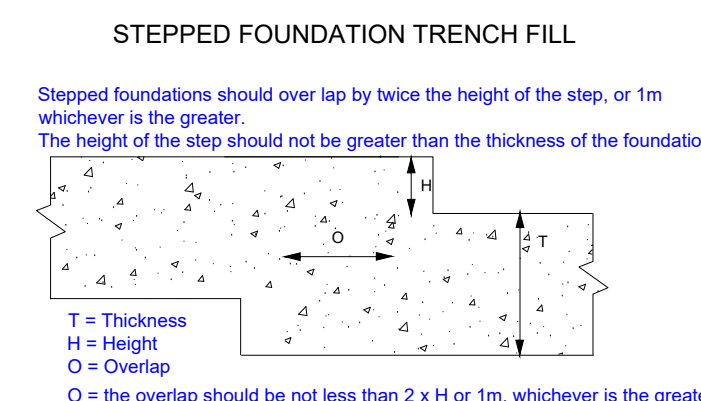

17 PROPOSED FOUNDATION SECTION
1:40

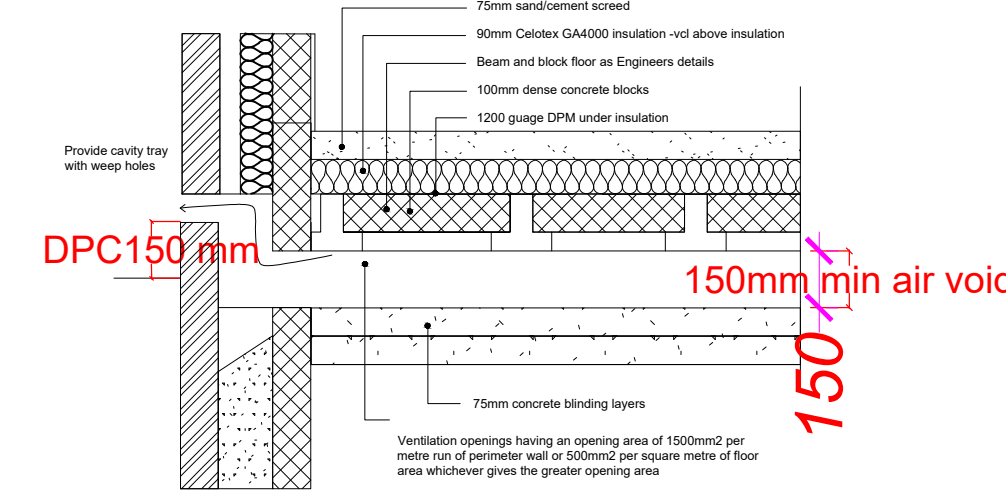

18 PROPOSED FLOOR SECTION
1:20

NOTE:
DRAWING: MCCORD_01A TO BE USED IN CONJUNCTION
WITH ASSOCIATED BUILDING REGULATIONS NOTES
MCCORD/BRN.
DIRECTIONAL NORTH ARROW SHOWN ON BLOCK &
LOCATION MCCORD/BLP.


DETAILS AND DIMENSIONS OF ALL LEVELS OF PROPOSED
PLANS TO BE CHECKED ON SITE BY APPOINTED
CONTRACTOR PRIOR TO ANY
COMMENCEMENT/ORDERING OF MATERIALS OF WORK,
ANY QUERIES, VARIATIONS OR DISCREPANCIES
DIRECTED TO CLIENT - DM DESIGNS ACCEPTS NO
RESPONSIBILITY IN ANY PART ON DRAWINGS UNLESS
OTHERWISE AGREED PRIOR.

BRN 1
DENOTES ATTACHED BUILDING REGULATION NOTES
DENOTES ITEM No.

1:100
1:50

MODIFICATIONS
ADDED BOUNDARY CLARIFICATION FOR PLANNING PURPOSES
TITLE
SINGLE STOREY SIDE & REAR EXTENSION

CUSTOMER
MOORLAND BROOK, LONDON ROAD, WATERLOOVILLE, PO7 5SU

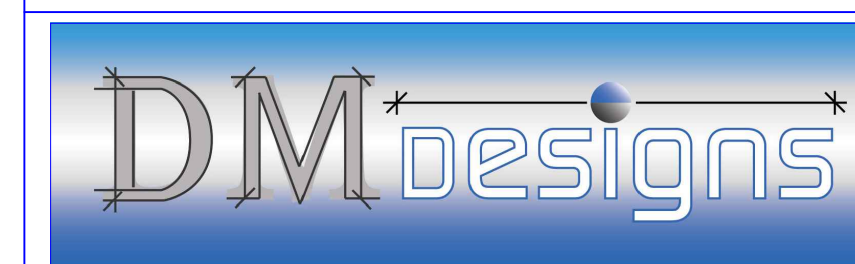

DRAWING NO: 1 OF 1
McCORD_01A
SCALE: VARIES:
DATE: 16.06.2024
REVISION: B AO