



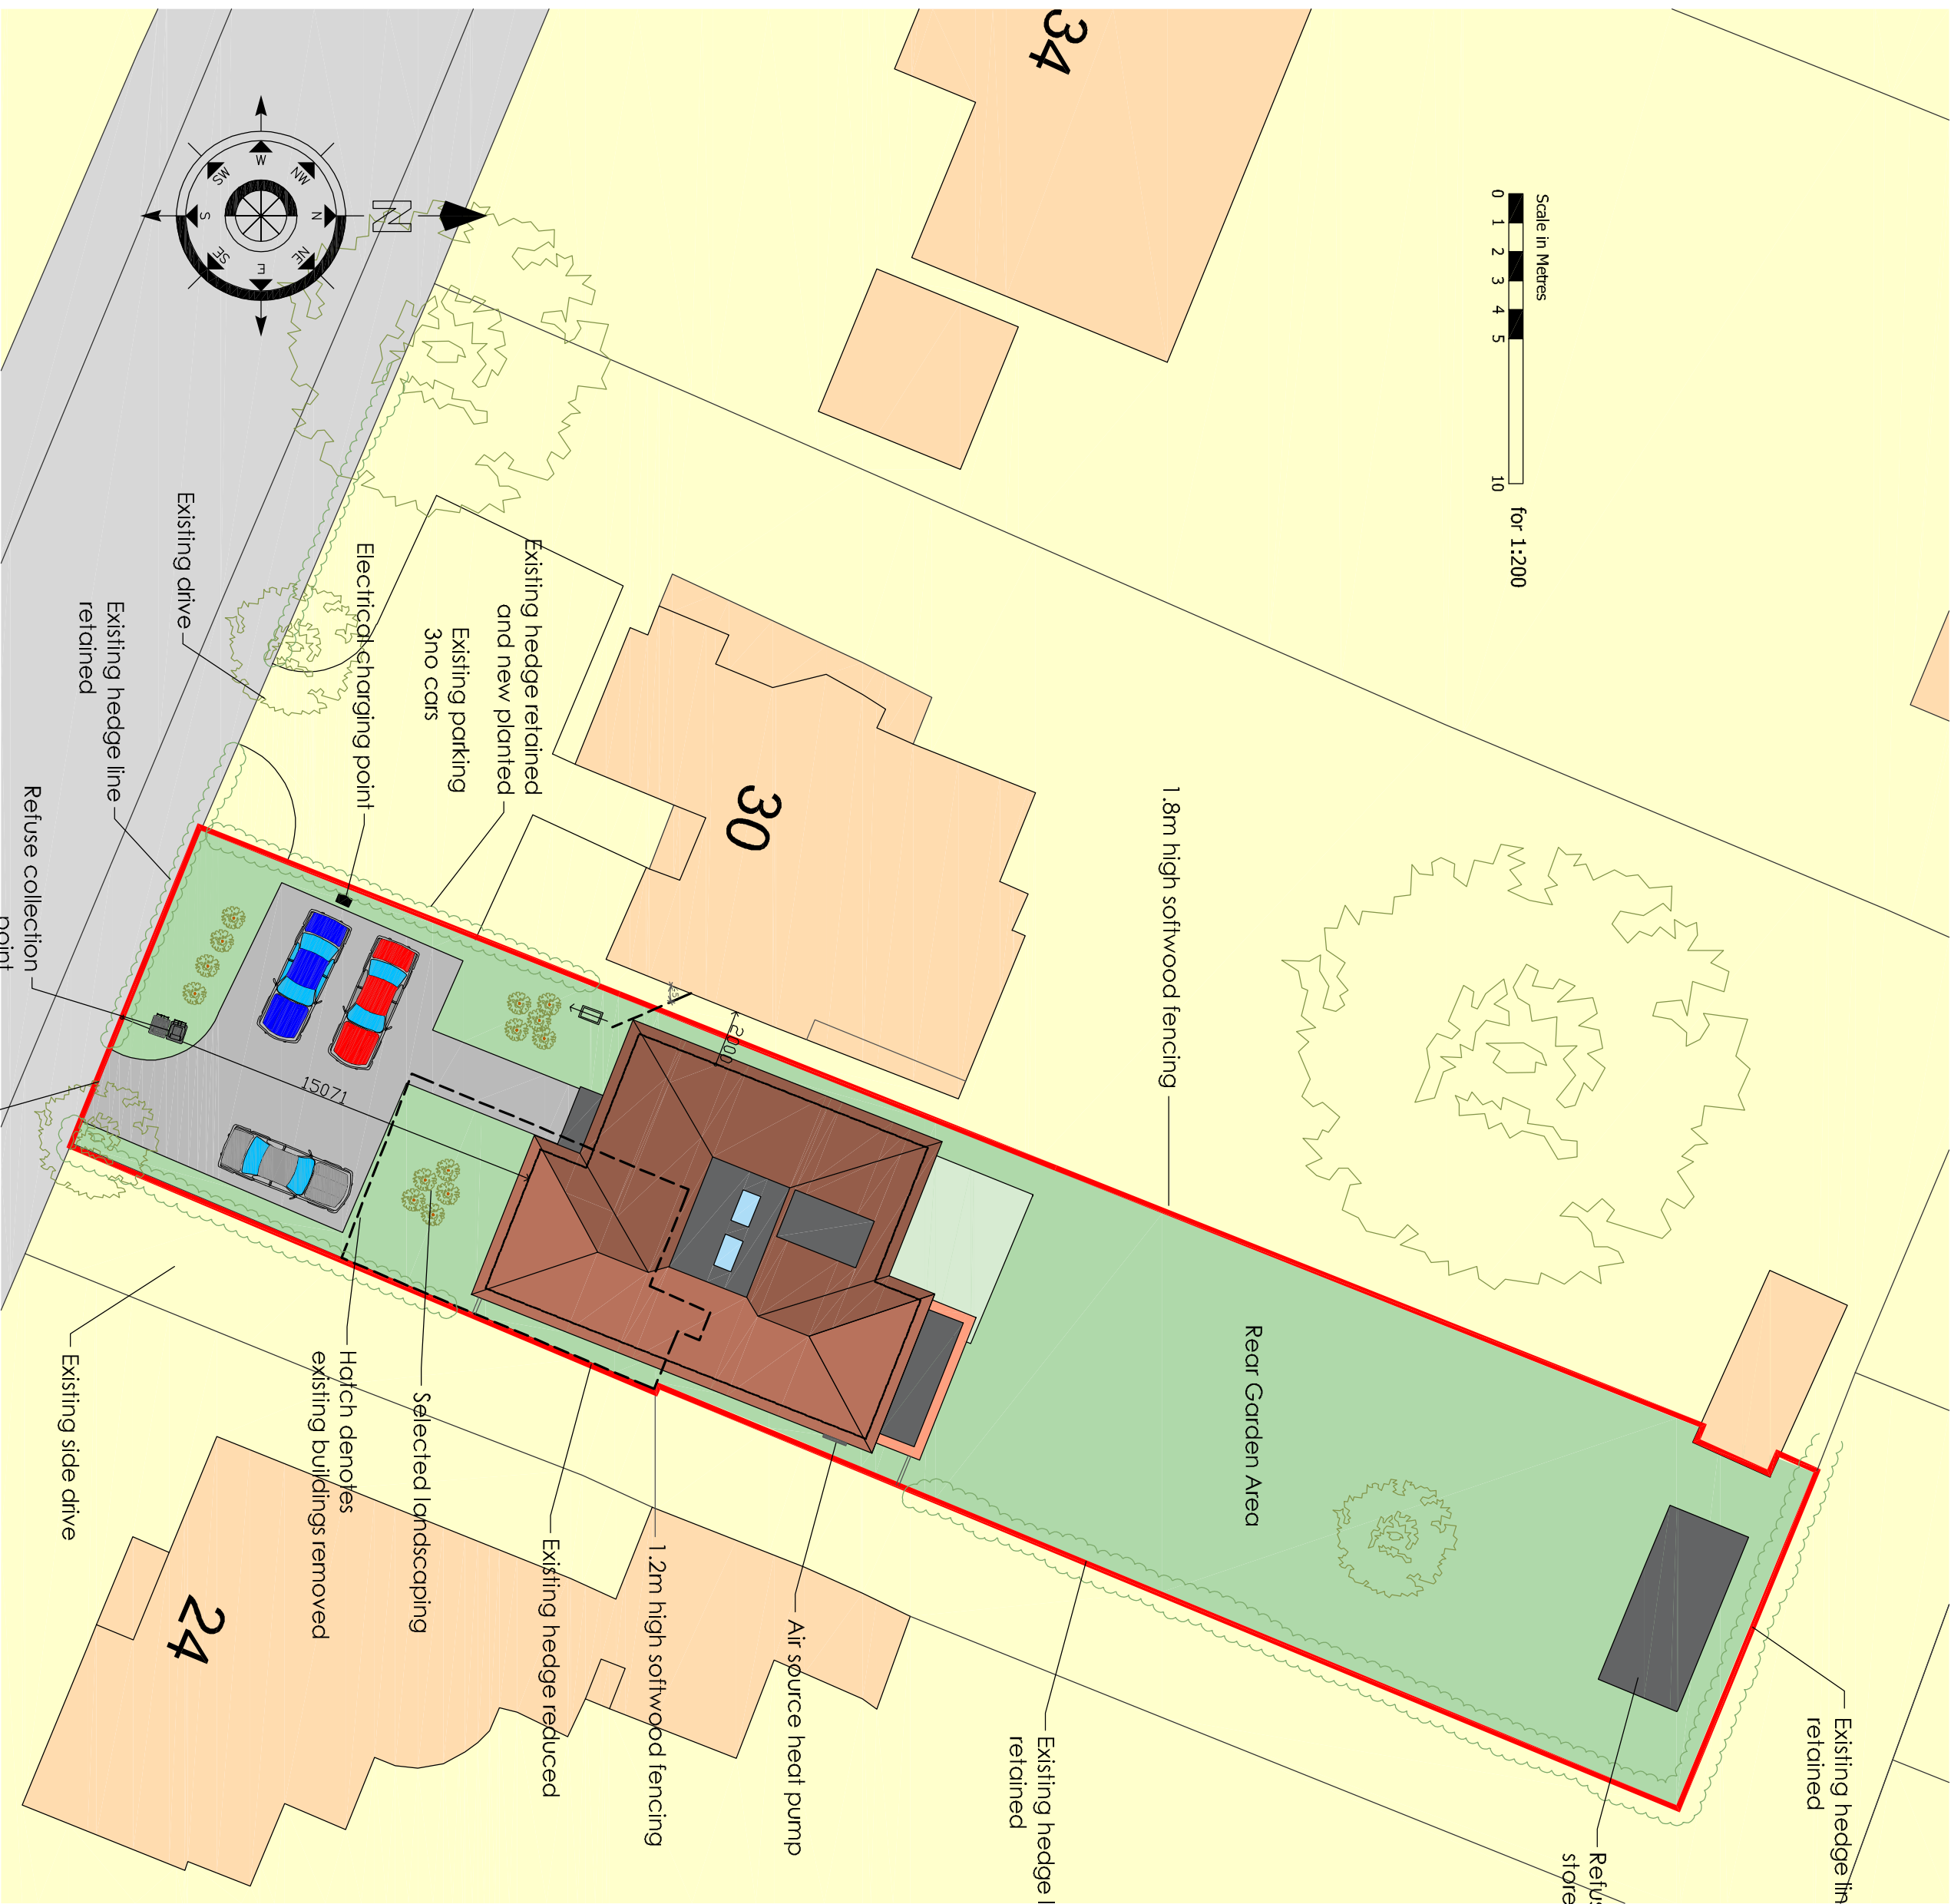


Proposed Elevations

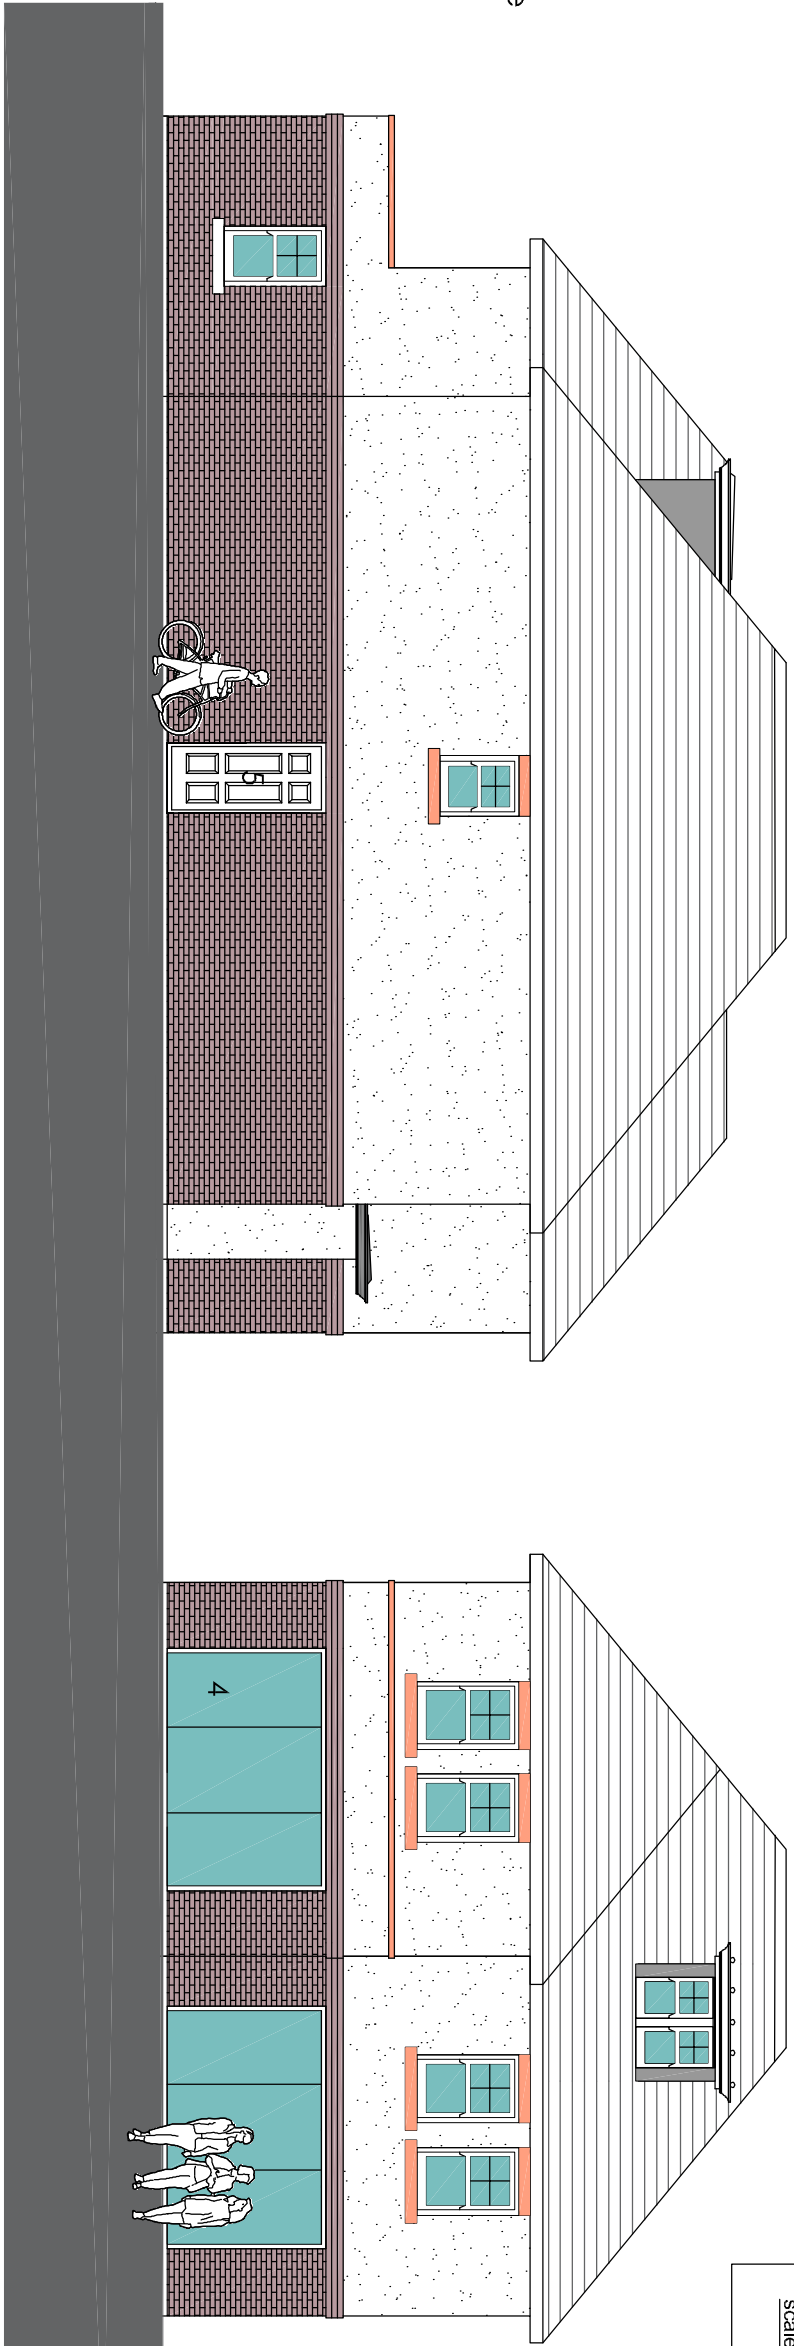

Proposed West Elevation


Proposed North Elevation

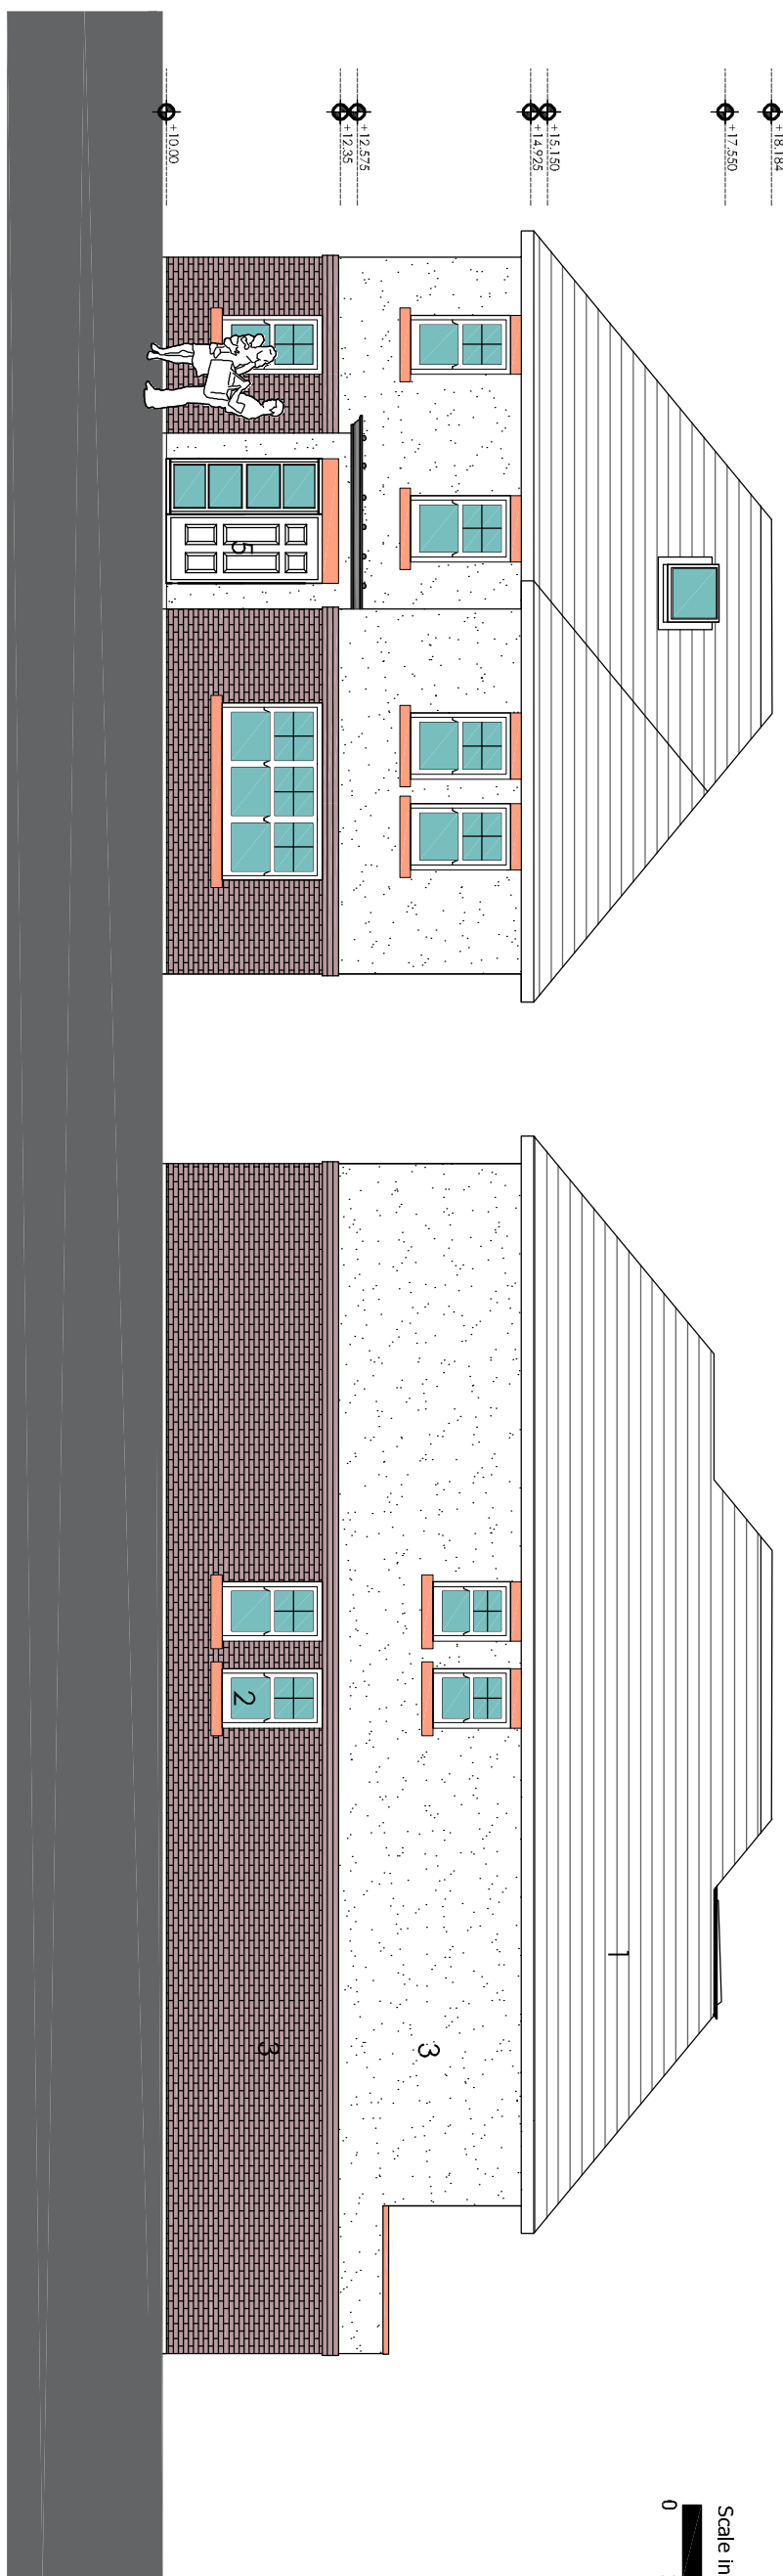


Proposed South Elevation

Proposed East Elevation


Proposed Floor Plans

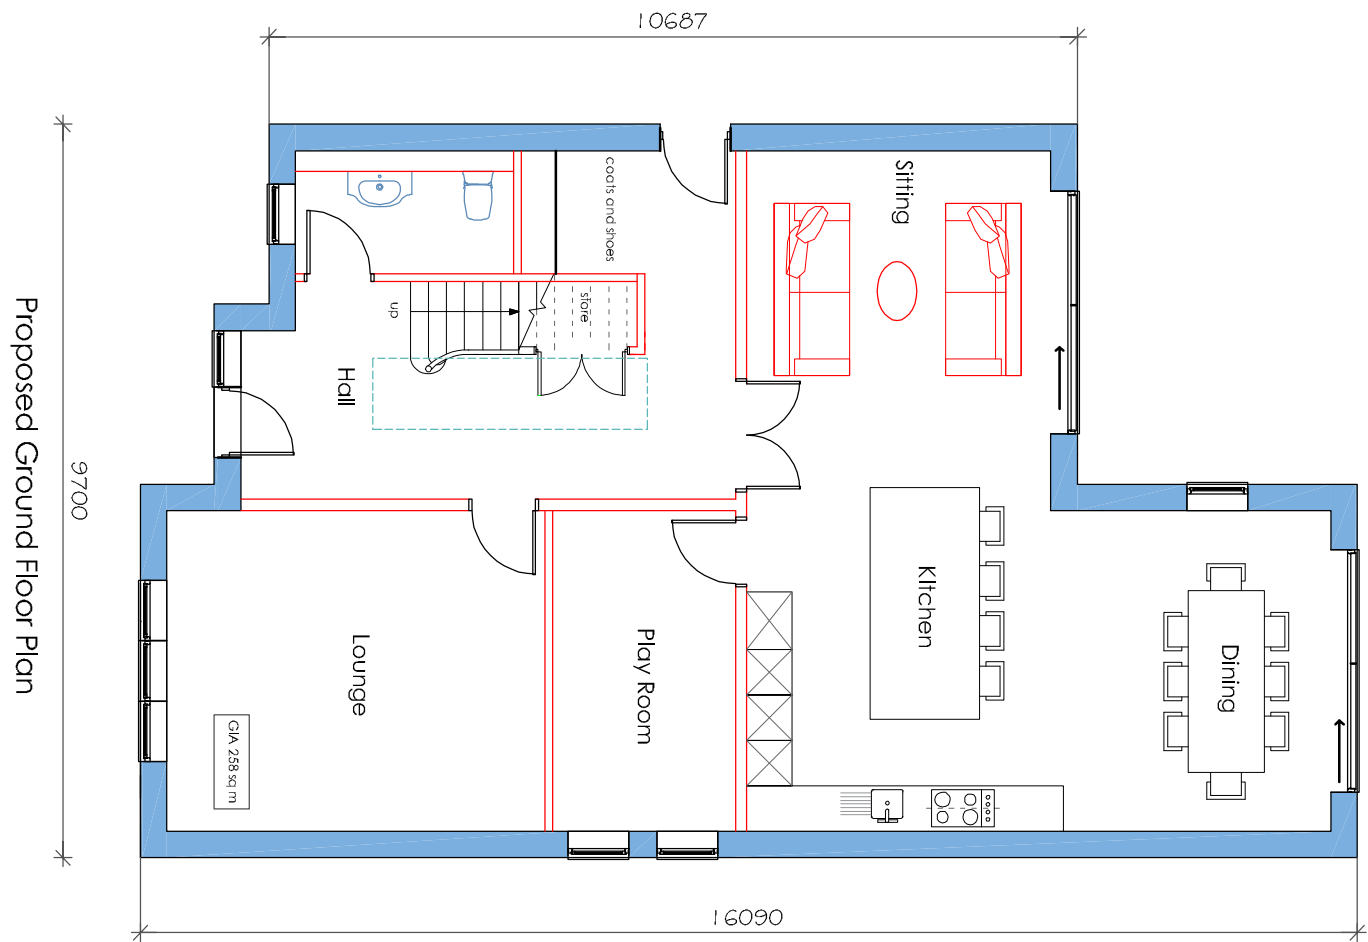




Proposed First Floor Plan

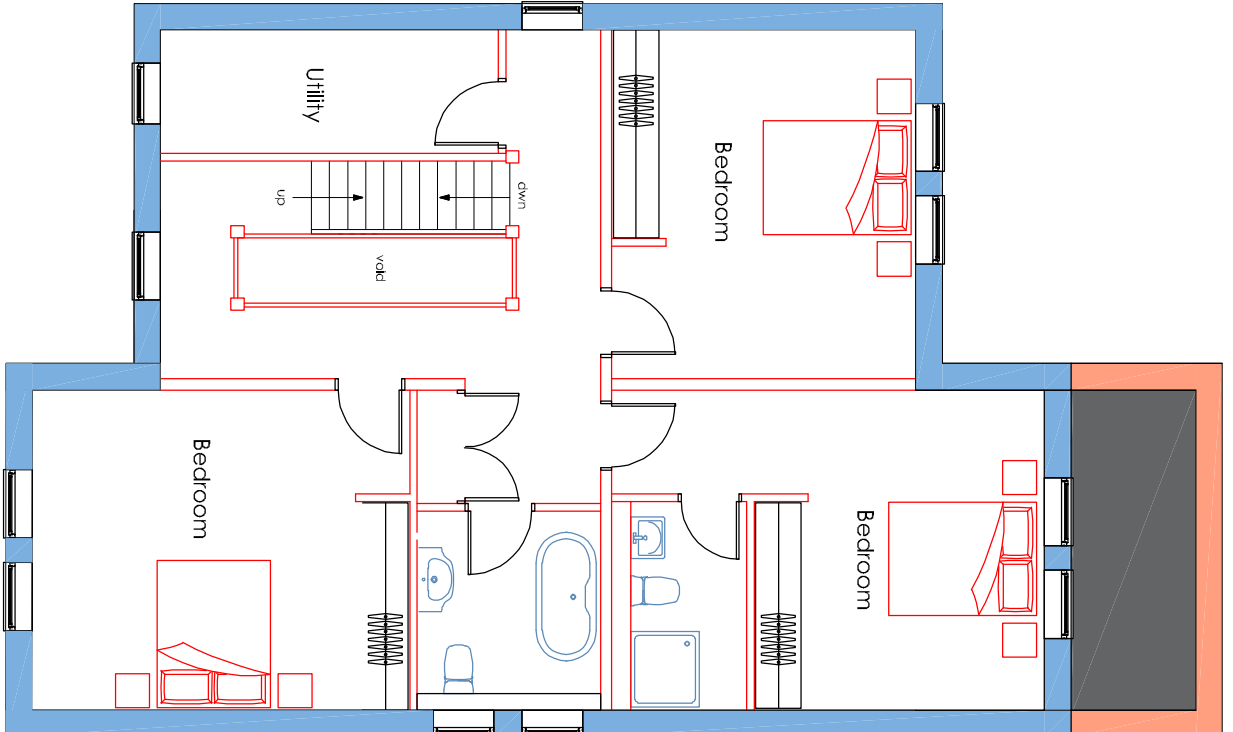

Proposed Second Floor Plan

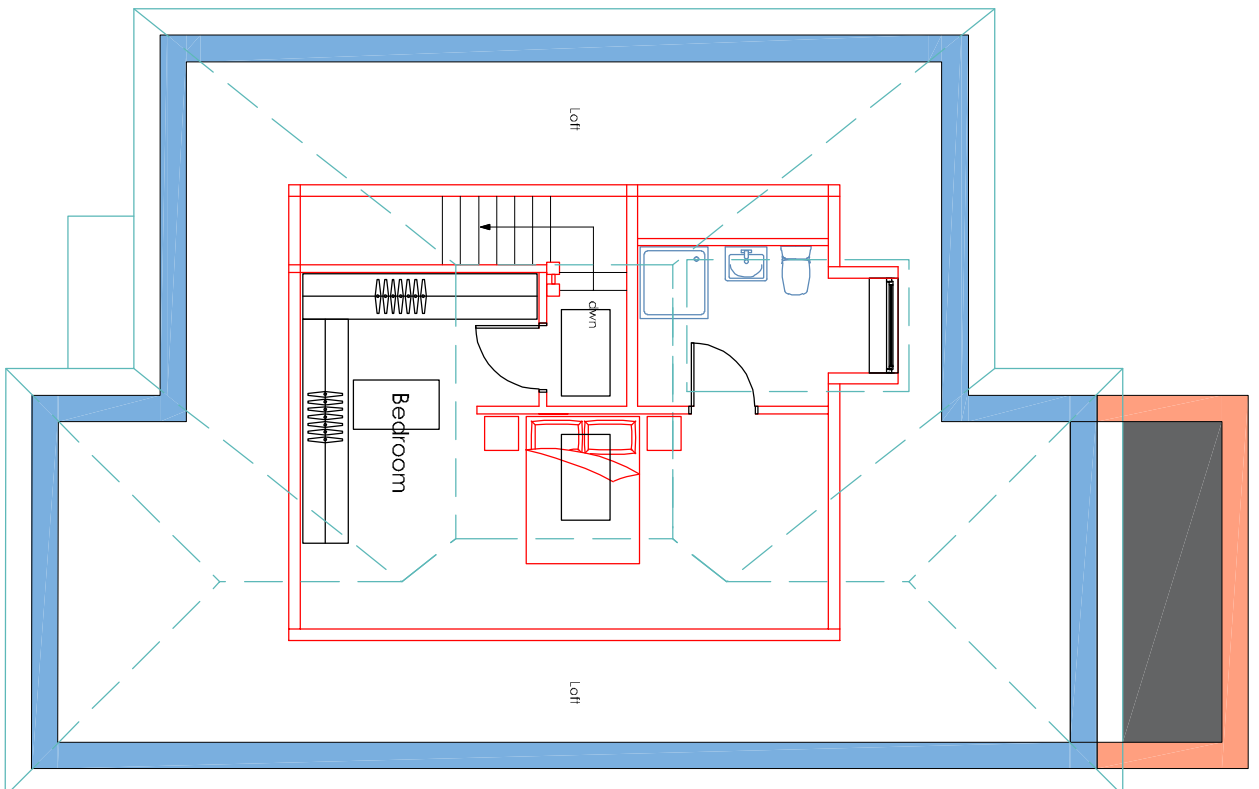

Proposed Roof Plan

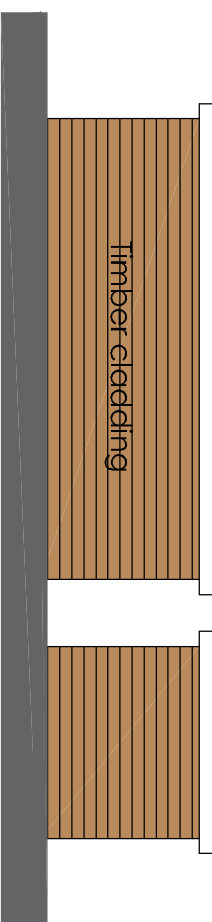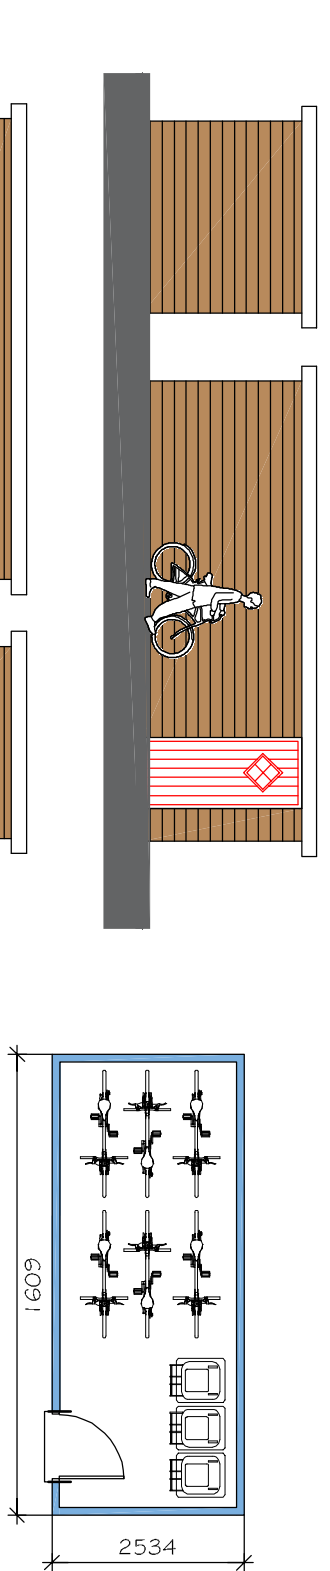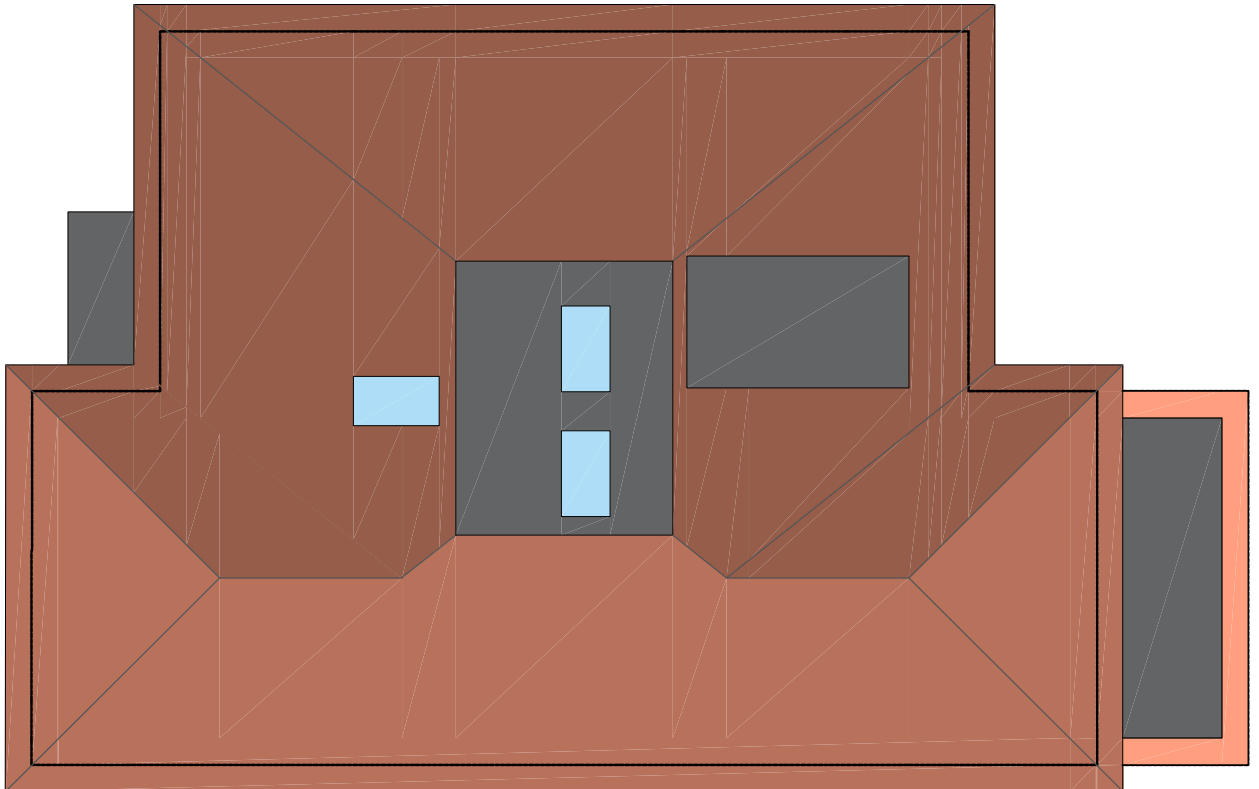

Proposed Refuse Cycle Store



Proposed Street Scene

|         |                                       |       |    |             |          |          |     |          |      |      |    |       |       |
|---------|---------------------------------------|-------|----|-------------|----------|----------|-----|----------|------|------|----|-------|-------|
| Project | 30 Queens Road<br>Waterloo<br>Tampere | Scale | A1 | Project No. | 21/09/23 | Drawn By | CPA | Check By | FULL | Date | 01 | Scale | 1-100 |
