



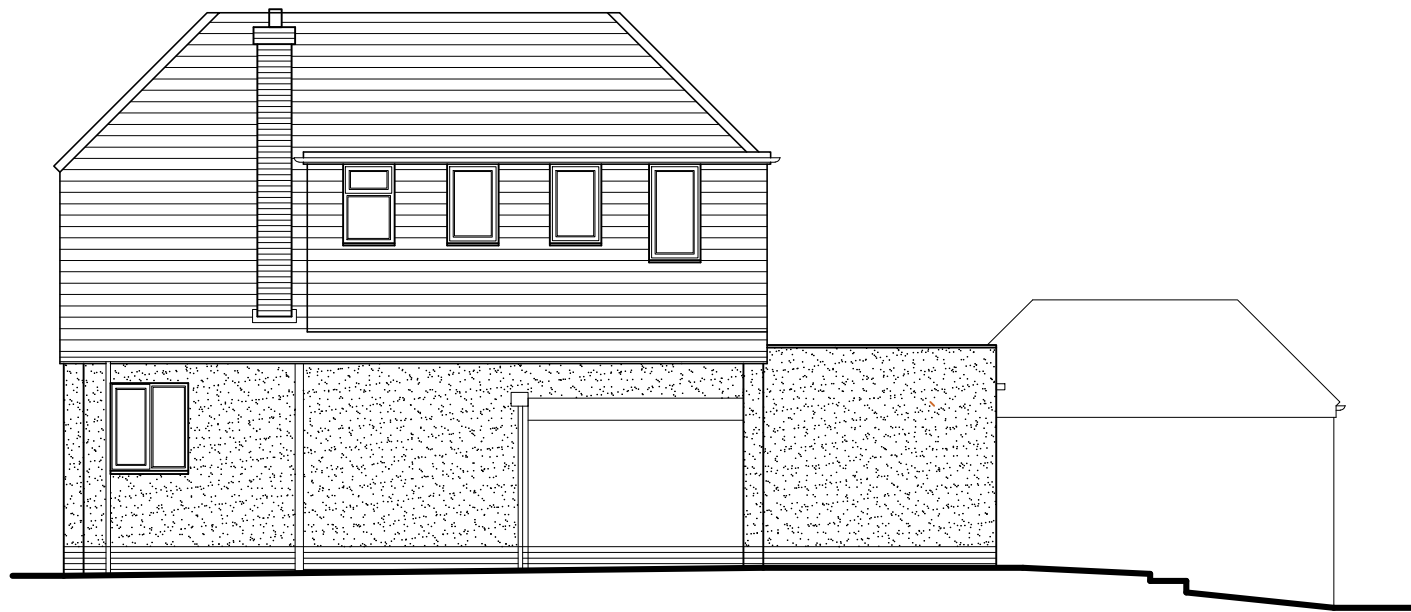

North (side) elevation

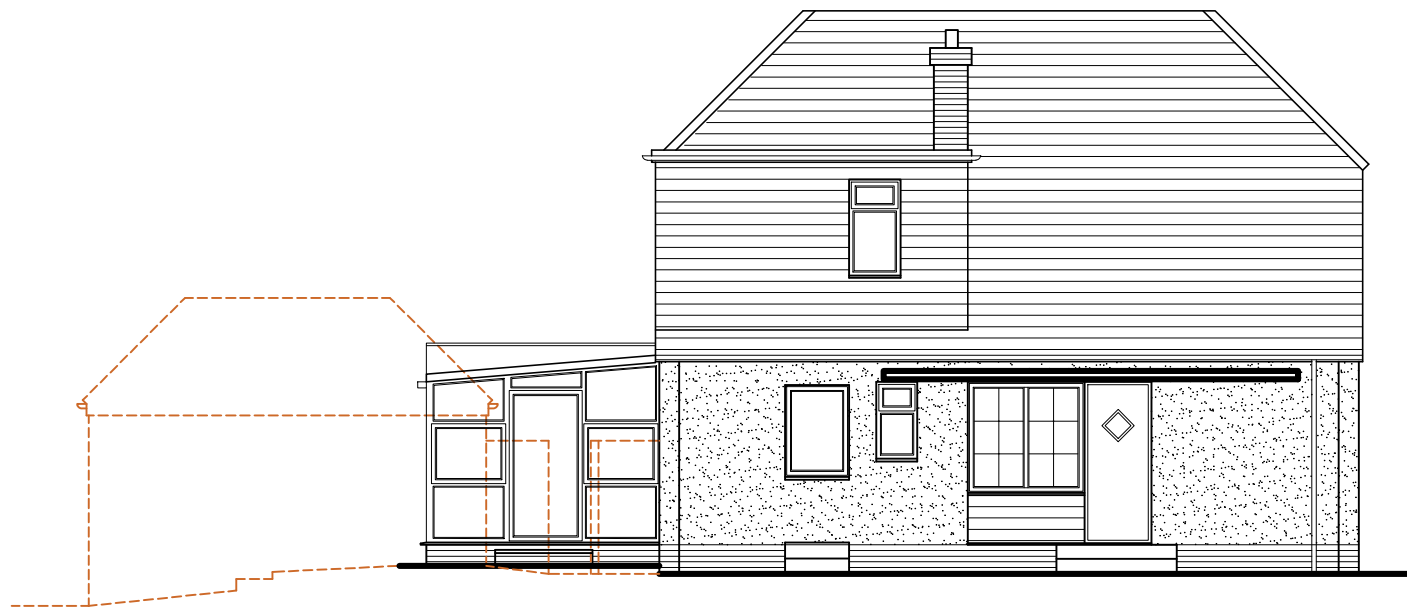


South (side) elevation



West (rear) elevation

NEIGHBOUR NO. 25

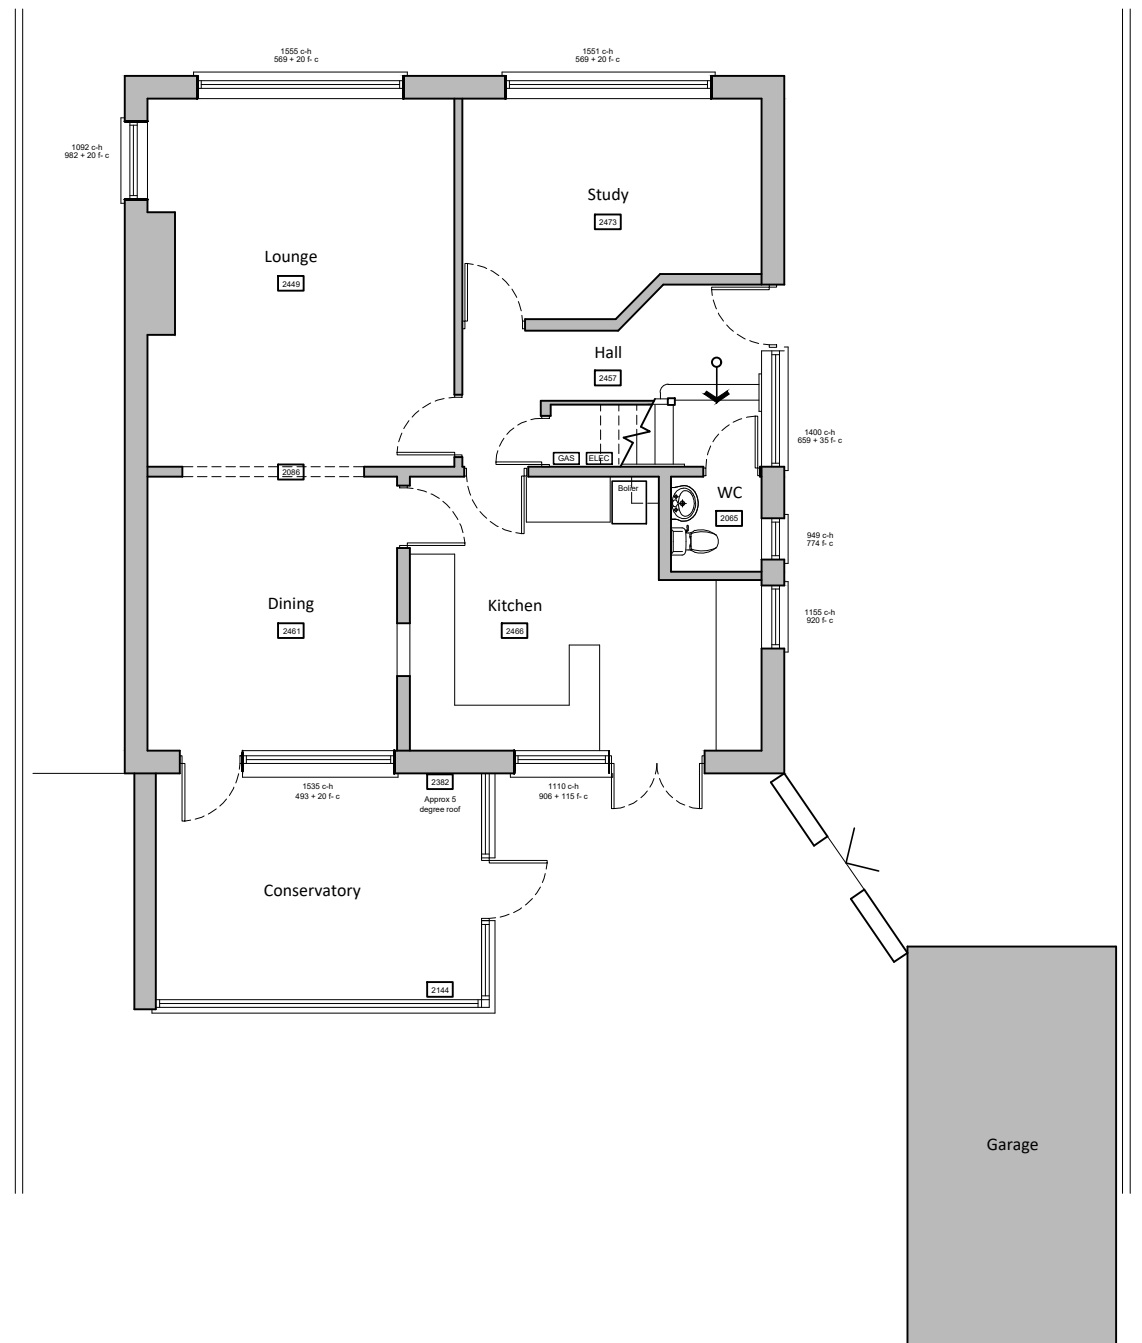

NEIGHBOUR NO. 21

Existing ground floor plan - scale 1:100
(first floor plan unchanged in new proposal)



For MS GREENWELL	Title EXISTING GROUND FLOOR PLAN & ELEVATIONS	Office Tel: 01243 933732
Project PROPOSED REAR EXTENSION 23 CAVENDISH DRIVE, WATERLOOVILLE, PO7 7PJ.	Date JULY 2023	Drawn JB
	Scale 1:100 @ A3	Checked -
	Job Number PL 726.23	Drawing Number -02
		Revision
		Web: www.jb-architecturedesign.com
		Email: admin@jb-architecturedesign.com
		JB architecture JB ARCHITECTURE