



A - Front Elevation



B - Side Elevation



C - Rear Elevation



D - Side Elevation



Please Note:



This drawing must not be scaled, dimensions to be checked on site and any discrepancies are to be highlighted to the Architect prior to construction. Always print in full **COLOUR**.

This drawing is to be read in conjunction with all other project drawings, construction notes and / or project specifications including those by other project consultants and specialists. All discrepancies should be reported immediately.

Prior to the commencement of any works, the Contractor is to check and / or determine all construction details including checking existing site levels and dimensions.

Design subject to detail development / approval. Measurements and accommodation schedules subject to amendments following coordinated input by others. Costings cannot be finalised until approval / confirmation by relevant authorities and Client.

Key

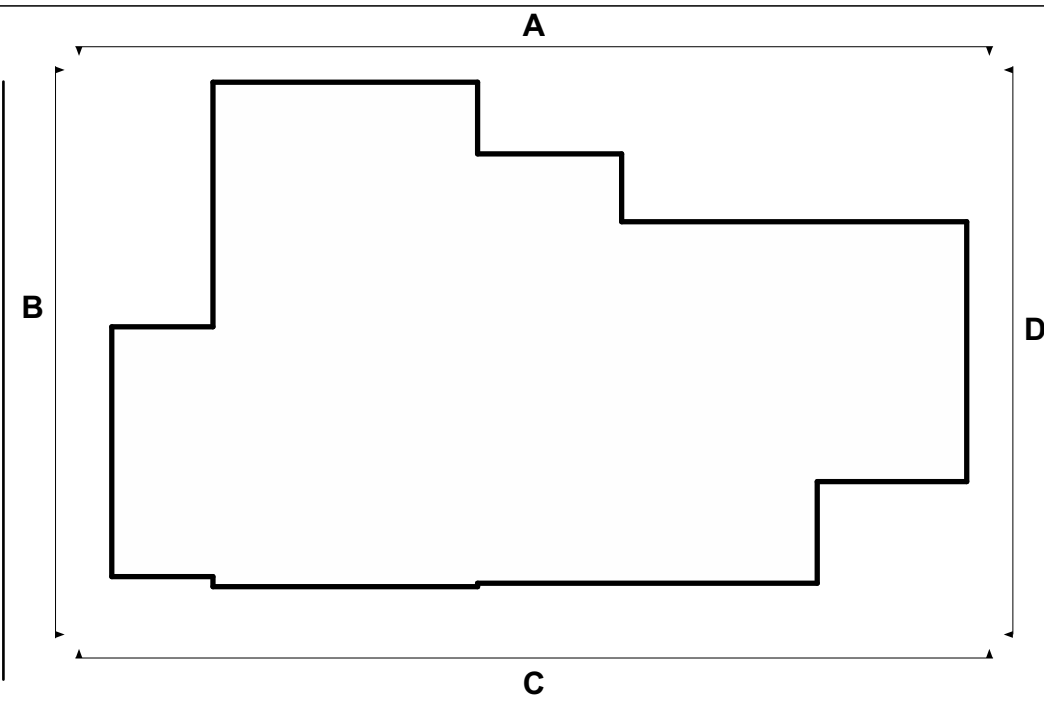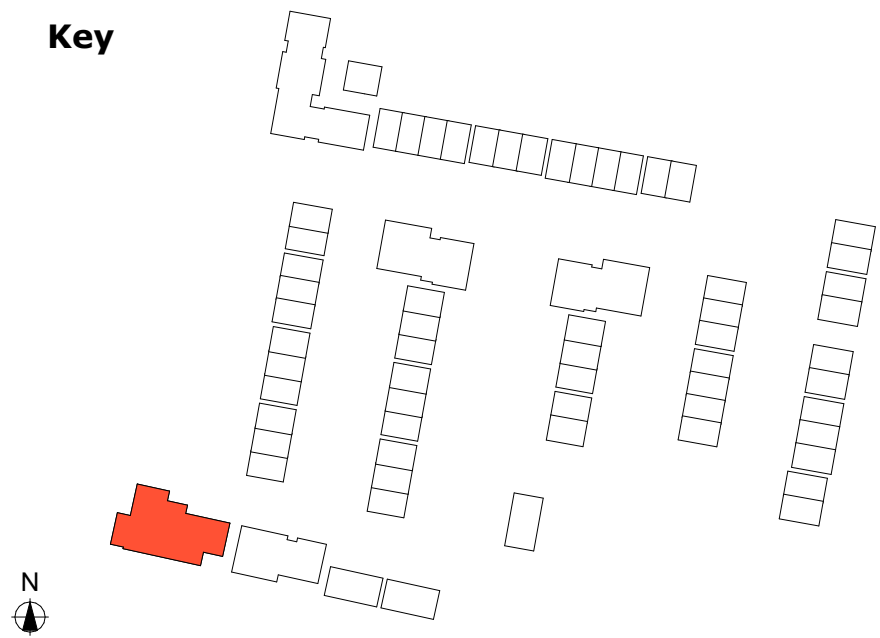

Block D - Elevations

04	Roof amended	19.06.23	VF / CK
03	Facade amended	06.04.22	VF / CK
02	Layout amended	28.03.22	VF / CK
01	For Planning	18.03.22	VF / CC
Rev.	Description	Date	DB CB

Project Havant and South Downs College	Date March 2022
Scale 1:100 @ A1	Revision P4
Drawn By/Checked By VF/CK	Status PLANNING
Dwg # 20.001.209	

hgp



Places for People

Furzehall Farm, Wickham Road
Fareham, Hampshire
PO16 7JH

01329 283 225
email@hgp-architects.co.uk
www.hgp-architects.co.uk

HGP Architects Ltd. Copyright Reserved

Suite B, Kings Point House,
5 Queen Mother Square,
Poundbury,
DT1 3BW

www.placesforpeople.co.uk