




25 QUEEN STREET
EXISTING

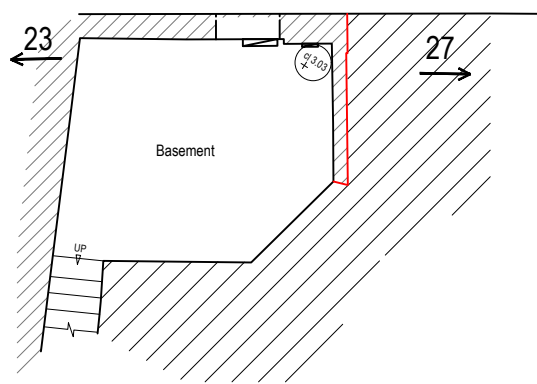



Basement Floor Plan
1:100

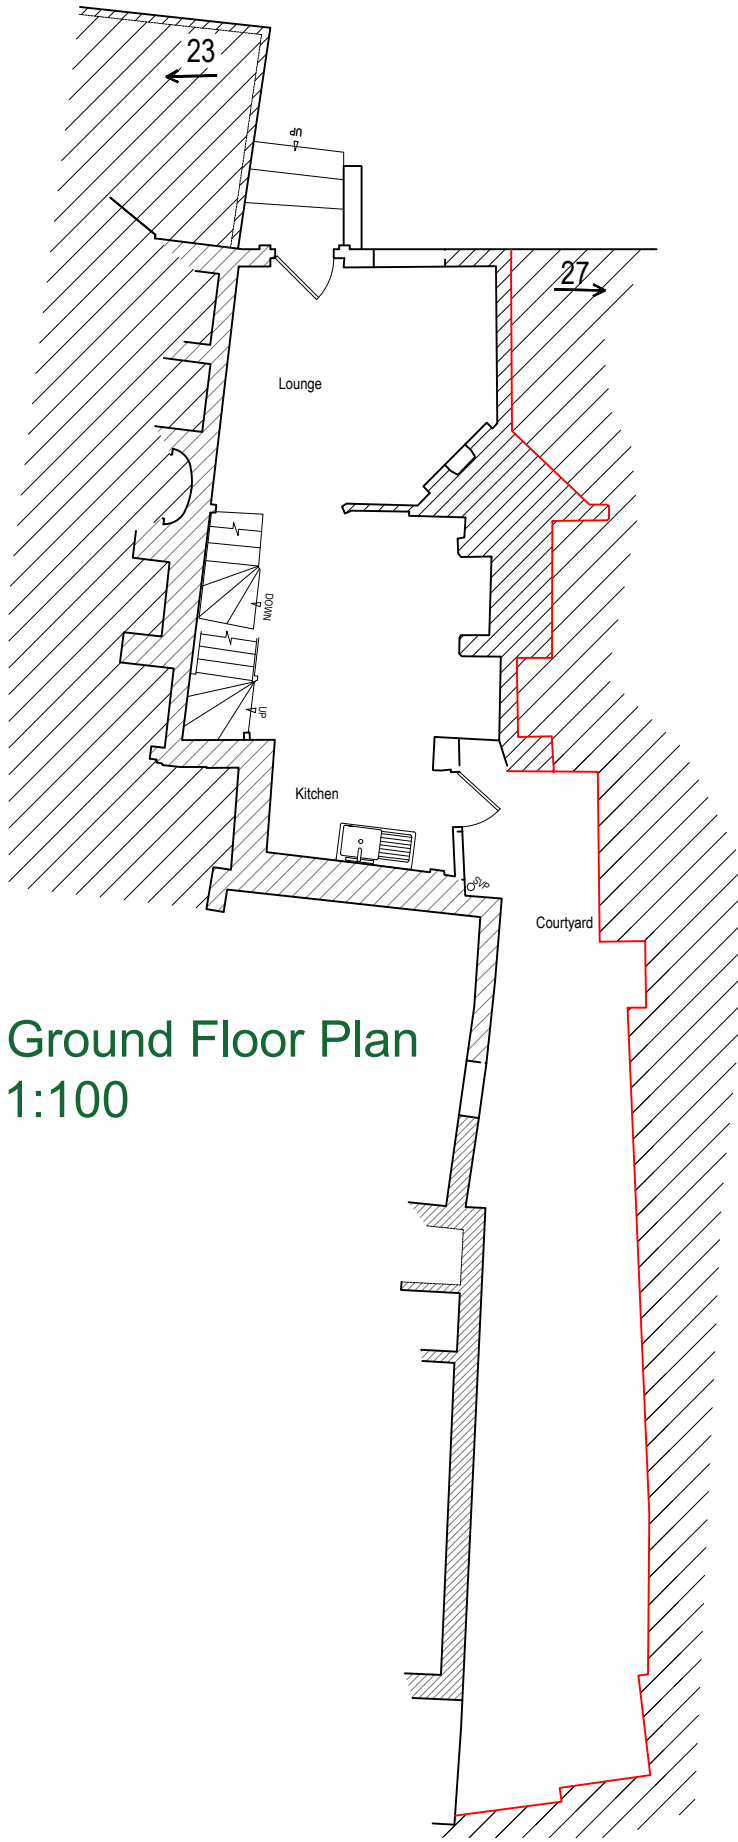

Ground Floor Plan
1:100

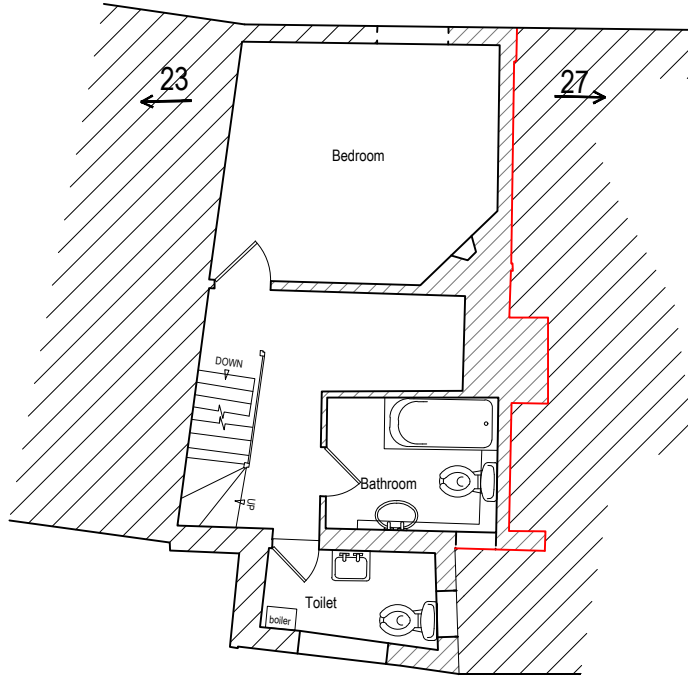


First Floor Plan
1:100

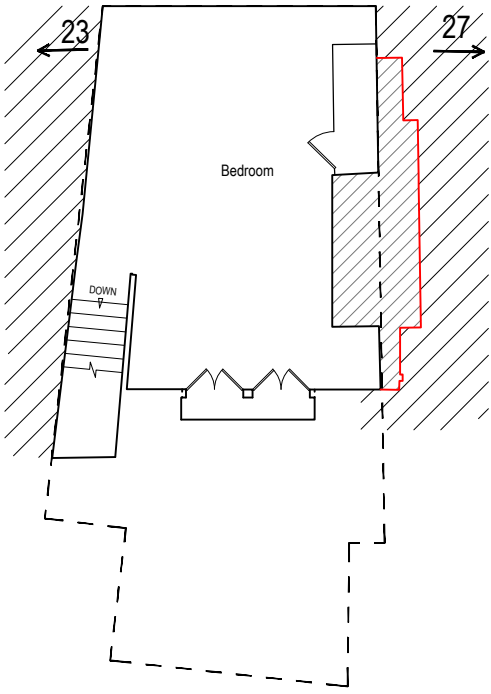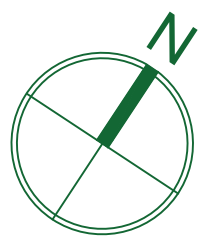


Second Floor Plan
1:100




Ordnance Survey (c) Crown Copyright 2023.
All rights reserved.
Licence number 100022432

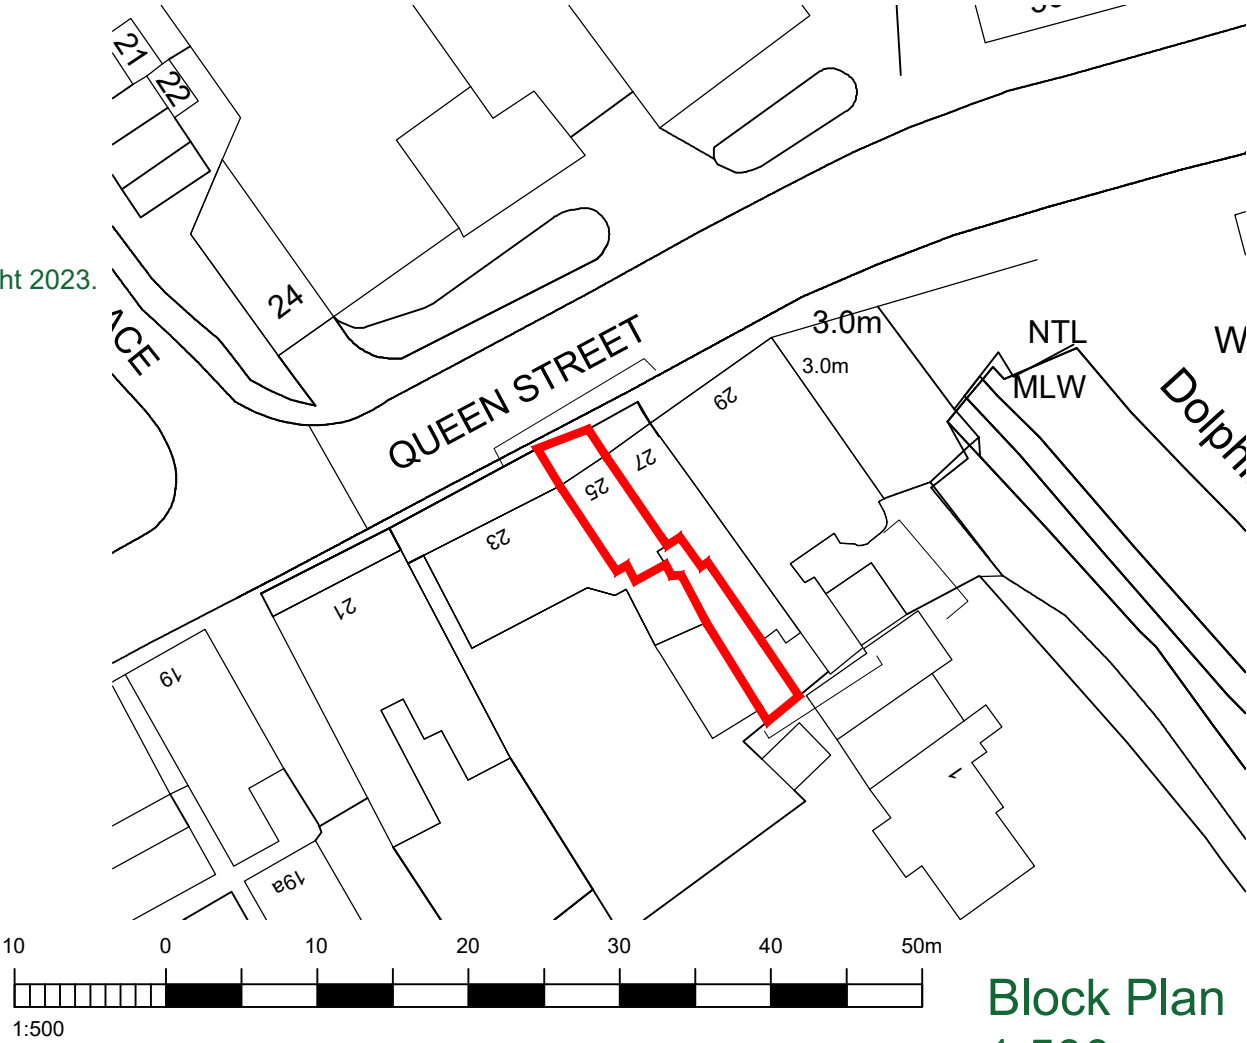


Block Plan
1:500

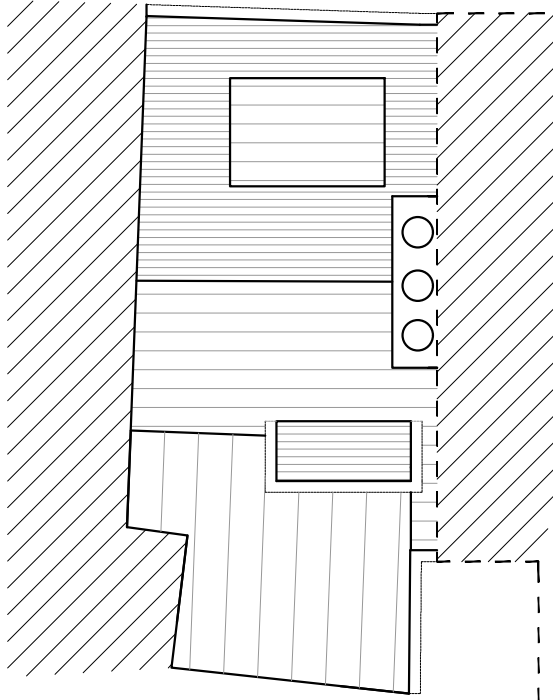

Roof Plan
1:100

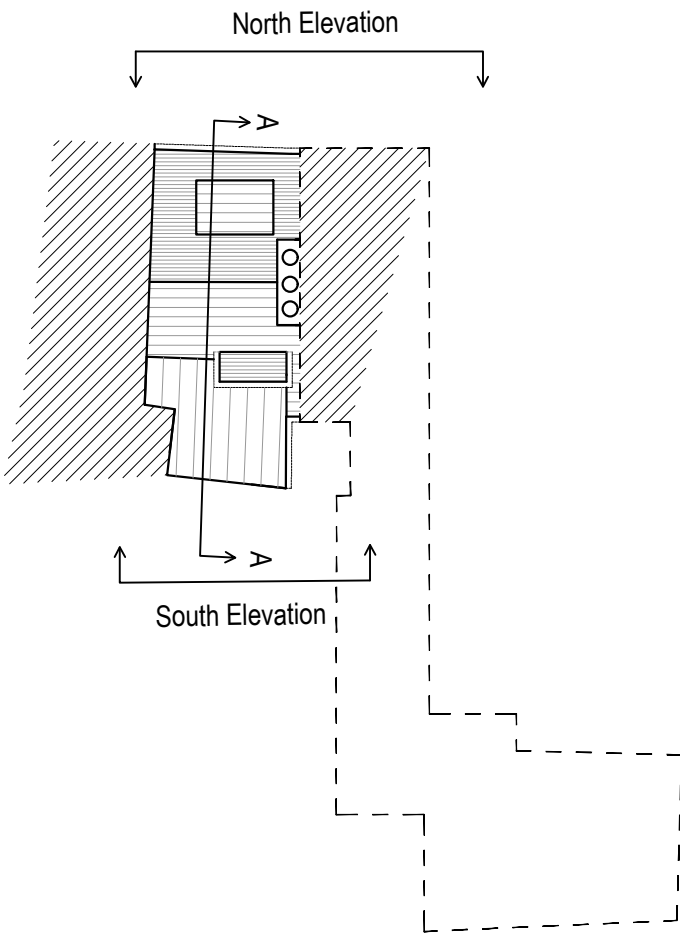


Key plan
1:200

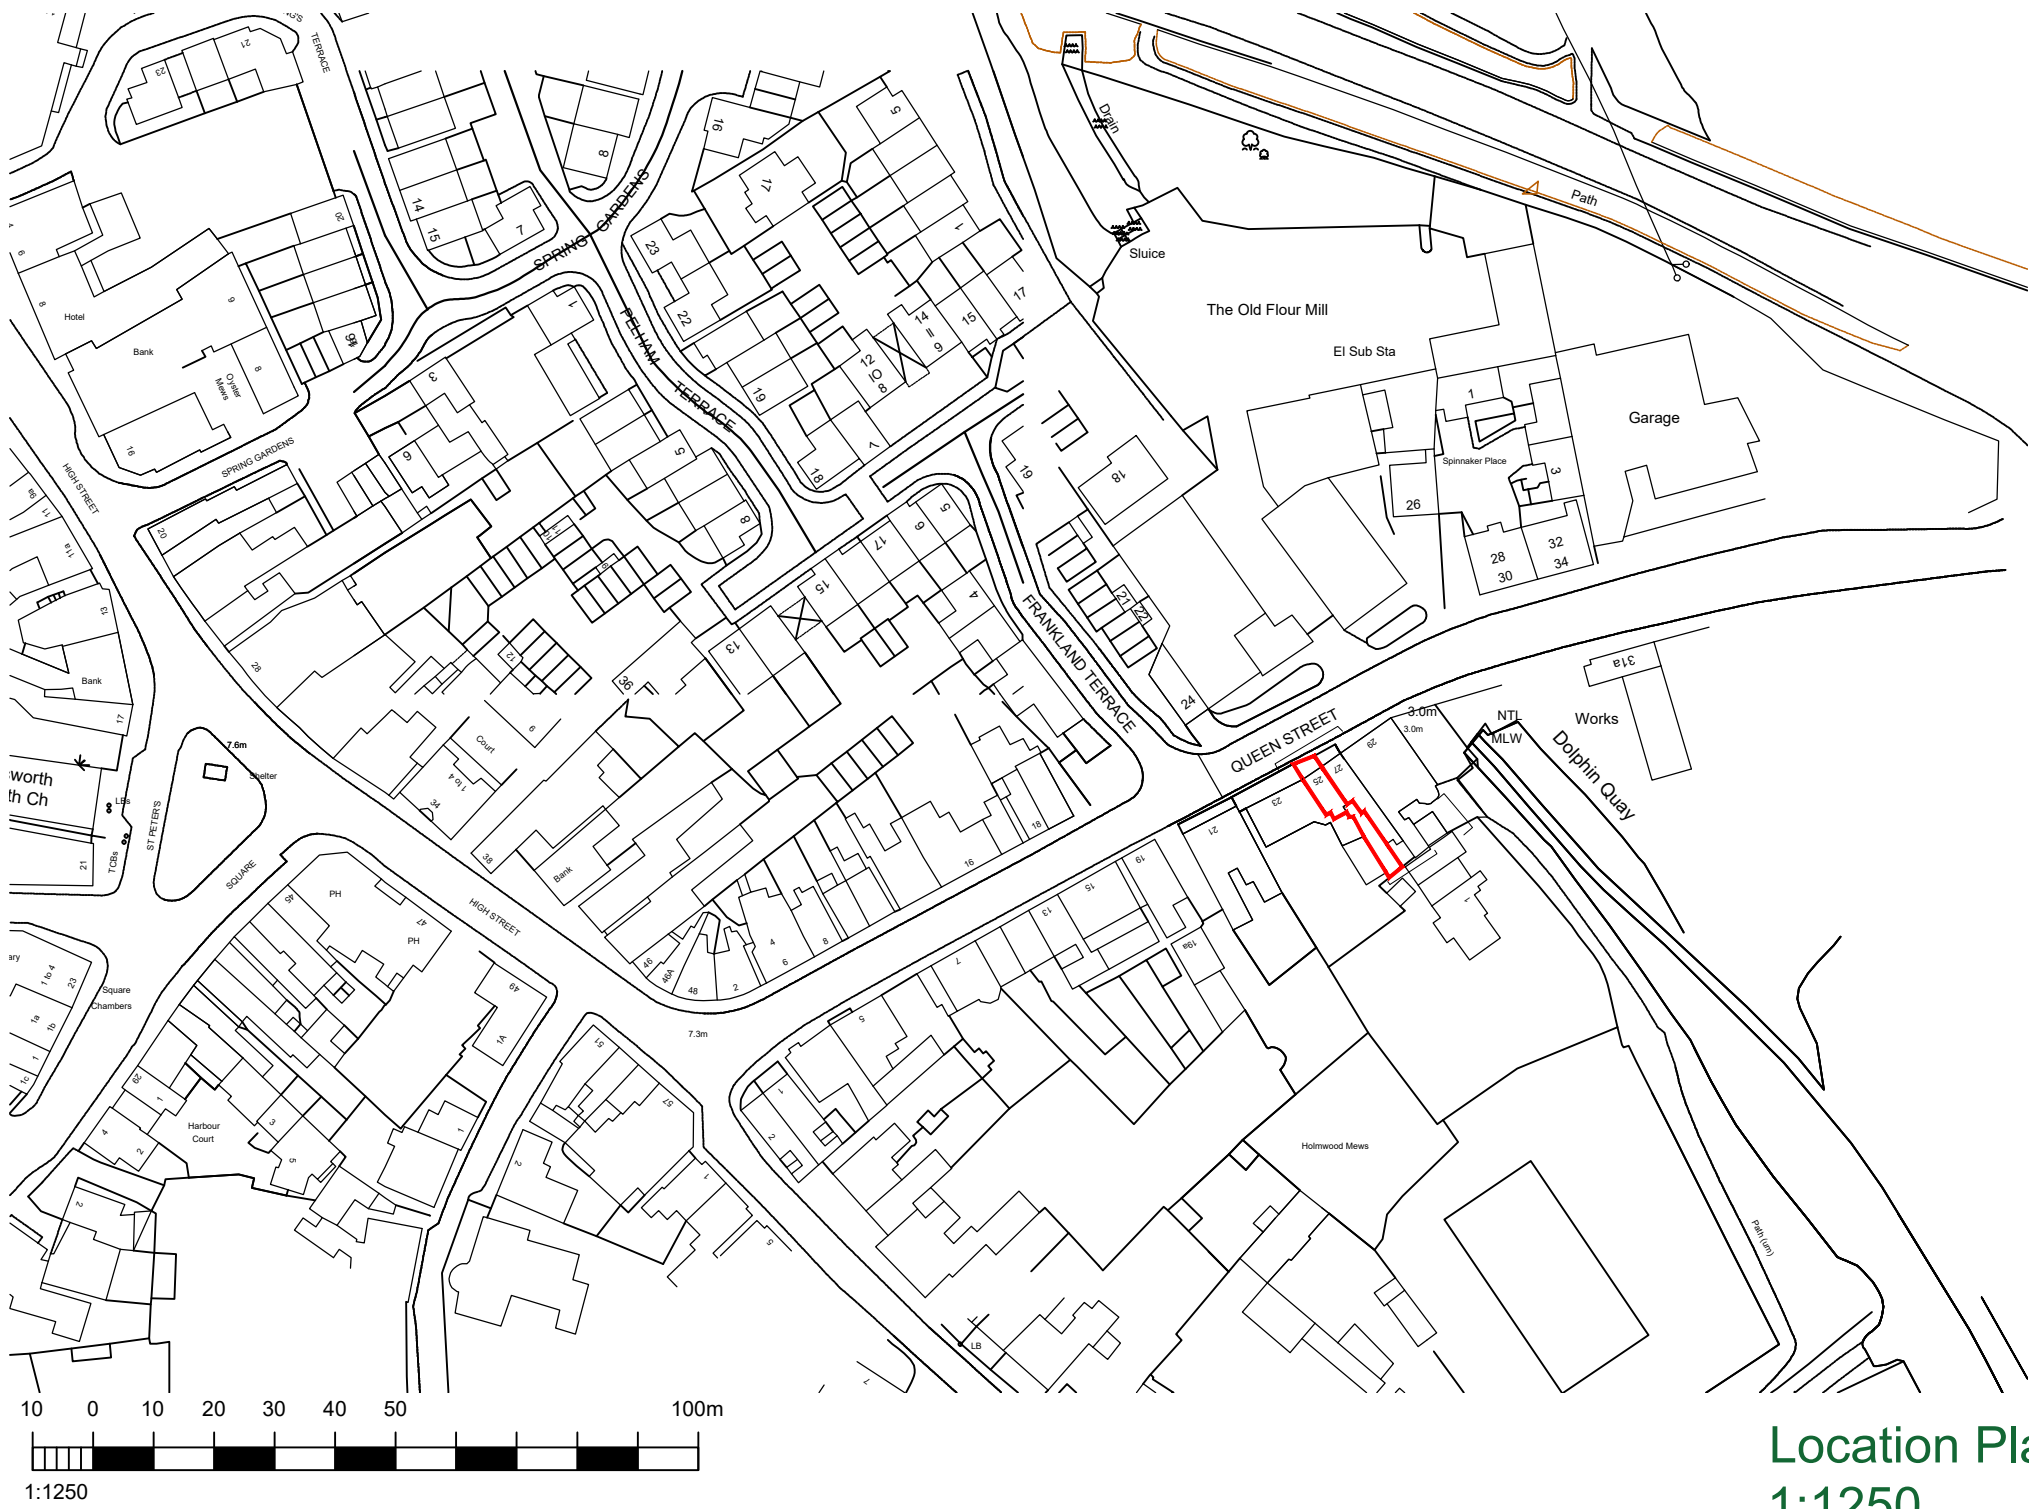


Location Plan
1:1250



Front Elevation
1:100 [north]

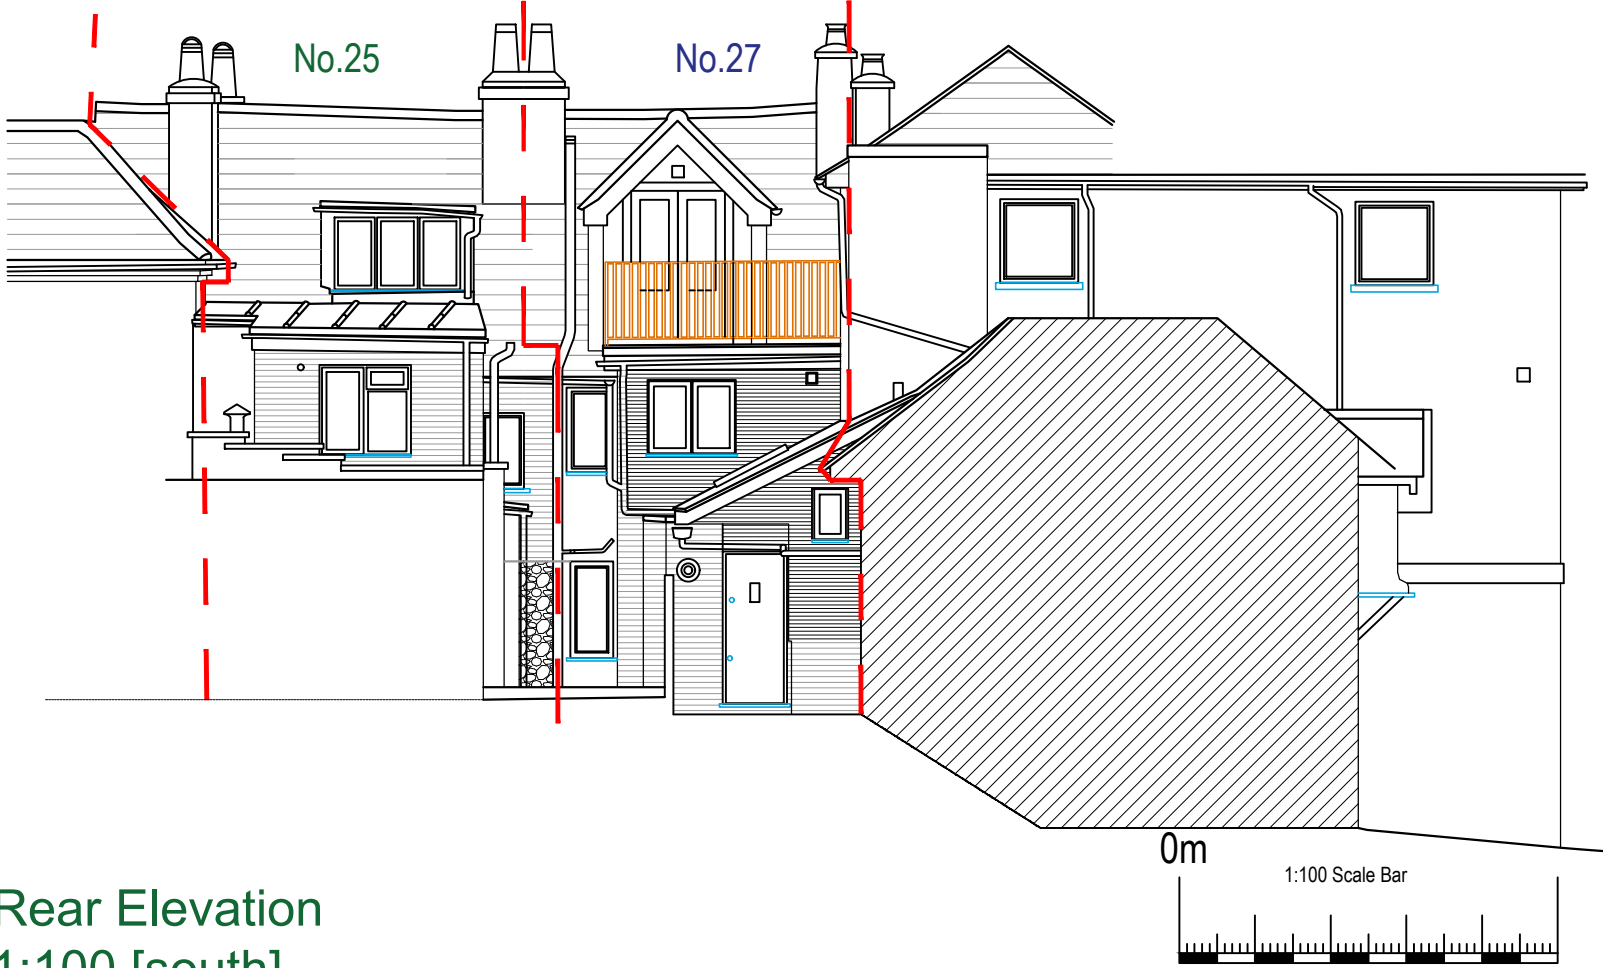

Rear Elevation
1:100 [south]

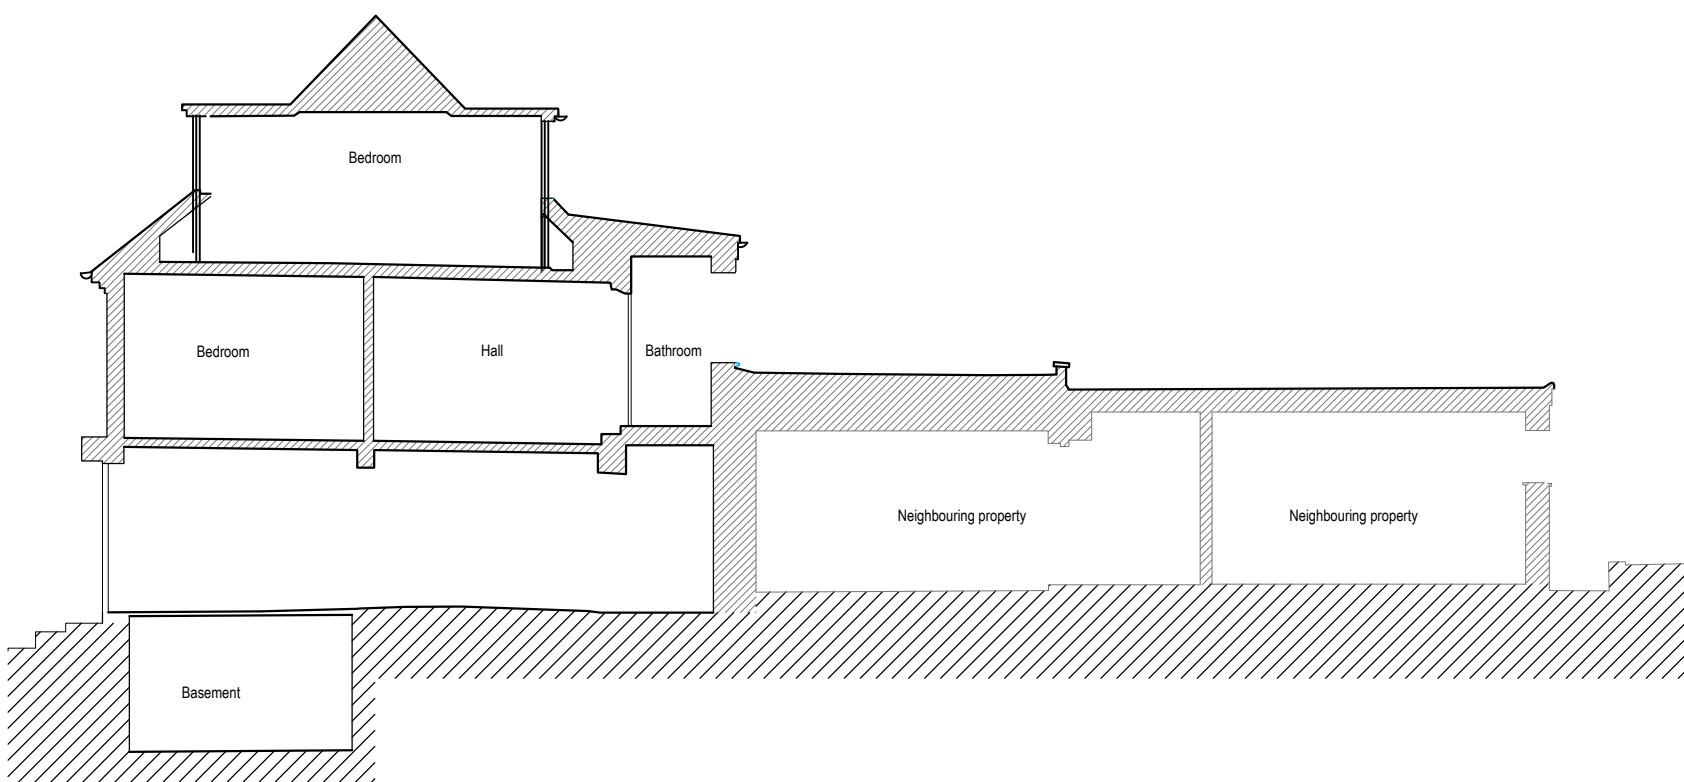

Side Section A-A
1:100 [west]

NOTES:

Dimensions to be checked on site before commencing work.
Any discrepancies shall be reported to the architect immediately.

Do not scale from these drawings except for planning purposes.

Use figured dimensions only.

Where applicable this drawing is to be read in conjunction with other consultants' drawings.

All drawings to be read in conjunction with specification and all other drawings including structural engineer and mechanical and electrical drawings / specification

REV	DATE	AMENDMENT	DRAWN
hd architects Helyer Davies Architects Ltd 1 The Old Flour Mill, Emsworth, PO10 7BT 01243 370 715 www.hdarchitects.co.uk mail@hdarchitects.co.uk			
PROJECT 25 Queen Street, Emsworth, Hampshire, PO107BJ			
DRAWING EXISTING		SCALE as noted @ A1	
DATE FEB 2023 DRAWN *			
DRAWING NUMBER 23001-25-01			REVISION *