




FRONT ELEVATION
* OBSCURE GLAZED WINDOW

SIDE ELEVATION
* OBSCURE GLAZED WINDOW




REAR ELEVATION


SIDE ELEVATION

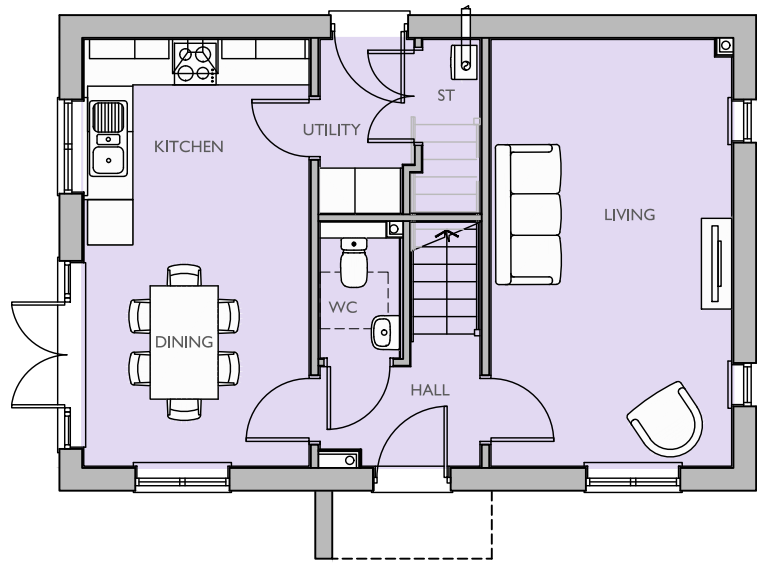

GROUND FLOOR PLAN

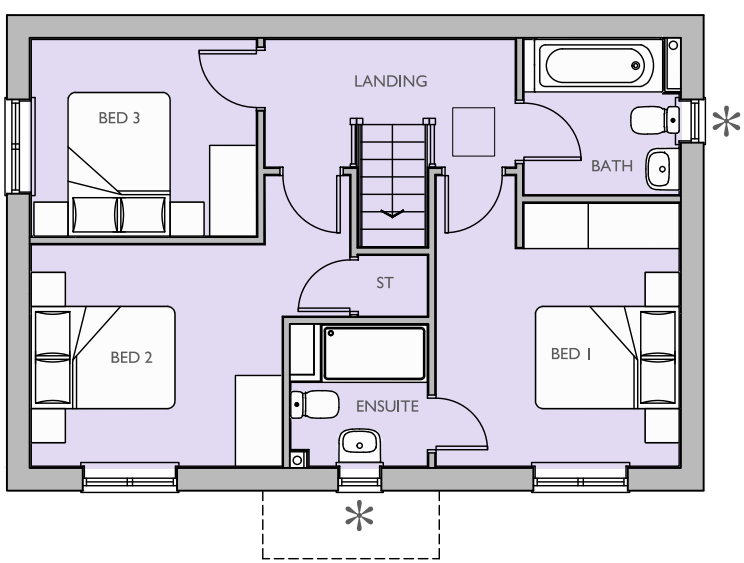

FIRST FLOOR PLAN
* OBSCURE GLAZED WINDOW

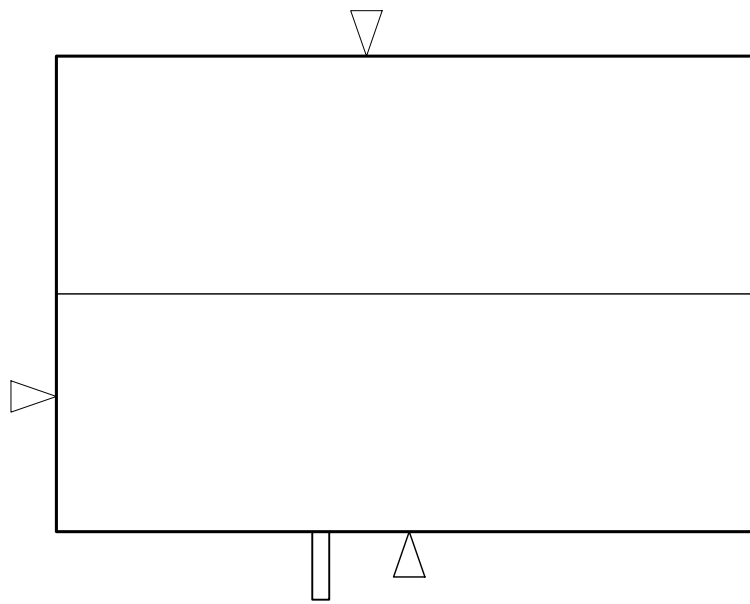

FLOOR PLAN

Housetype Name:		GOSFORD	
Occupancy:		3 BED / 6 PERSON	
Gross Area ft²:	Gross Area m²:	Net Area ft²:	Net Area m²:
1055	98.04	1039	96.6

For Colours of Material See External Finishes Layout (CB_62_265_008)	
Primary Material:	STRETCHER BOND MASONRY BRICKWORK.
Feature Material:	
Architectural Detail:	PROJECTING STRING STRETCHER COURSE WITH 15 MM OVERHANG.
Window & Door Frames:	GREY UPVC CASEMENT WINDOW. COMPOSITE FRONT DOOR. GREY UPVC FRENCH DOOR.
Fascia, Soffit & Bargeboard:	GREY UPVC BOXED EAVES ROOFING SYSTEM.
Architectural Ornaments:	
Guttering & Drainage:	BLACK UPVC DRAINAGE SYSTEM.

Plot Numbers:
231 (AS), 242 (AS), 256 (AS)



Location Plan (Not to Scale)

Scale @ A1:			
0 1 2 3 4 5m			
Scale 1:100			
Rev	Date	Drawn	Checked

Date:	MAY 2023
Drawn by:	KL
Checked by:	BB
Dwg No:	CB_62_265_CDH_GOS_01
Rev:	

Project:	CAMPDOWN, PURBROOK, PORTSMOUTH
Title:	GOSFORD FLOOR PLANS & ELEVATIONS
Client:	dandara

