



Note:  
Do not Scale from this Drawing (except for planning approval).  
All dimensions are in millimetres and to be checked on site.  
All Dimensions relating to subcontractors or suppliers work  
must be checked and agreed between the main contractor and  
the sub-contractors and suppliers.

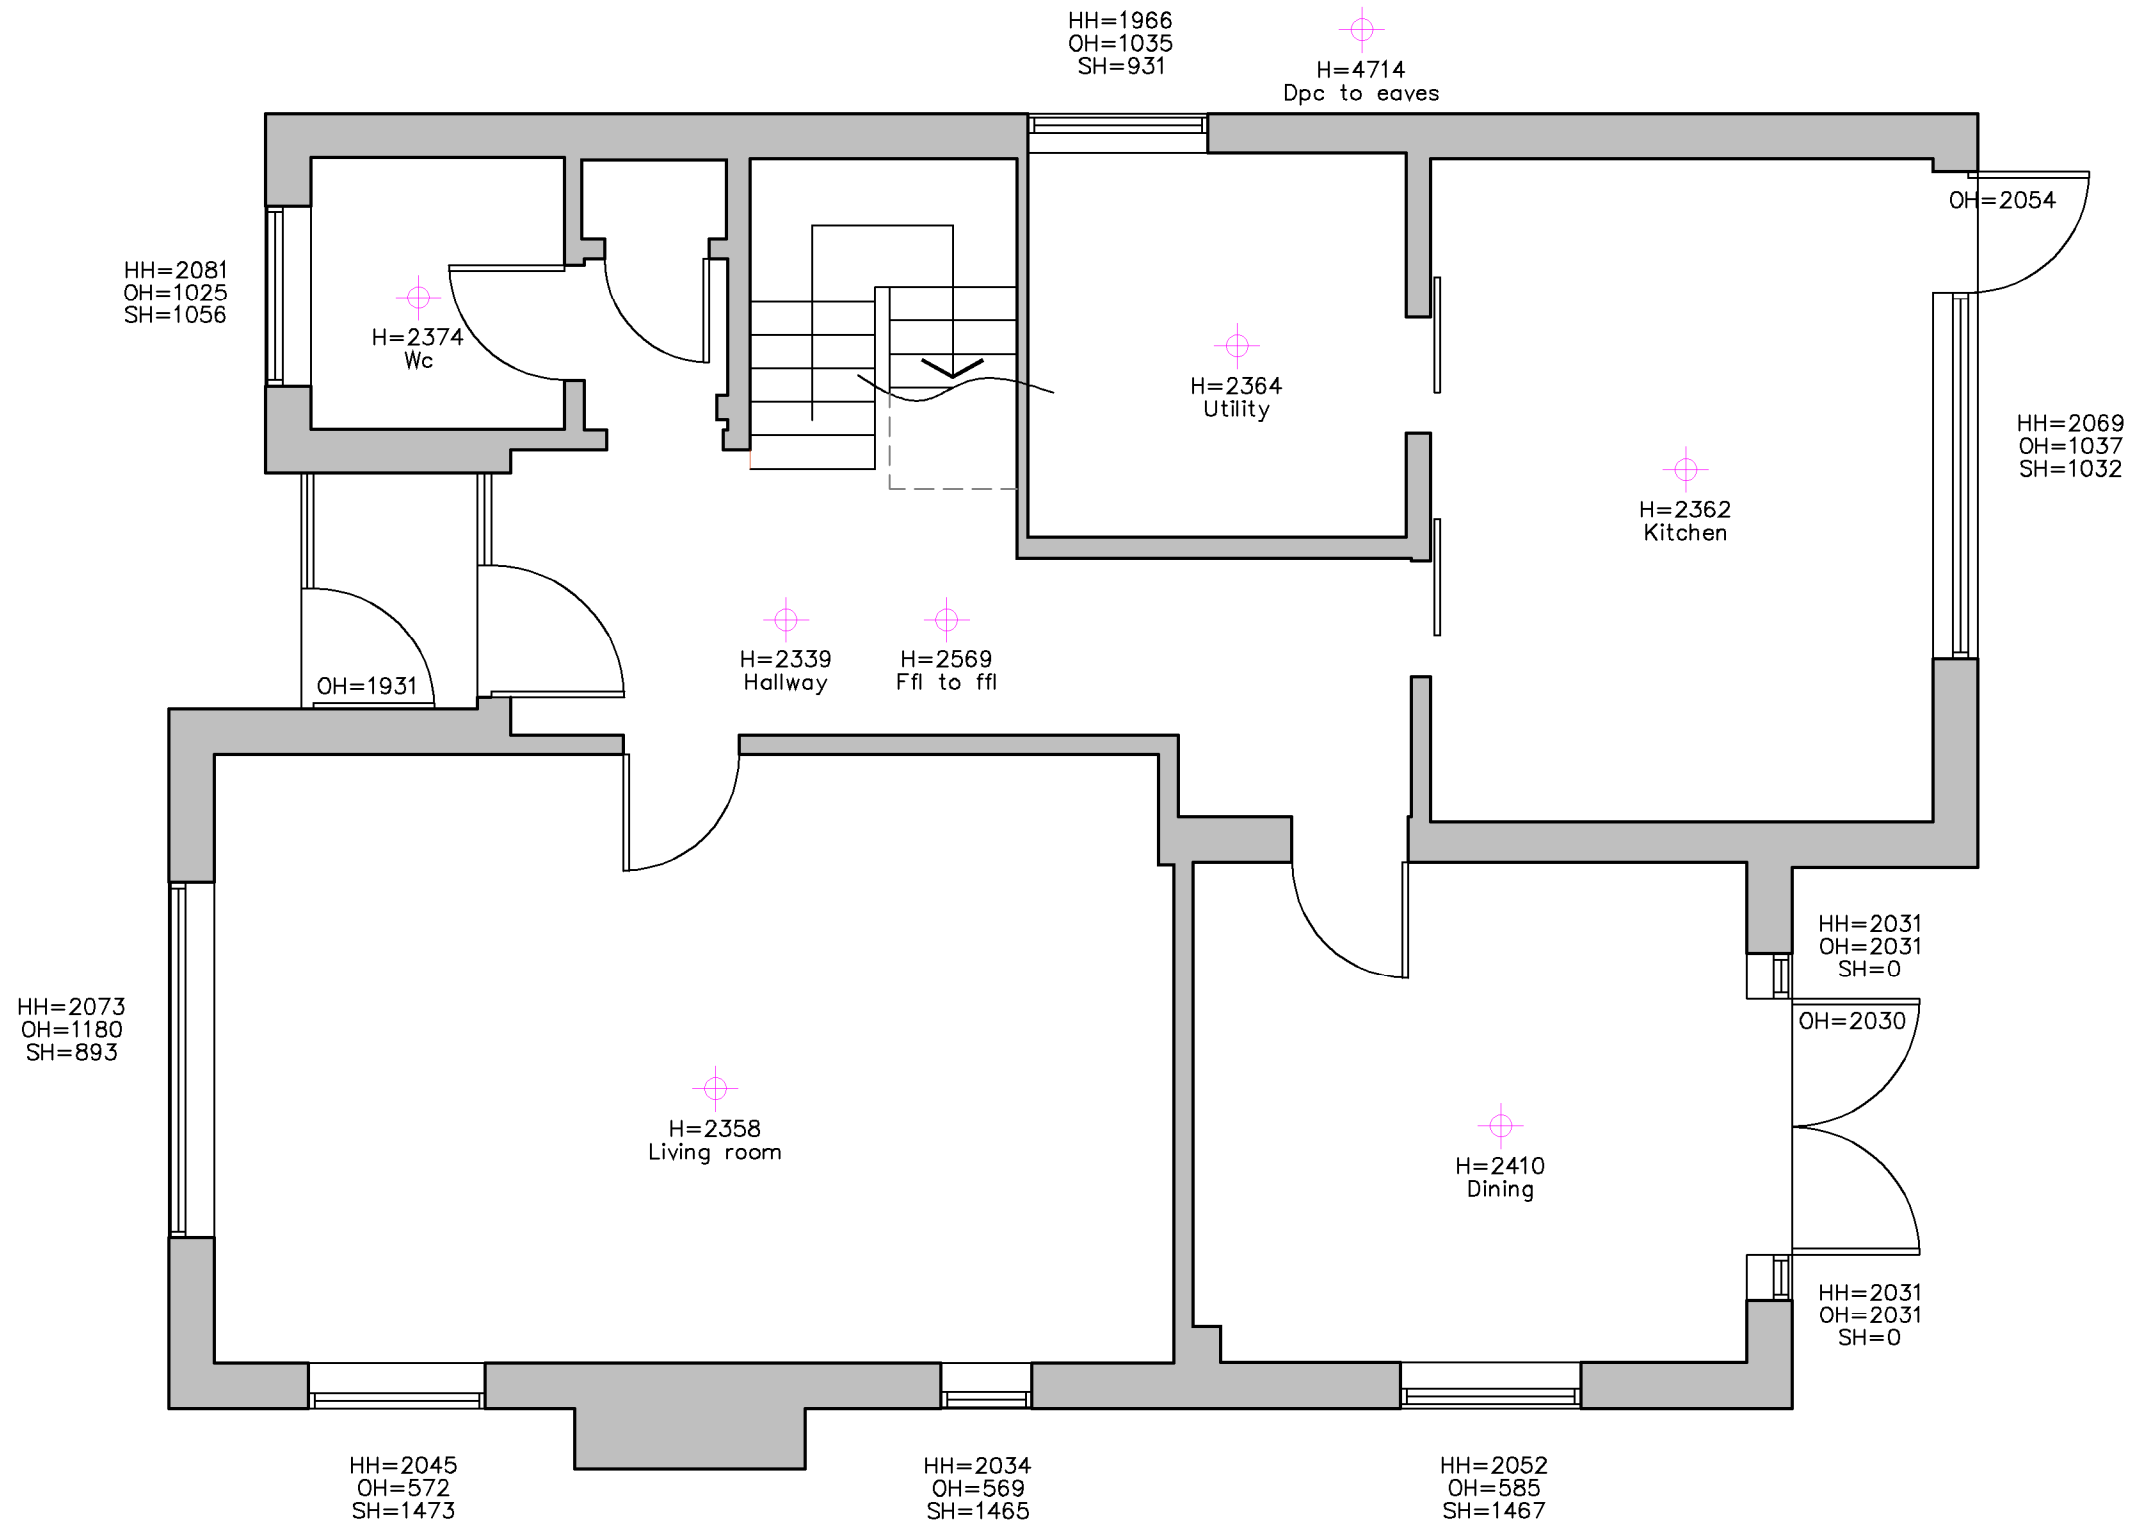

EXISTING GROUND FLOOR PLAN  
SCALE 1:50

SCALE BAR 1:50

 

|                                                                            |  |                    |            |                              |          |                                                                       |
|----------------------------------------------------------------------------|--|--------------------|------------|------------------------------|----------|-----------------------------------------------------------------------|
| DRAWING TITLE -<br><br>MEASURED SURVEY -<br>EXISTING GROUND FLOOR PLAN     |  | DATE -<br>Dec 2023 |            | SCALE -<br>1:50 @ A3         |          | grp architectural design<br>t. 07747 011252 e. gavin.page77@gmail.com |
|                                                                            |  | DRN -<br>gp        | CHK -<br>- | DRAWING REF -<br>23246 EX100 | Rev<br>- |                                                                       |
| CLIENT -<br>Mr & Mrs Manterfield, 3 St Georges Avenue, Warblington, Hants. |  |                    |            |                              |          |                                                                       |