




25 QUEEN STREET
PROPOSED

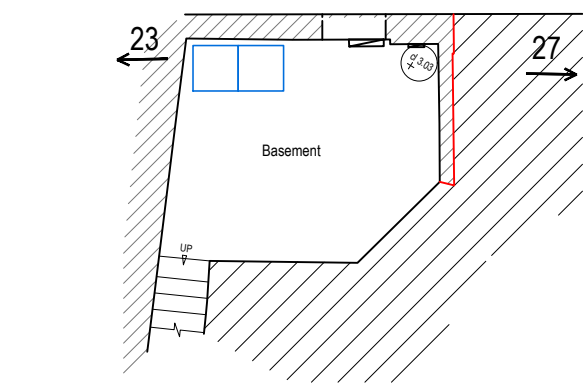


Basement Floor Plan
1:100

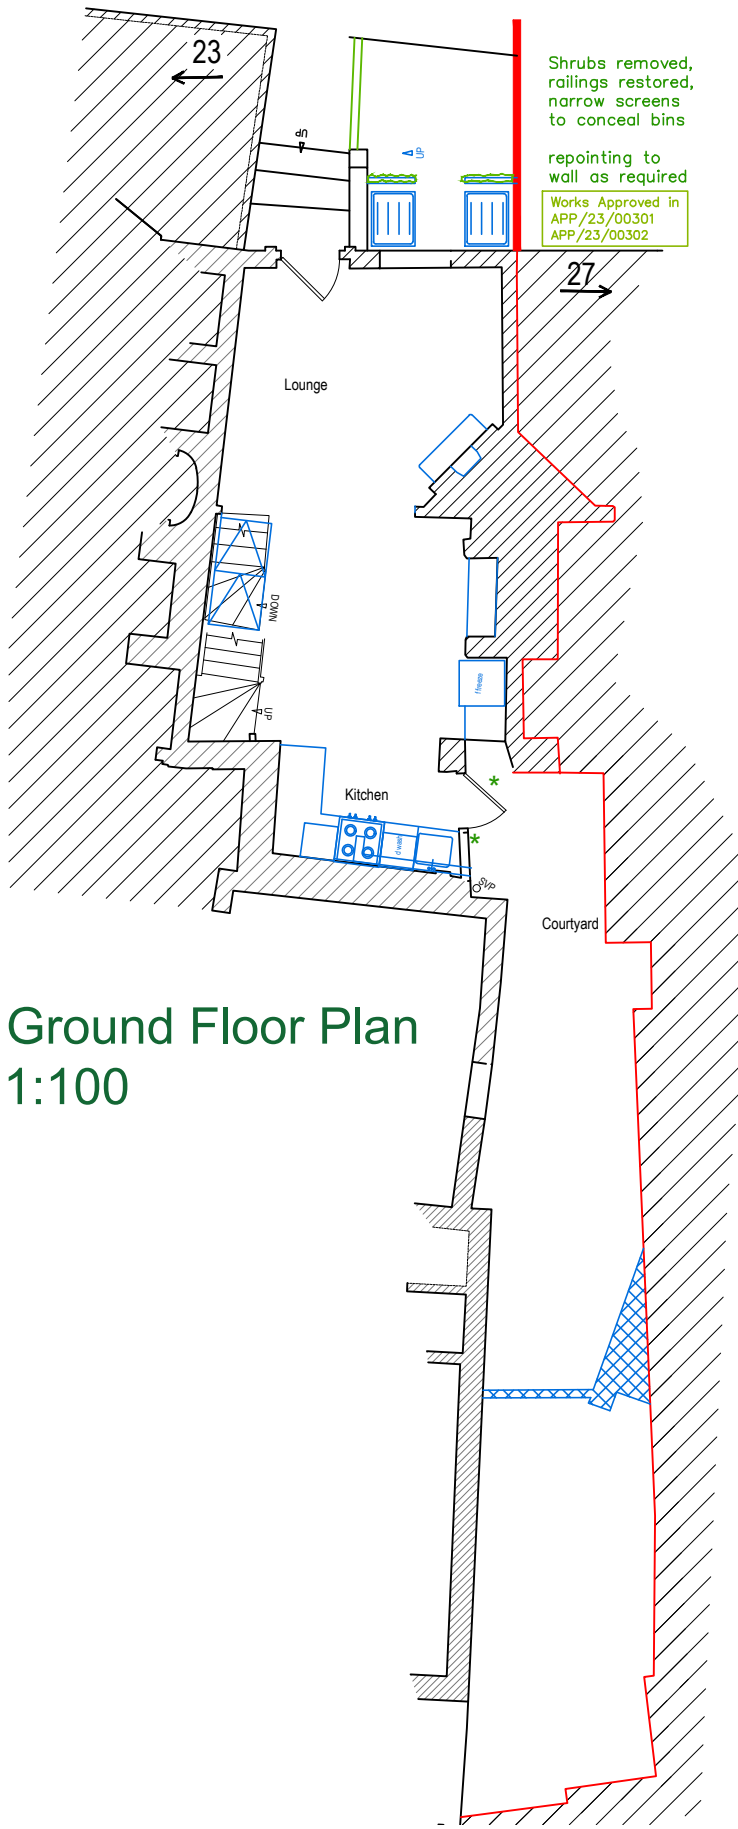


Ground Floor Plan
1:100

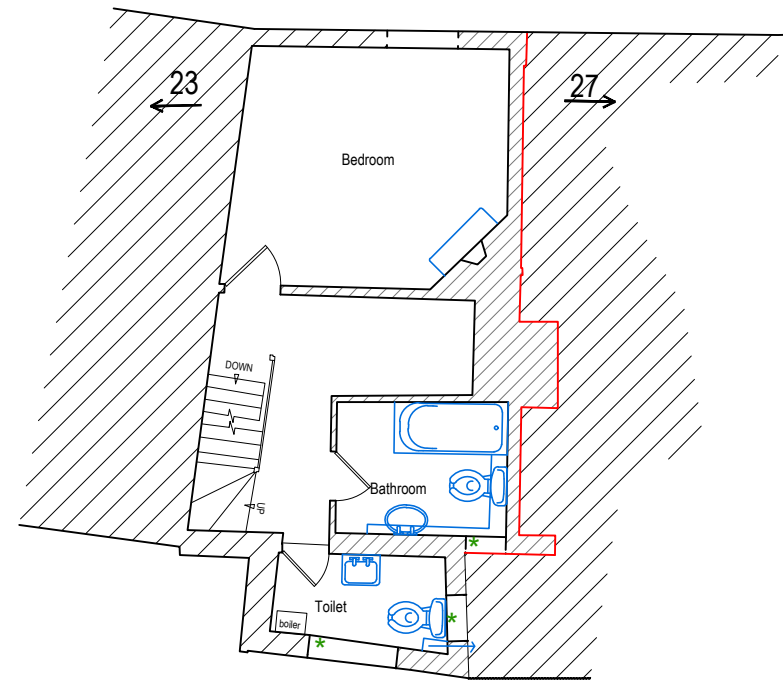


First Floor Plan
1:100

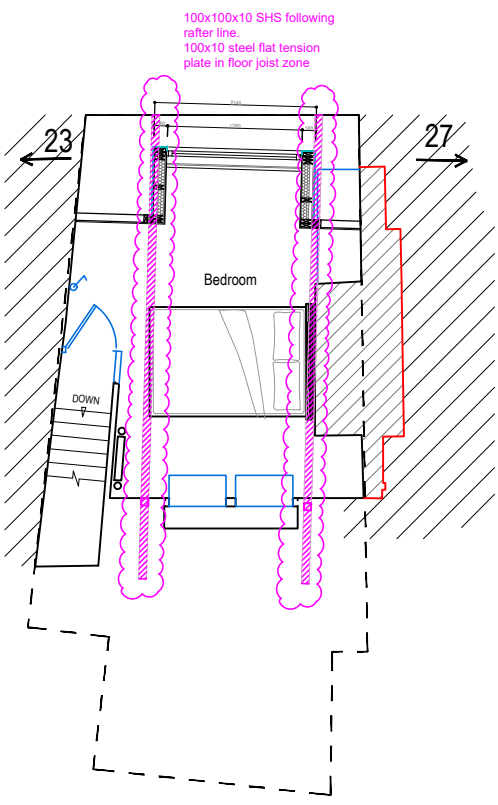


Second Floor Plan
1:100

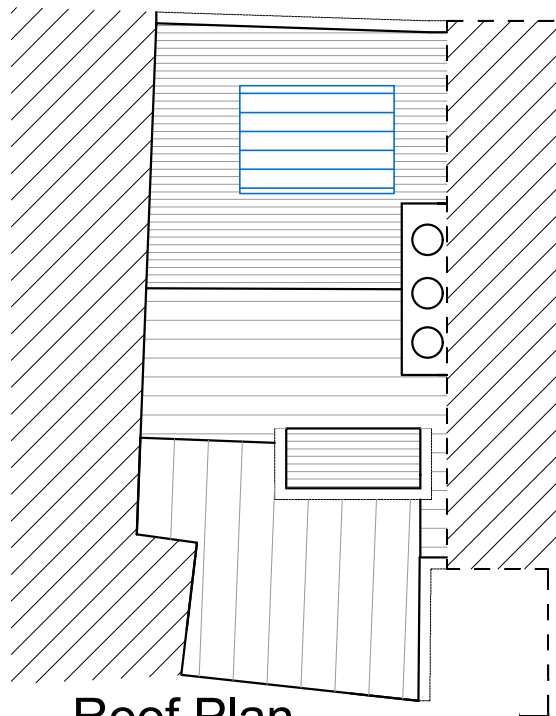


Roof Plan
1:100

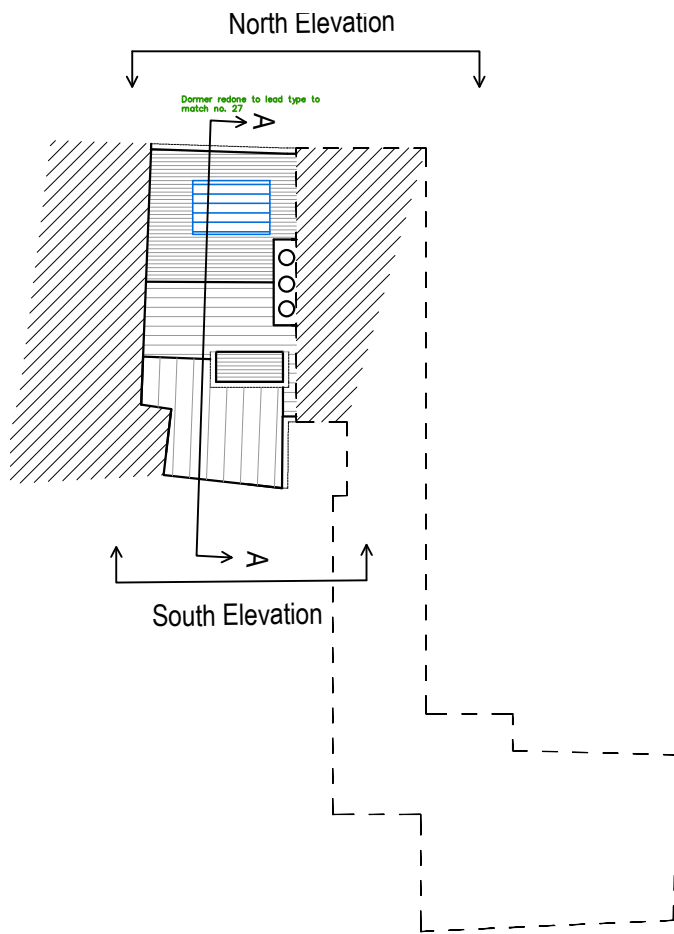


Key plan
1:200

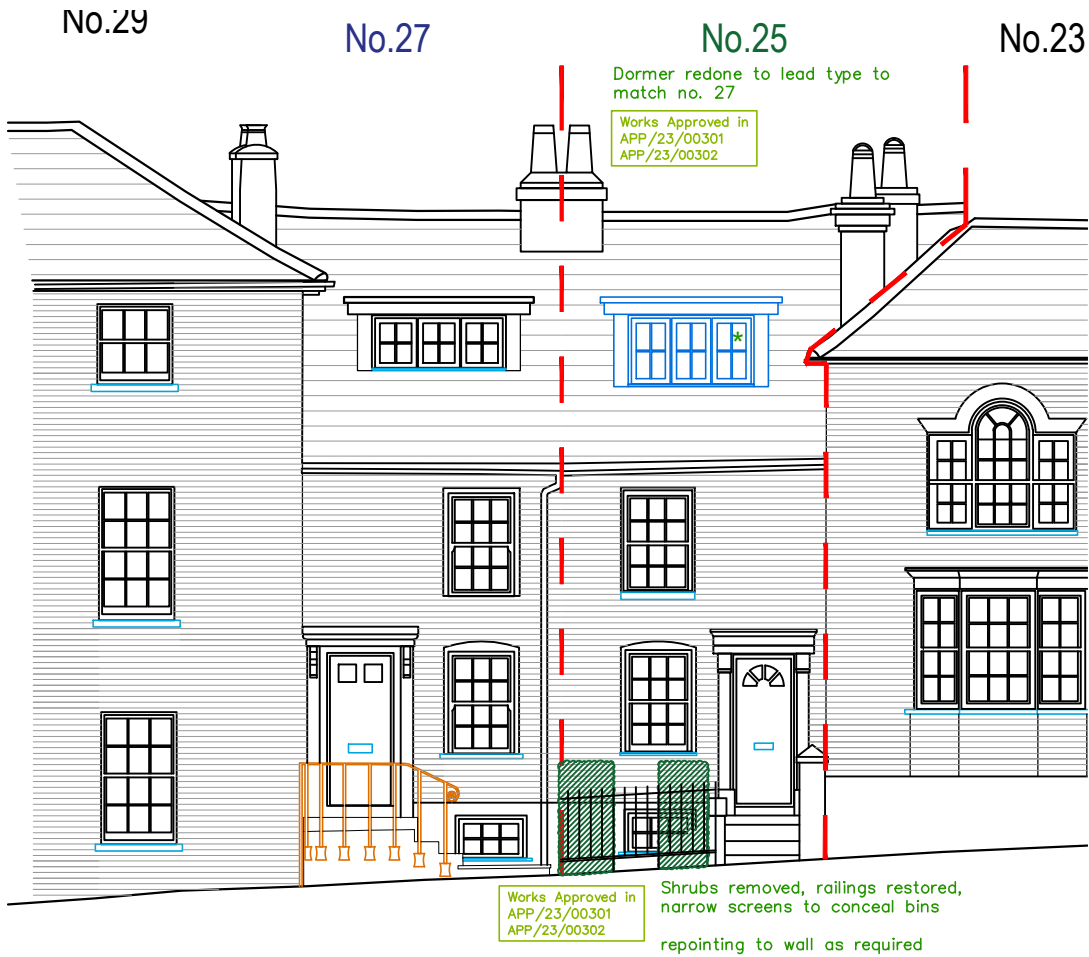


Front Elevation
1:100 [north]

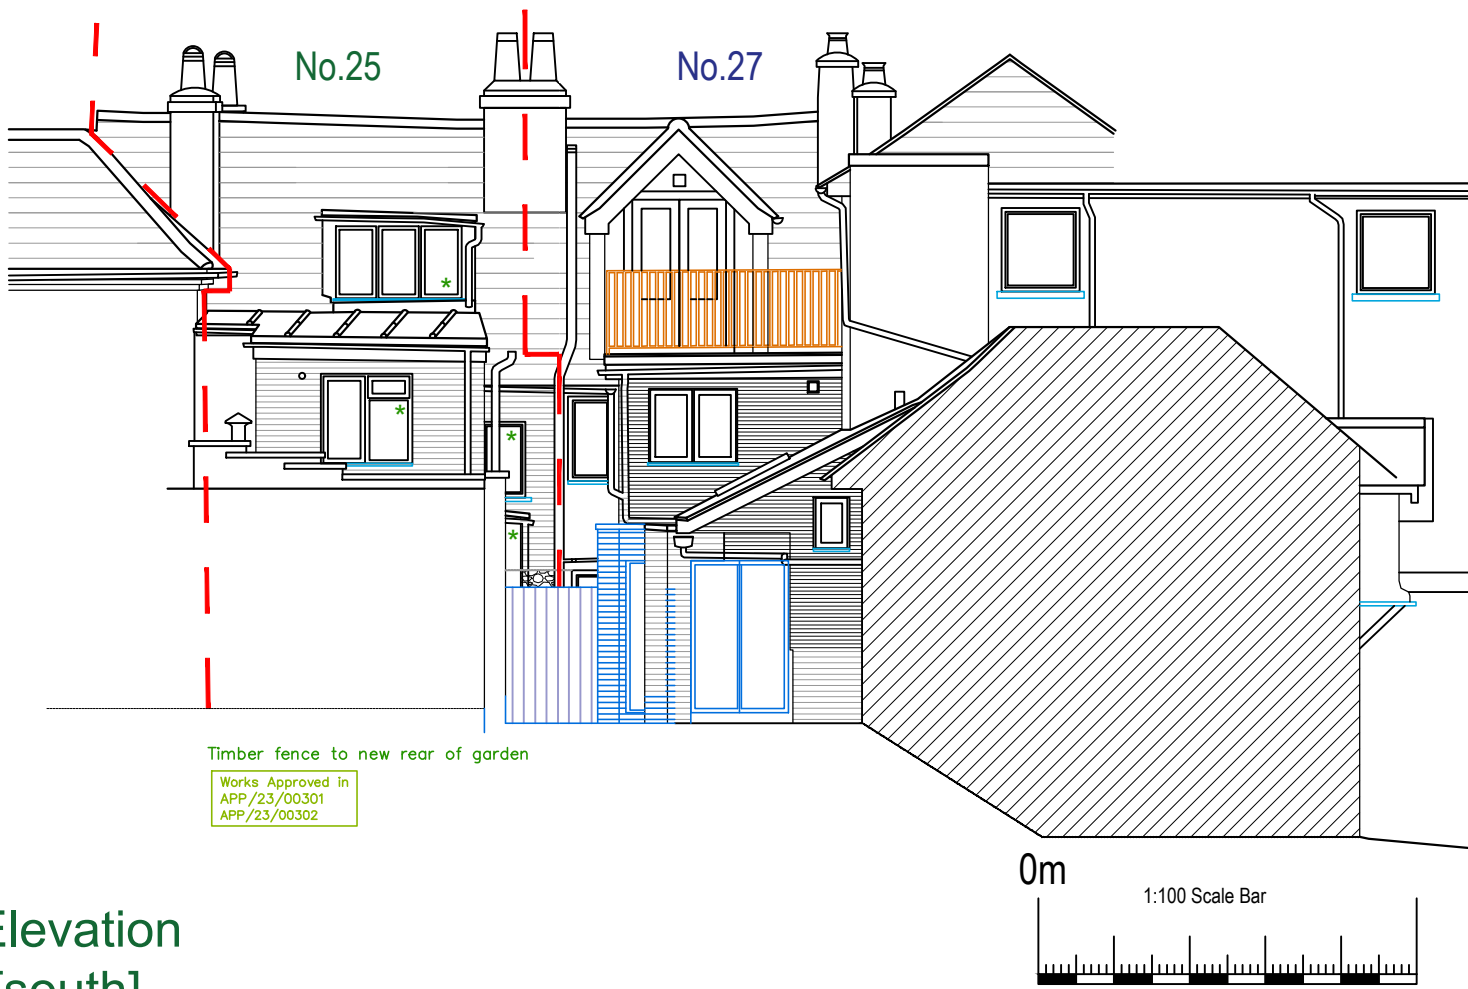


Rear Elevation
1:100 [south]

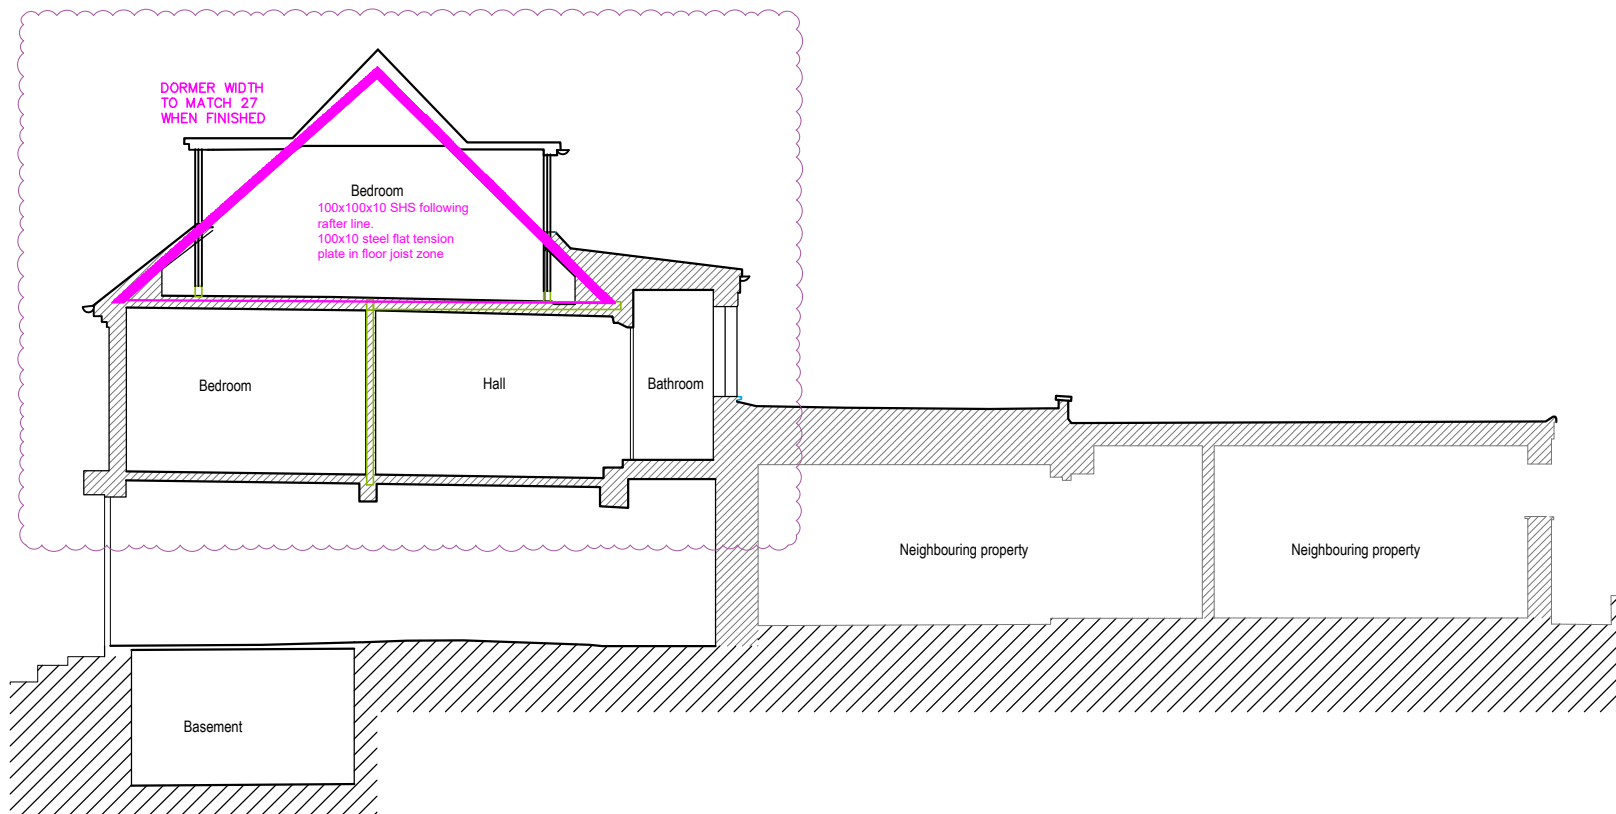

Side Section A-A
1:100 [west]

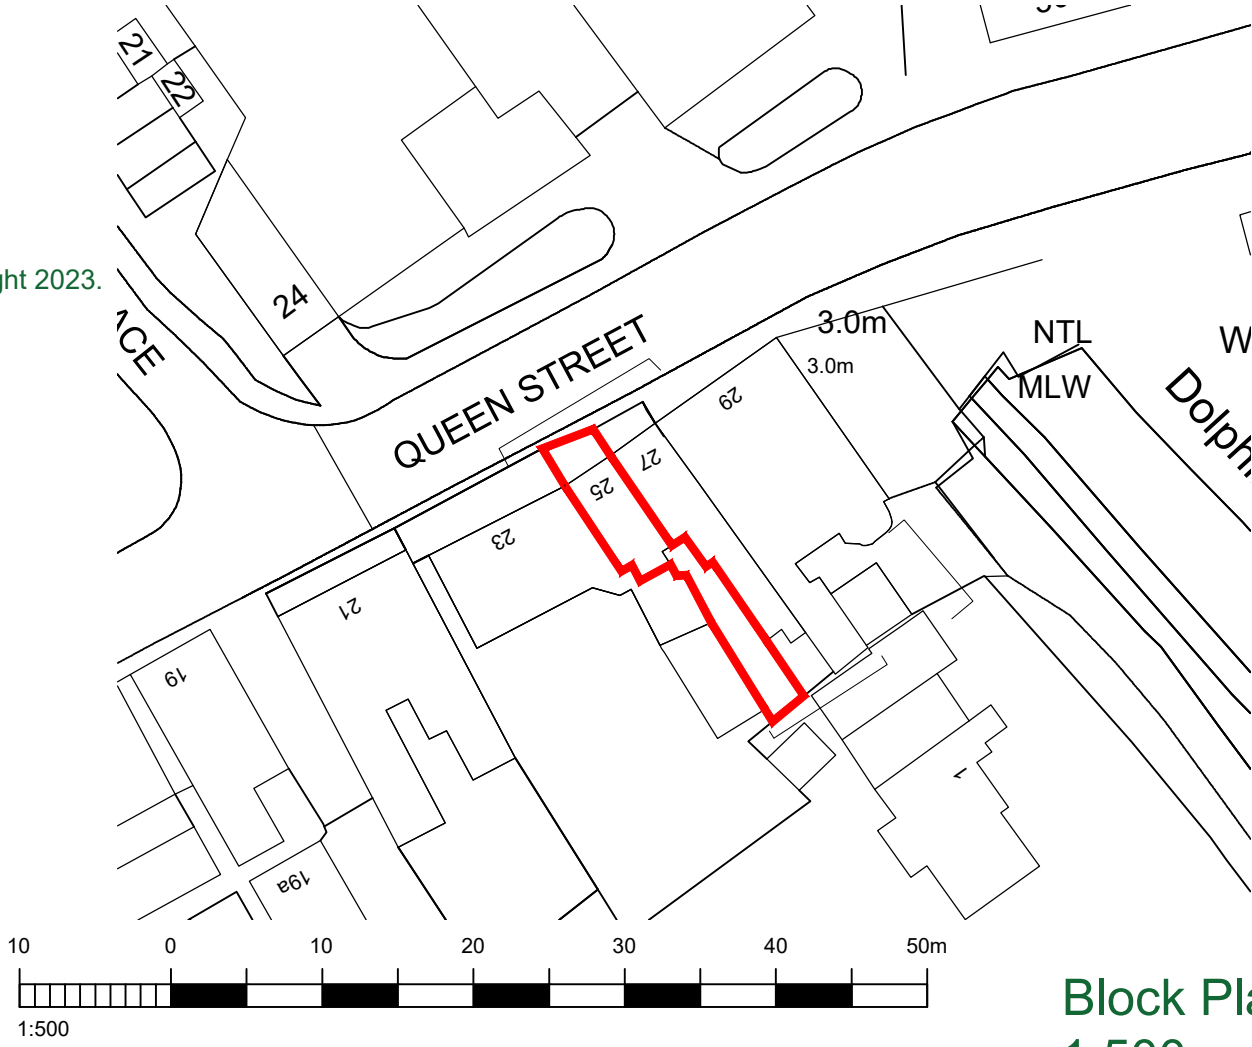

Block Plan
1:500

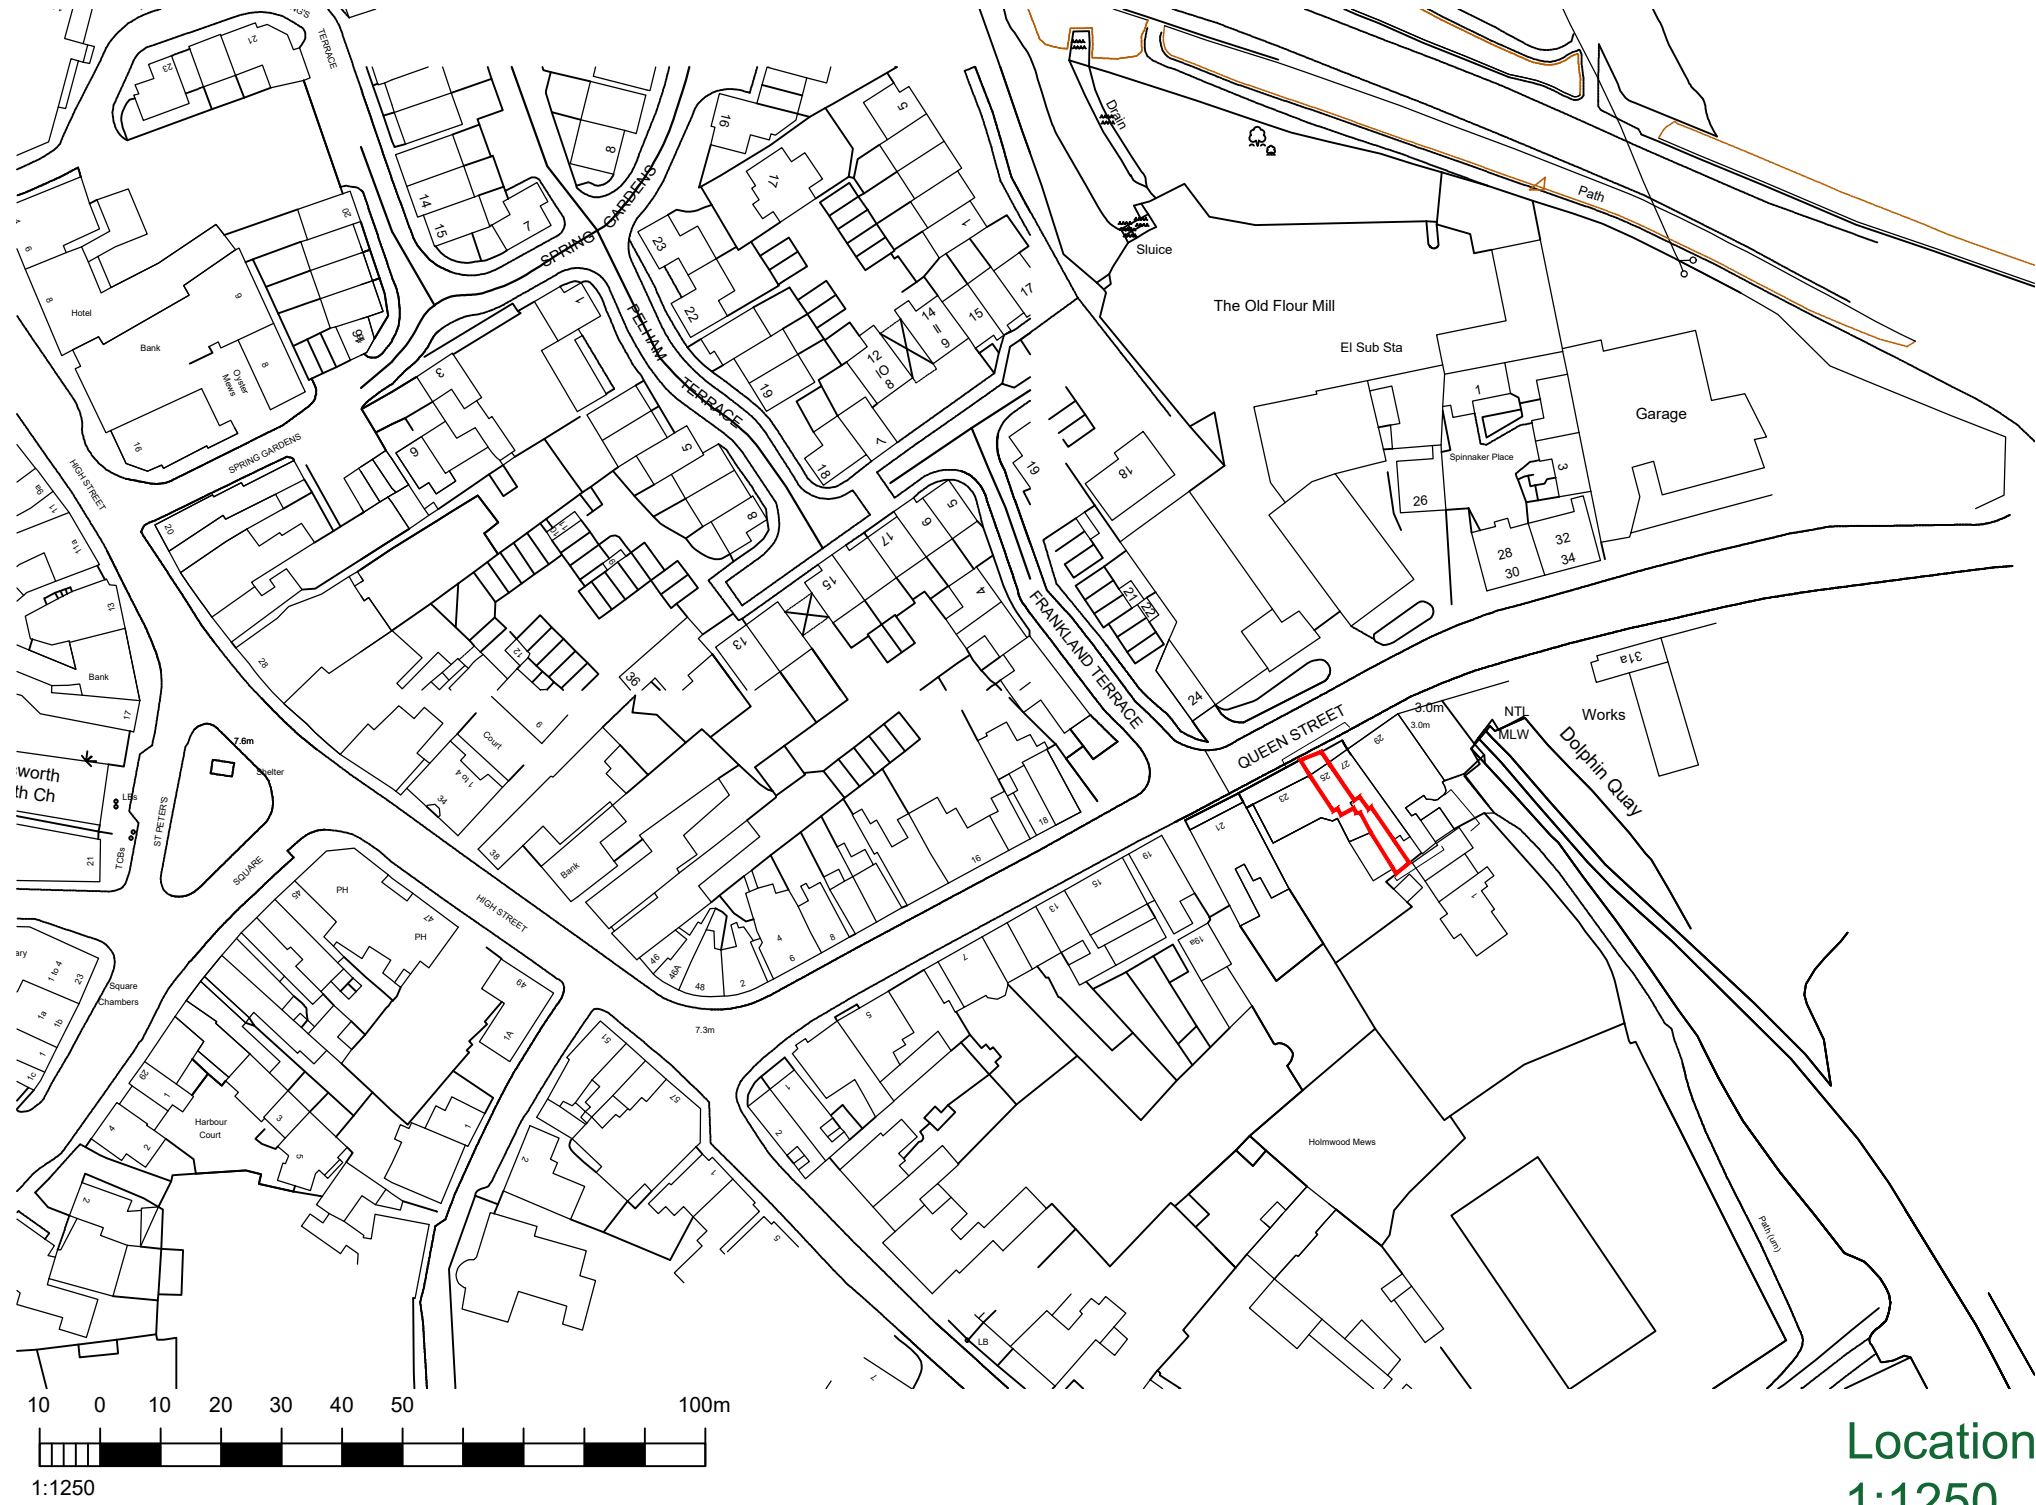

Location Plan
1:1250

NOTES:

Dimensions to be checked on site before commencing work.
Any discrepancies shall be reported to the architect immediately.

Do not scale from these drawings except for planning purposes.

Use figured dimensions only.

Where applicable this drawing is to be read in conjunction with other consultants' drawings.

All drawings to be read in conjunction with specification and all other drawings including structural engineer and mechanical and electrical drawings / specification

REV	DATE	AMENDMENT	DRAWN

hd
architects
www.hdarchitects.co.uk mail@hdarchitects.co.uk
Helyer Davies Architects Ltd
1 The Old Flour Mill,
Emsworth, PO10 7BT
01243 370 715

PROJECT
25 Queen Street, Emsworth, Hampshire,
PO107BJ

DRAWING
PROPOSED

SCALE
as noted @ A1

DATE FEB 2023	DRAWN *
DRAWING NUMBER 23001-25-03 [attic beams]	REVISION *