

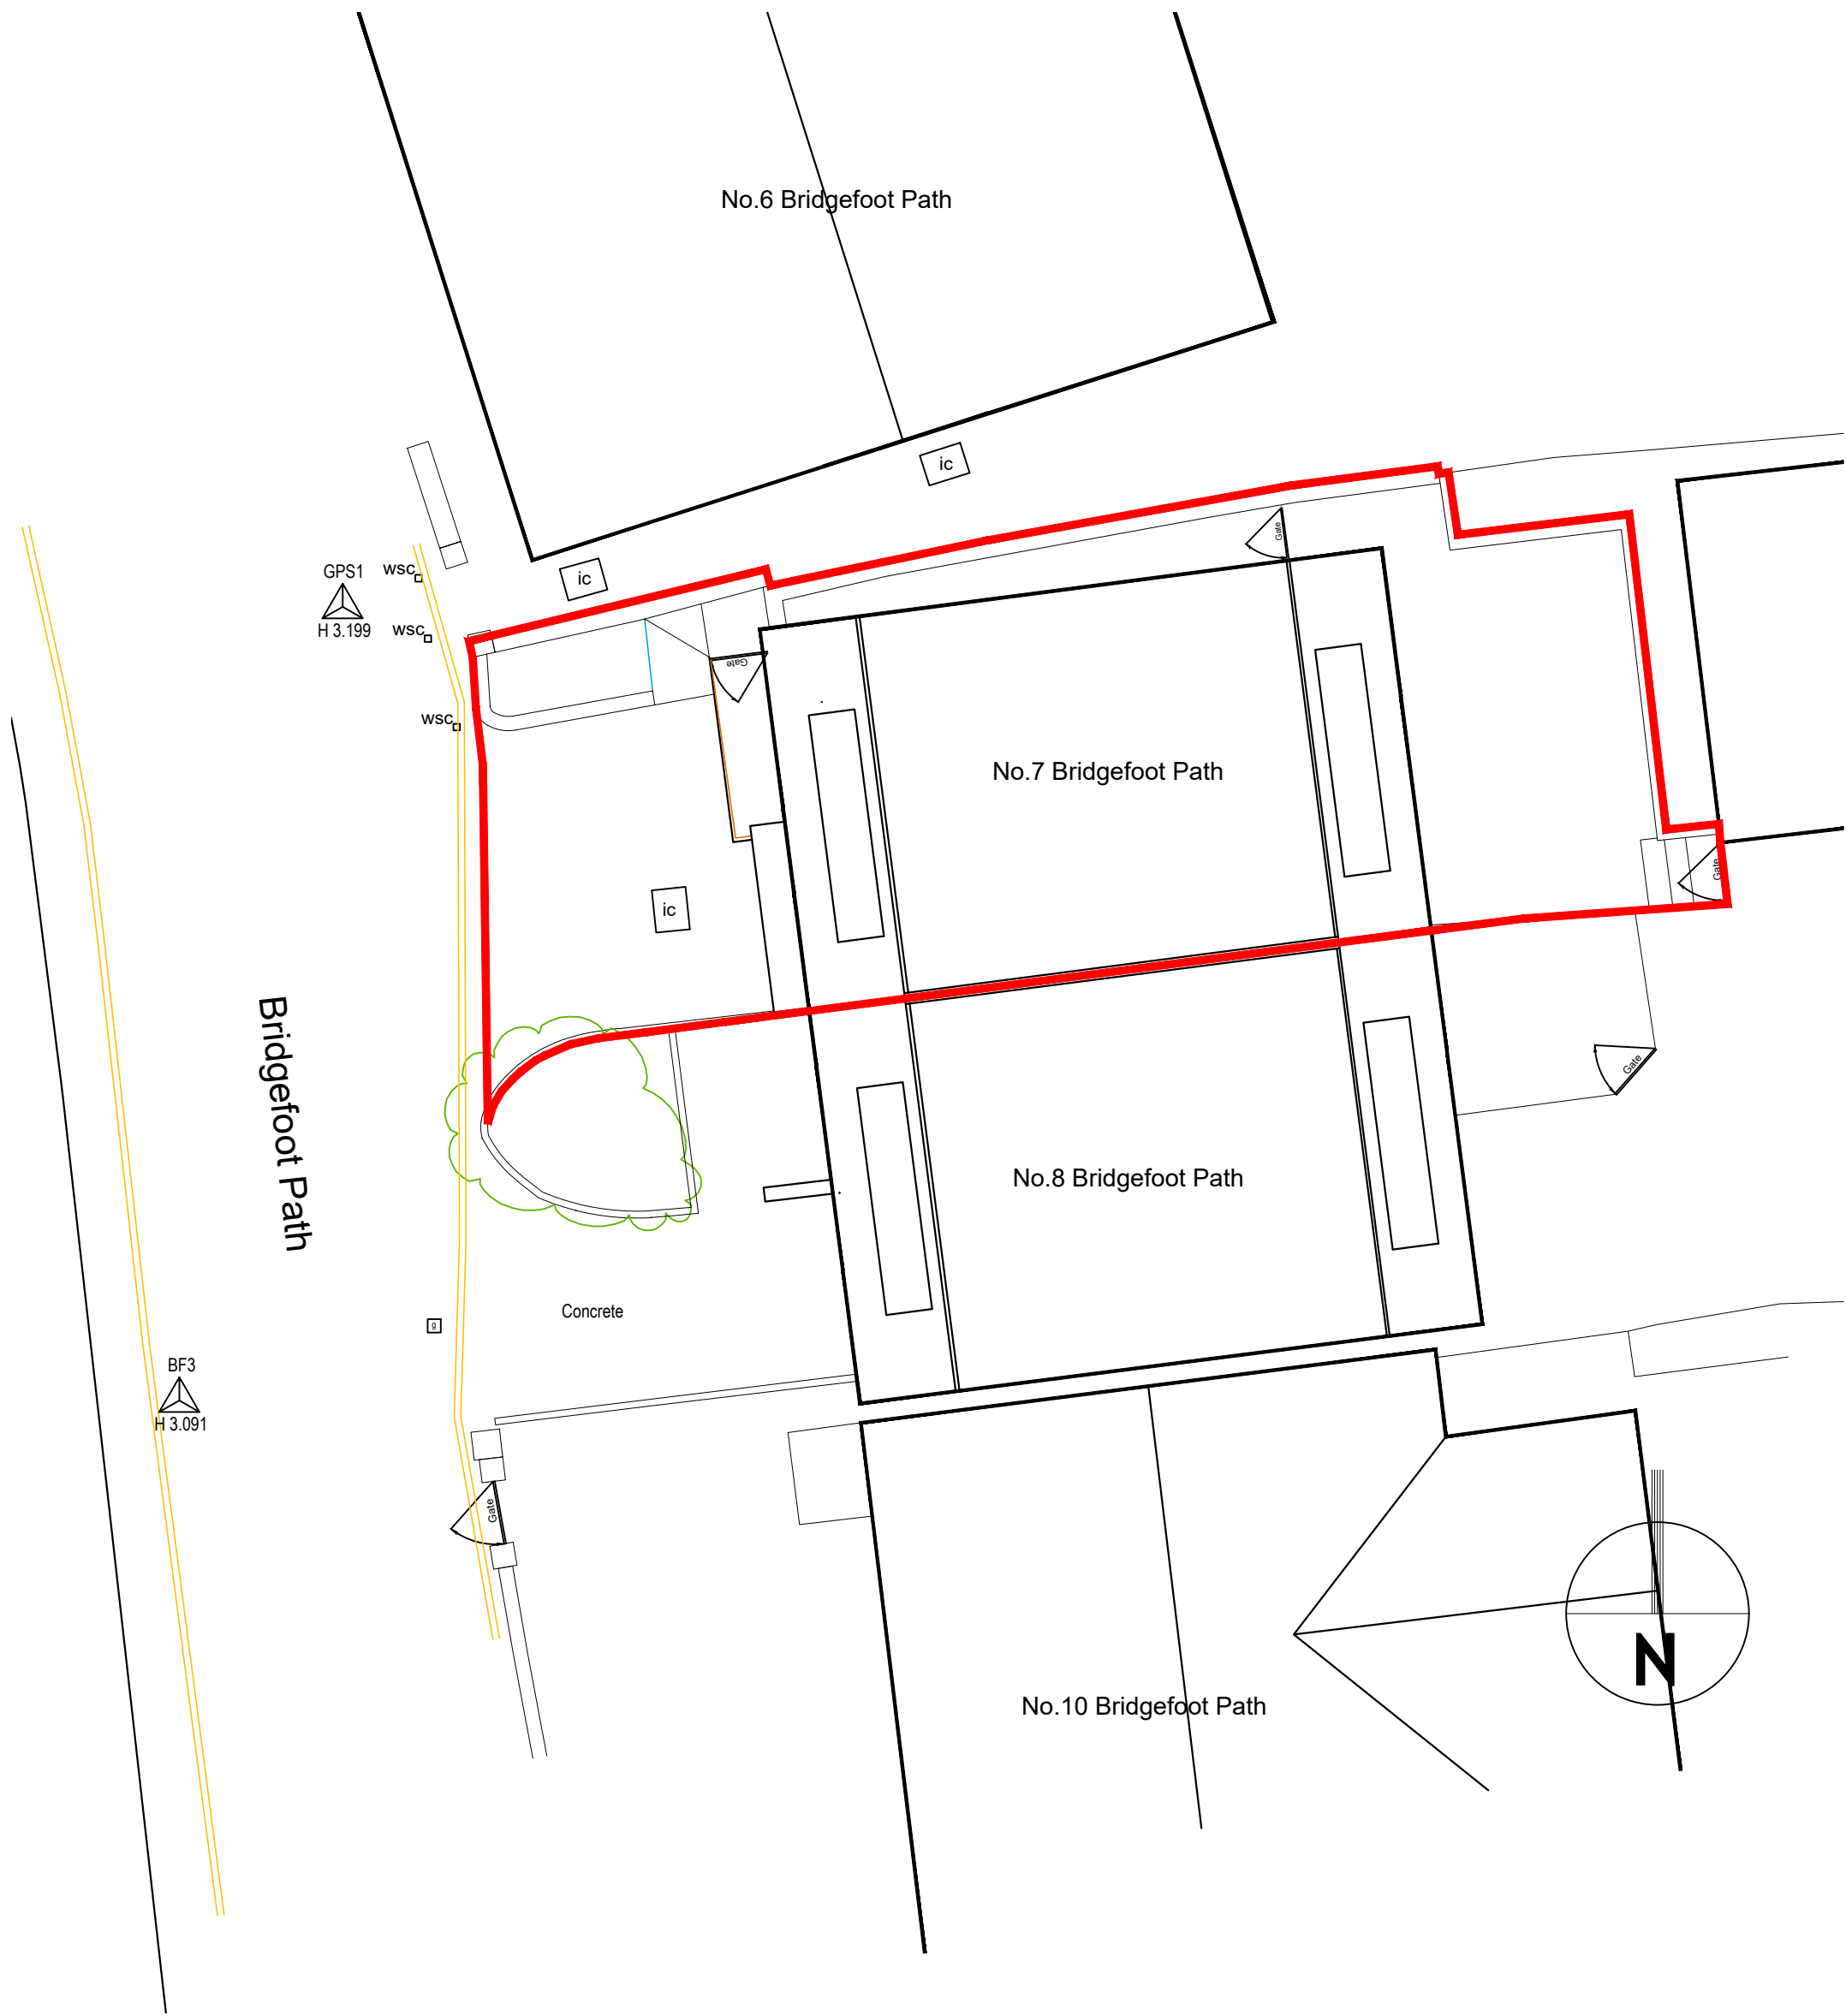



7 Bridgefoot Path
Existing

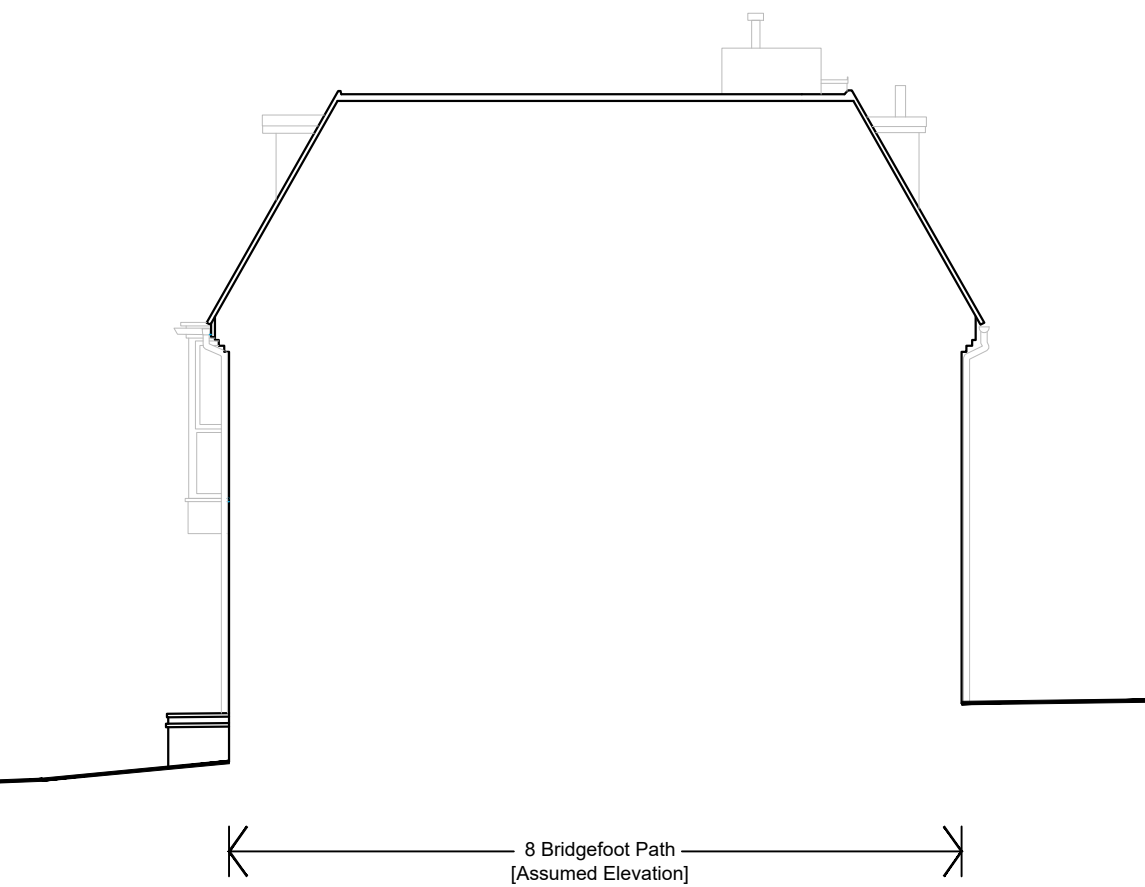



ROOF PLAN
1:100 EXISTING

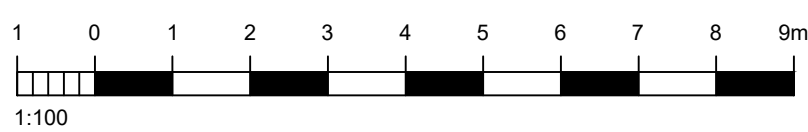



SOUTH ELEVATION
1:100 EXISTING

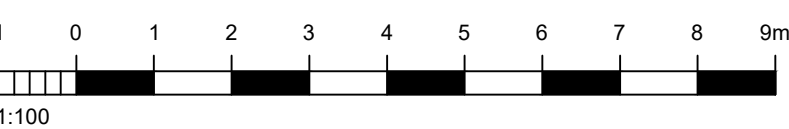


WEST ELEVATION
1:100 EXISTING

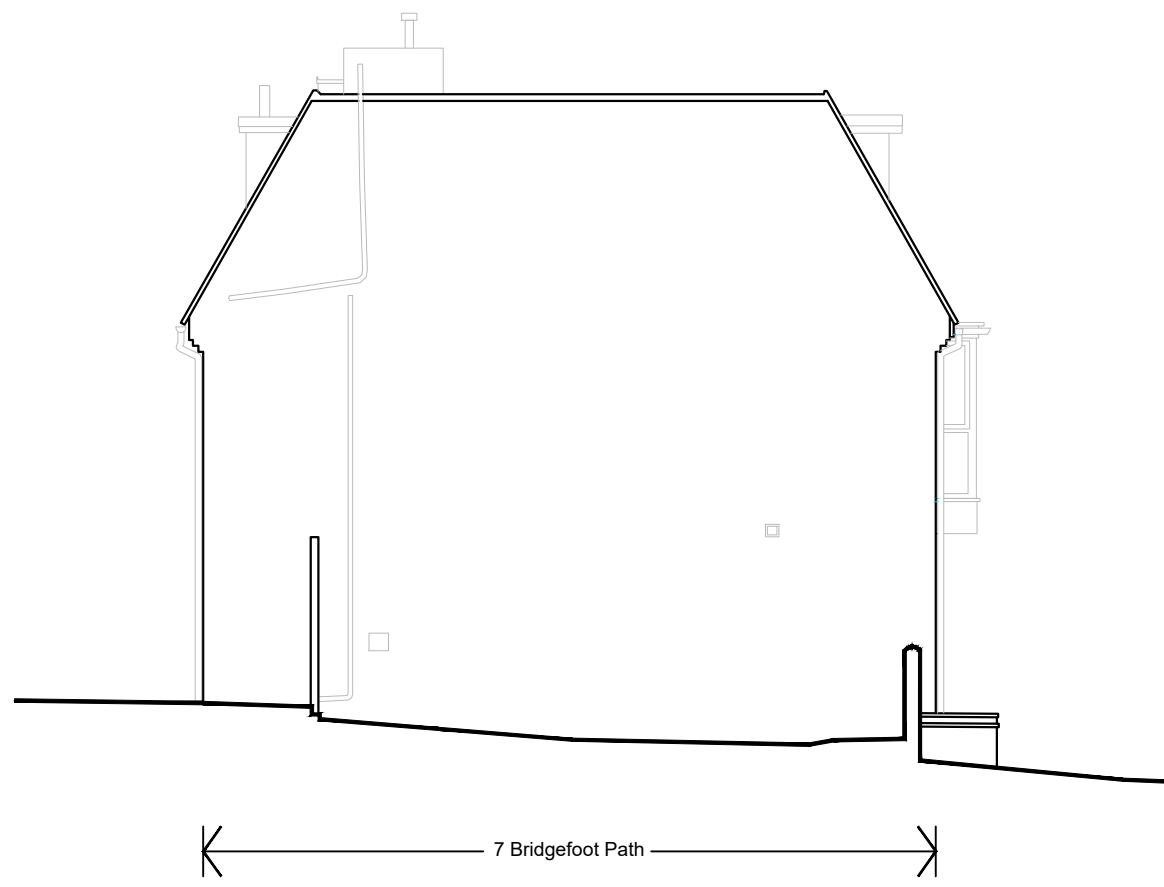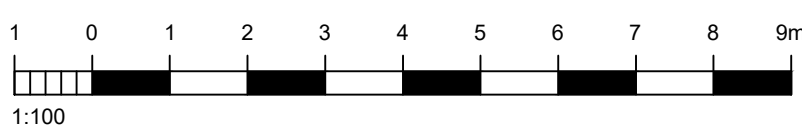



NORTH ELEVATION
1:100 EXISTING

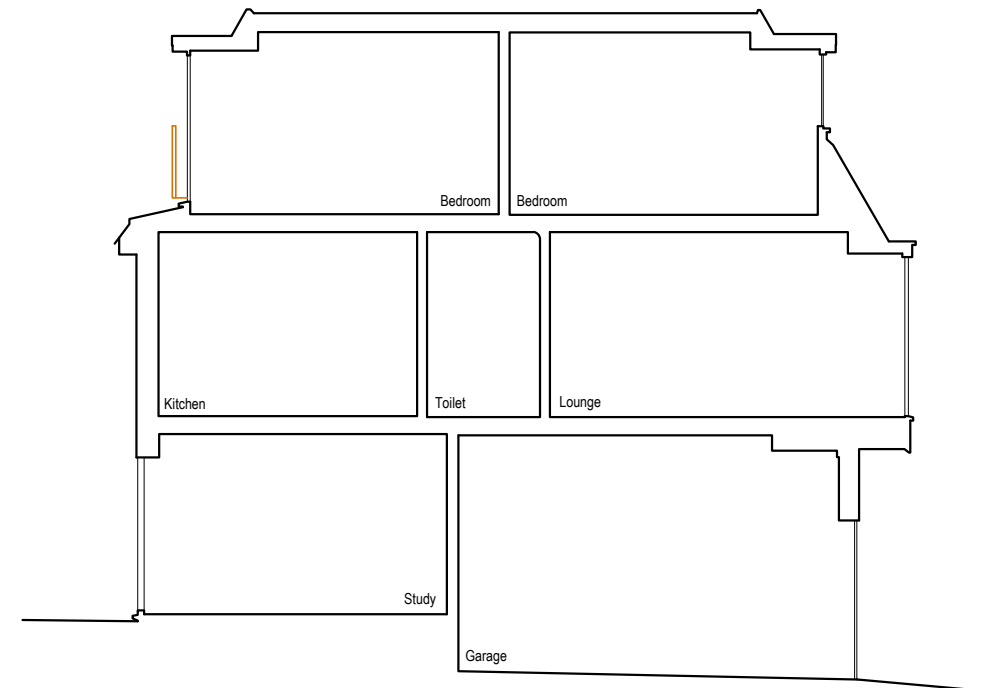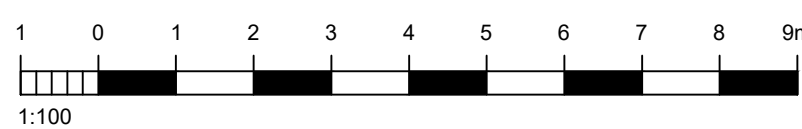



SECTION AA
1:100 EXISTING

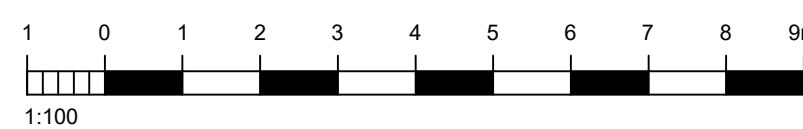


GROUND FLOOR PLAN
1:100 EXISTING

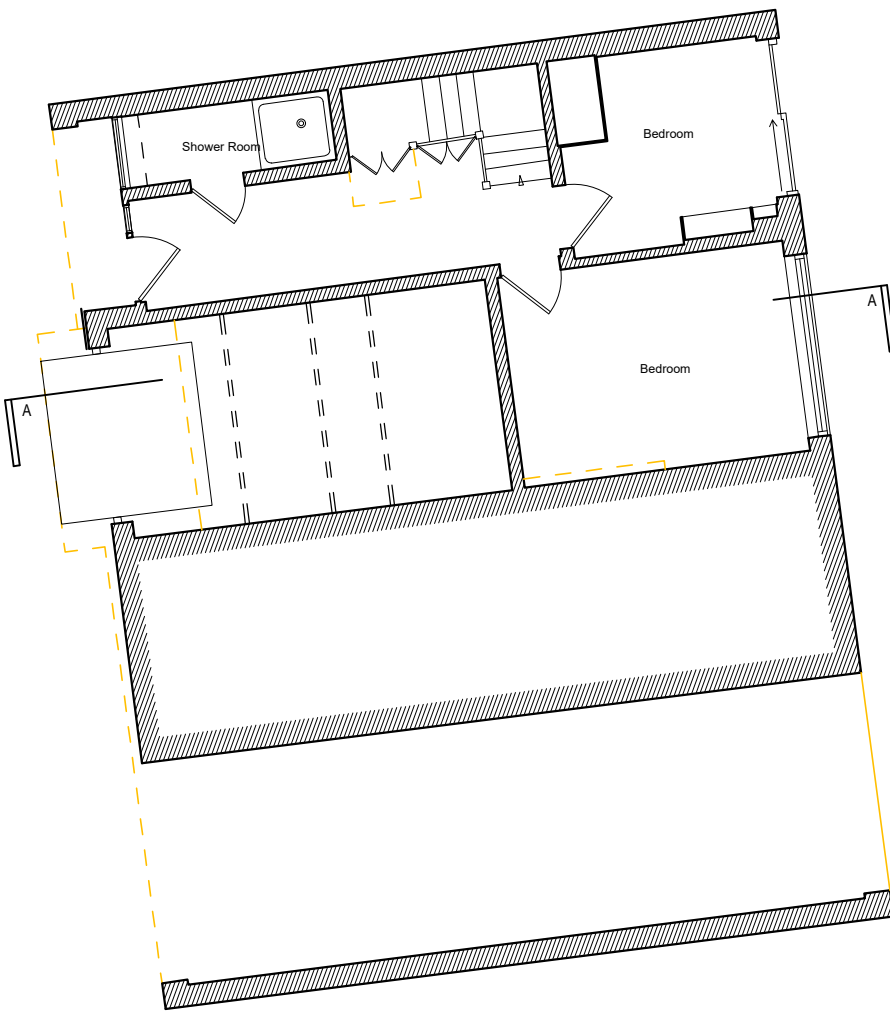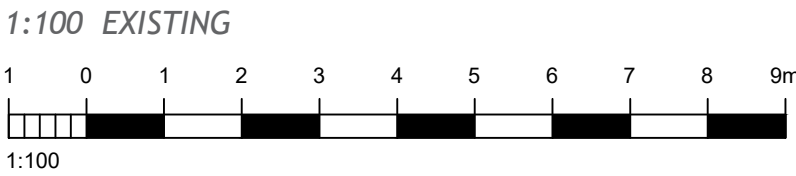


FIRST FLOOR PLAN
1:100 EXISTING

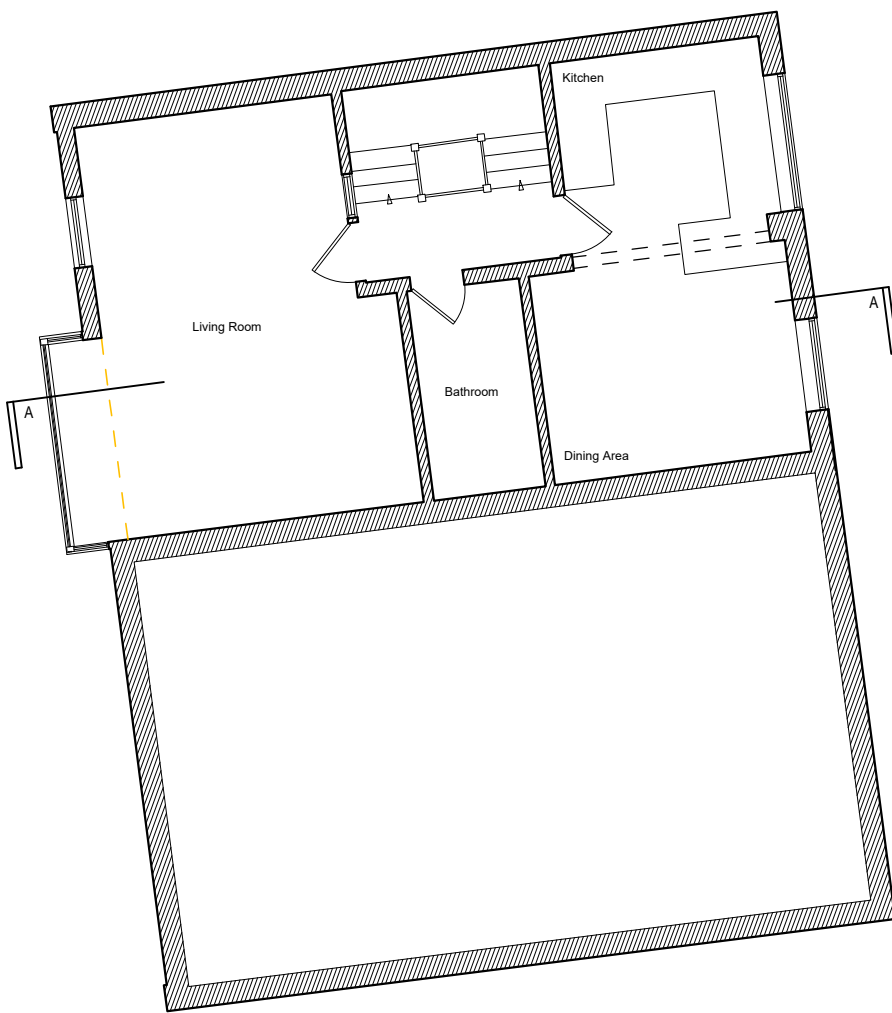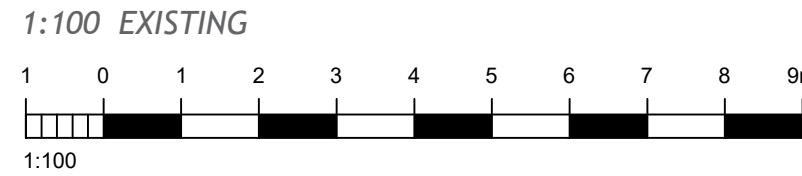

SITE LOCATION PLAN
1:1250 EXISTING

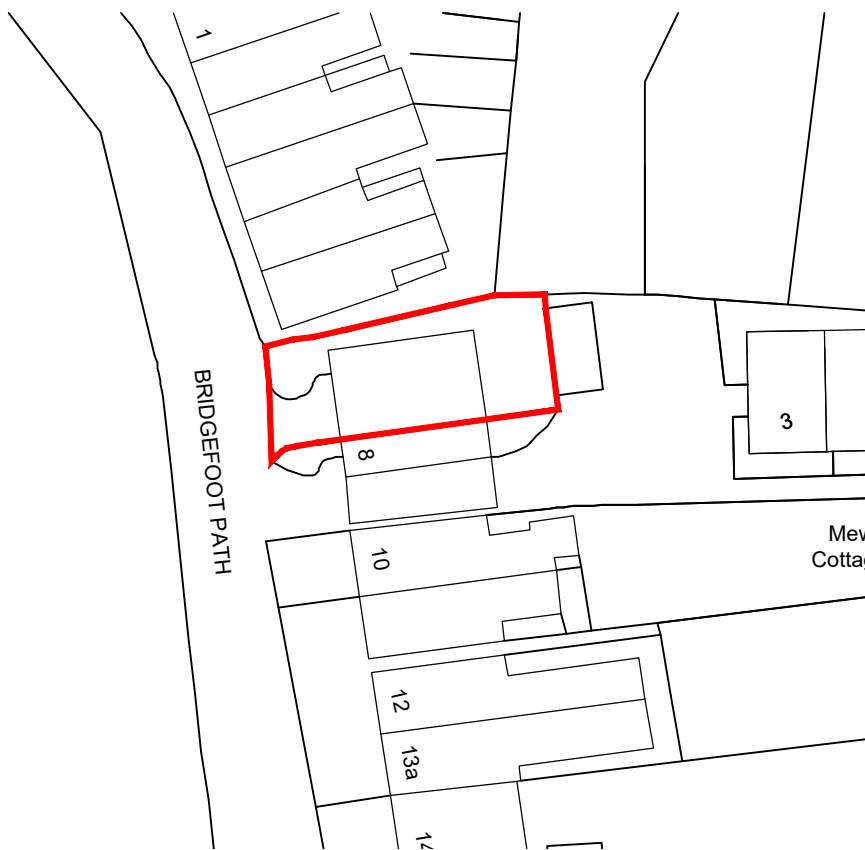

SITE BLOCK PLAN
1:500 EXISTING

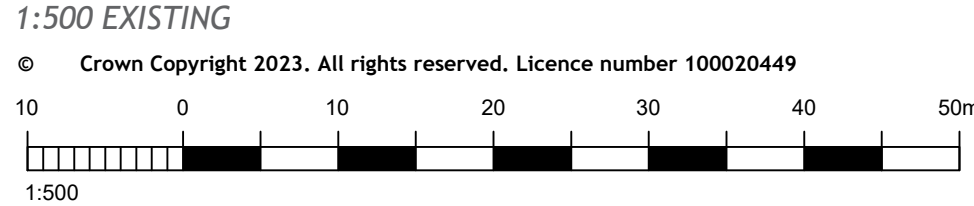

NOTES:
Dimensions to be checked on site before commencing work.
Any discrepancies shall be reported to the architect immediately.
Do not scale from these drawings except for planning purposes.
Use figured dimensions only.
Where applicable this drawing is to be read in conjunction with other consultants' drawings.
All drawings to be read in conjunction with specification and all other drawings including structural engineer and mechanical and electrical drawings / specification

REV	DATE	AMENDMENT	DRAWN

hd
architects
Helyer Davies Architects Ltd
1 The Old Flour Mill,
Emsworth, PO10 7BT
01243 370 715
www.hdarchitects.co.uk mail@hdarchitects.co.uk

PROJECT
7 Bridgefoot Path
Emsworth

DRAWING
Existing
SCALE
Varies

DATE June 2023
DRAWN TD
DRAWING NUMBER 23018 - 01
REVISION