


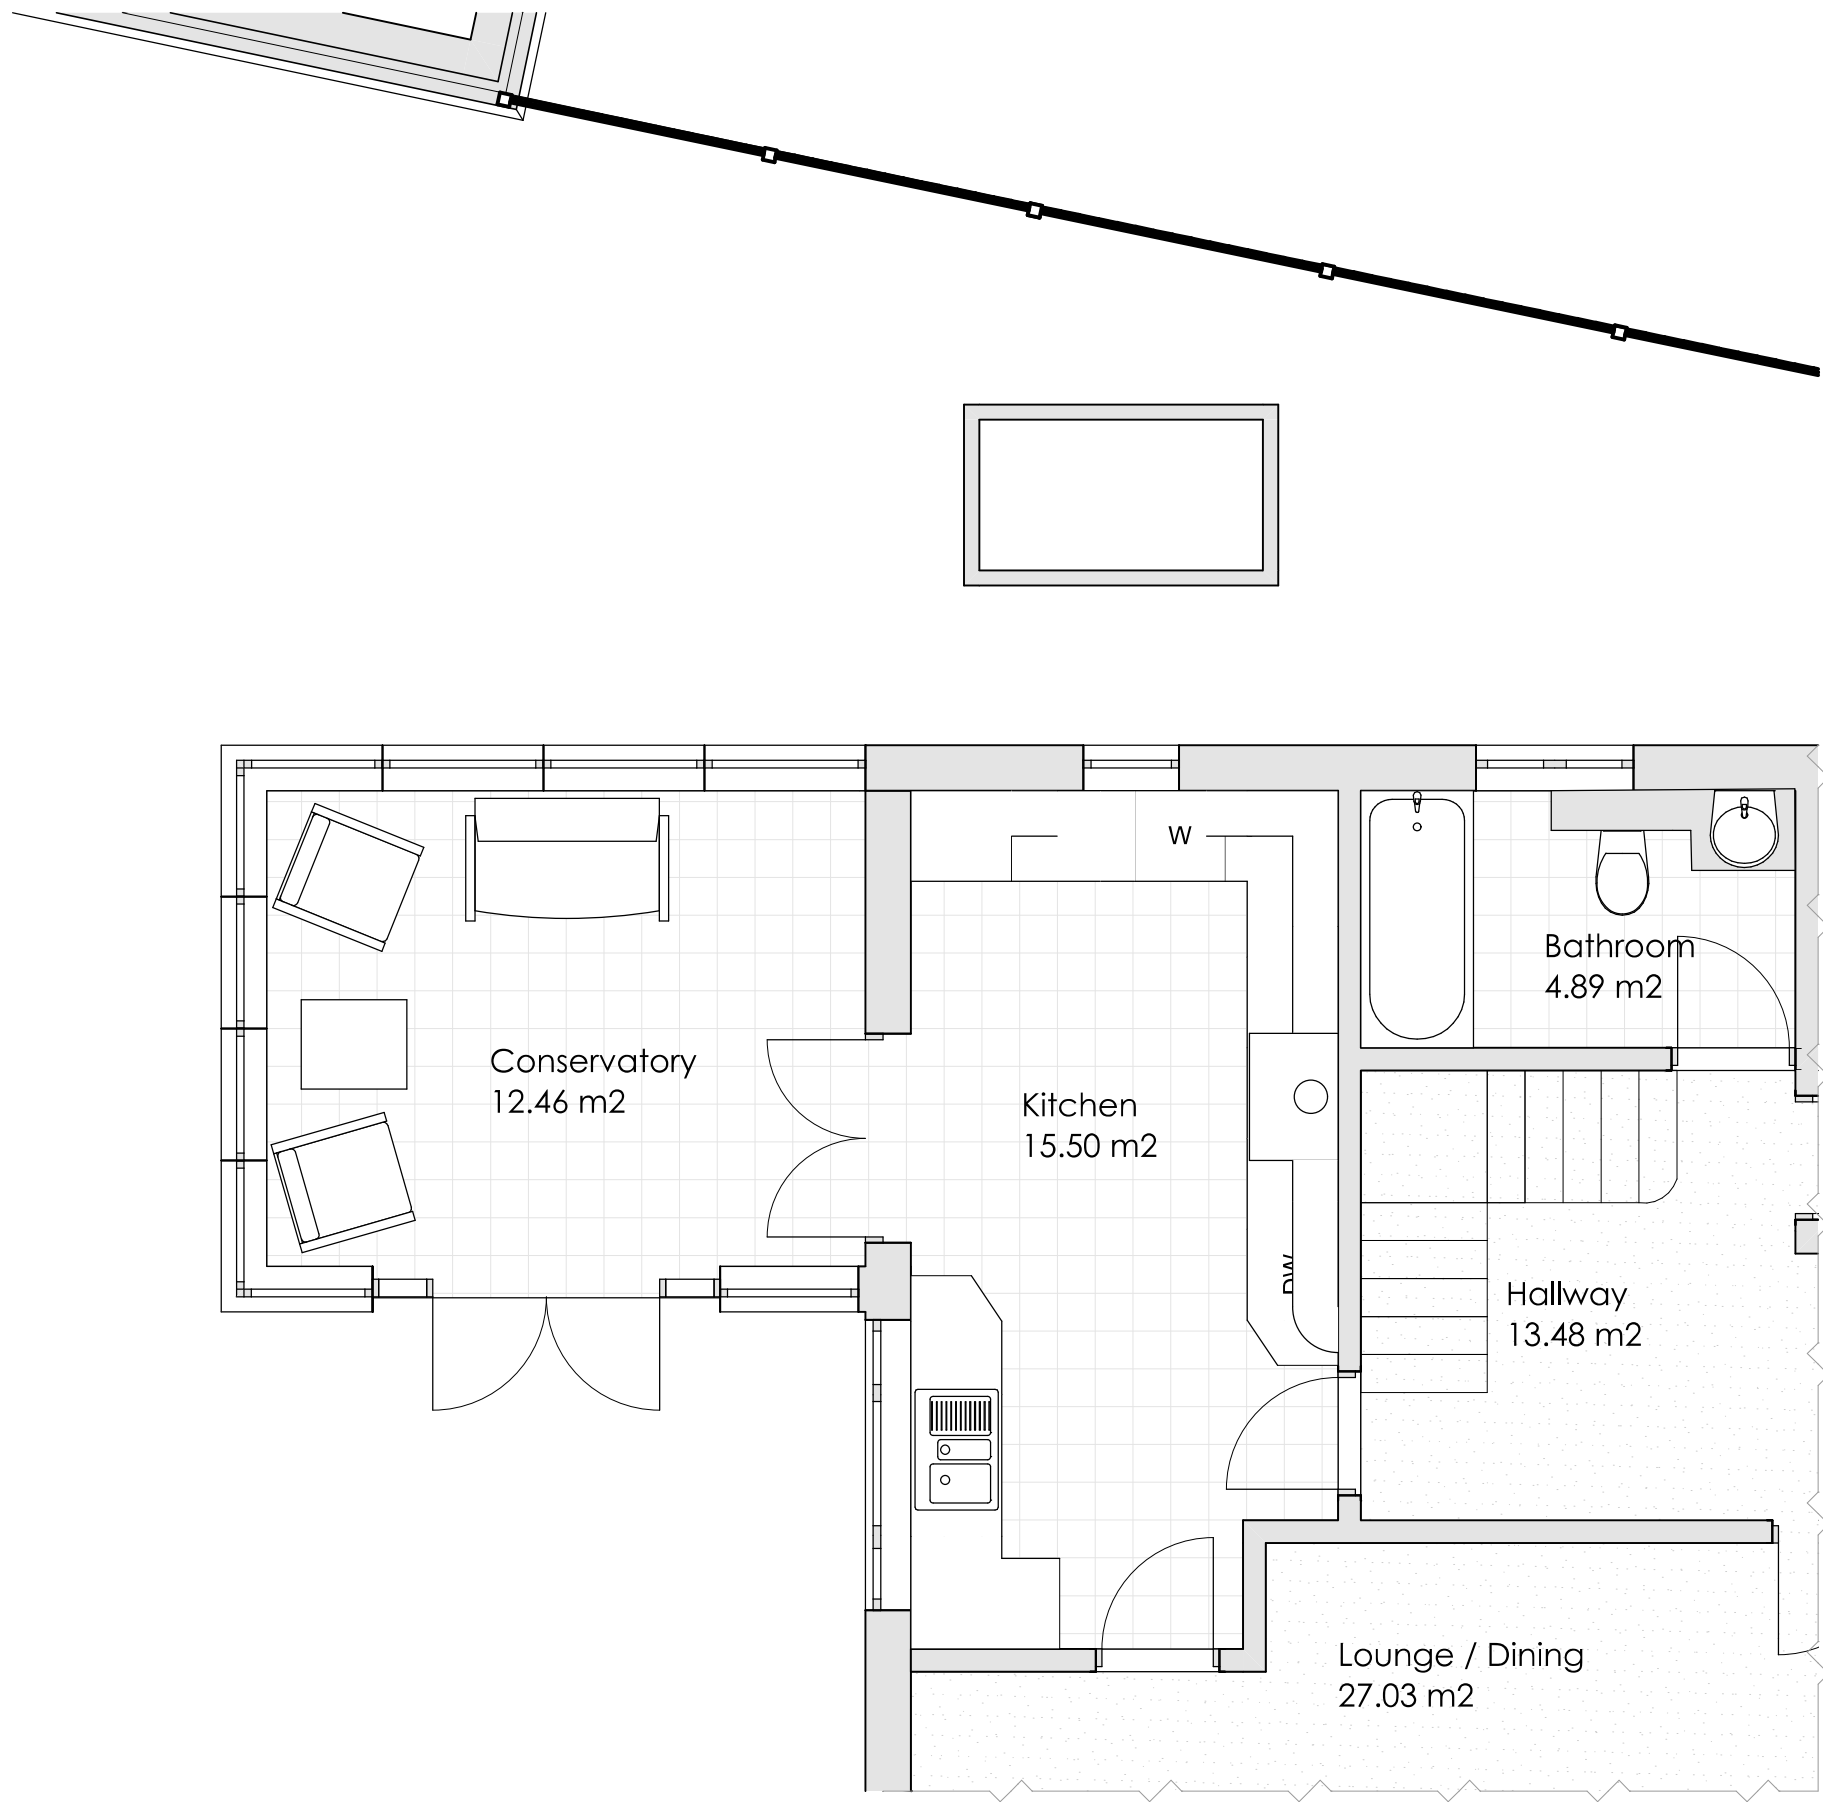

Existing Floor Plans Scale 1:50



Notes

The content of the drawing remain the copyright of **LRArchitecture**, no reproduction without written consent

All dimensions to be verified on site. Any discrepancies are to be reported to the relevant parties.

Do not scale from drawing, figured dimensions to be used only. drawings to be read in conjunction with all relevant drawings/ schedules ect, which relate to this project

Project

Side extension utility room

Project Address

21 Oakhurst Dr, Waterloooville PO7 7PN

Client

James McLaughlan



Drawing Number	P004	Page Size	A3
Scale	1:50	Drawn By	Luke Richards