



8 WARBLINGTON ROAD, EMSWORTH
PROPOSED


NOTES:
Dimensions to be checked on site before commencing work. Any discrepancies shall be reported to the architect immediately.
Do not scale from these drawings except for planning purposes.
Use figured dimensions only.
Where applicable this drawing is to be read in conjunction with other consultants' drawings.
All drawings to be read in conjunction with specification and all other drawings including structural engineer and mechanical and electrical drawings / specification

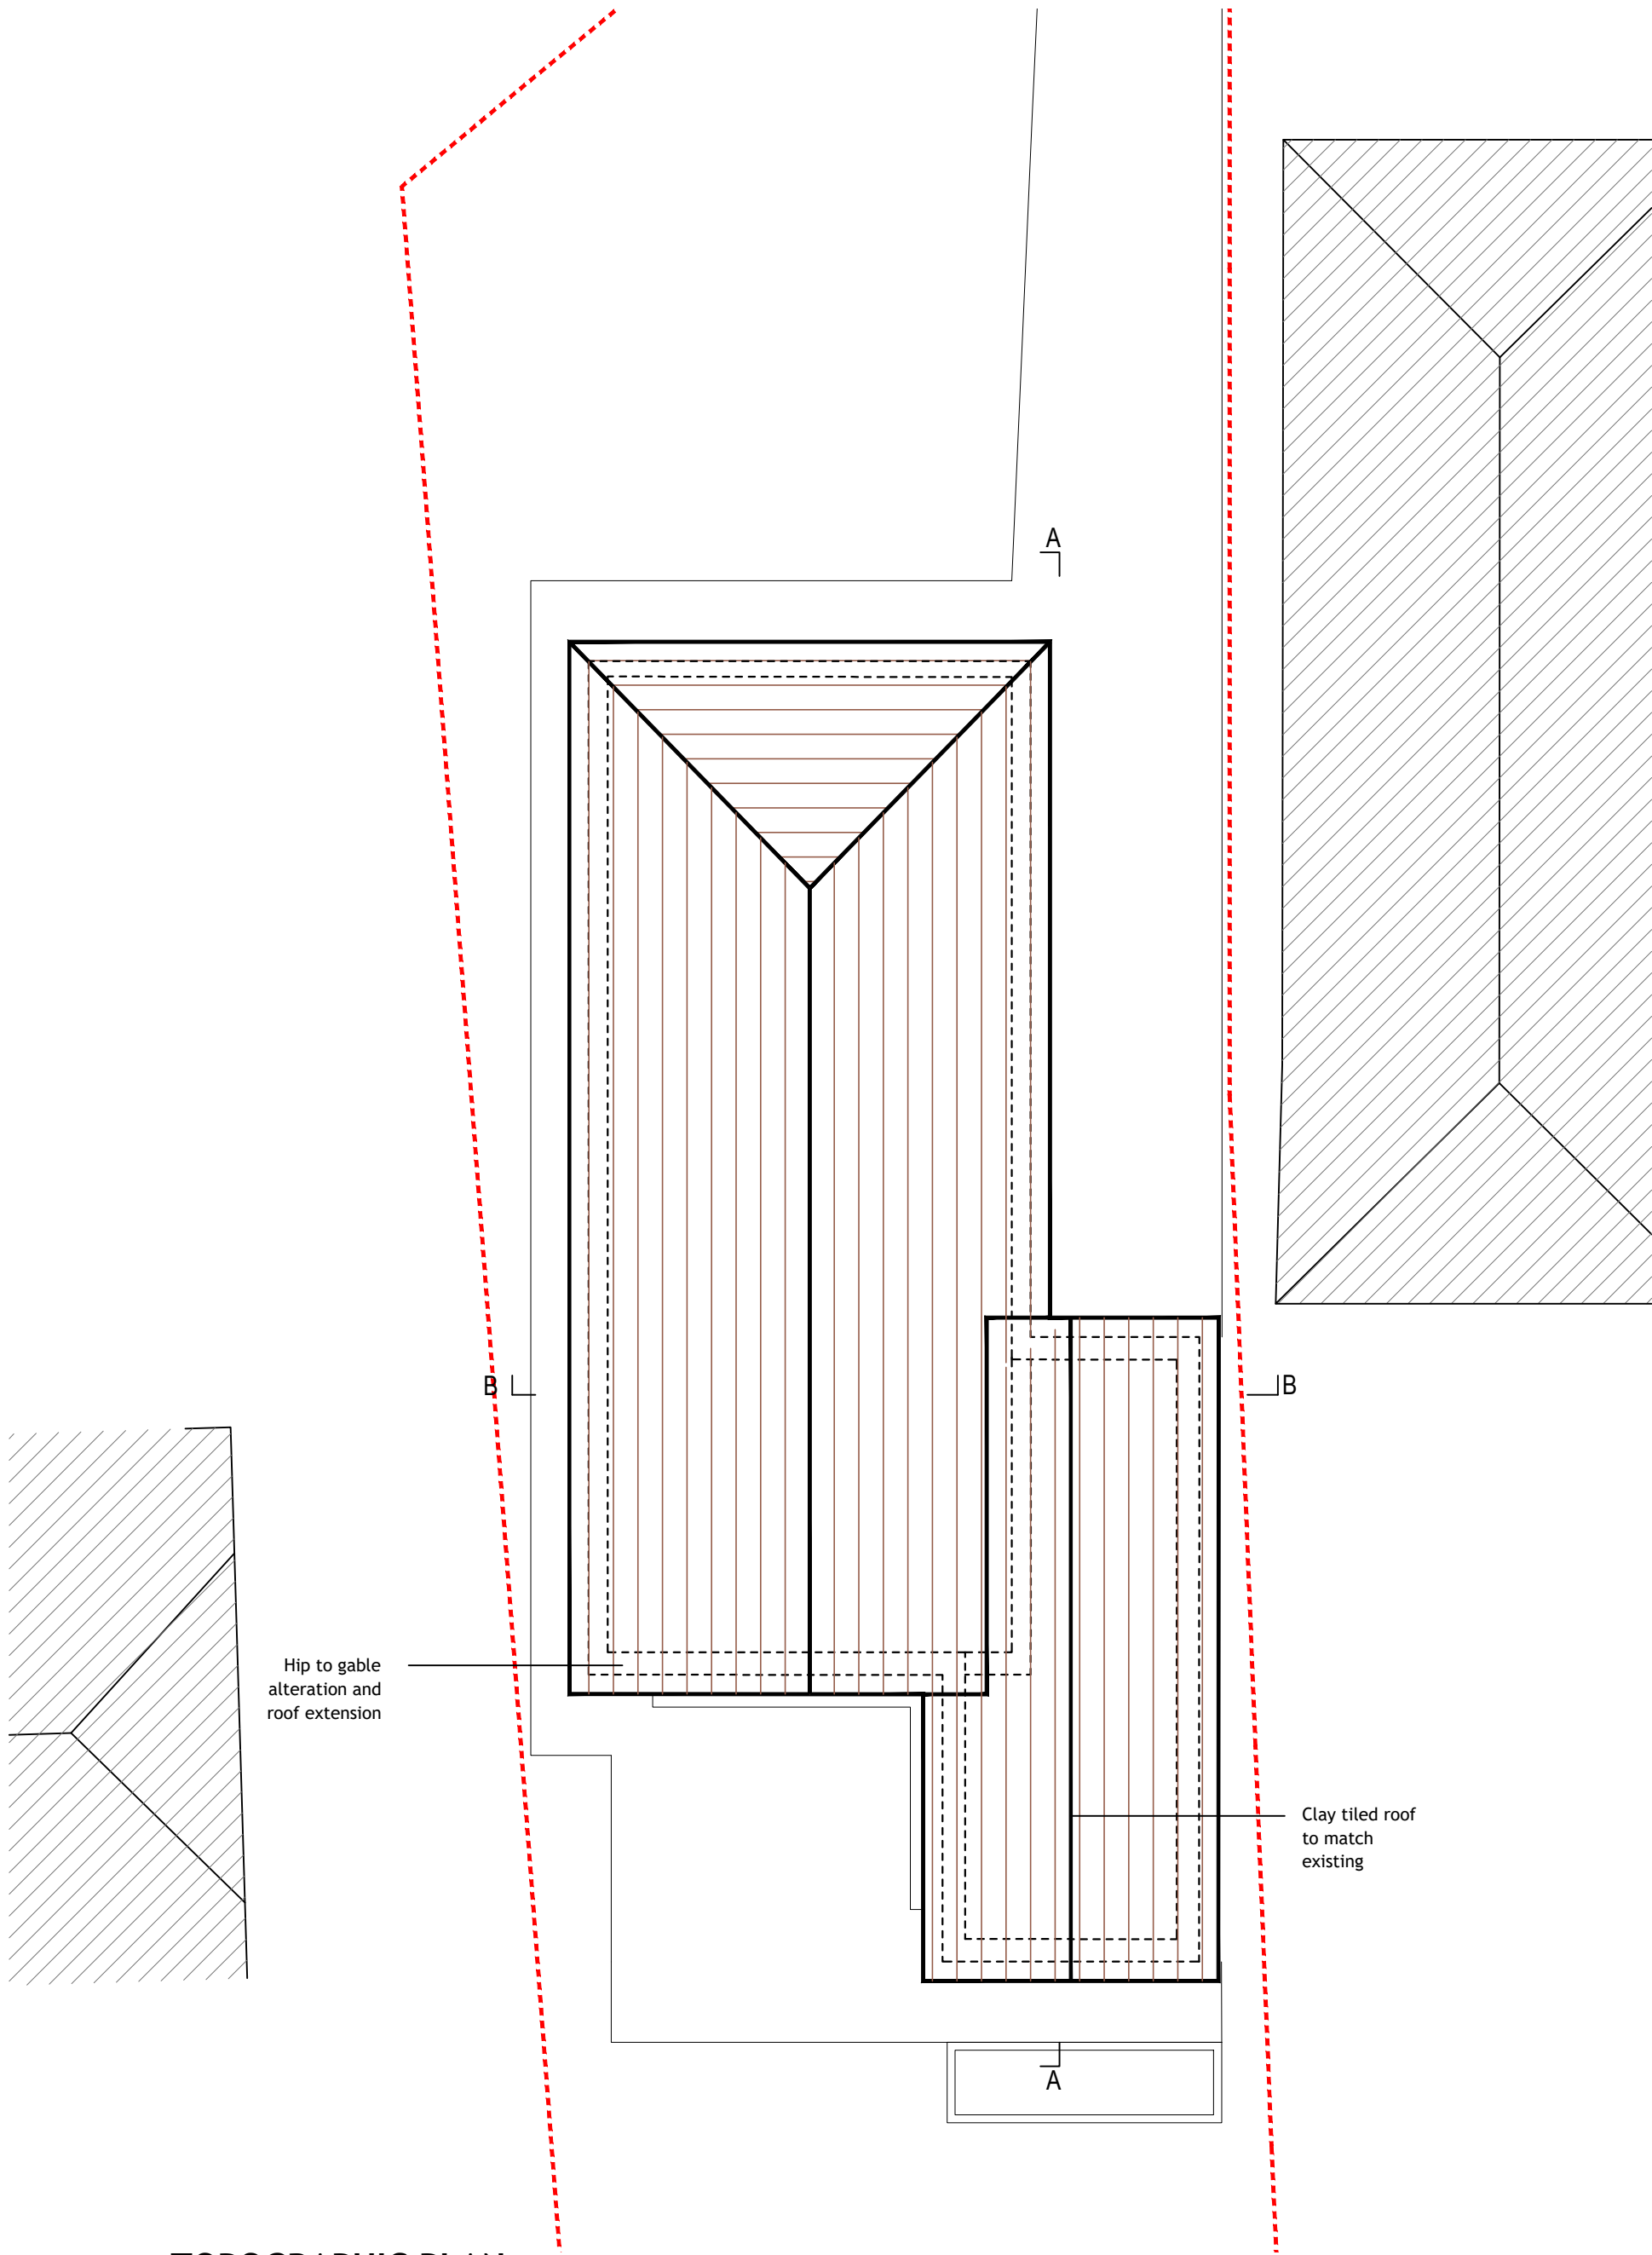


TOPOGRAPHIC PLAN
1:100

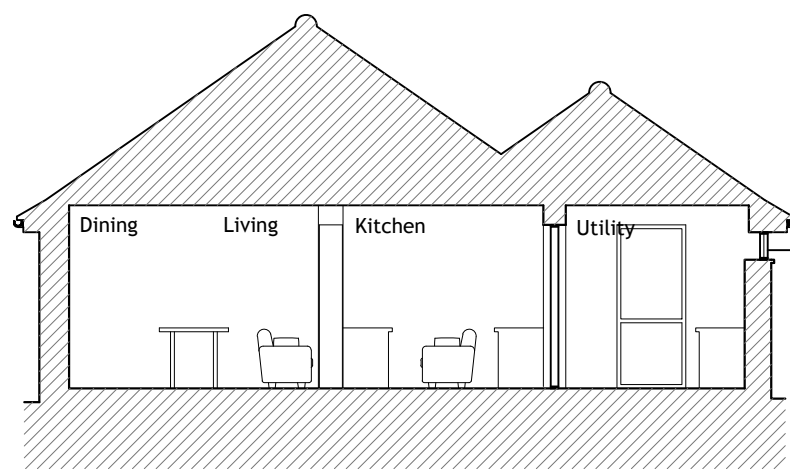


SECTION B-B
1:100

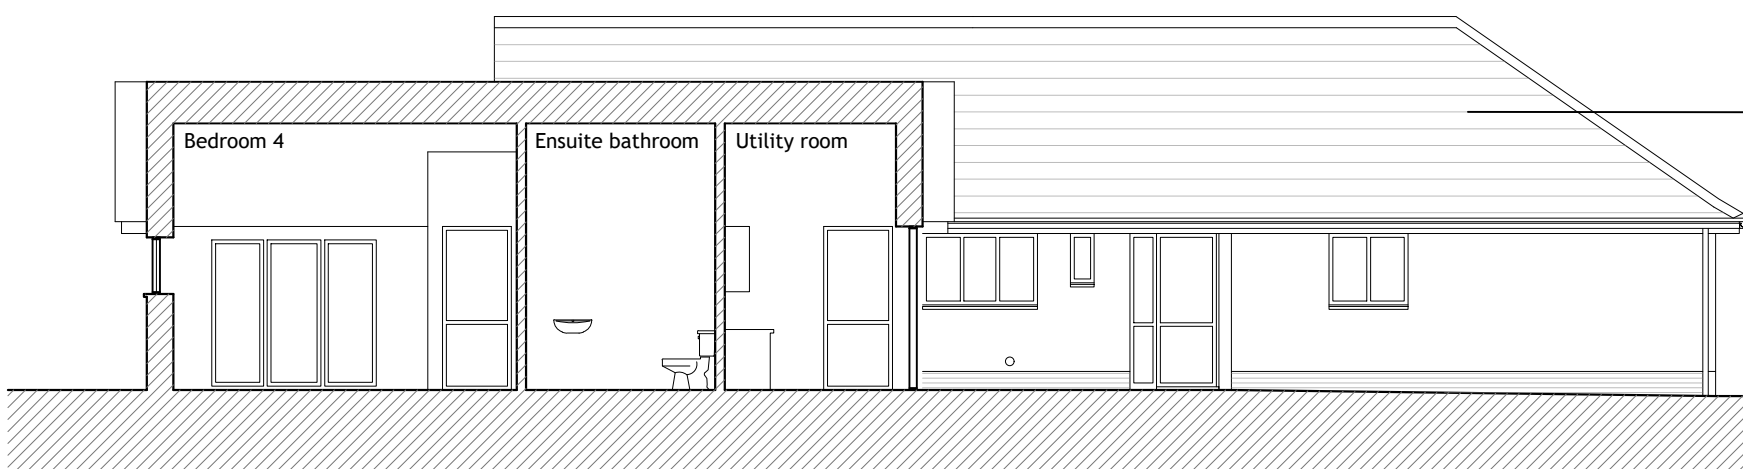


SECTION A-A
1:100

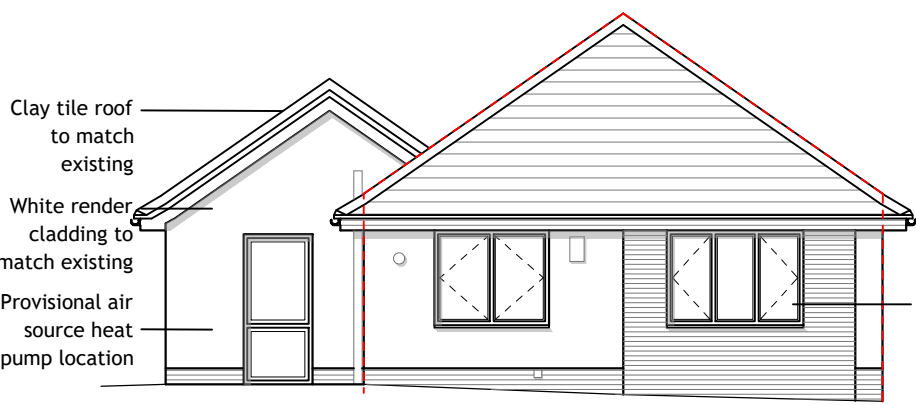

NORTH ELEVATION
1:100

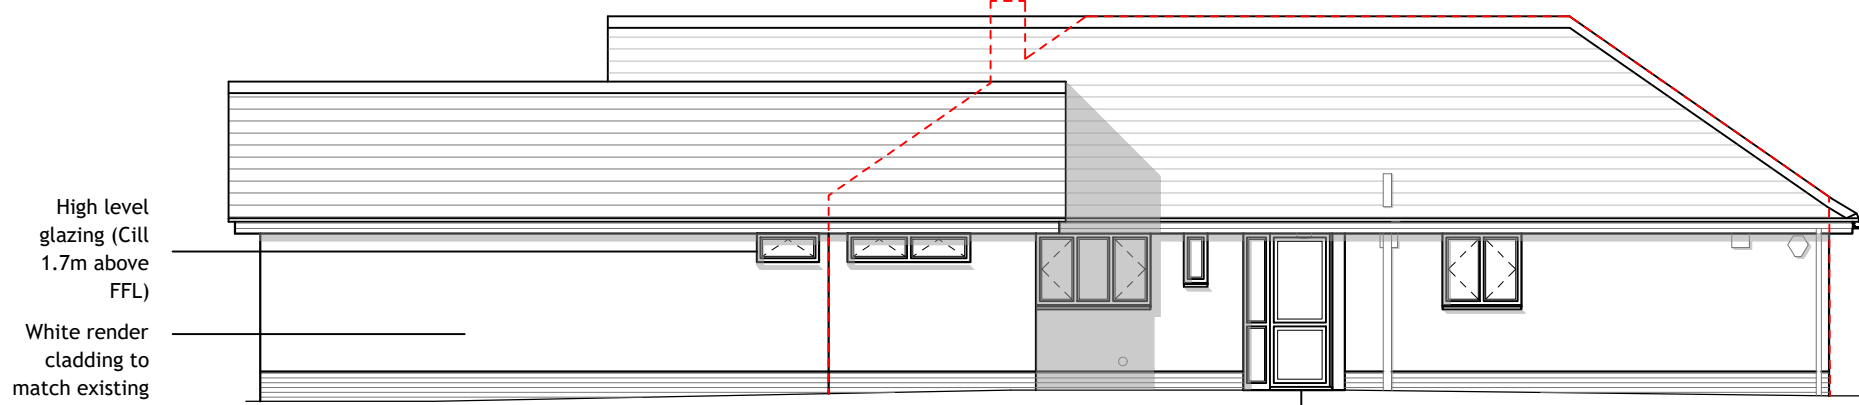


EAST ELEVATION
1:100

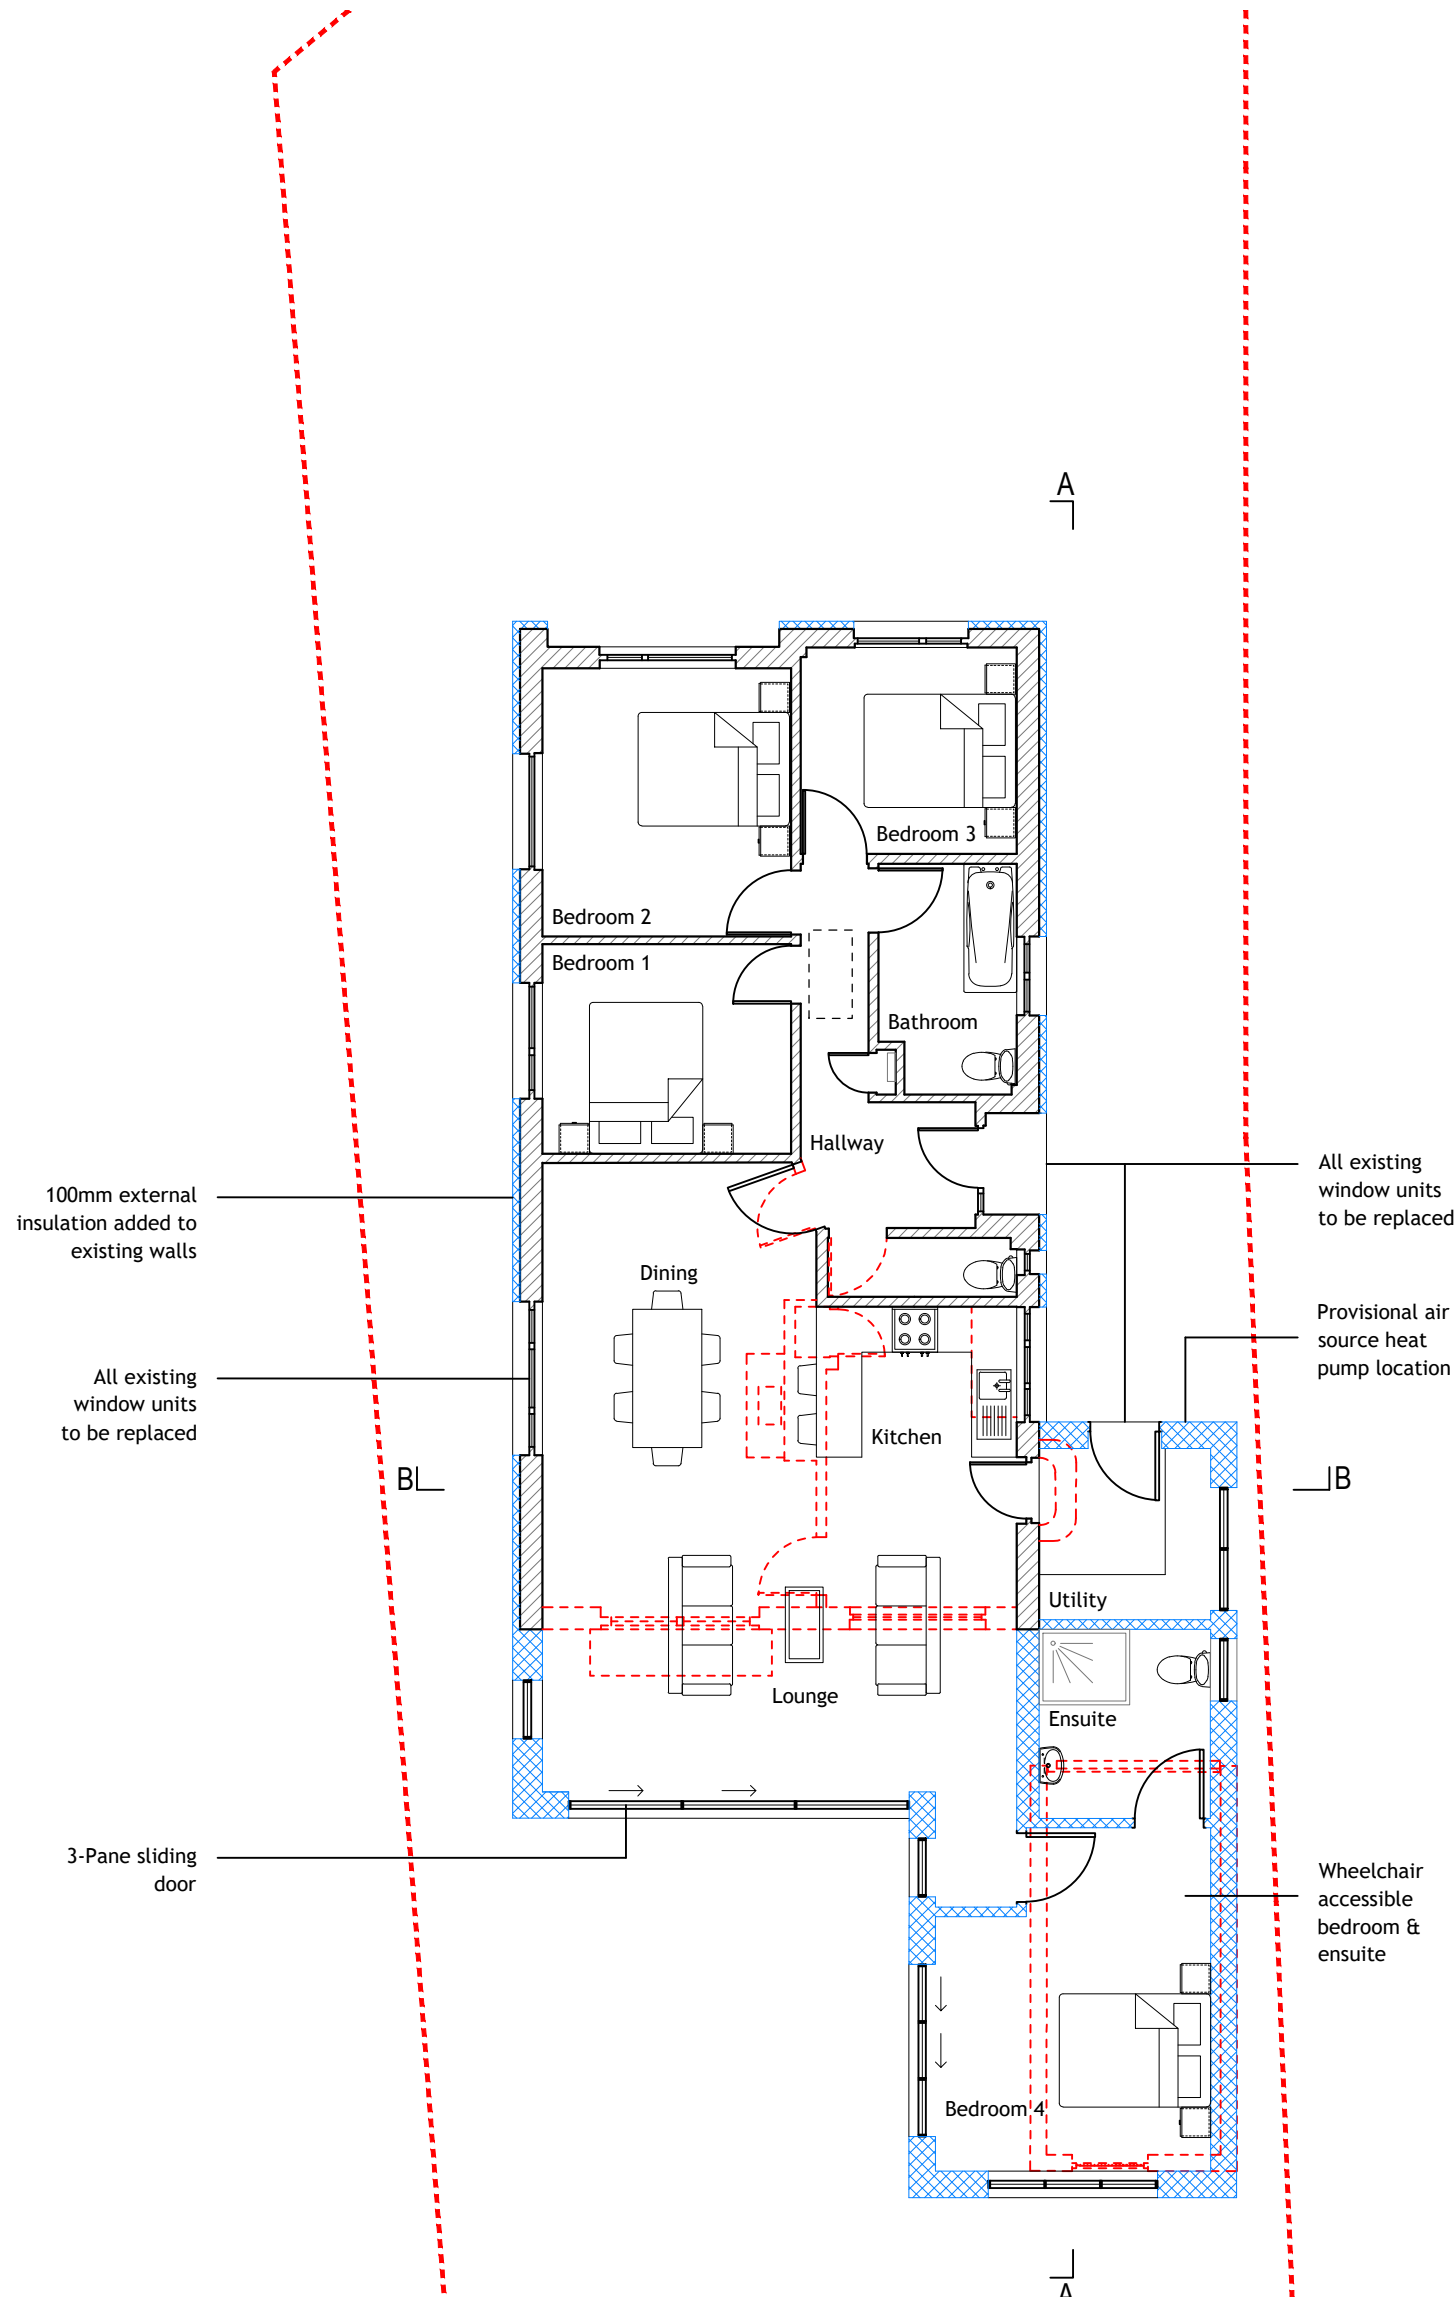



GROUND FLOOR
1:100

LEGEND:

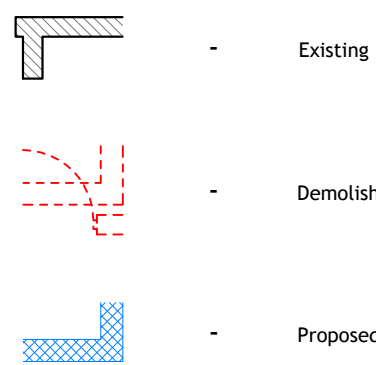



SITE LOCATION PLAN

1:1250
Ordnance Survey (c) Crown Copyright 2023. All rights reserved. Licence number 100022432

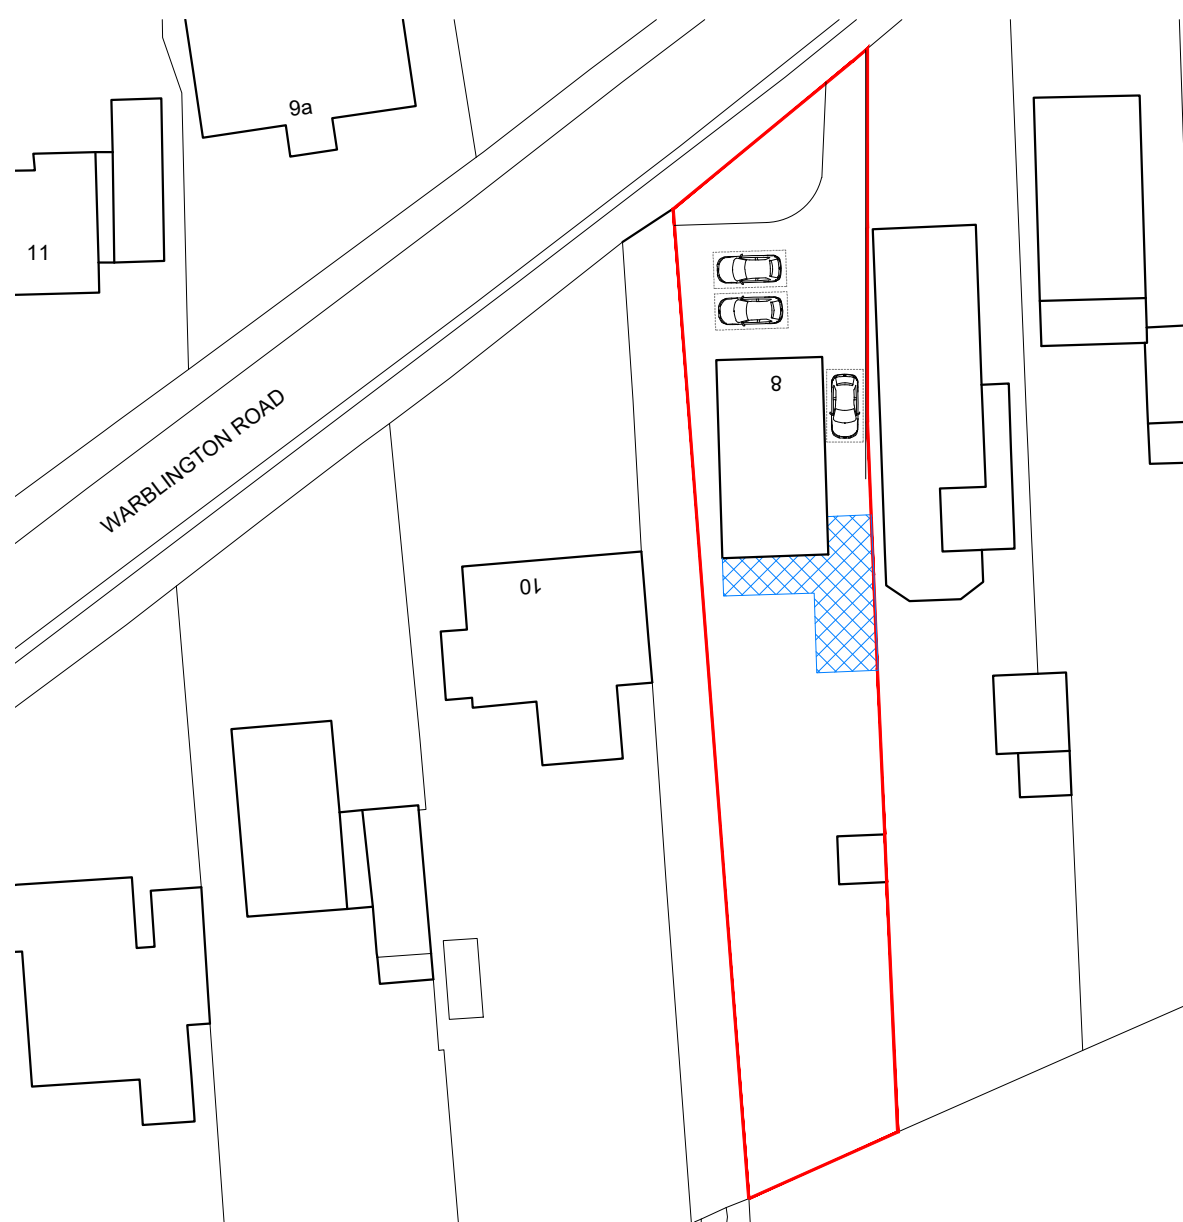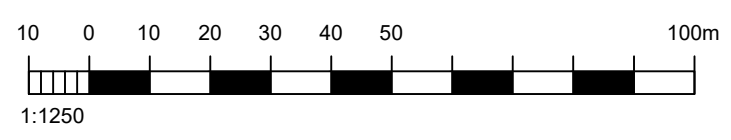


BLOCK PLAN

1:500
Ordnance Survey (c) Crown Copyright 2023. All rights reserved. Licence number 100022432

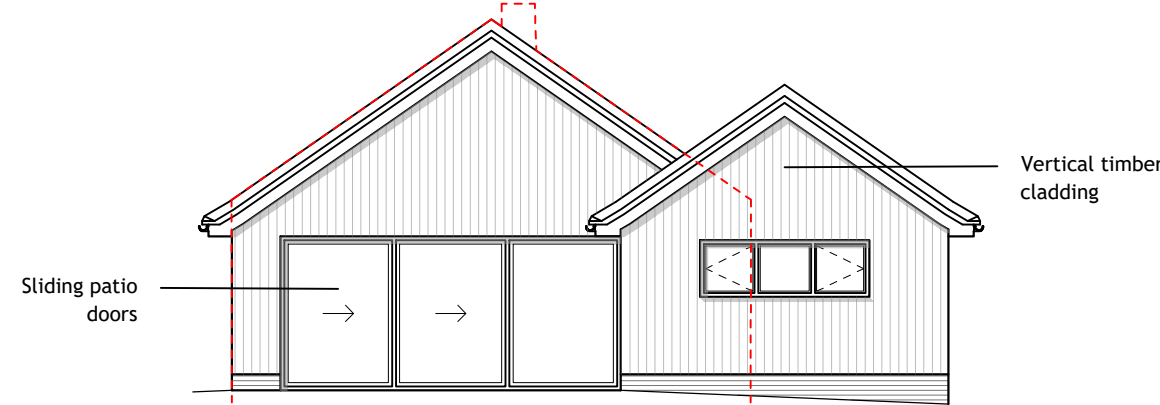 

SOUTH ELEVATION
1:100

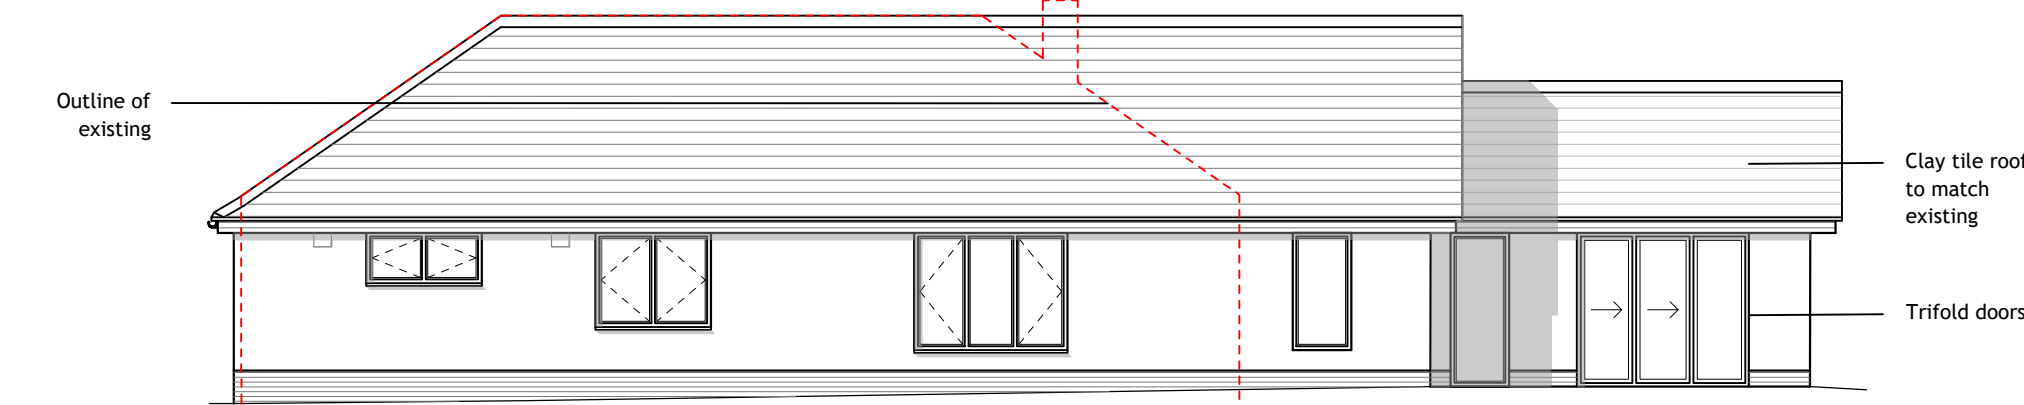

WEST ELEVATION
1:100

E	03.10.23	Cill Adjustment	DM
D	11.08.23	Parking Added	DM
C	21.07.23	Planning Issue	DM
B	15.06.23	For Comment	JH
A	13.06.23	For Meeting	JH
REV	DATE	AMENDMENT	DRAWN

hd
architects
www.hdarchitects.co.uk mail@hdarchitects.co.uk
Helyer Davies Architects Ltd
1 The Old Flour Mill,
Emsworth, PO10 7BT
01243 370 715

PROJECT
8 Warblington Road
Emsworth
PO10 7HQ

DRAWING
PROPOSED;
Plans,
Elevations,
Sections
SCALE
as noted @ A1

DATE	JUNE 2023	DRAWN	JH
DRAWING NUMBER	23043-02	REVISION	E