




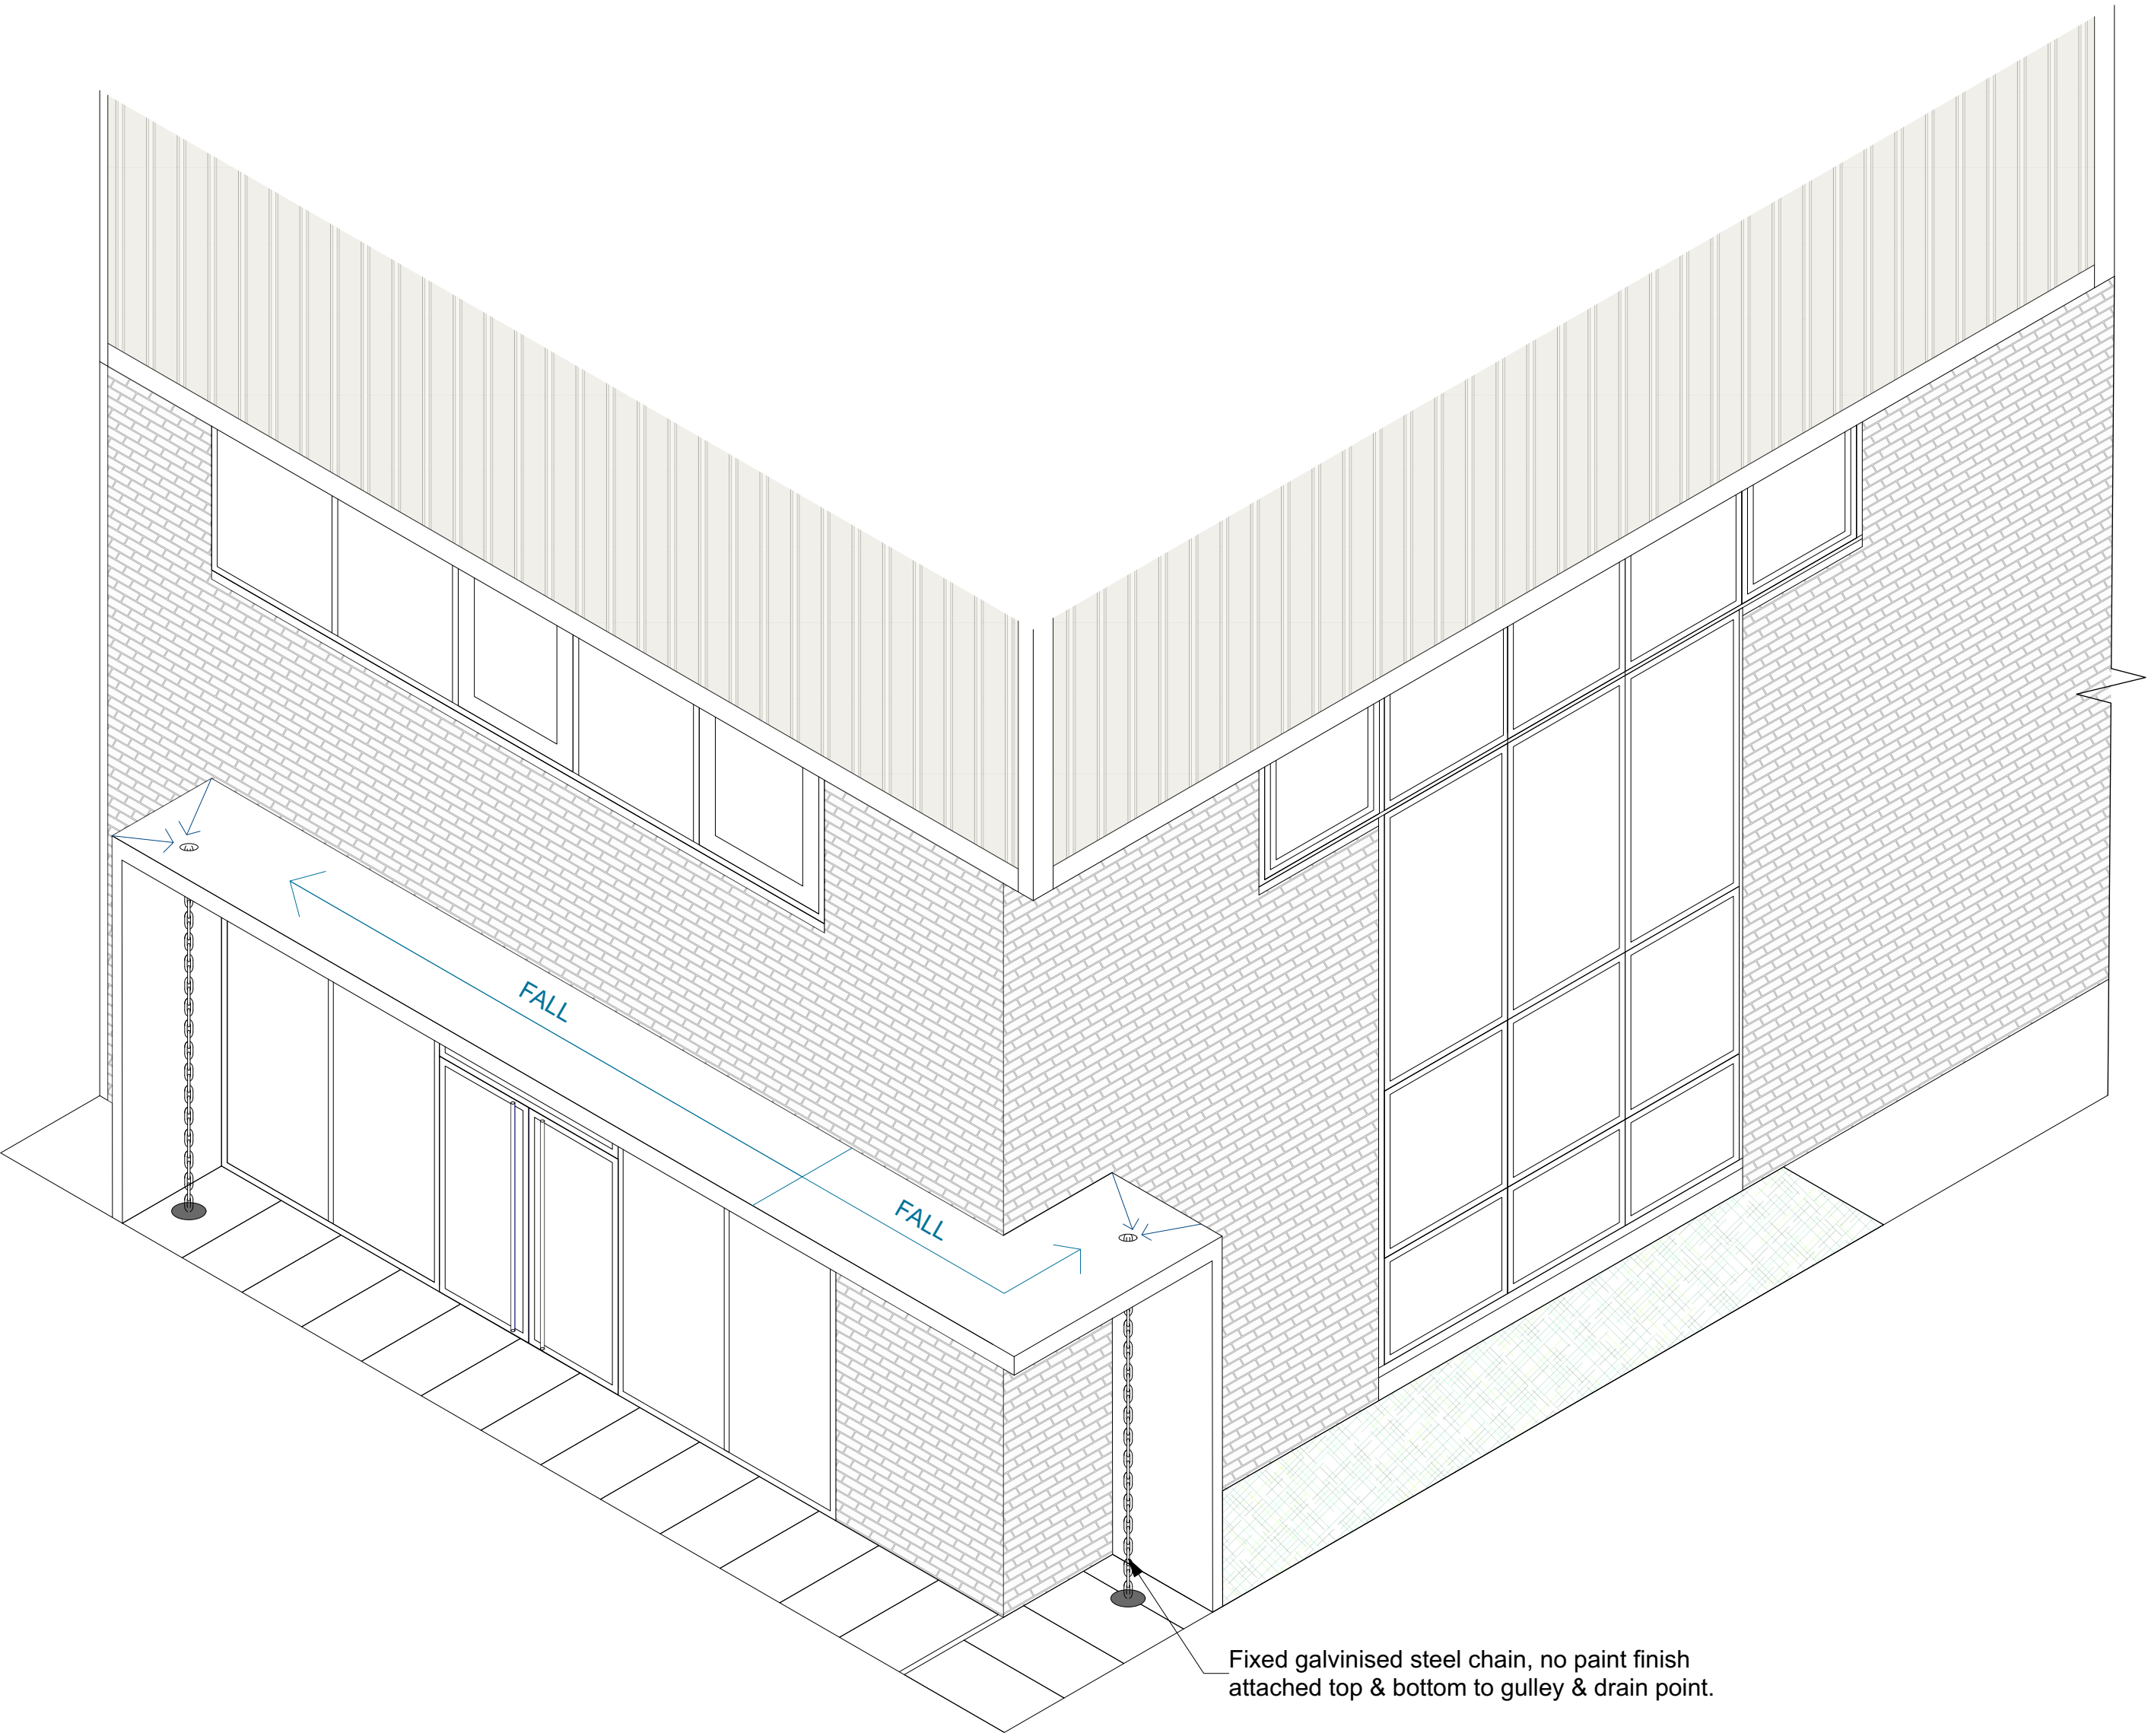


AXONOMETRIC 1:50 @A1 1:100 @A3

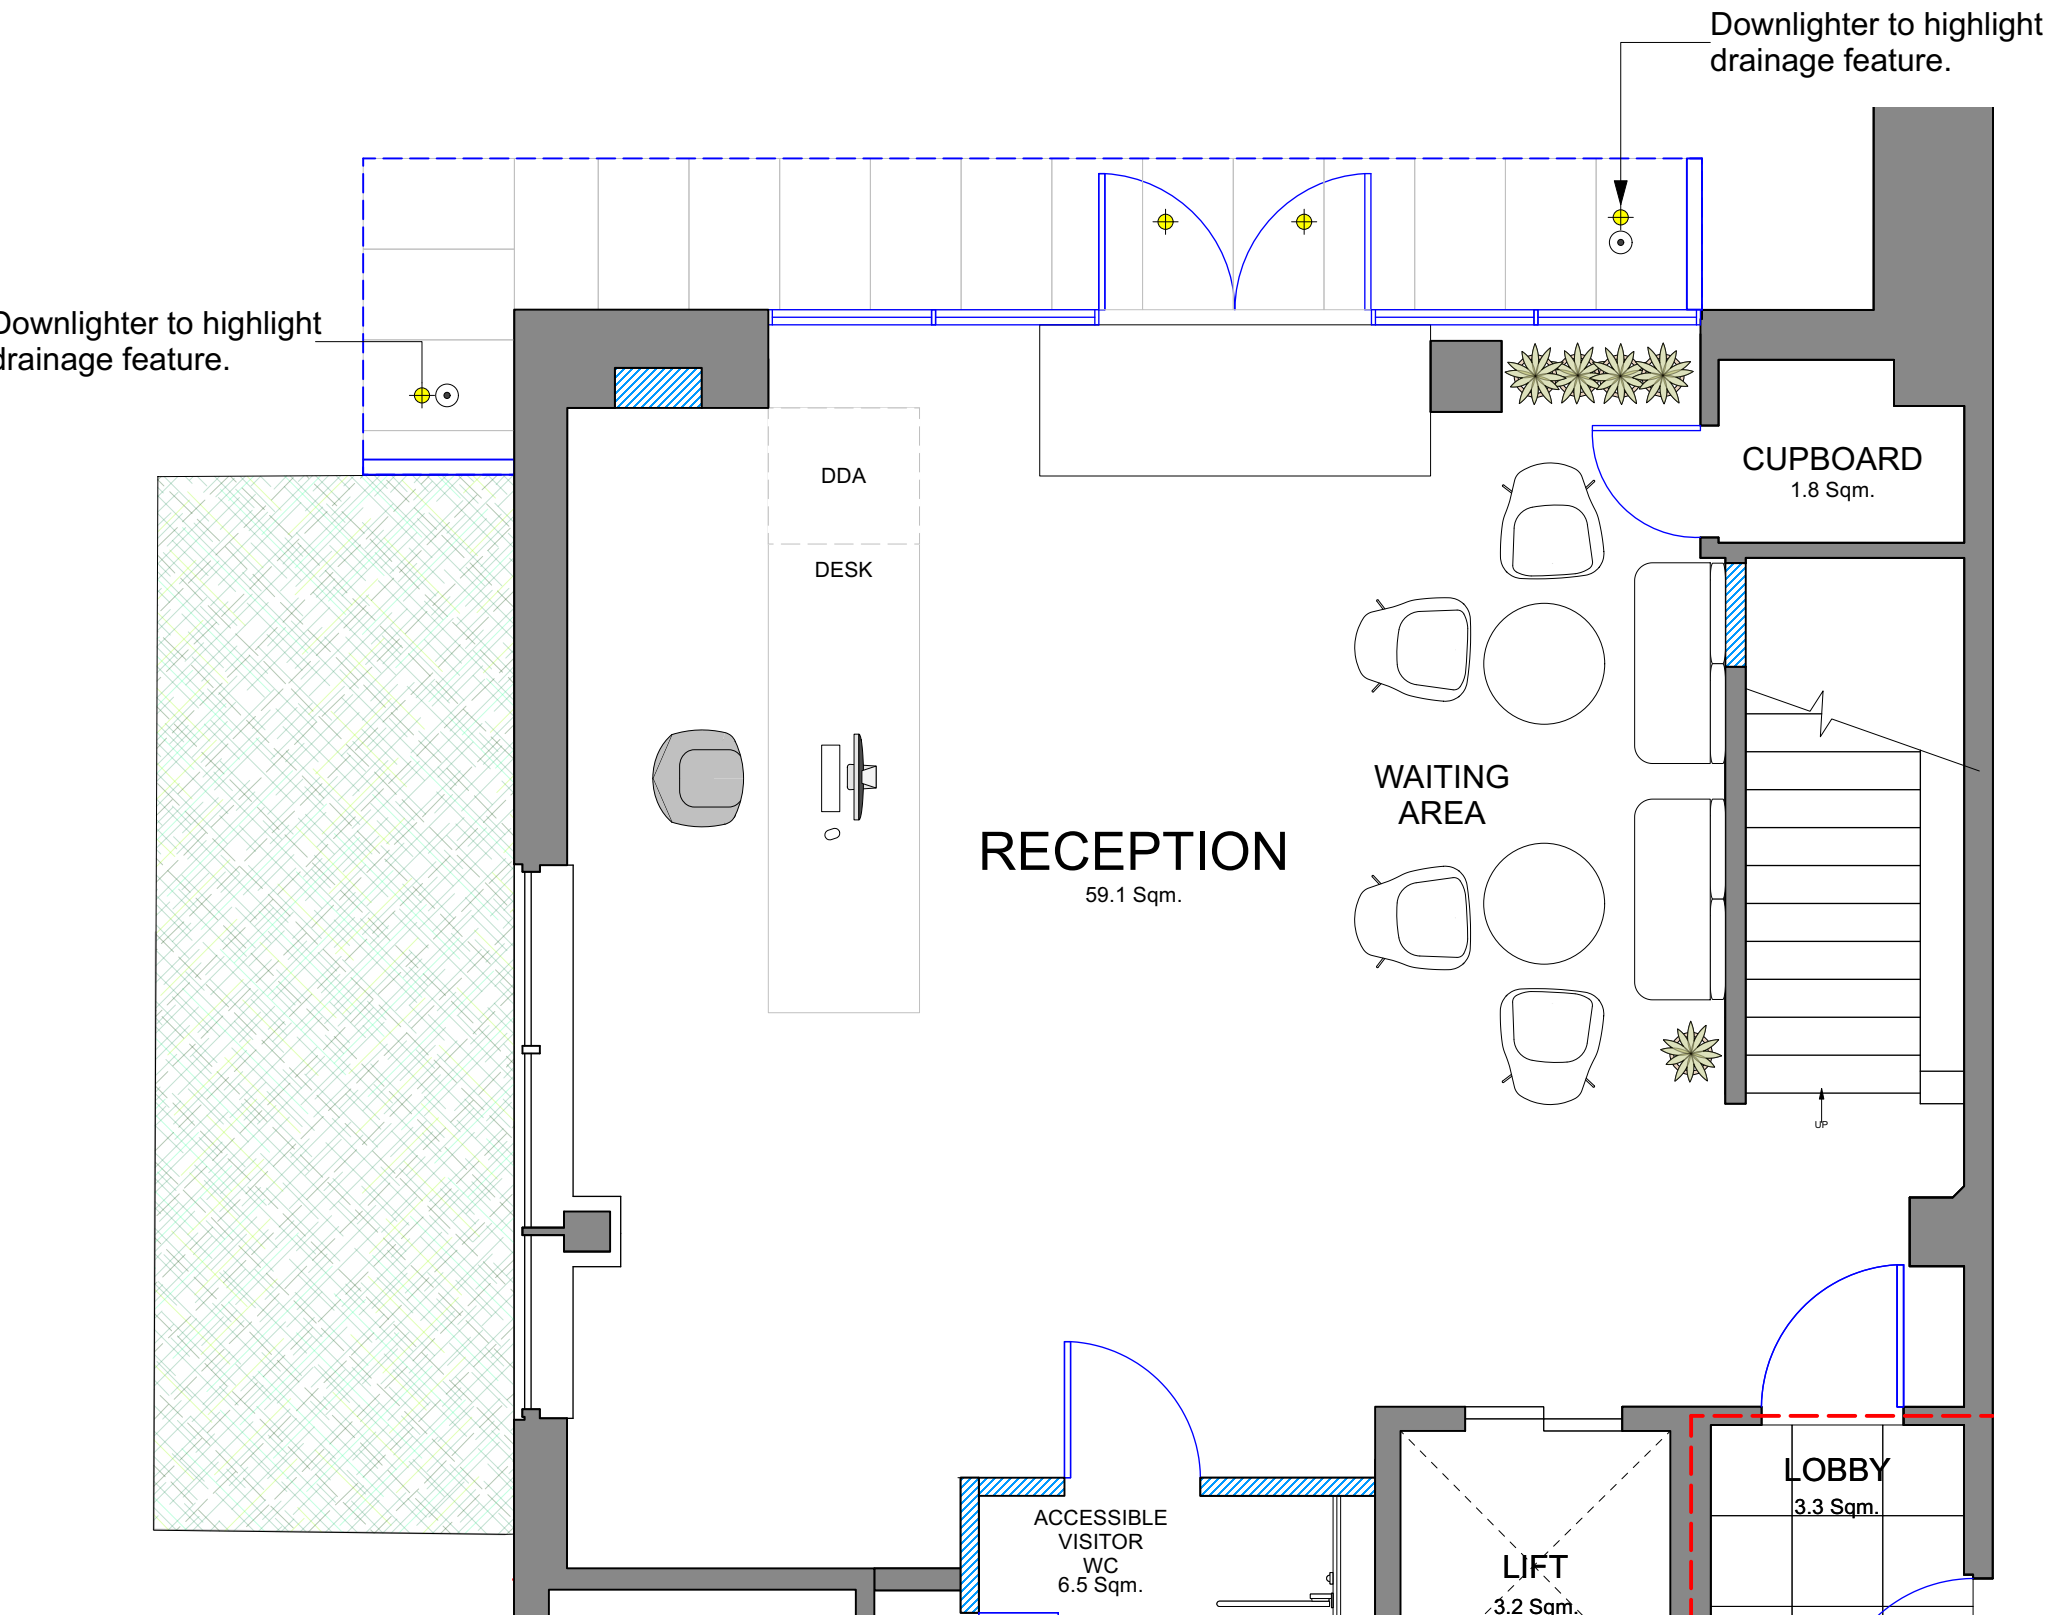


PLAN 1:50 @A1

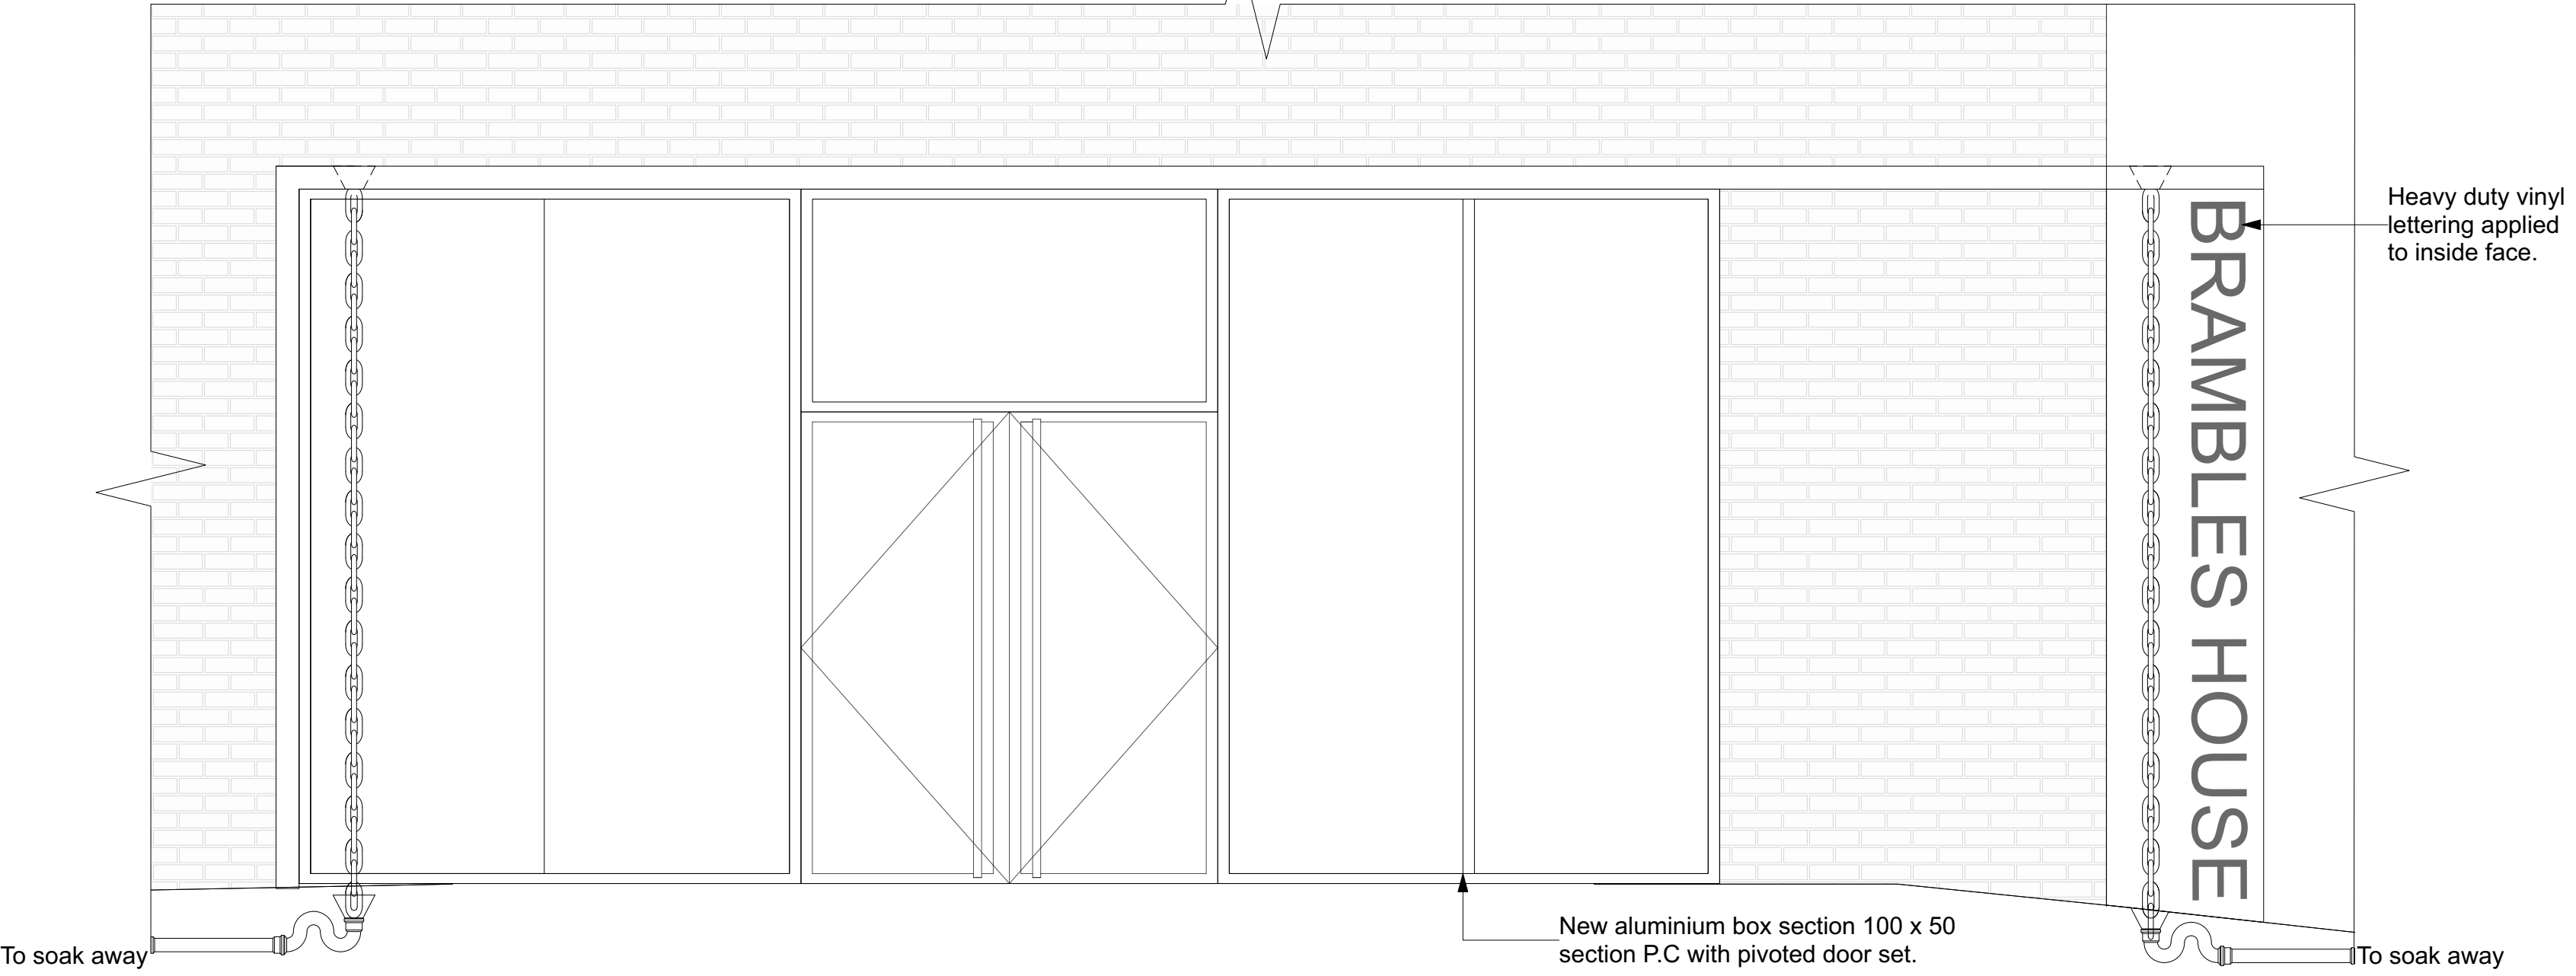

FRONT VIEW NORTH ELEVATION 1:25 @A1 1:50 @A3

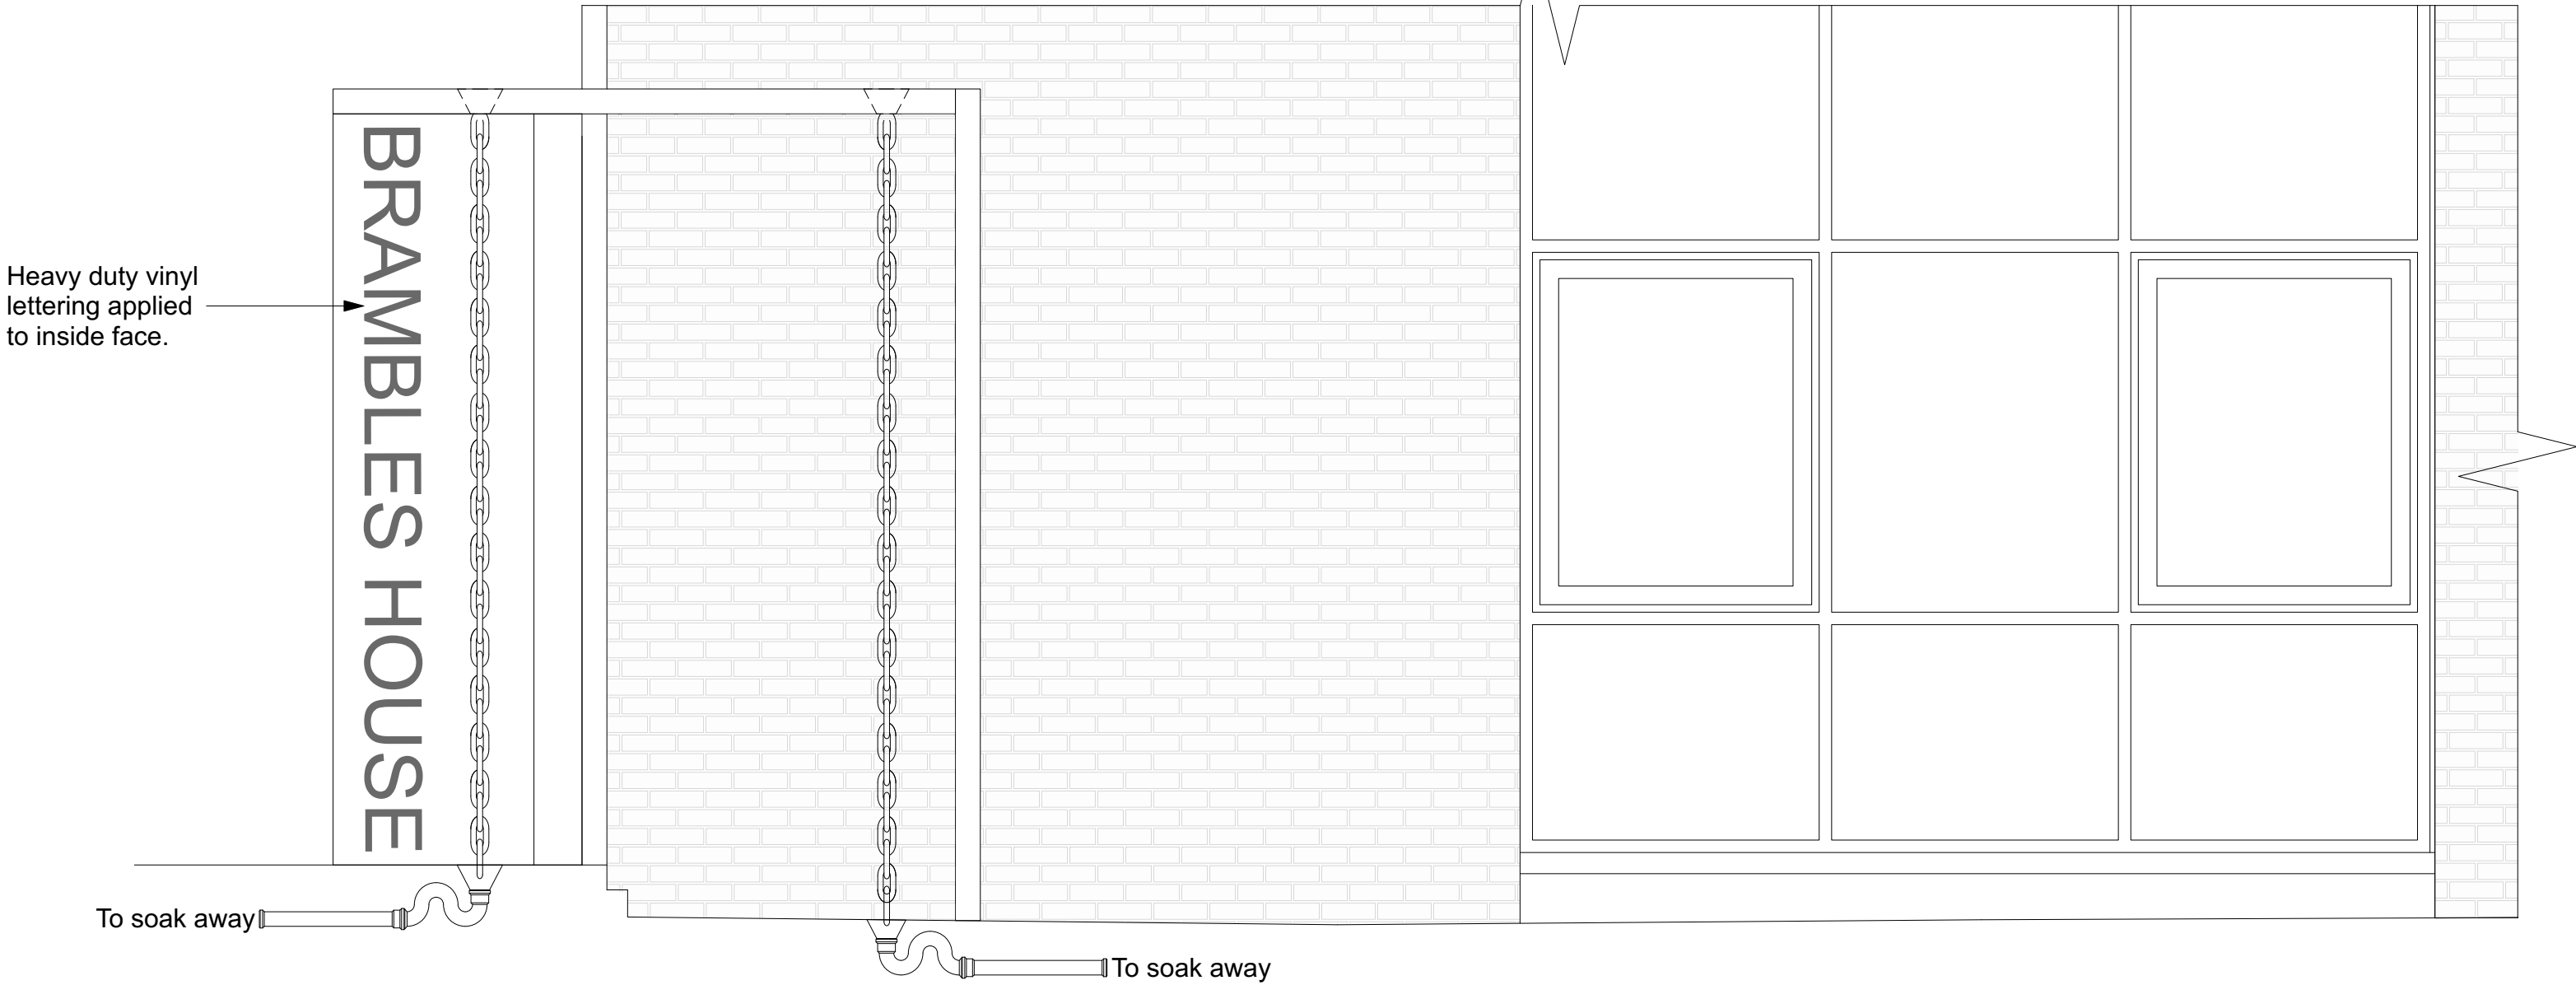

SIDE VIEW EAST ELEVATION 1:25 @A1 1:50 @A3

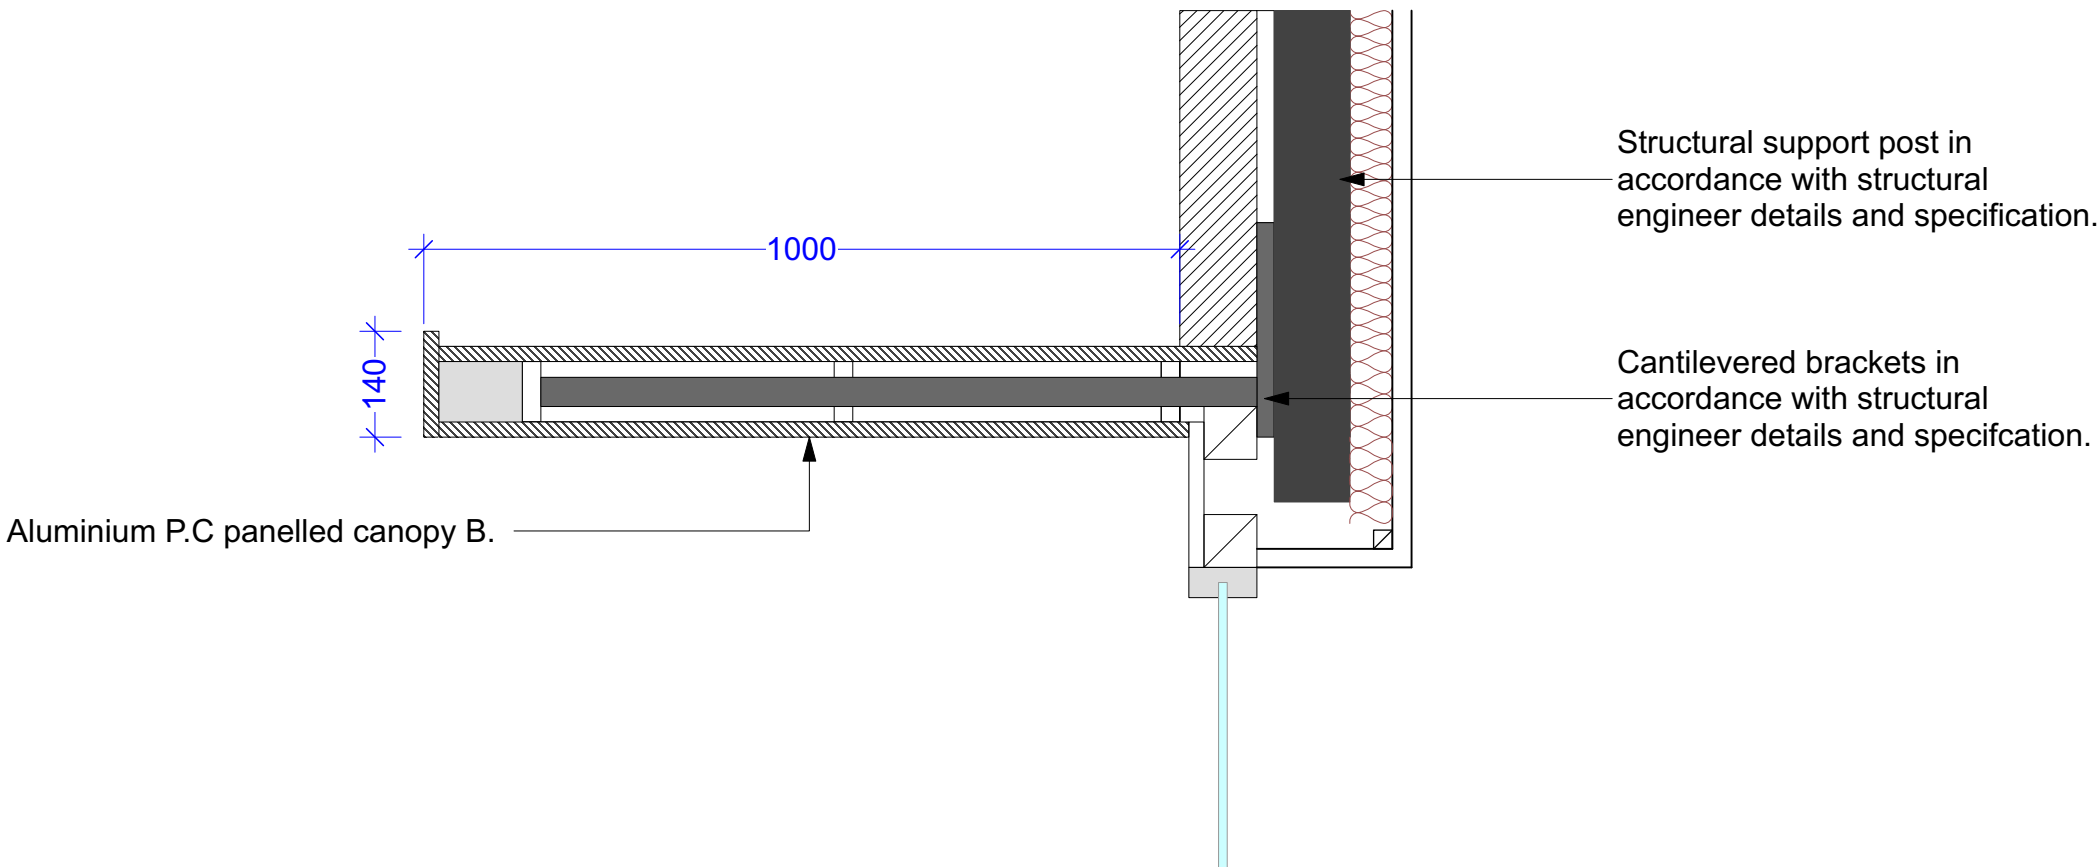

INDICATIVE CANOPY SECTION 1:10 @A1 1:20 @A3

SEE ALSO M&E & STRUCTURAL ENGINEERS DRAWINGS



68 - 65 Tabernacle Street
London EC2A 4BD
+44 (0) 20 3890 2890
www.cogentbc.co.uk

Project Name Brambles House, Waterloo, Portsmouth	Scale 1:100 @ A3 1:50 @ A1	Date 23.06.23
Client Columbia Threadneedle, CT UK Property Authorised Investment Fund	Drawn SC	Status REV B
Drawing Title GROUND FLOOR BUILDING ENTRANCE DETAIL DRAWING	Checked GL	Drawing No. 500

PLANNING