




FRONT ELEVATION

SIDE ELEVATION




REAR ELEVATION


SIDE ELEVATION

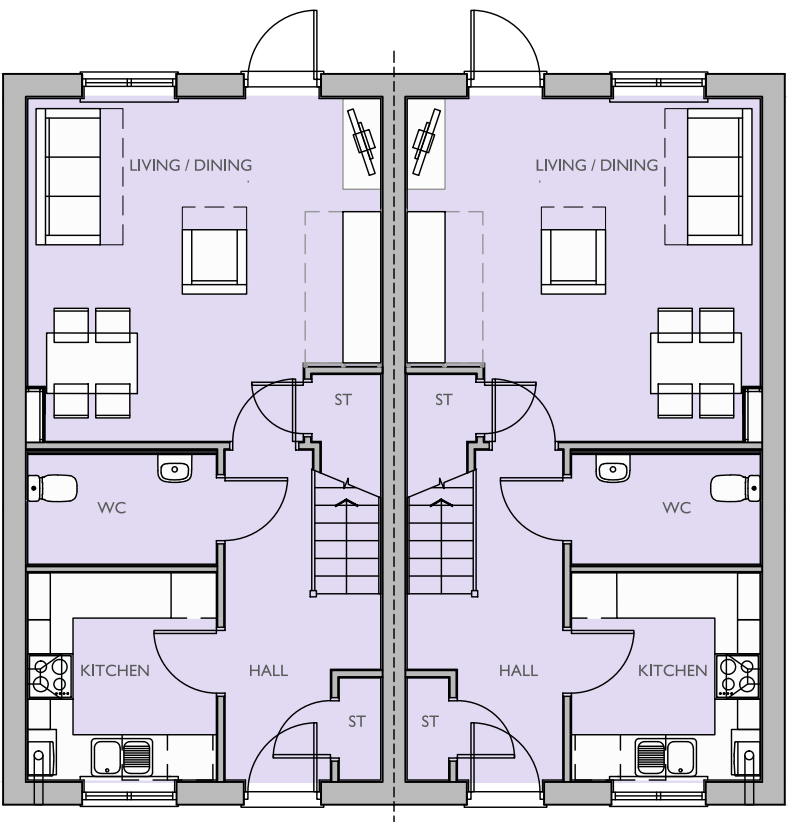

GROUND FLOOR PLAN

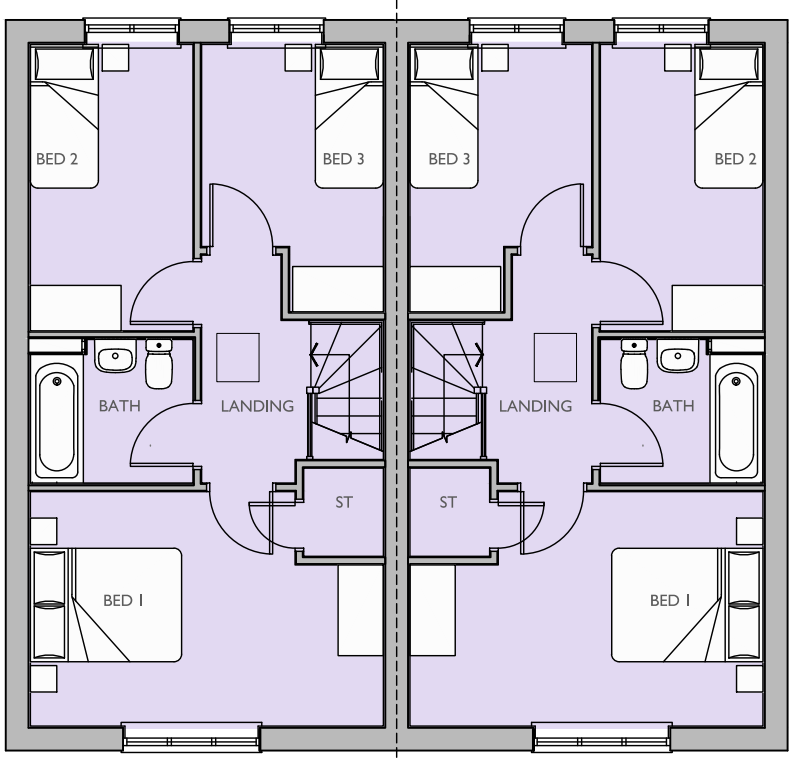

FIRST FLOOR PLAN

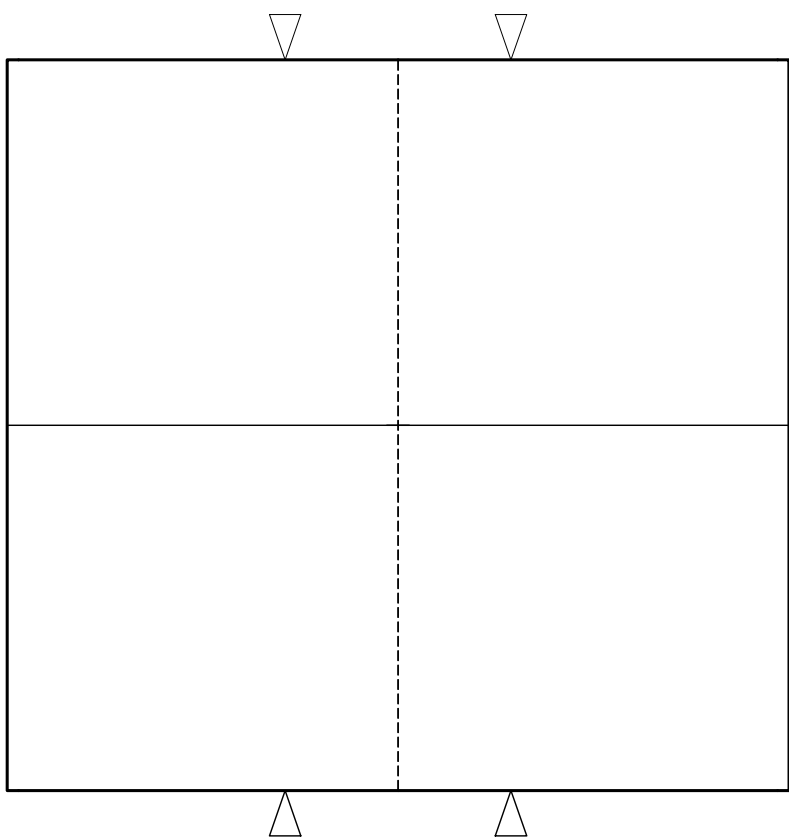

ROOF PLAN

Housetype Name:		TAUNTON	
Occupancy:		3 BED / 4 PERSON	
Gross Area ft²:	Gross Area m²:	Net Area ft²:	Net Area m²:
921	85.58	906	84.20

For Colours of Material See External Finishes Layout (CB_62_265_008)	
Primary Material:	STRETCHER BOND MASONRY BRICKWORK.
Feature Material:	
Architectural Detail:	PROJECTING STRING STRETCHER COURSE WITH 15 MM OVERHANG.
Window & Door Frames:	GREY UPVC CASEMENT WINDOW. COMPOSITE FRONT DOOR. GREY UPVC FRENCH DOOR.
Fascia, Soffit & Bargeboard:	GREY UPVC BOXED EAVES ROOFING SYSTEM.
Architectural Ornaments:	
Guttering & Drainage:	BLACK UPVC DRAINAGE SYSTEM.

Plot Numbers:
244-245 (AS)



Location Plan (Not to Scale)

Scale @ A1:			
0 1 2 3 4 5m			
Scale 1:100			
Rev	Date	Drawn	Checked

Project:	CAMPDOWN, PURBROOK, PORTSMOUTH
	TAUNTON FLOOR PLANS & ELEVATIONS
	Client:



Date: MAY 2023	
Drawn by: KL	Checked by: BB
Dwg No: CB_62_265_CDH_TAU_01	Rev:

