


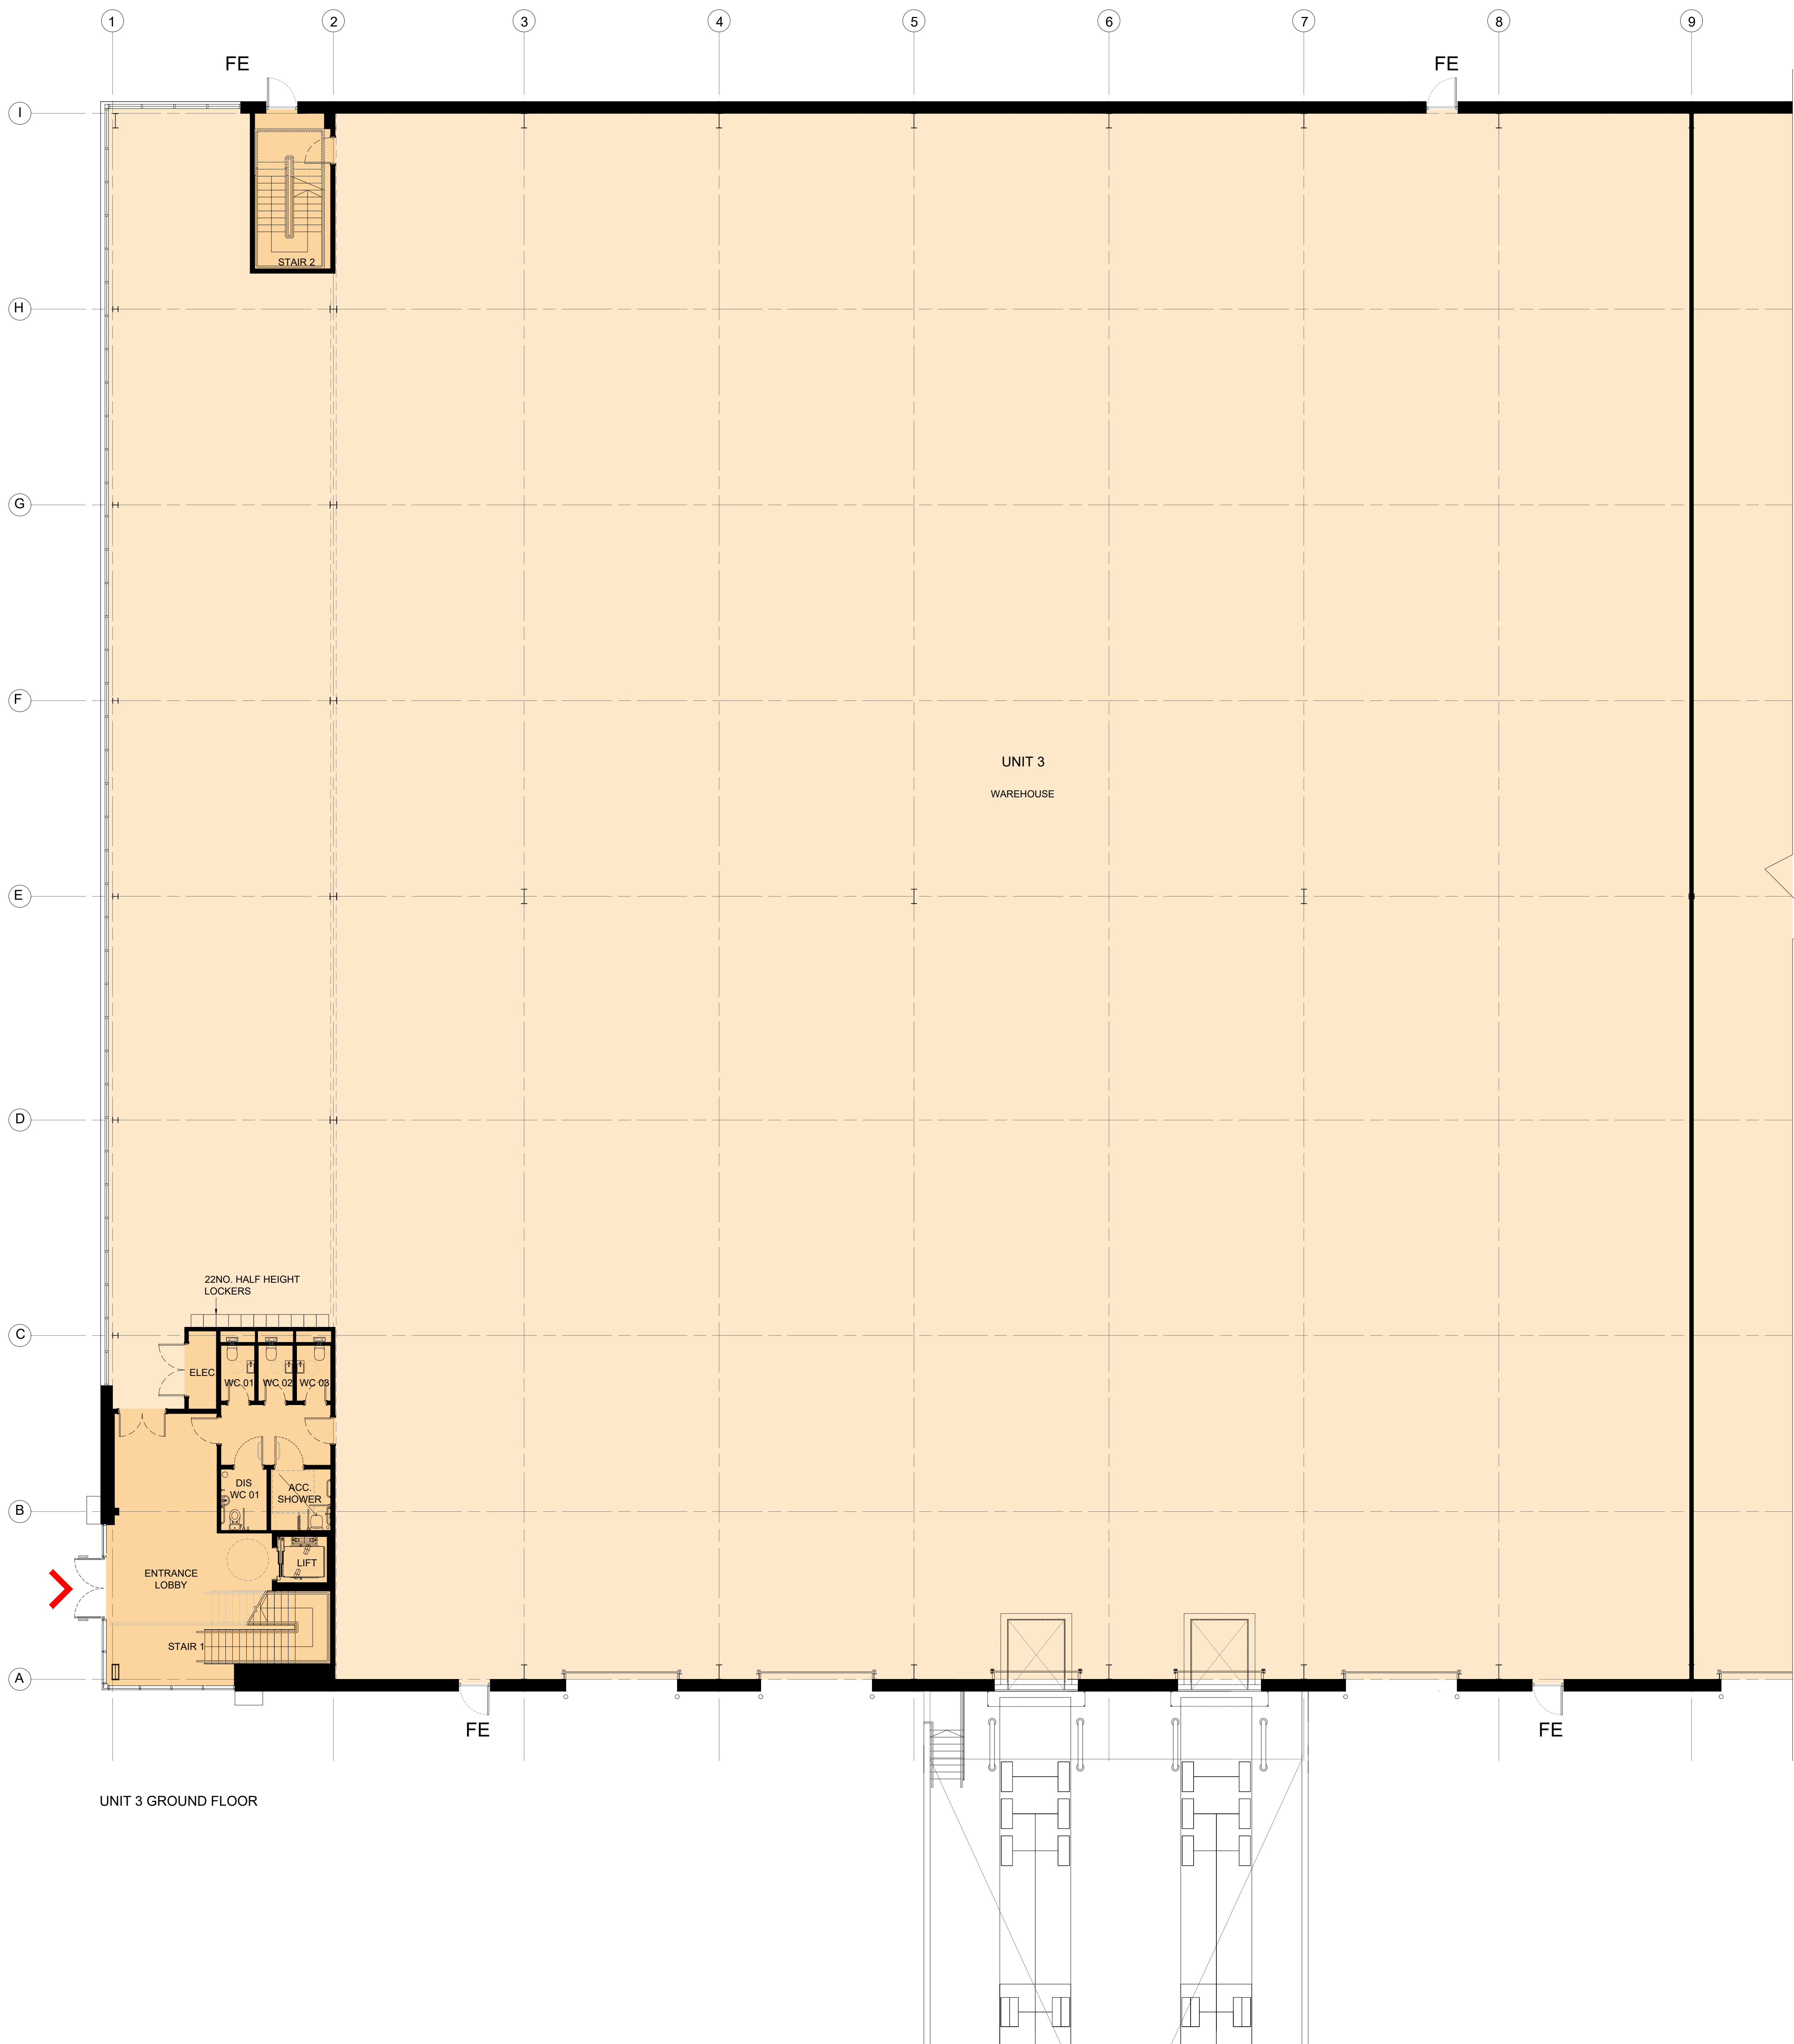


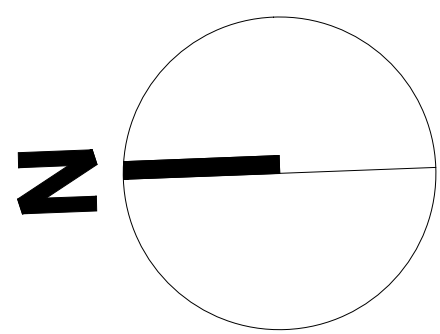

UNIT 3 GROUND FLOOR

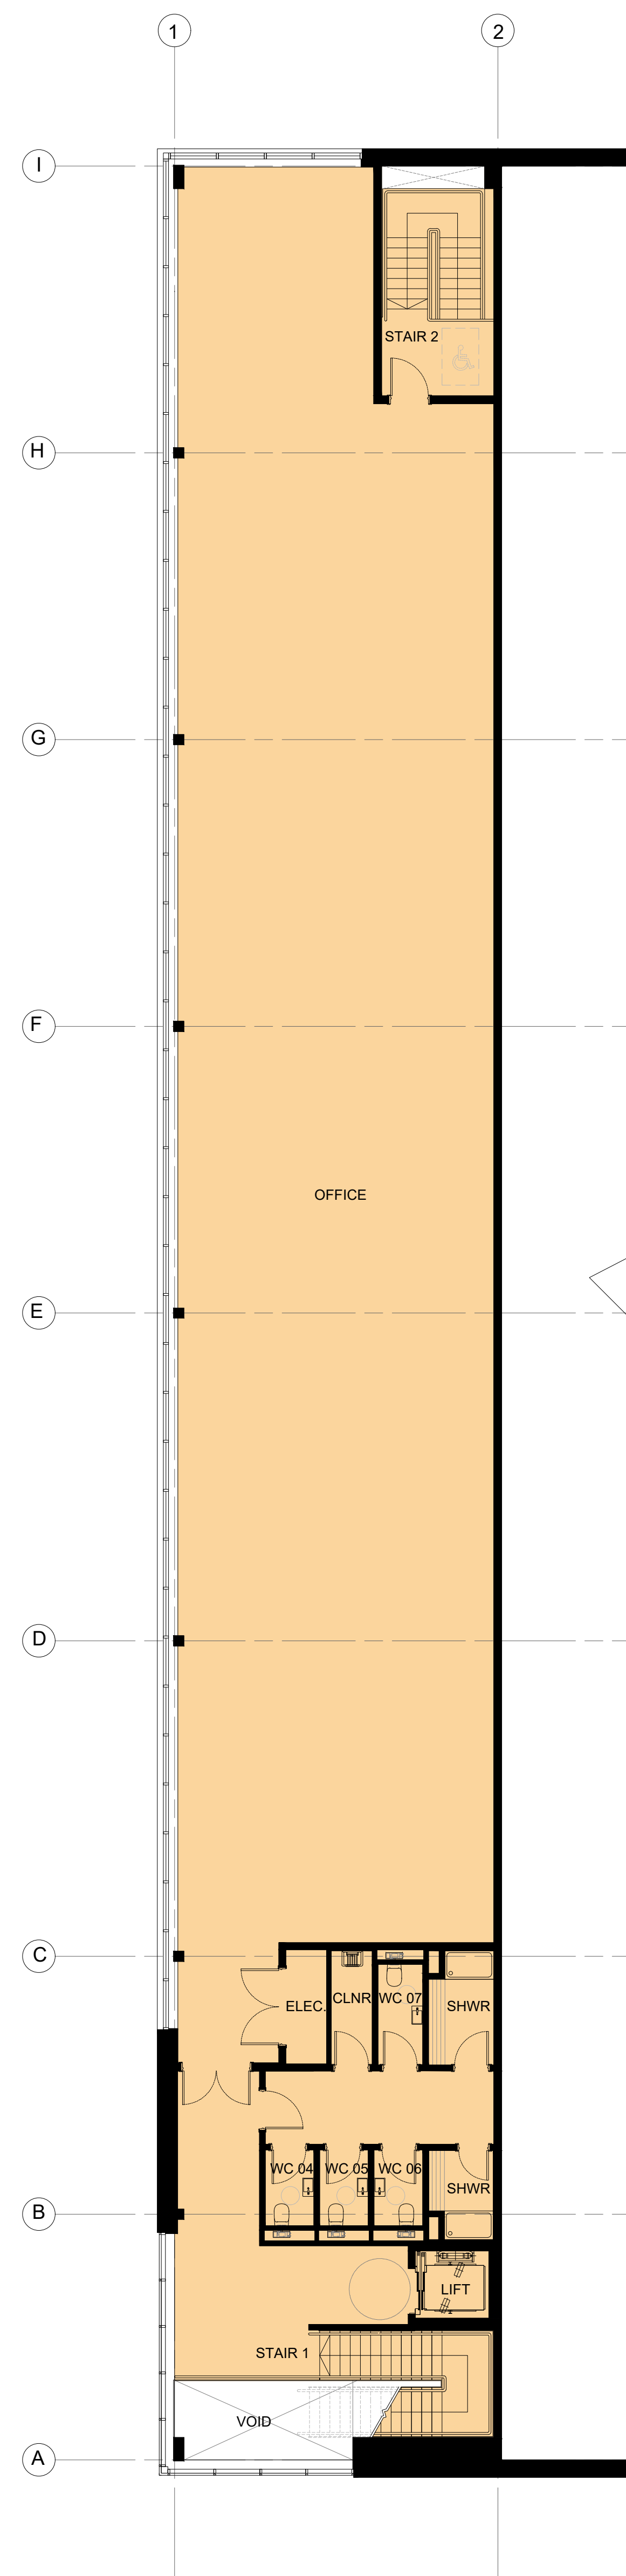

UNIT 3 FIRST FLOOR

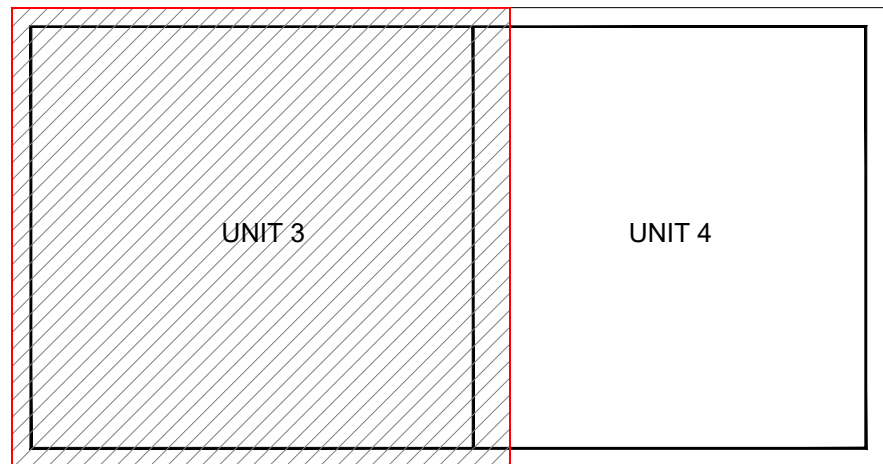

INDICATIVE KEY
1:1000

UNIT 3 GEA	
GF	3,261 m²
FF	476 m²
Total	3,737 m²

Client:
XLB PROPERTY LTD &
HAVANT S.a.r.l. (Luxembourg)



Project:
LANGSTONE TECHNOLOGY PARK
HAVANT

12 Warren Yard,
Warren Park,
Milton Keynes,
MK12 5BW
01908 303246
info@prc-group.com
www.prc-group.com

Drawing Title:
PROPOSED FLOOR PLANS
UNIT 3
GROUND AND FIRST FLOOR

Architecture
Planning
Master Planning
Urban Design
Interiors
Landscape

Scale @ A0:
1:100
Checked by:
ME
Date:
MAR 21

Job No:
11319
Stage:
PL 012
Rev:
B

Issue Status:
Construction ☐ Preliminary ☐
Information ☐ Approval ☐
Tender ☐ Working ☐
London ☐
Milton Keynes ☐
Warsaw ☐

Offices
Working
London
Milton Keynes
Warsaw

PRC Architecture & Planning

