



Note:
Do not Scale from this Drawing (except for planning approval).
All dimensions are in millimetres and to be checked on site.
All Dimensions relating to subcontractors or suppliers work
must be checked and agreed between the main contractor and
the sub-contractors and suppliers.

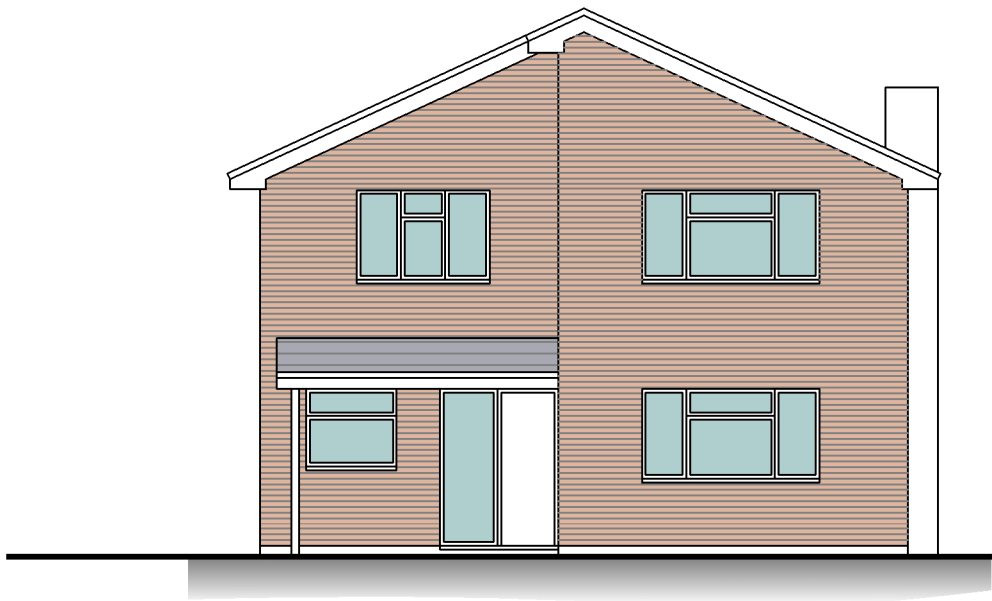

PROPOSED FRONT ELEVATION
SCALE 1:100

proposed obscure glazed
grey upvc window.

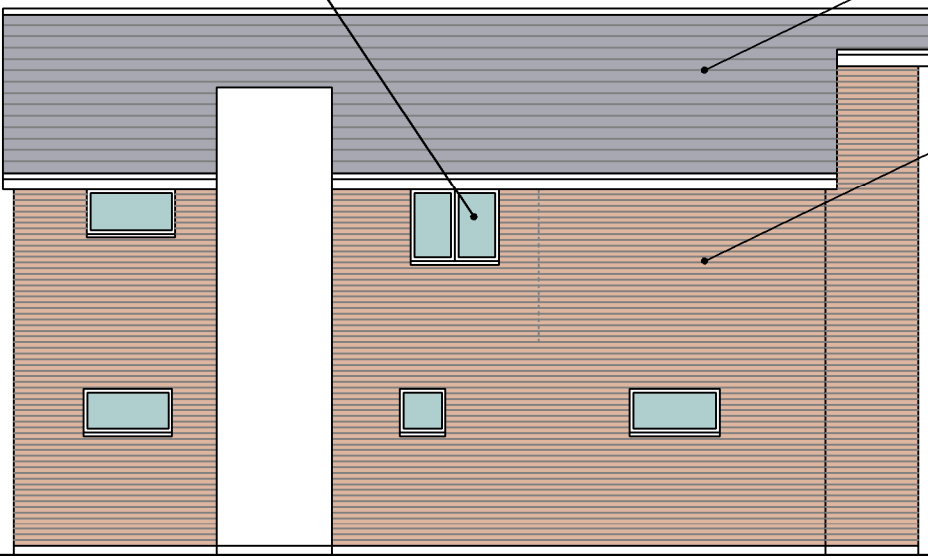

interlocking concrete tiles to
match existing.


proposed first floor
extension with new section
of pitched roof over.

PROPOSED SIDE ELEVATION
SCALE 1:100


proposed first floor
extension.

proposed grey upvc
window to match existing.

facing brick work to
match existing.

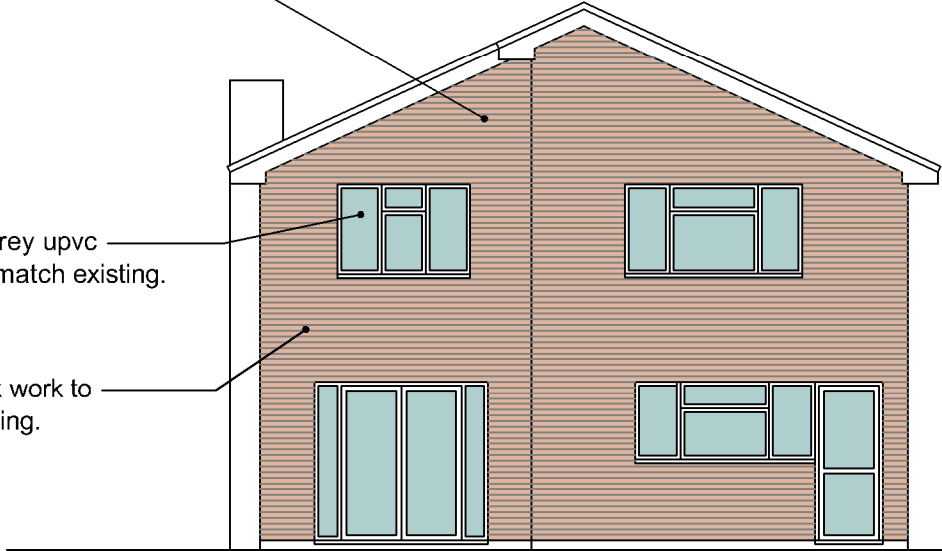


PROPOSED REAR ELEVATION
SCALE 1:100

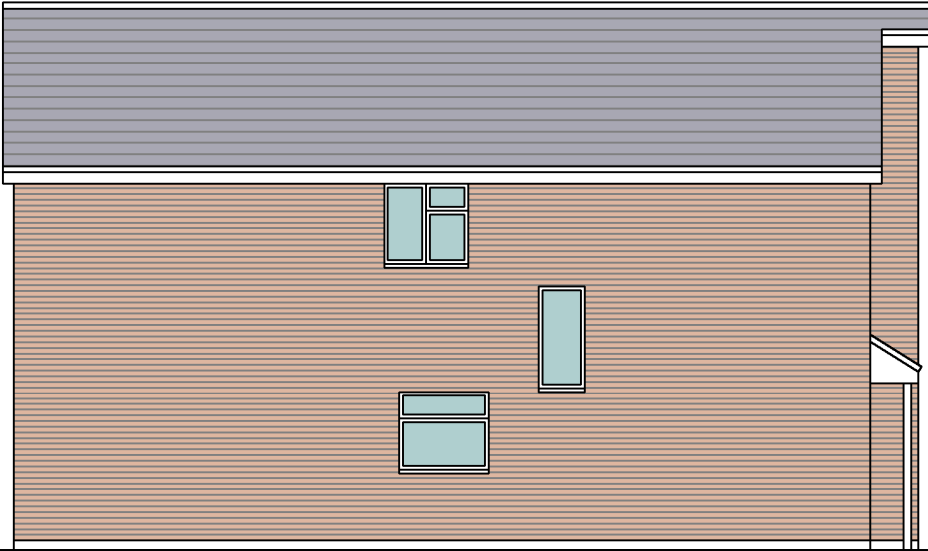

PROPOSED SIDE ELEVATION
SCALE 1:100

SCALE BAR 1:100

 

DRAWING TITLE - PLANNING APPLICATION PROPOSED ELEVATIONS		DATE - Jan 2024	SCALE - 1:100 @ A3	grp architectural design t. 07747 011252 e. gavin.page77@gmail.com	
CLIENT - Mr & Mrs Manterfield, 3 St Georges Avenue, Warblington, Hants.		DRN - gp	CHK - -	DRAWING REF - 23246 PL301	Rev -