




29 NORTH SHORE ROAD, HAYLING ISLAND
PROPOSED

LEGEND:


- Existing
- Demolish
- Proposed

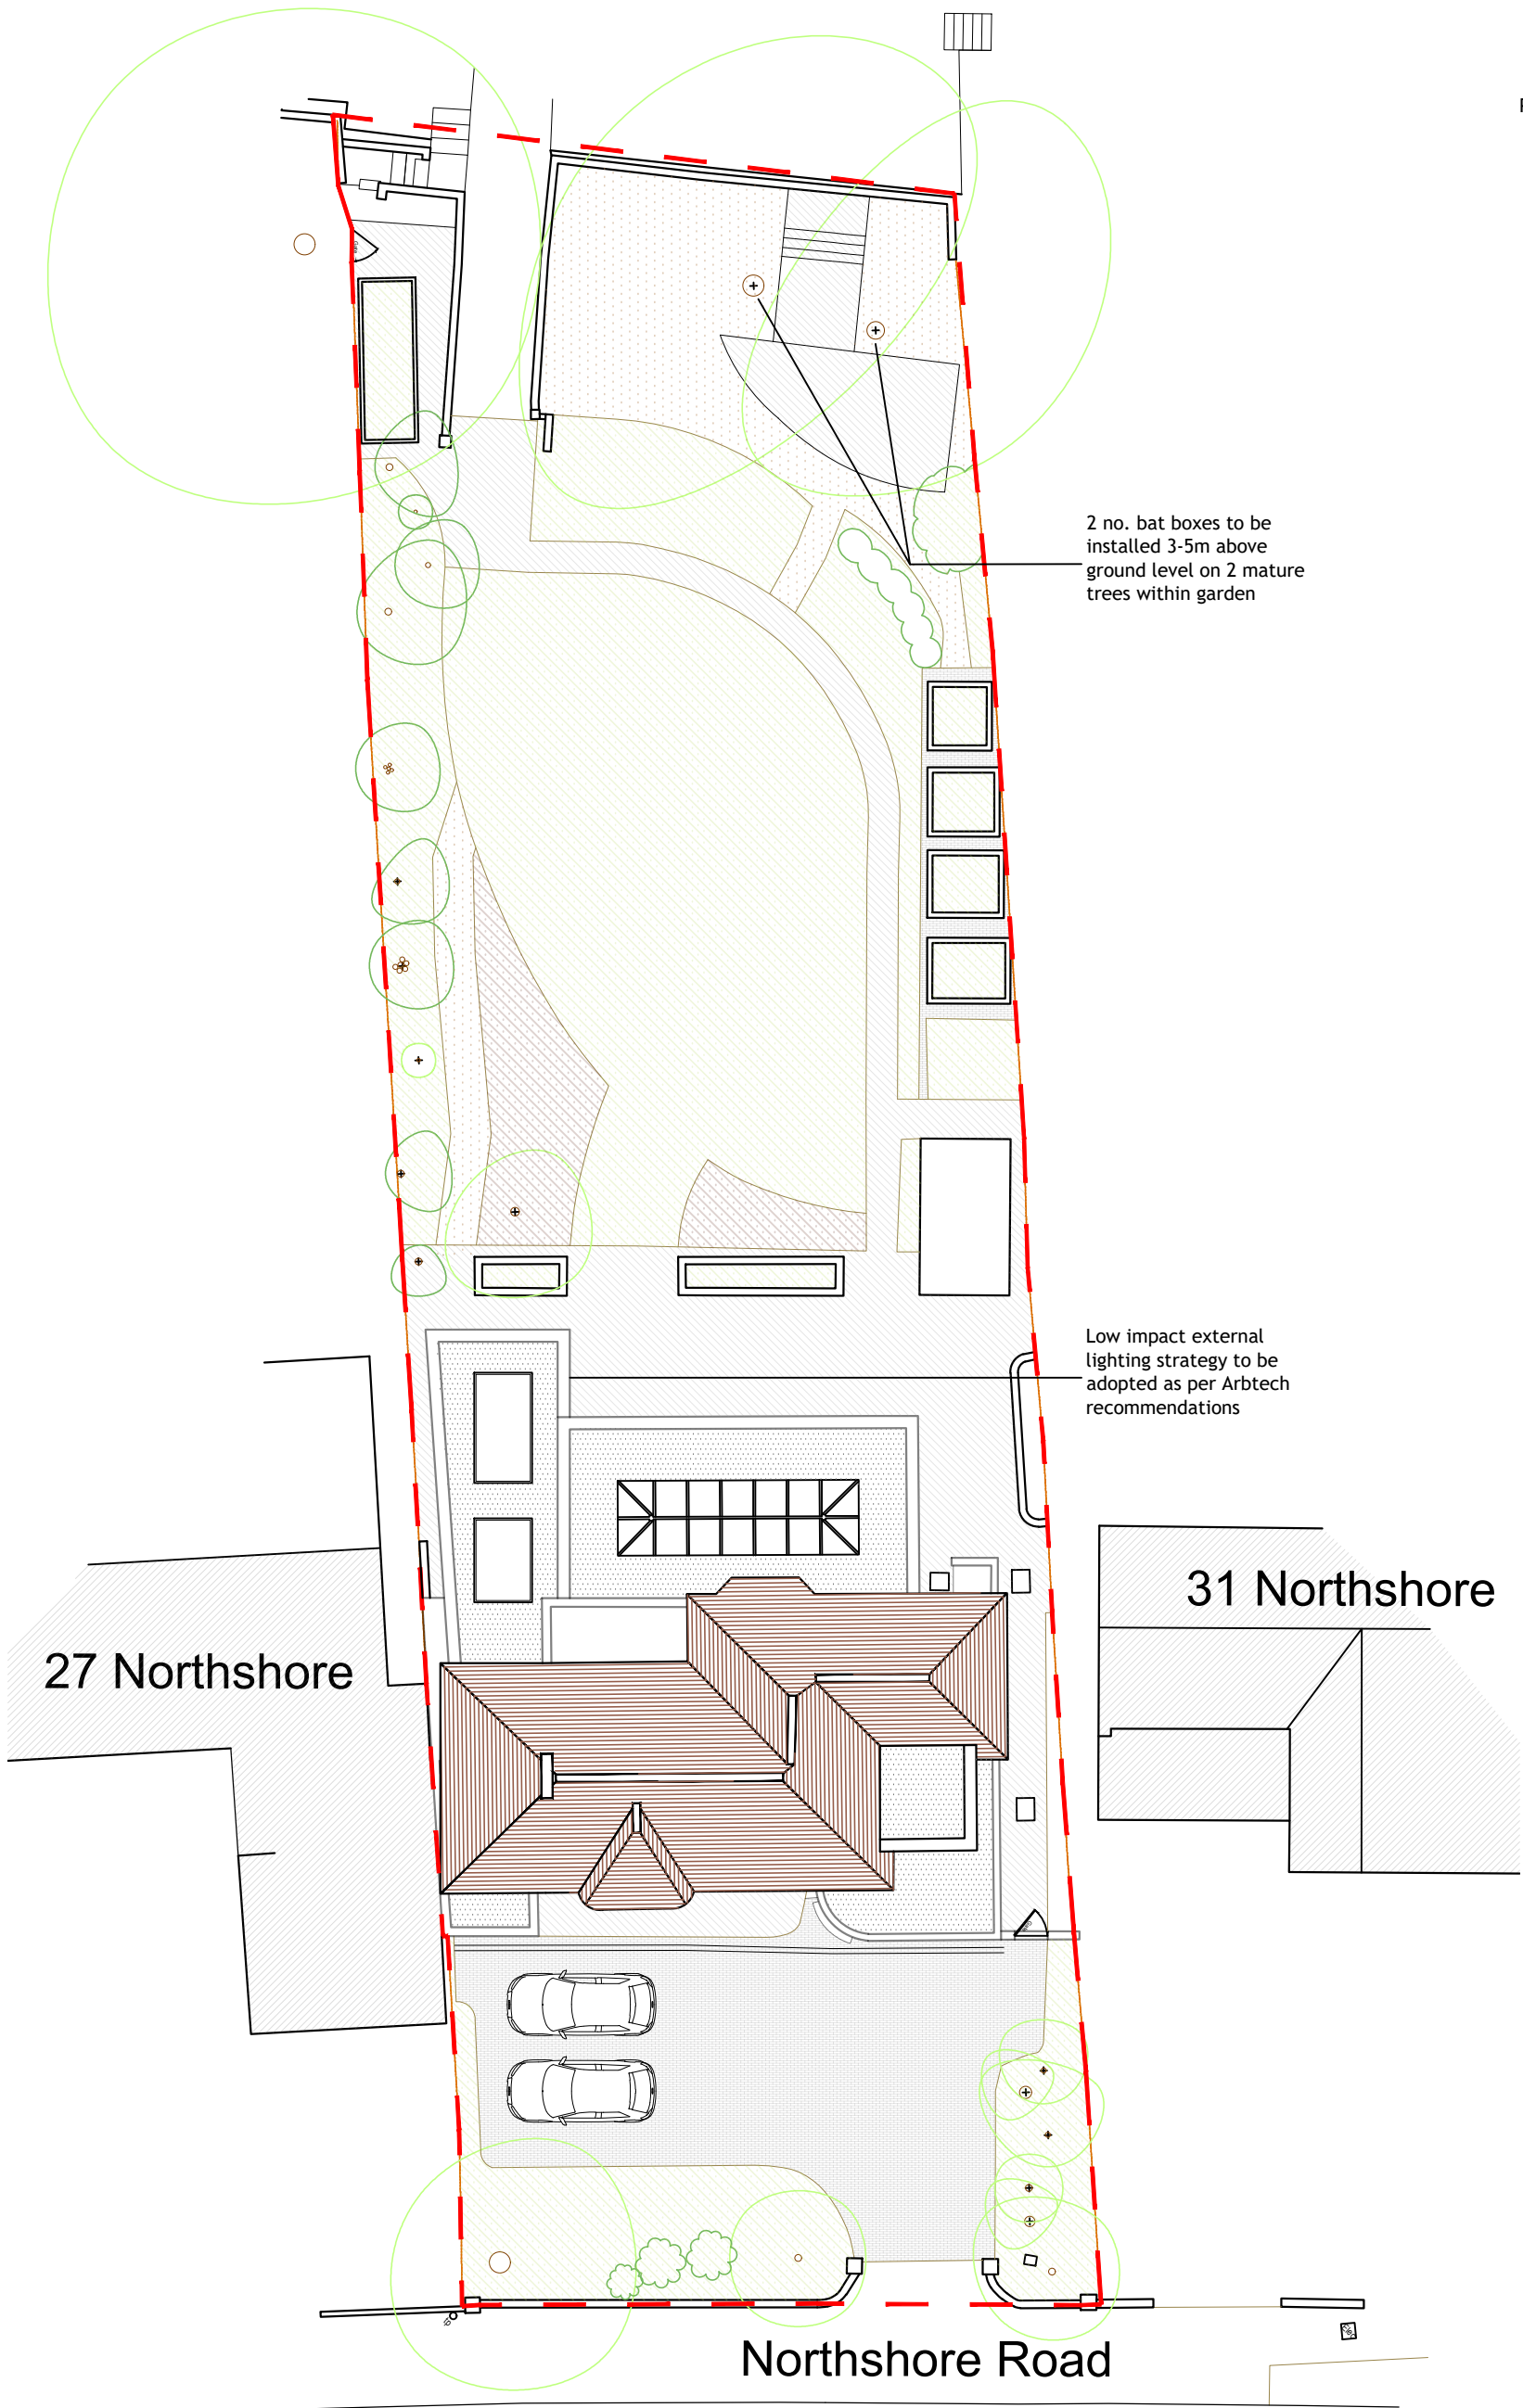


SITE PLAN
1:200

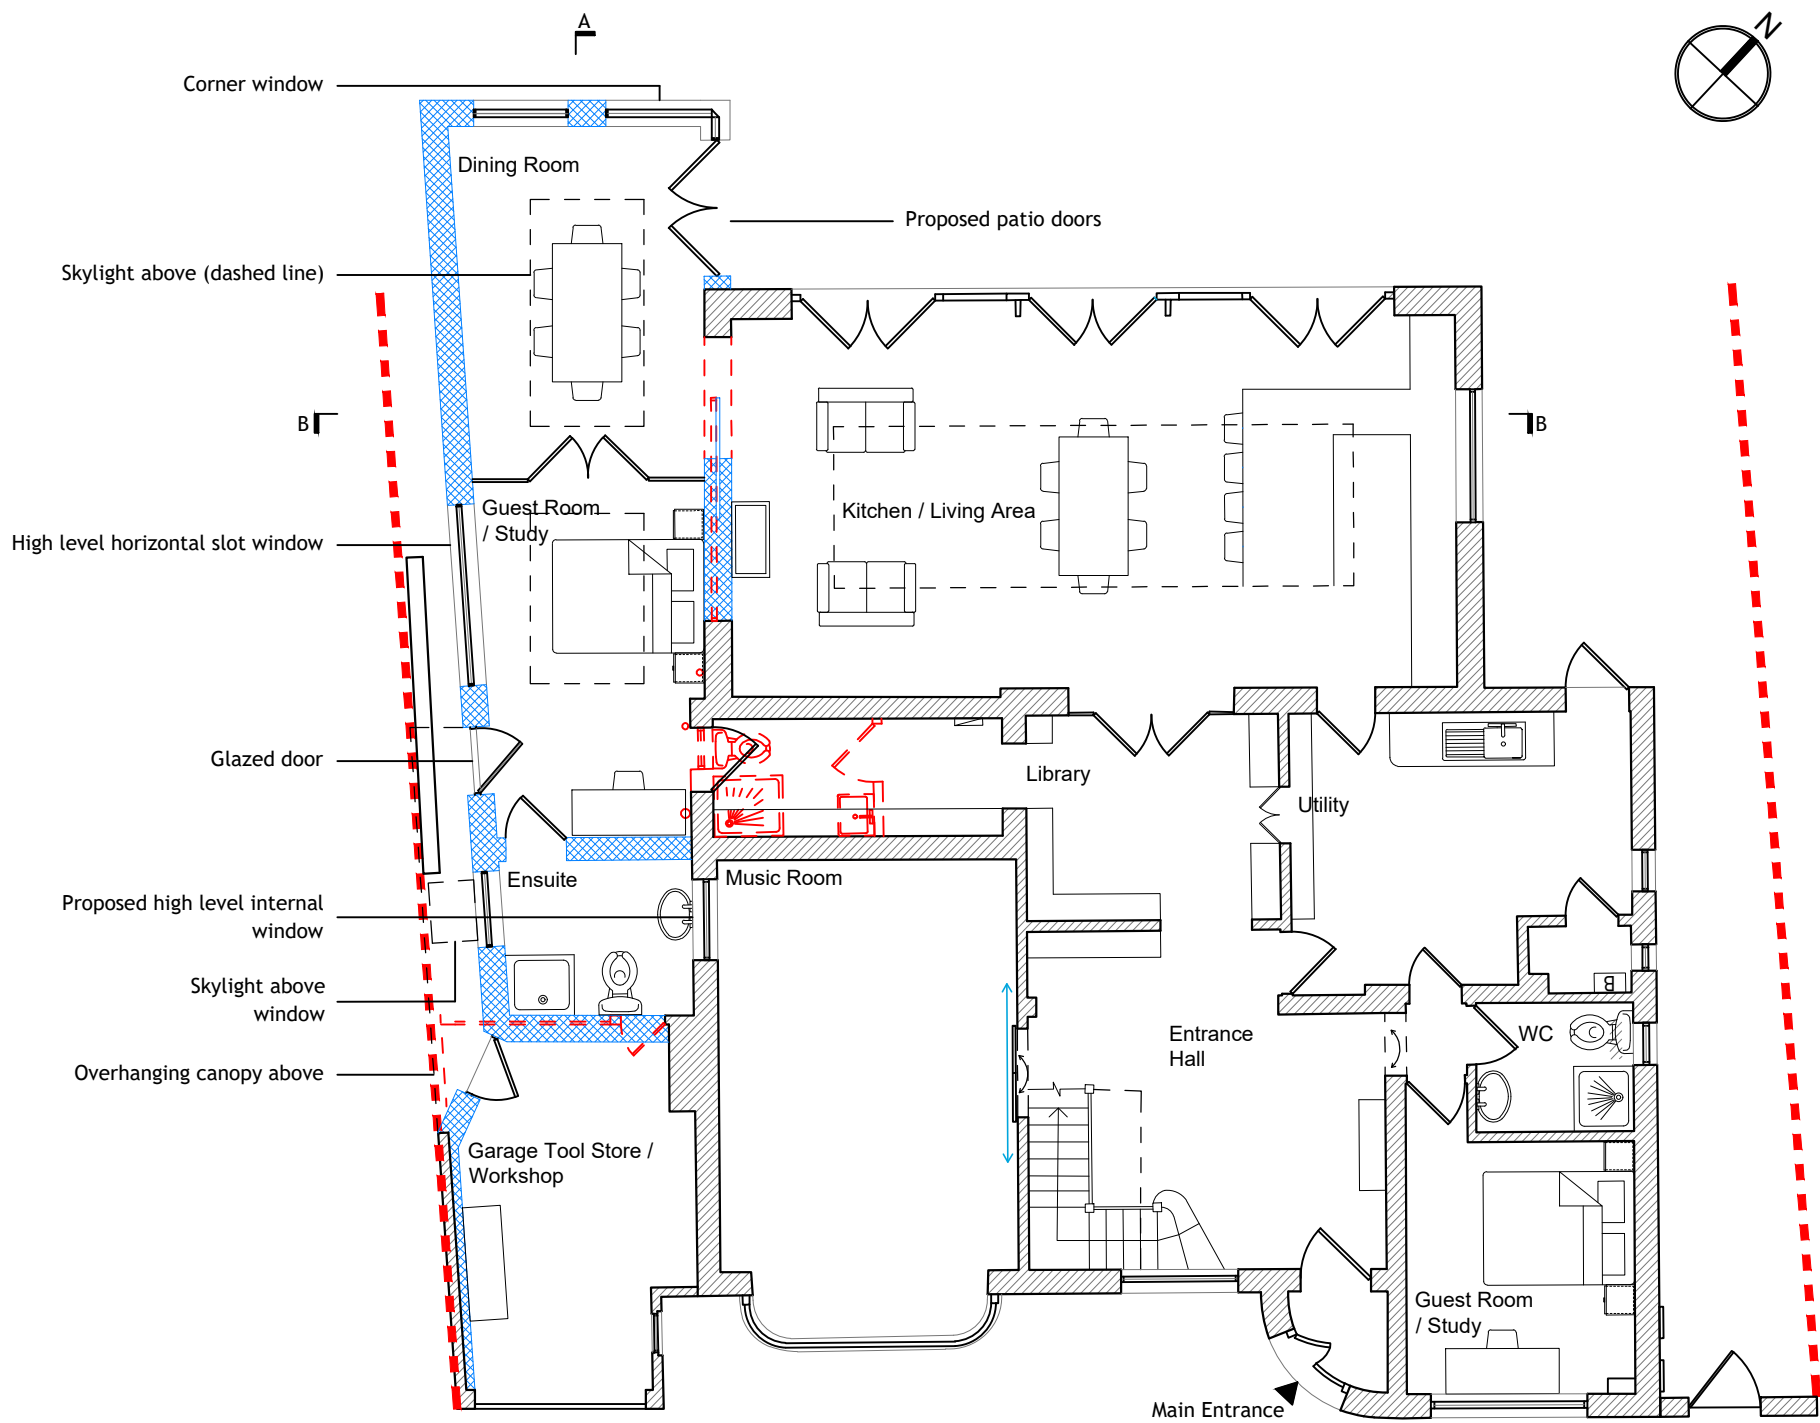 


GROUND FLOOR
1:100

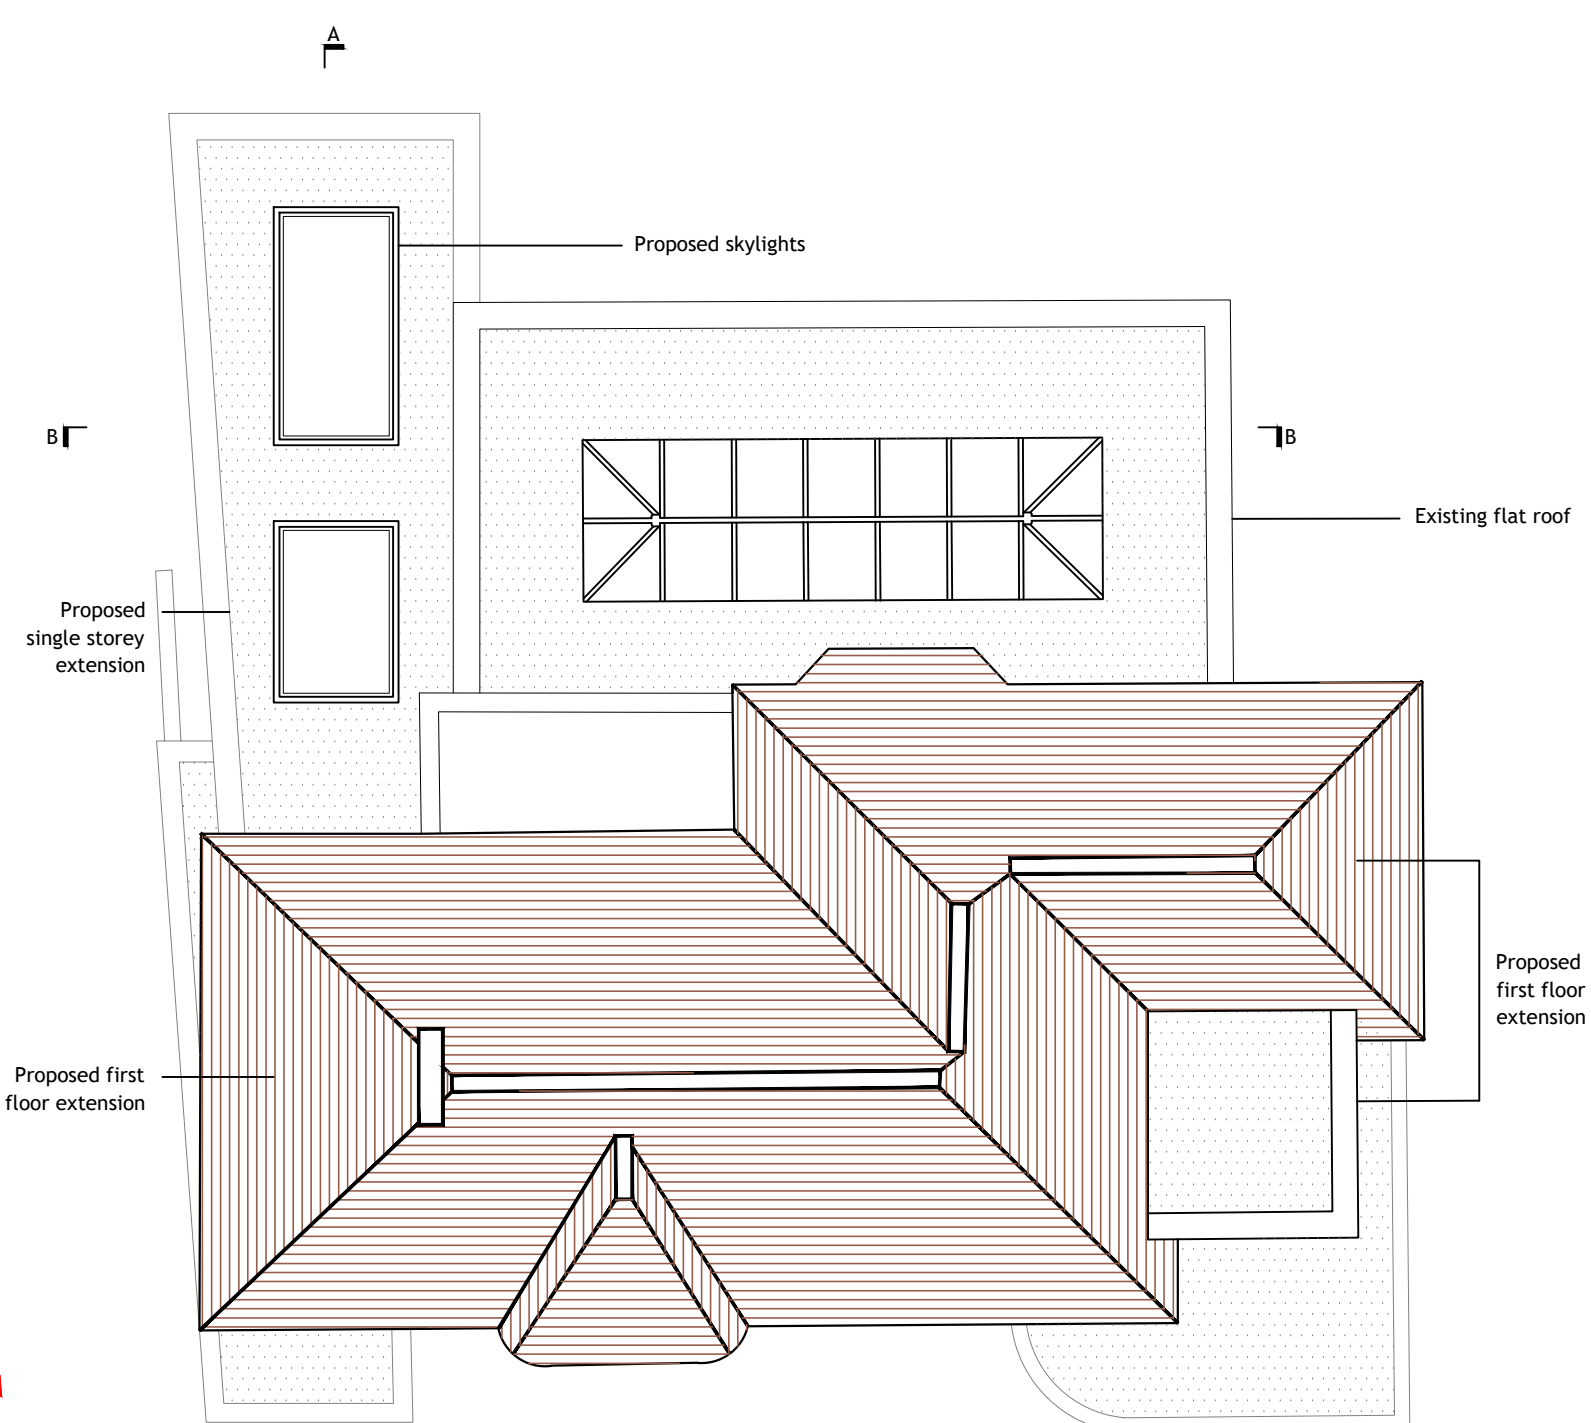


ROOF PLAN
1:100

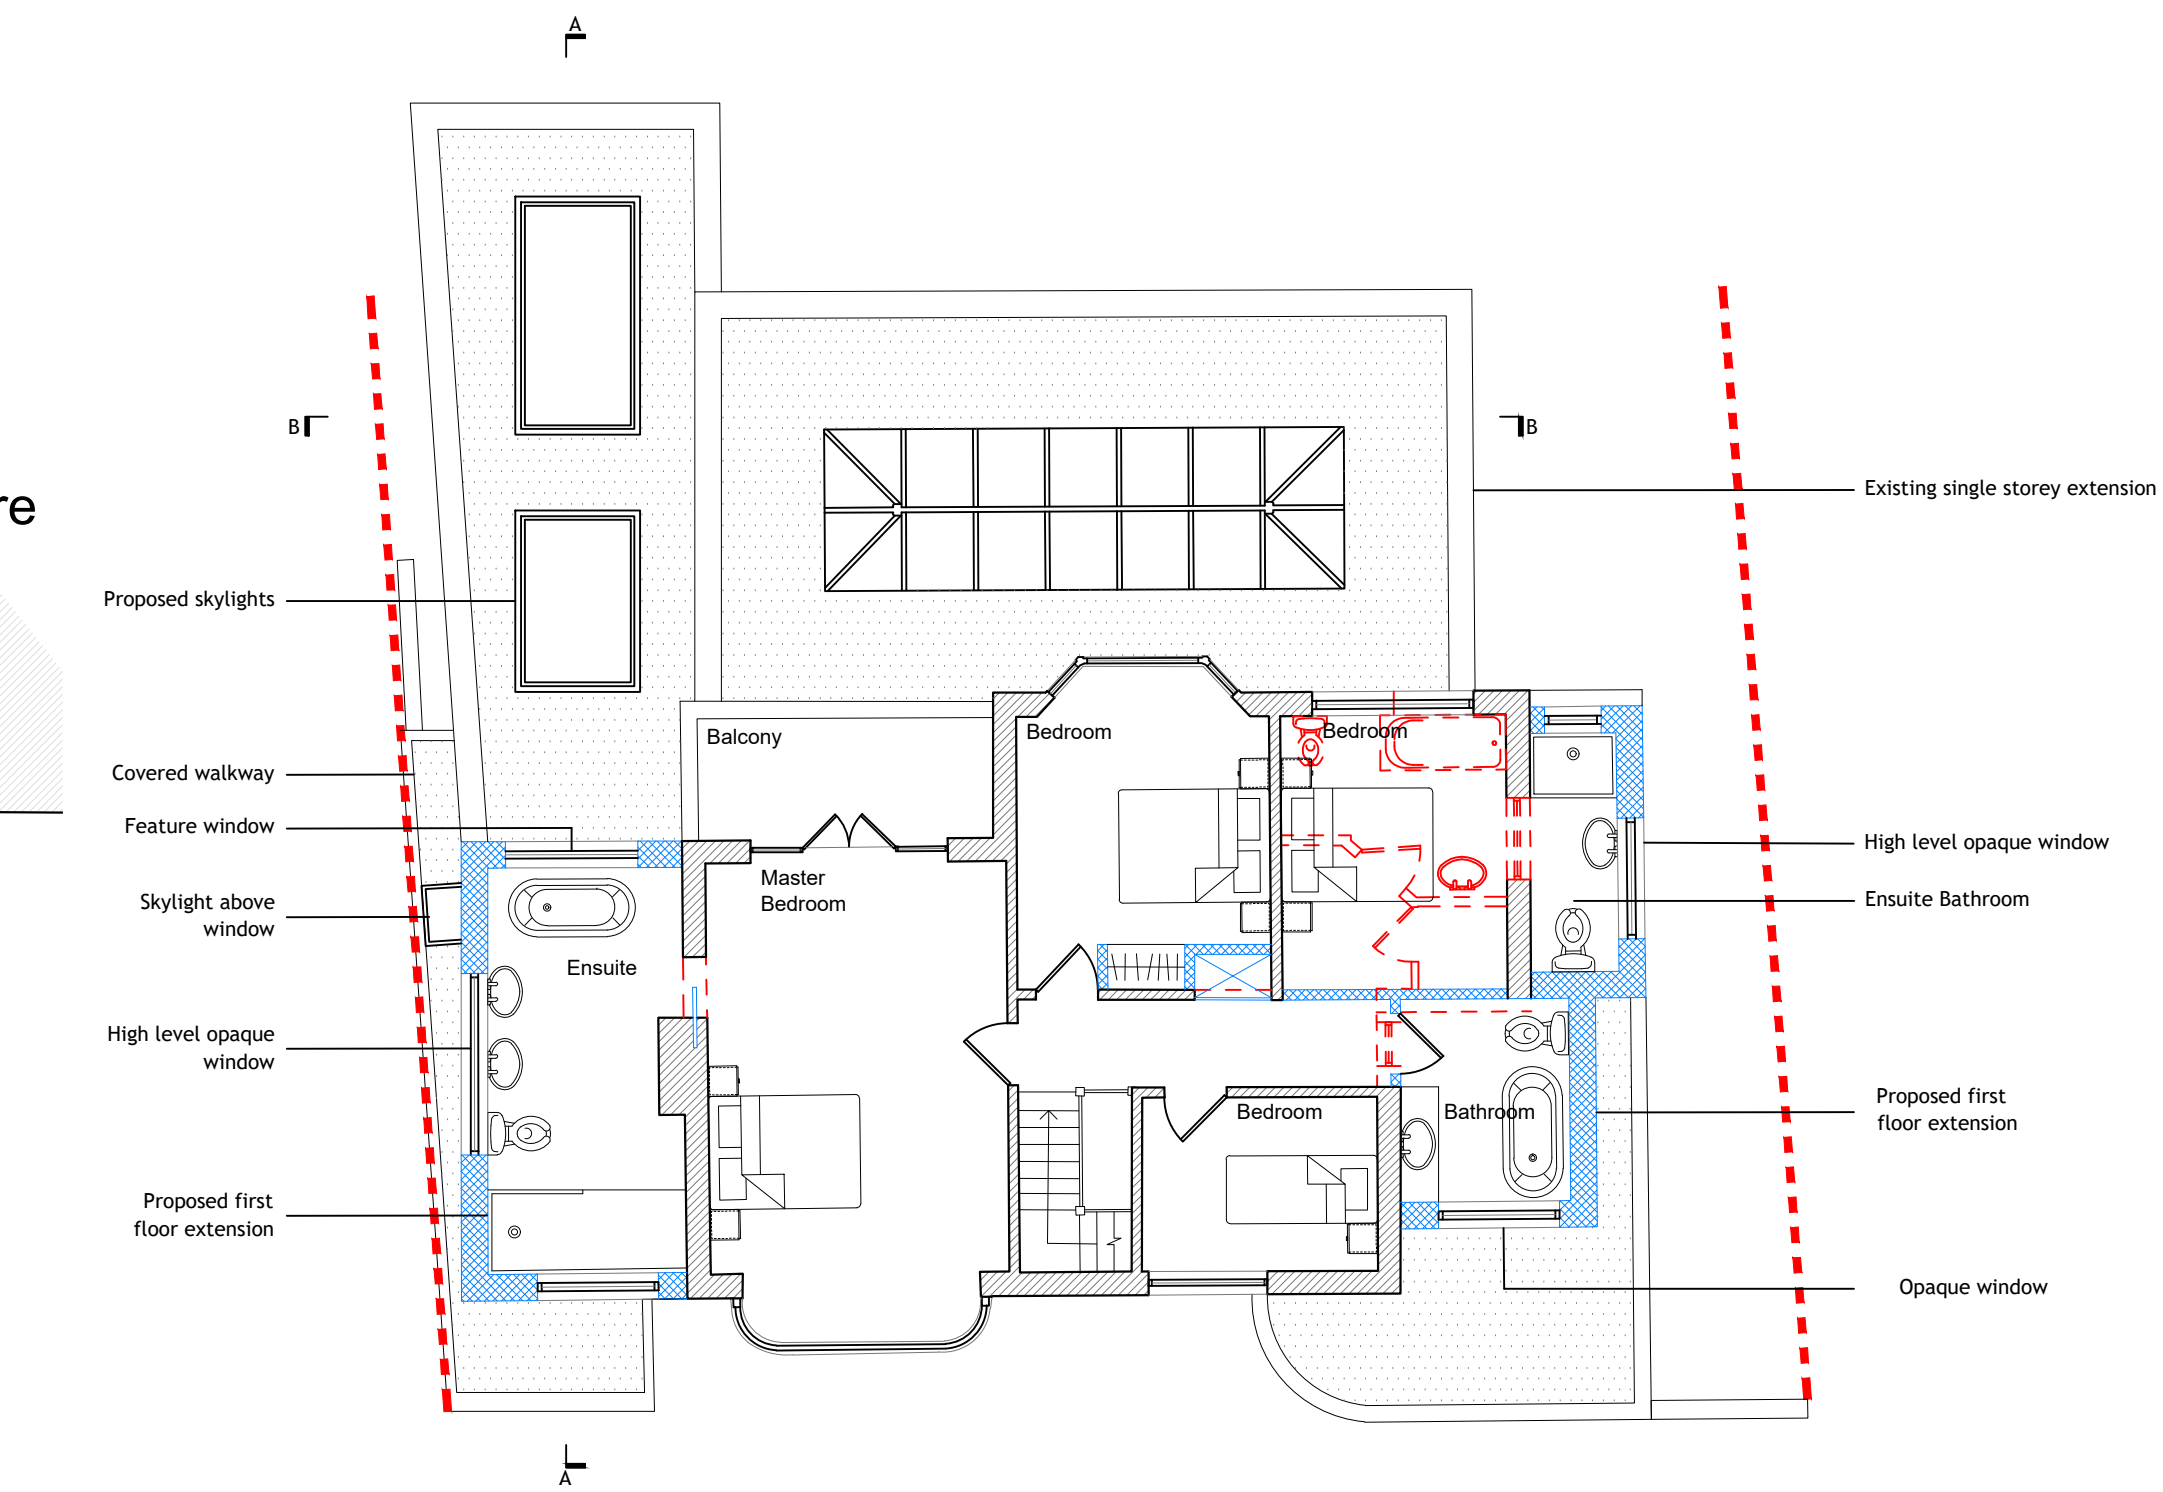



FIRST FLOOR
1:100

 


NOTES:
Dimensions to be checked on site before commencing work. Any discrepancies shall be reported to the architect immediately.
Do not scale from these drawings except for planning purposes.
Use figured dimensions only.
Where applicable this drawing is to be read in conjunction with other consultants' drawings.
All drawings to be read in conjunction with specification and all other drawings including structural engineer and mechanical and electrical drawings / specification

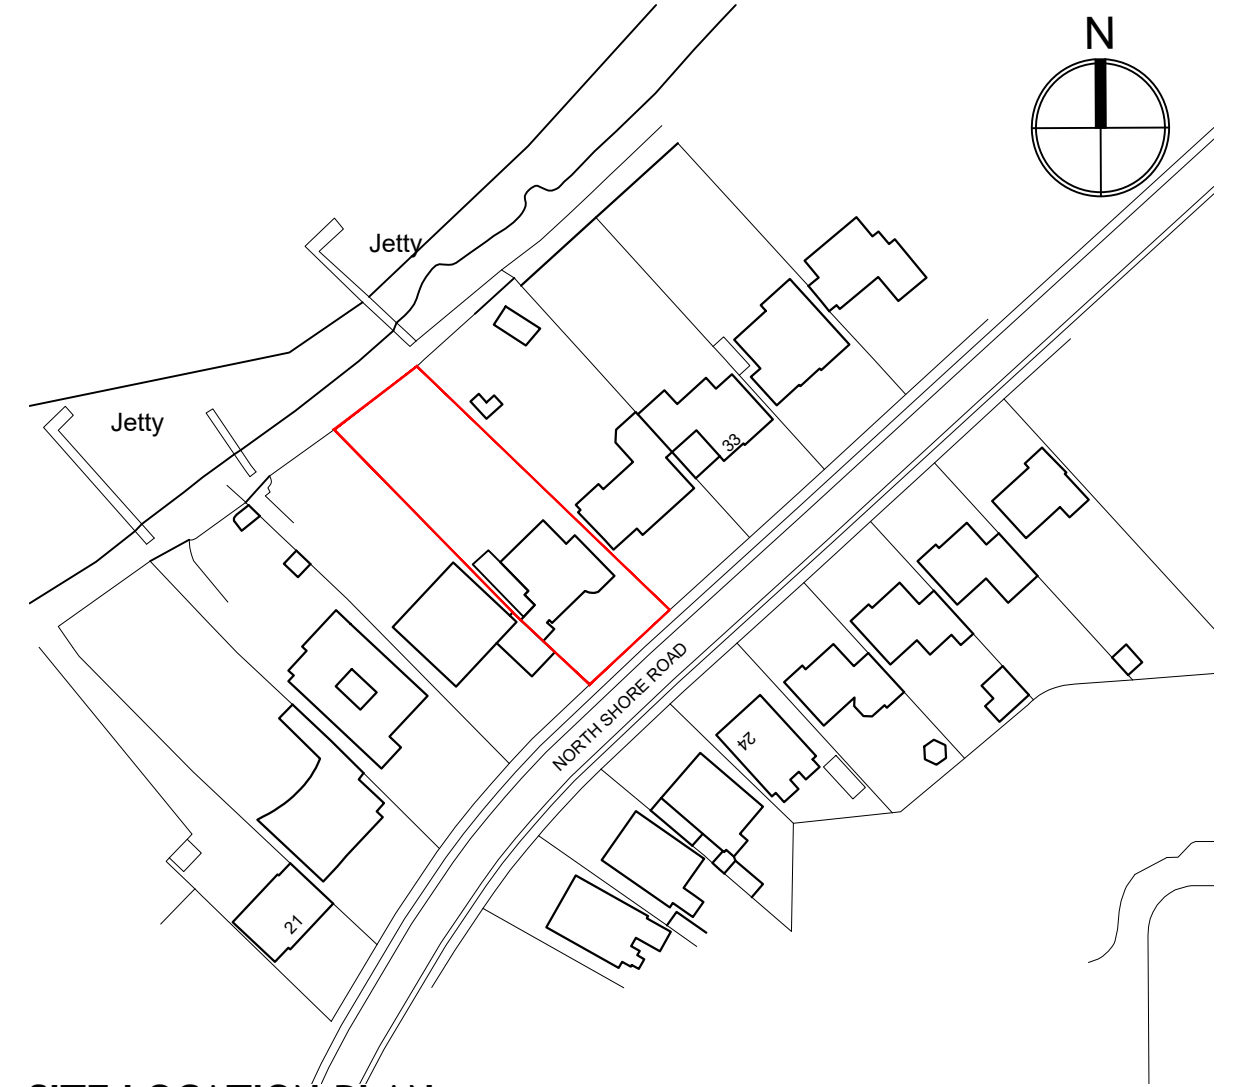

SITE LOCATION PLAN
1:1250
Ordnance Survey (c) Crown Copyright 2023. All rights reserved. Licence number 100022432

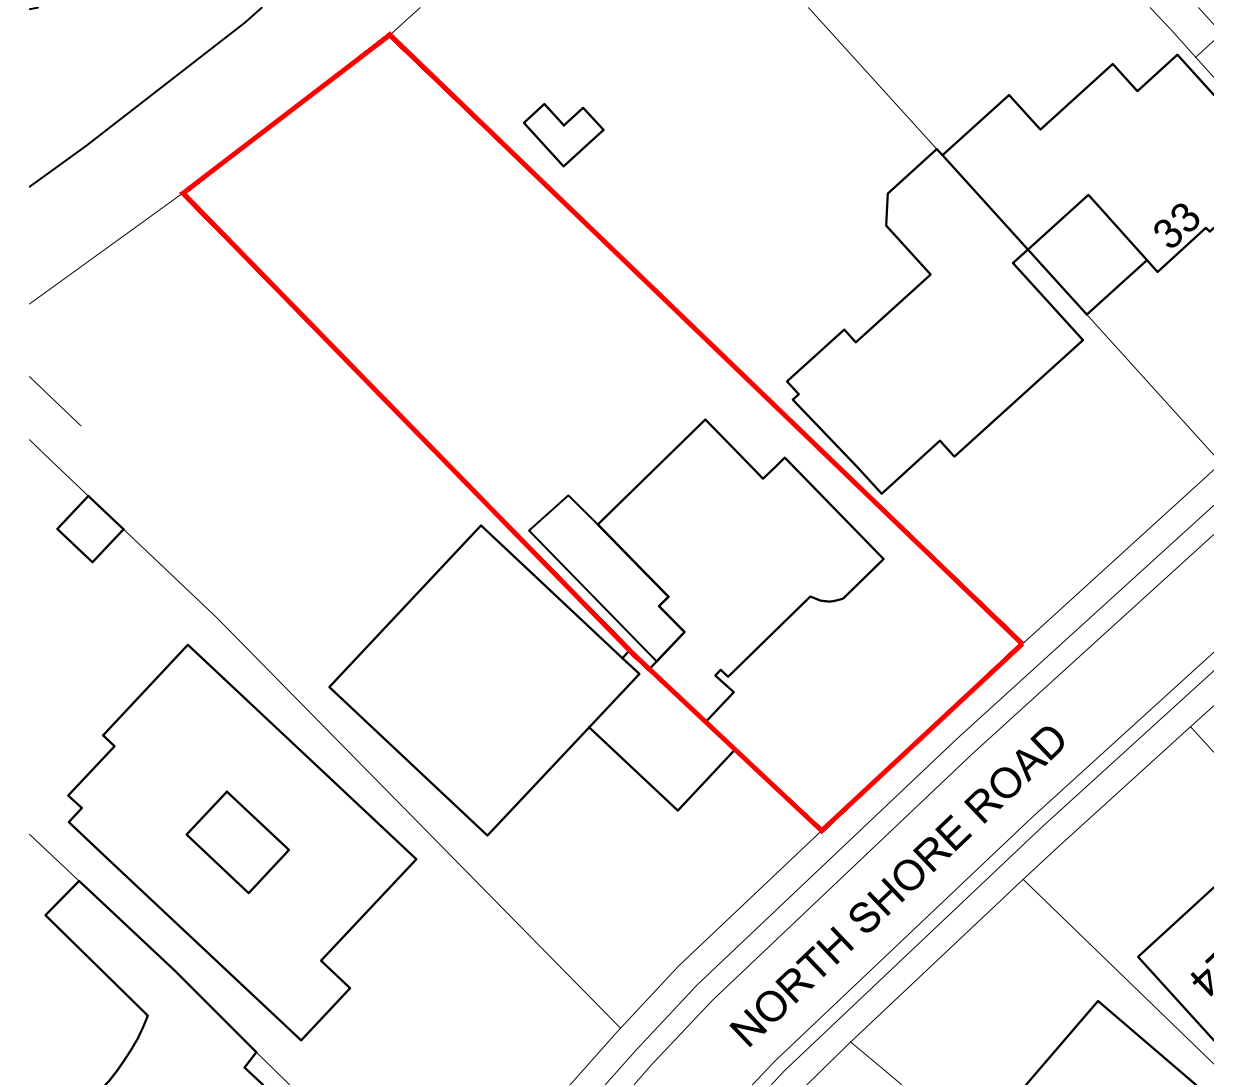 

BLOCK PLAN
1:500
Ordnance Survey (c) Crown Copyright 2023. All rights reserved. Licence number 100022432

 

C	28/06/23	For Comment	JH
B	05/06/23	For Comment	JH
A	17/05/23	For Comment	JH
REV	DATE	AMENDMENT	DRAWN

hd architects
www.hdarchitects.co.uk
mail@hdarchitects.co.uk

Helyer Davies Architects Ltd
1 The Old Flour Mill,
Emsworth, PO10 7BT
01243 370 715

PROJECT
29 North Shore Road
Hayling Island
PO11 0HL

DRAWING
PROPOSED;
Plans

SCALE
as noted @ A1

DATE	JUNE 2023	DRAWN	JH
DRAWING NUMBER	23035-03	REVISION	B