



- NOTES
- The details shown are for design intent purposes only and are subject to further design development with suppliers and sub-contractors.
 - Proposals subject to consultation and approval from Local Authority Planning Department and Building Control (or an Approved Inspector).
 - All setting out dimensions should be checked on site prior to construction and any discrepancies and/or omissions should be reported to the Architect immediately.
 - Do not scale from drawings, any dimensions shown are indicative only and are subject to verification on site.
 - This drawing is to be read in conjunction with all other plans, structural calculations and specifications.

CAD

Critchley Architecture And Design Ltd.
Contact: 02392 474 919 | info@caad.online

The Old Bakery, 34 North Street, Havant, PO9 1PT

- Revisions
- A. Client revision/26.03.2024/TGA
 - B. Wall amendment/01.08.2024/TGA
 - C. Roof updated/19.09.2024/JHL

Project Address


7 Ewhurst Close,
Havant,
PO9 4PS

LIGHT ASSESSMENT

Scale A3 1:100
Drawn By ZS
Date 30.04.2024

Project No. Sheet No. Rev.

24011 402 C

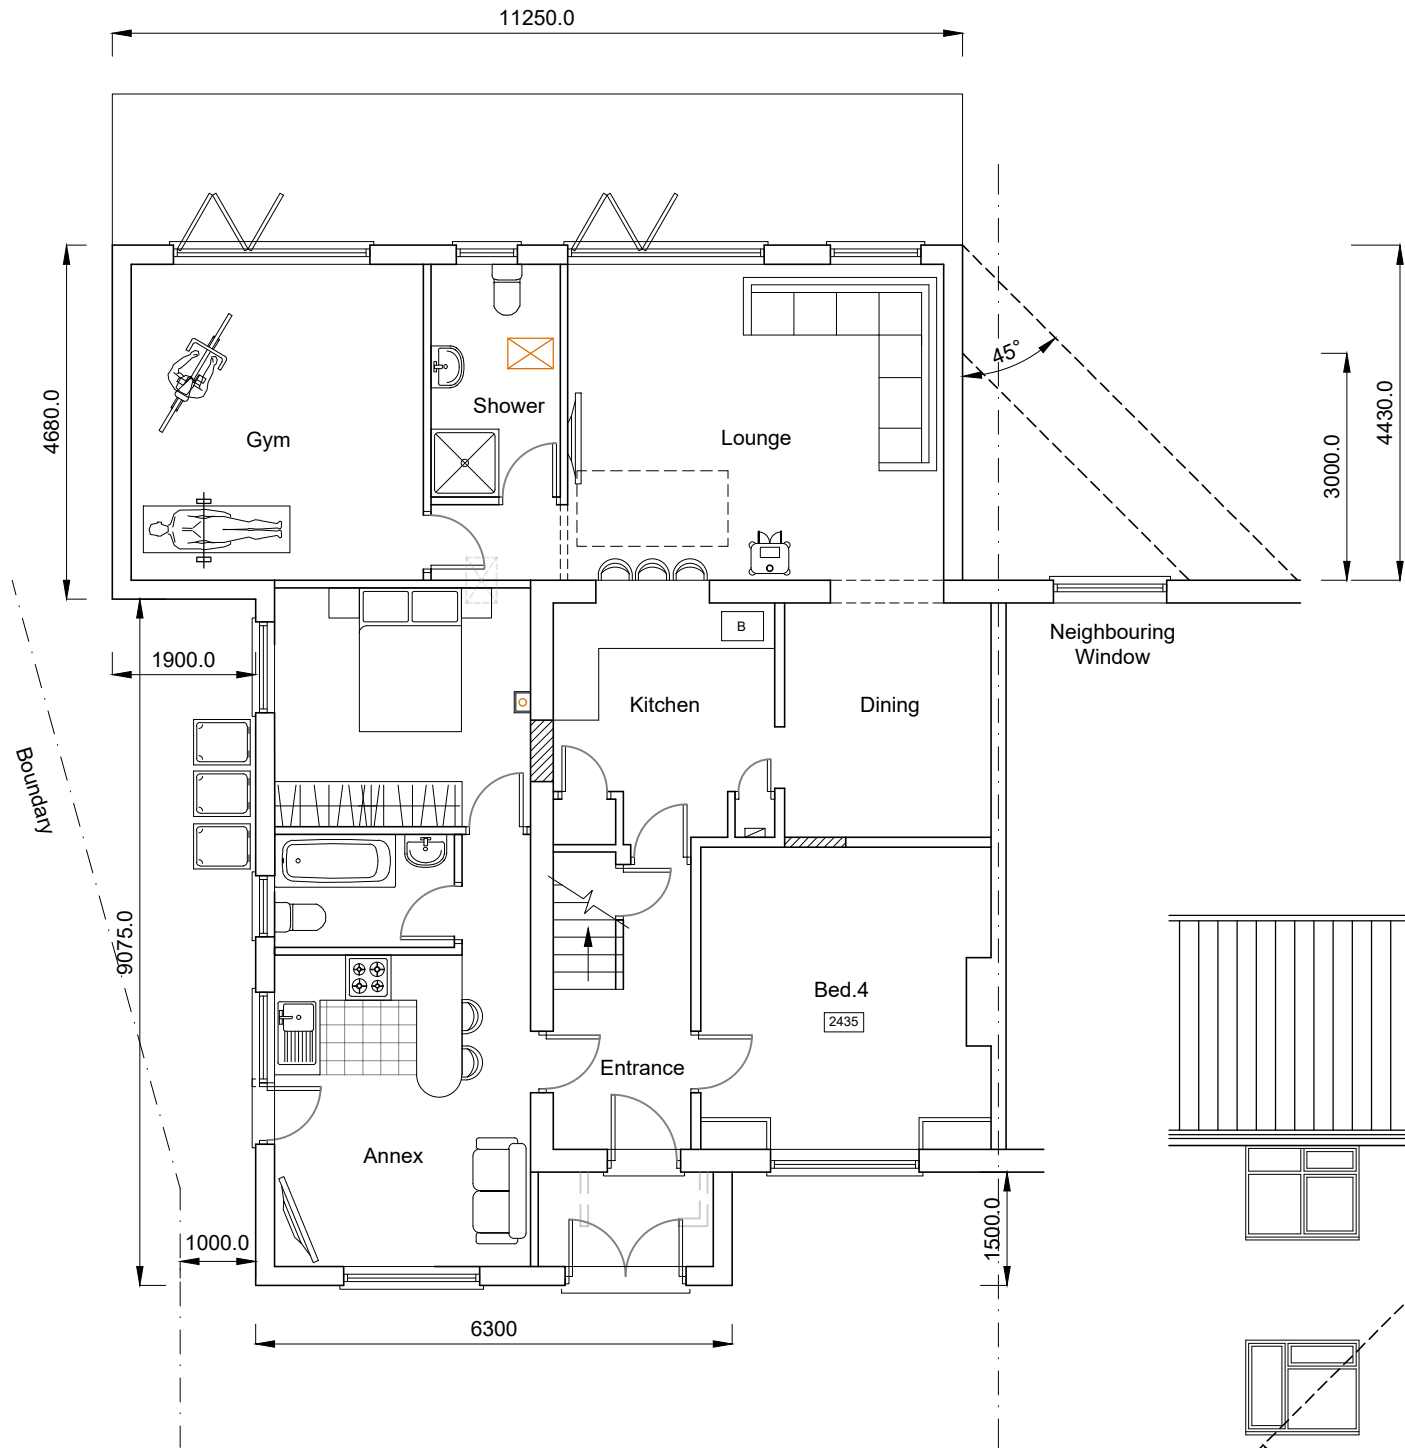

GROUND
Floor Plan



NORTH
Elevation

SCALE BAR 1:100
1m 10m 20m