



LINEAR SCALE 1:100
A3 @ 1:100


PROPOSED ELEVATIONS

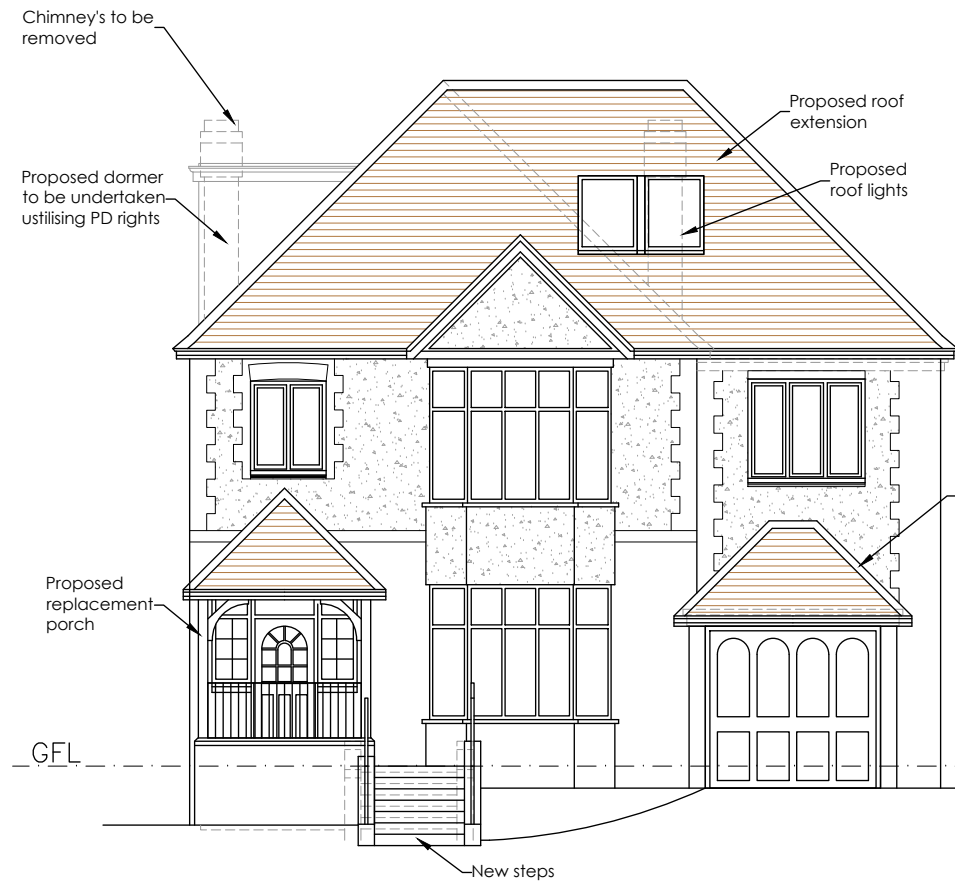

Front Elevation 1:100

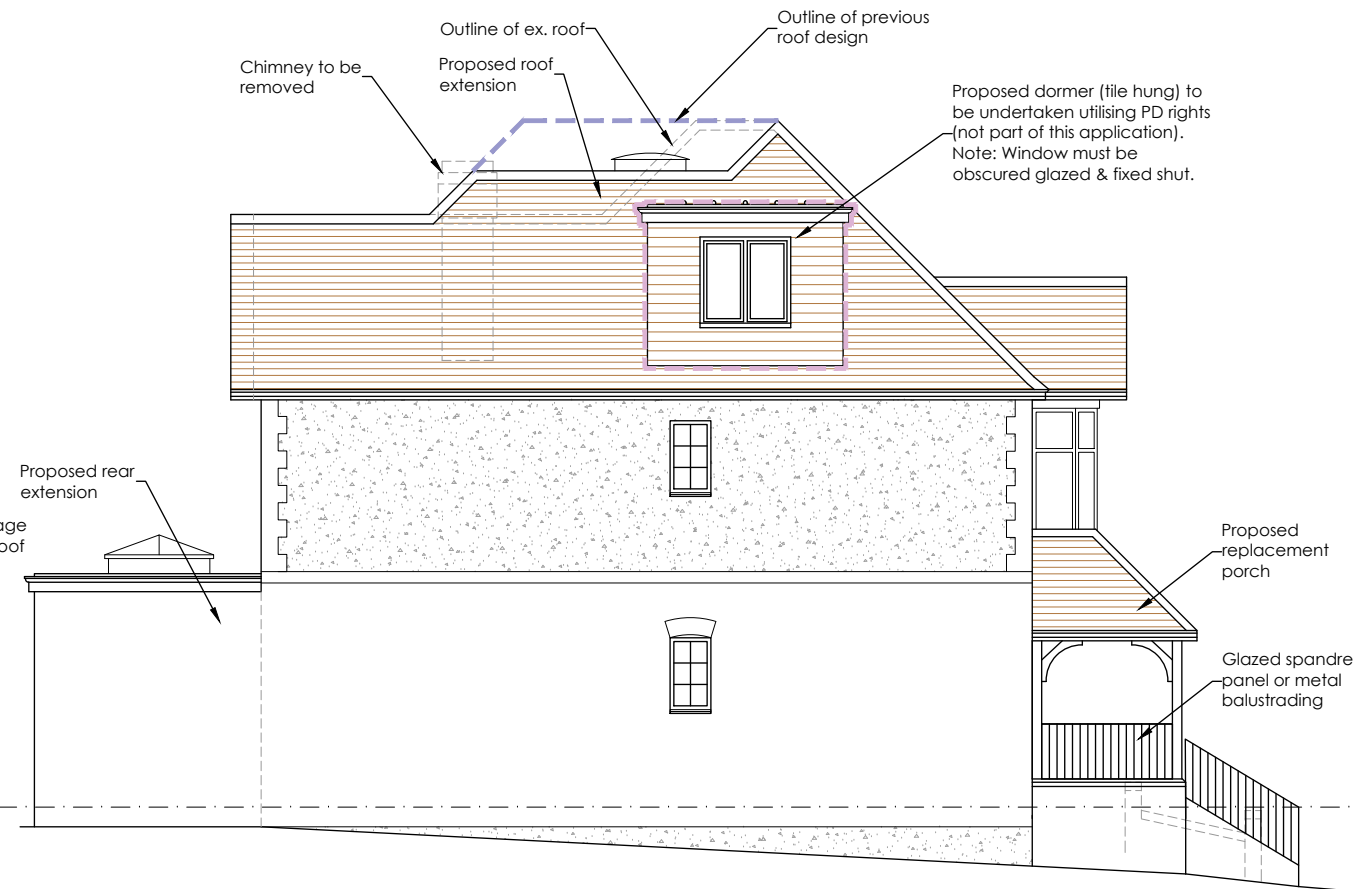

Side Elevation

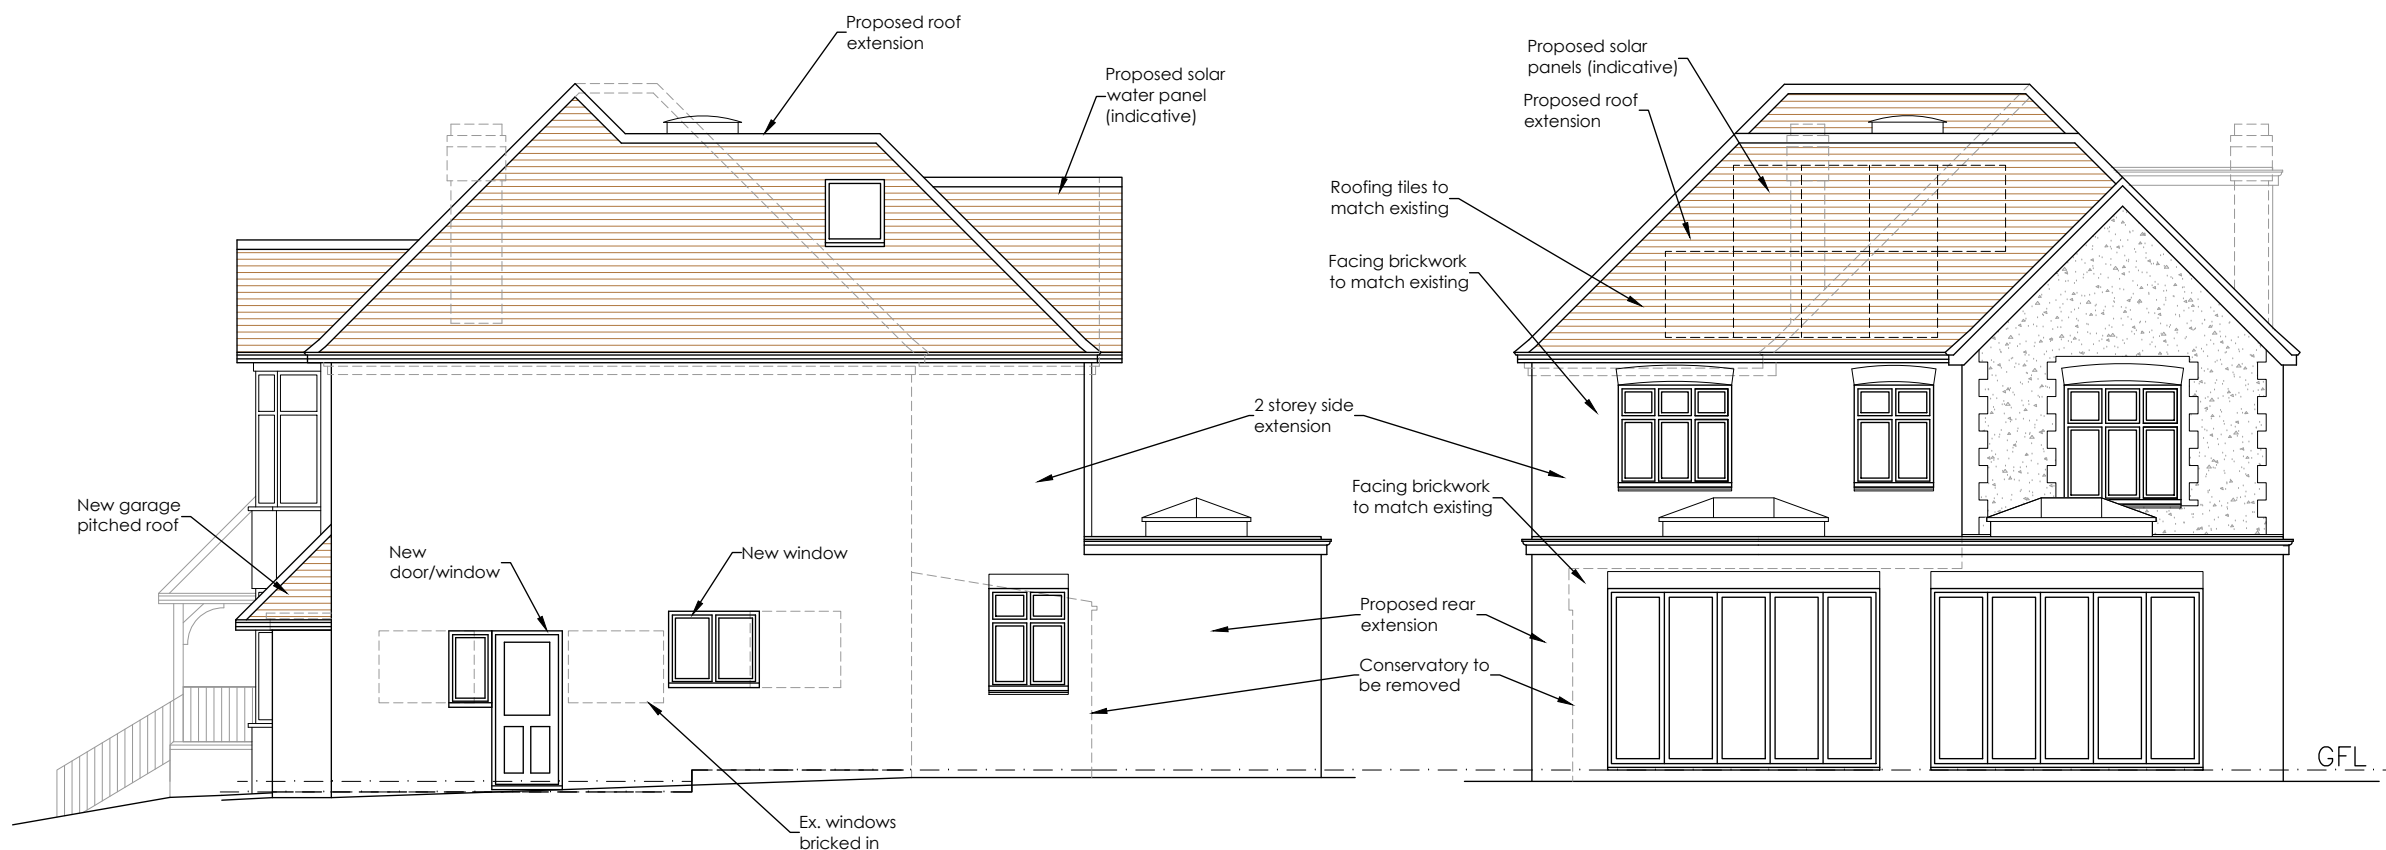

Side Elevation



Rear Elevation

Drawing For Planning Purposes Only

All dimensions and details on this drawing are for planning purposes and should not be used for fabrication and erection purposes. DO NOT scale from this drawing, except for planning purposes, use figured dimensions if available. Any discrepancies should be highlighted without delay.

Note: This drawing has been produced with information from a topographical survey carried out by others. All information therefore derived from the survey drawing is assumed to be accurate and ADP Architects Ltd cannot be held accountable for any discrepancies discovered on site.

IF IN DOUBT ASK FOR CONFIRMATION.

Elevations

Finished ground levels are indicative only, these are generally shown 150mm below dpc level. Please refer to engineers details or the external works layout for finished ground levels if applicable.

B	3.01.24	Client update
A	18.09.23	Dormer omitted, roof lowered
rev:	date:	note:

richard hill
architects & urban designers

Tel: 0845 365 1475
Email: mail@adp-ltd.co.uk
www.adparchitects.co.uk
Richmond Court, 94 Botley Road, Park Gate, Southampton, SO31 1BA

project name/address:

Alterations & Additions
76 The Brow
Widley
Waterlooville
P07 5DA

client:

Mr & Mrs Hodges

drawing title:

Proposed Elevations

job number:	drawing number:	revision:
2014	07	B

drawing scale/size:	date:	drawn:
1:100 (A3)	May 23	