



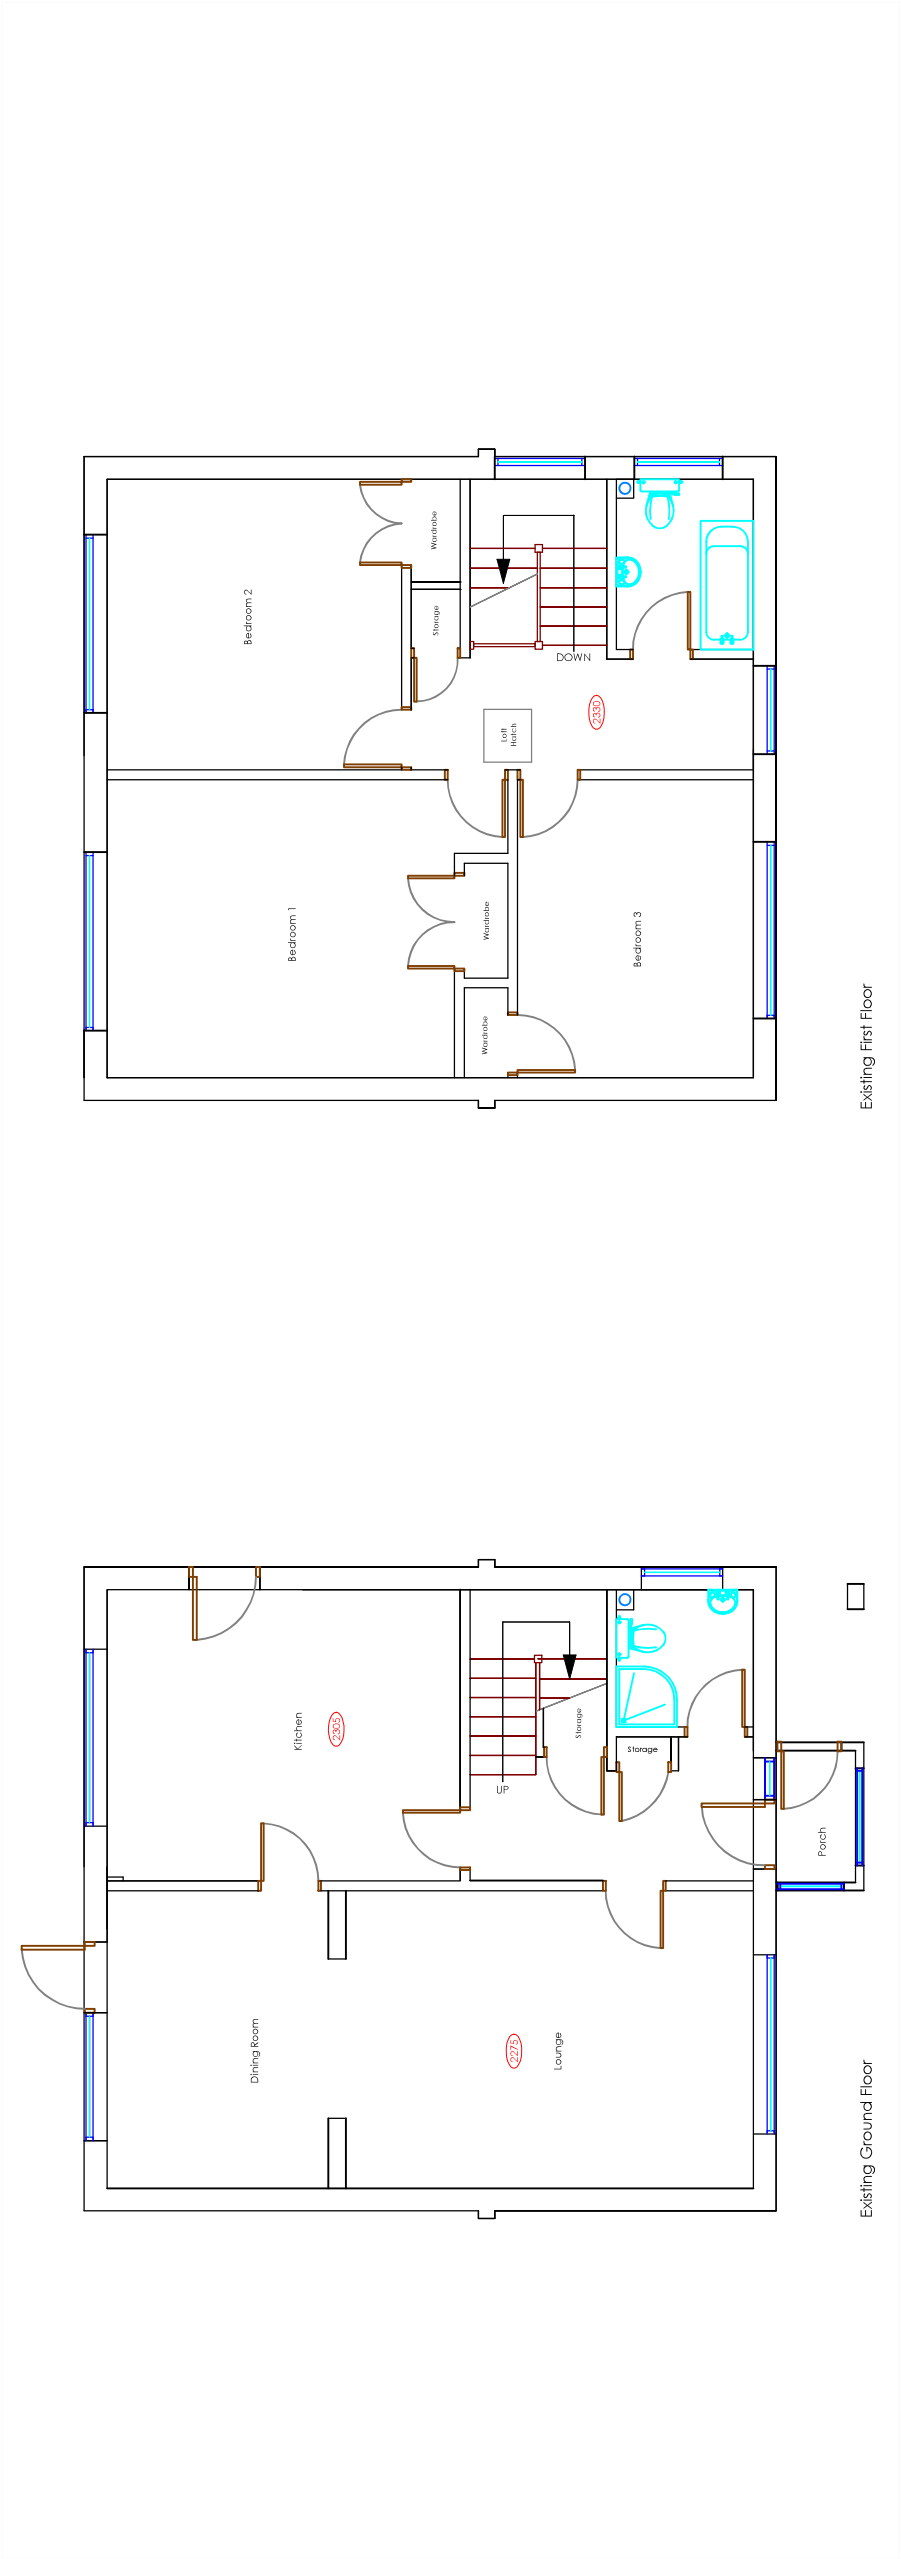


Existing Ground Floor

Existing First Floor

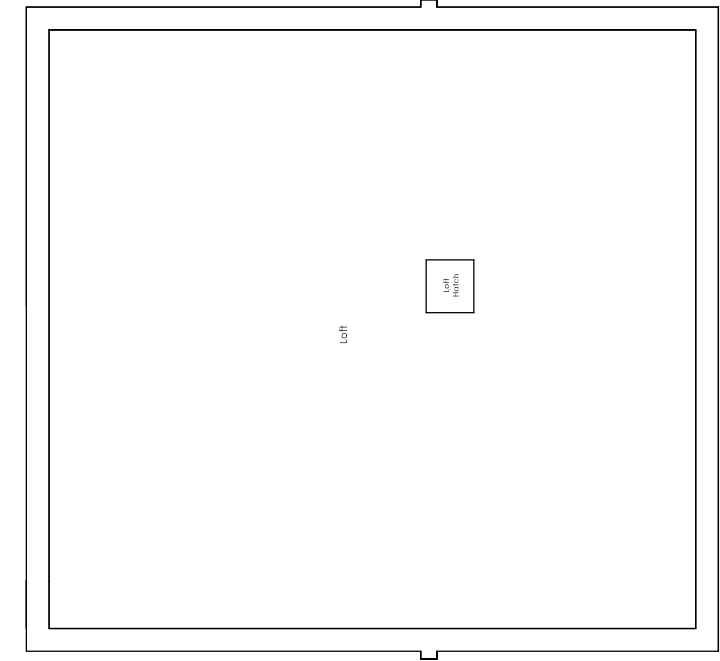

Existing Loft / 2nd Floor

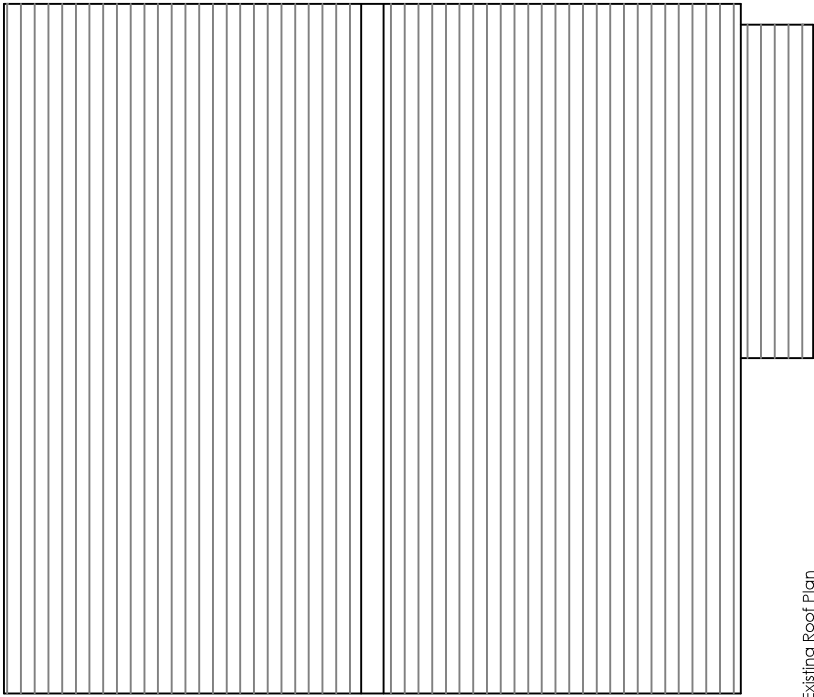

Existing Roof Plan

Copyright is reserved by GBS Designs and is issued on the condition that it is not copied or disclosed by or to any unauthorised persons without prior consent in writing from GBS Designs.

All dimensions to be checked on site

All structural elements to be specified by a suitably qualified structural engineer.

REV	DESCRIPTION	DRAWN	DATE	Scale Bar	
-	Initial design	GBS	30.08.23	0 5	

Drawing Ref	17GARCLOS 05
Scale at A1	1:50
Scale at A3	1:100
Date	29 AUG 2023
Drawn by	GBS

Drawing Title

17 Garden Close,
Haying Island,
Hampshire,
PO11 9AD.