




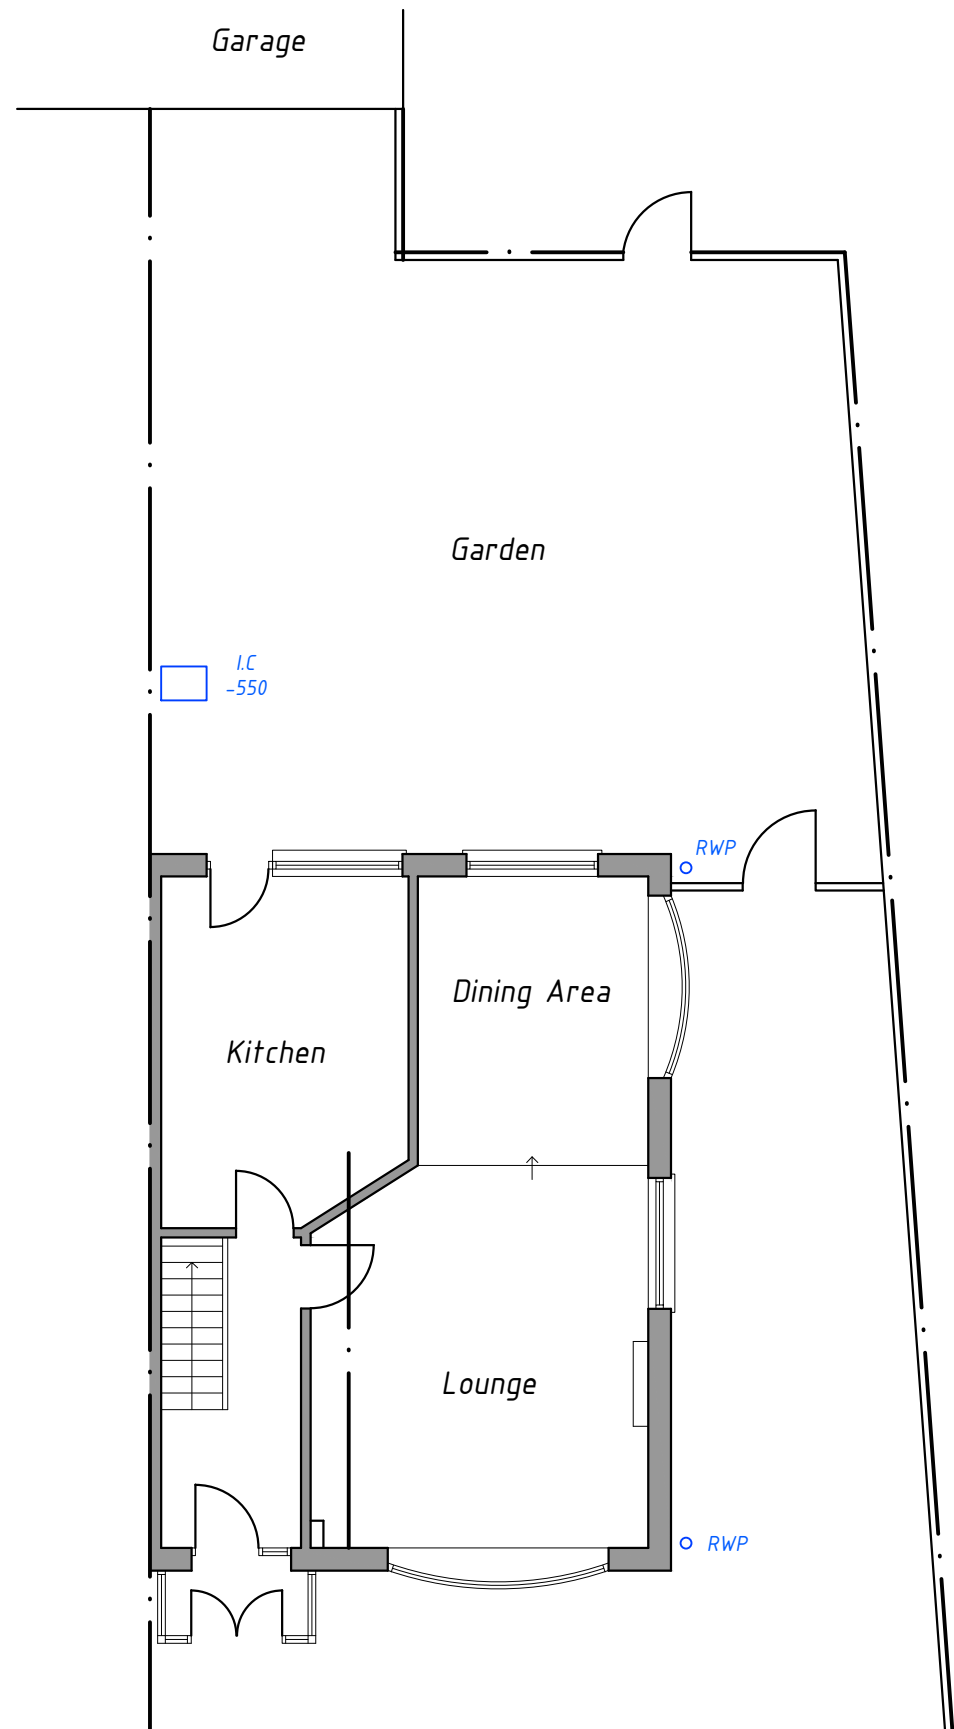


EXISTING GROUND FLOOR PLAN
SCALE 1:100@A1

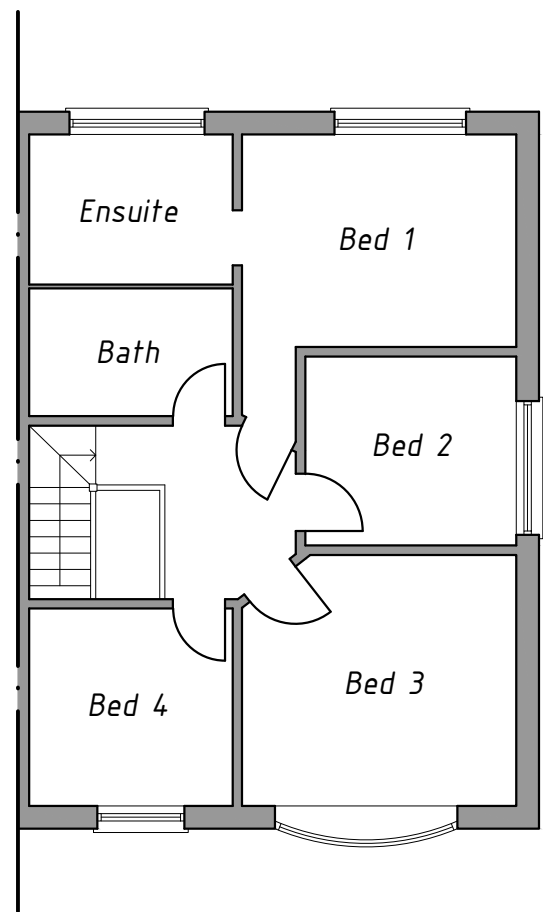


EXISTING FIRST FLOOR PLAN
SCALE 1:100@A1

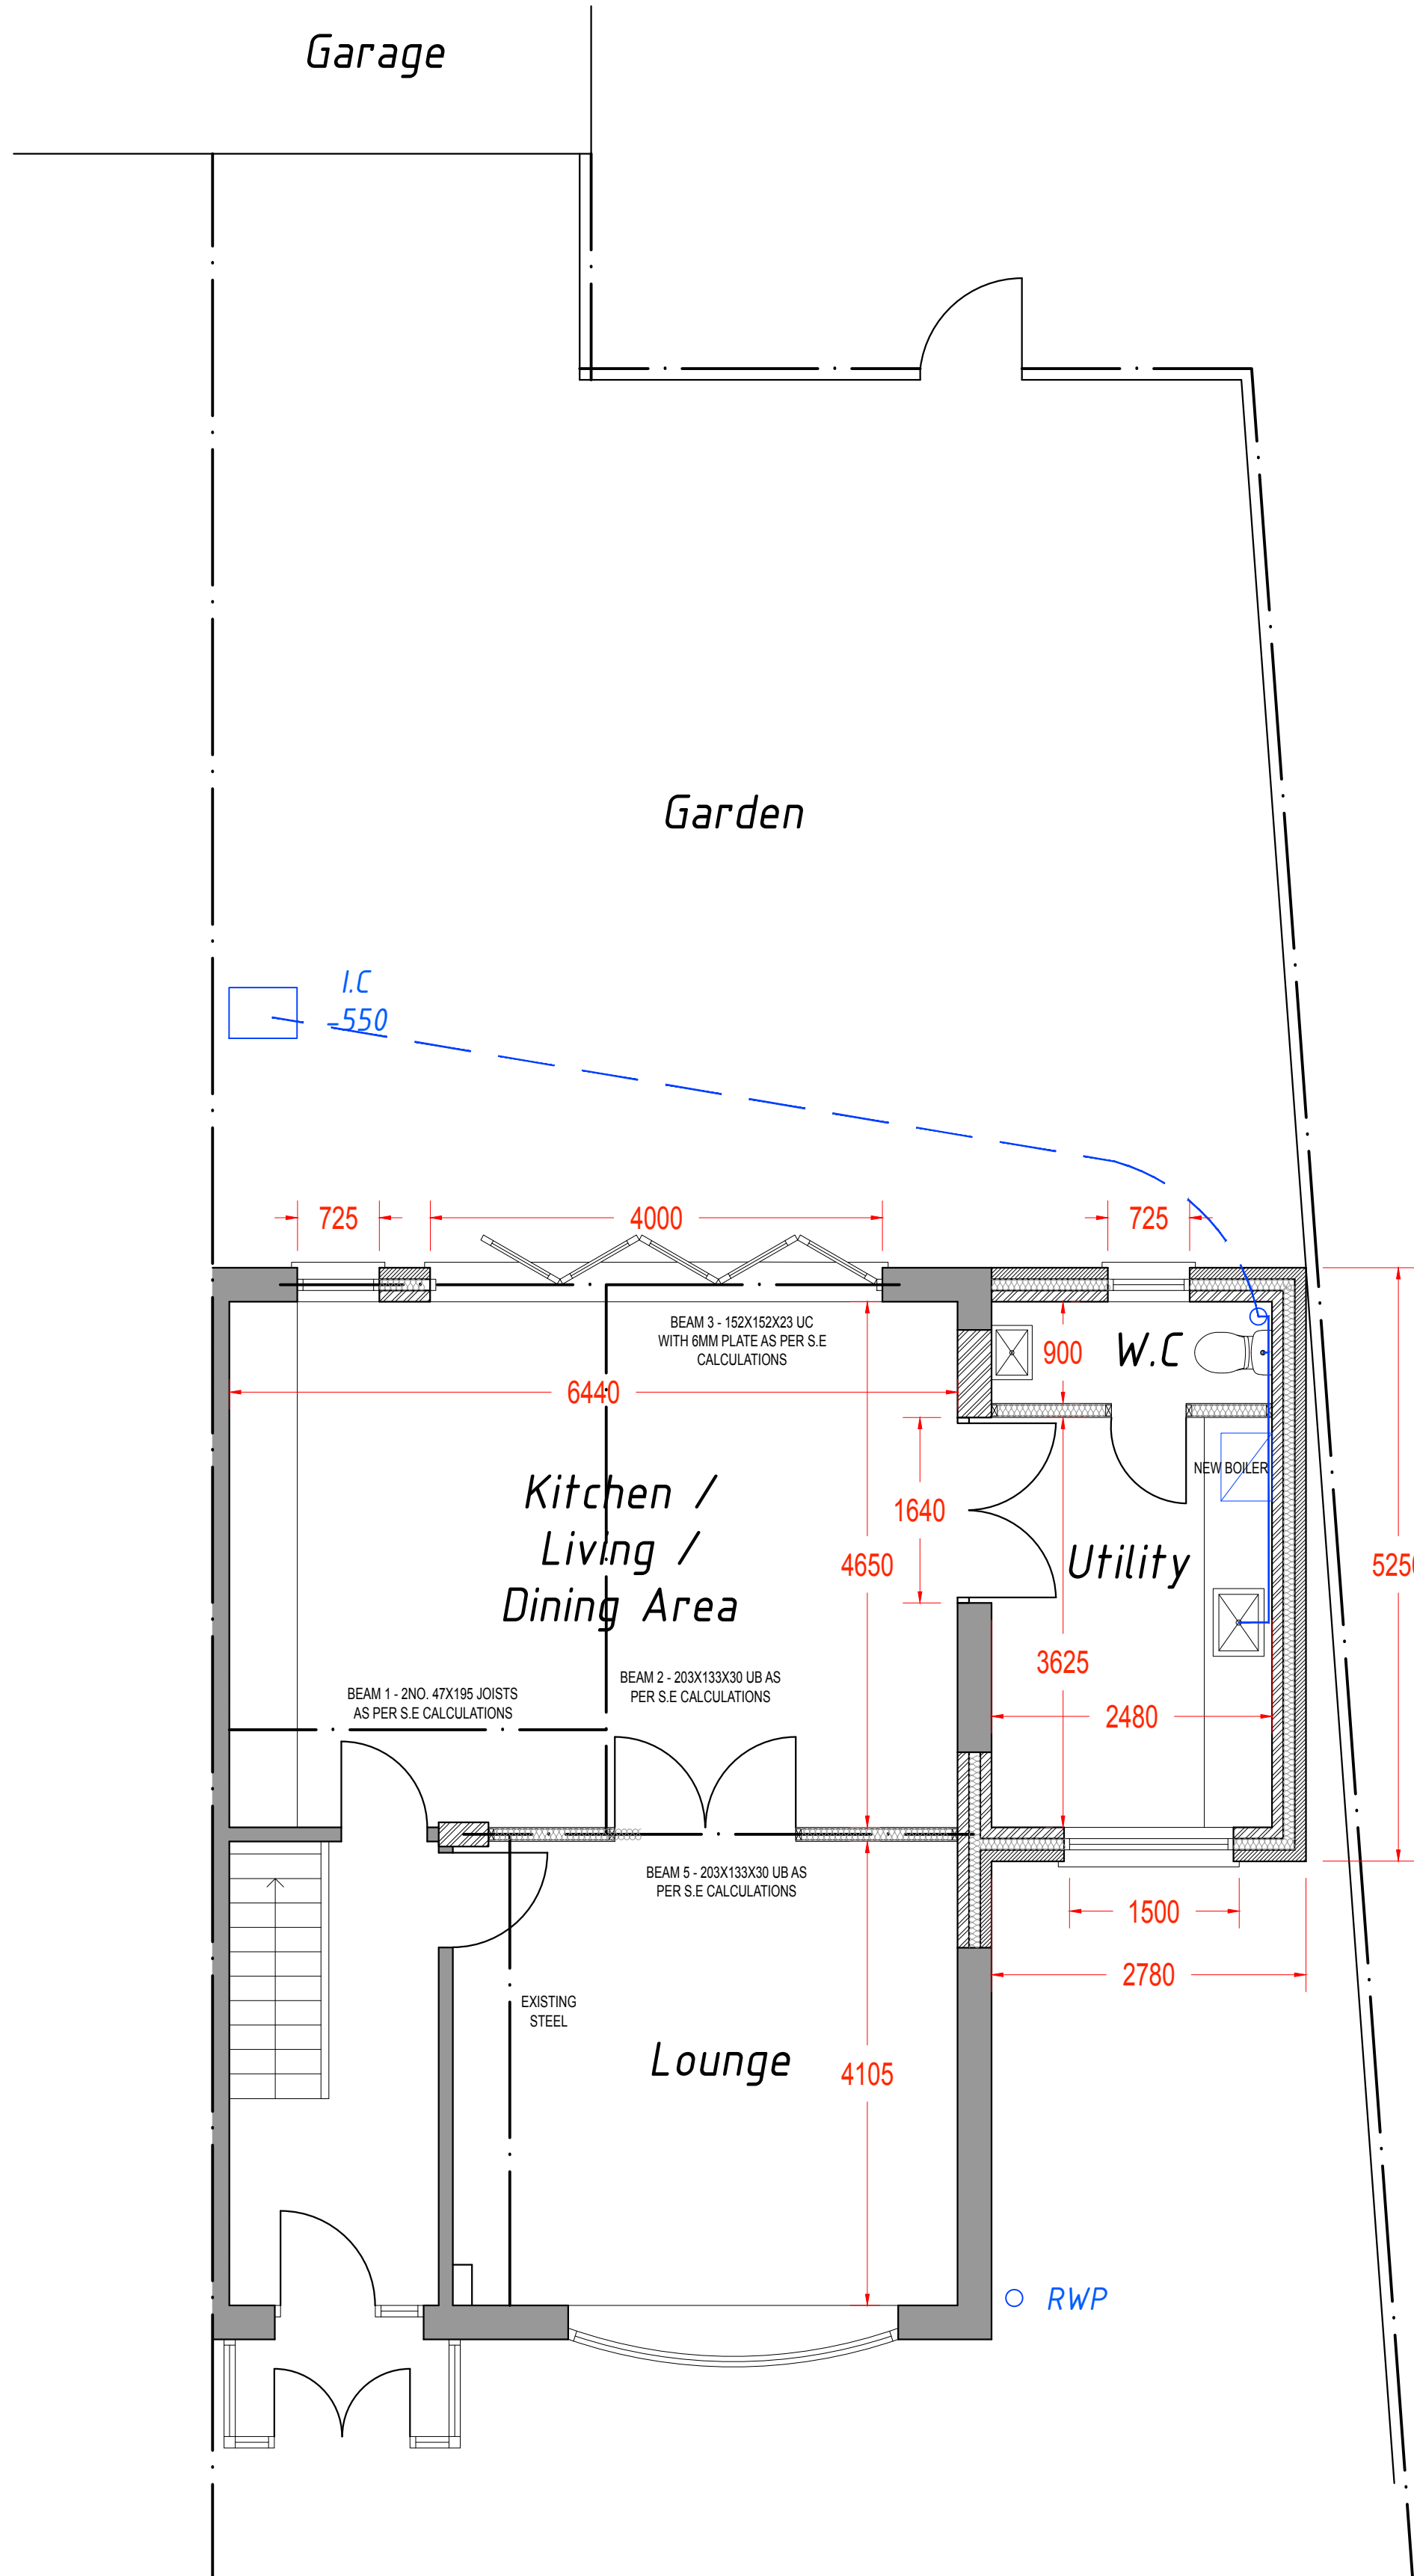

PROPOSED GROUND FLOOR PLAN
SCALE 1:50@A1

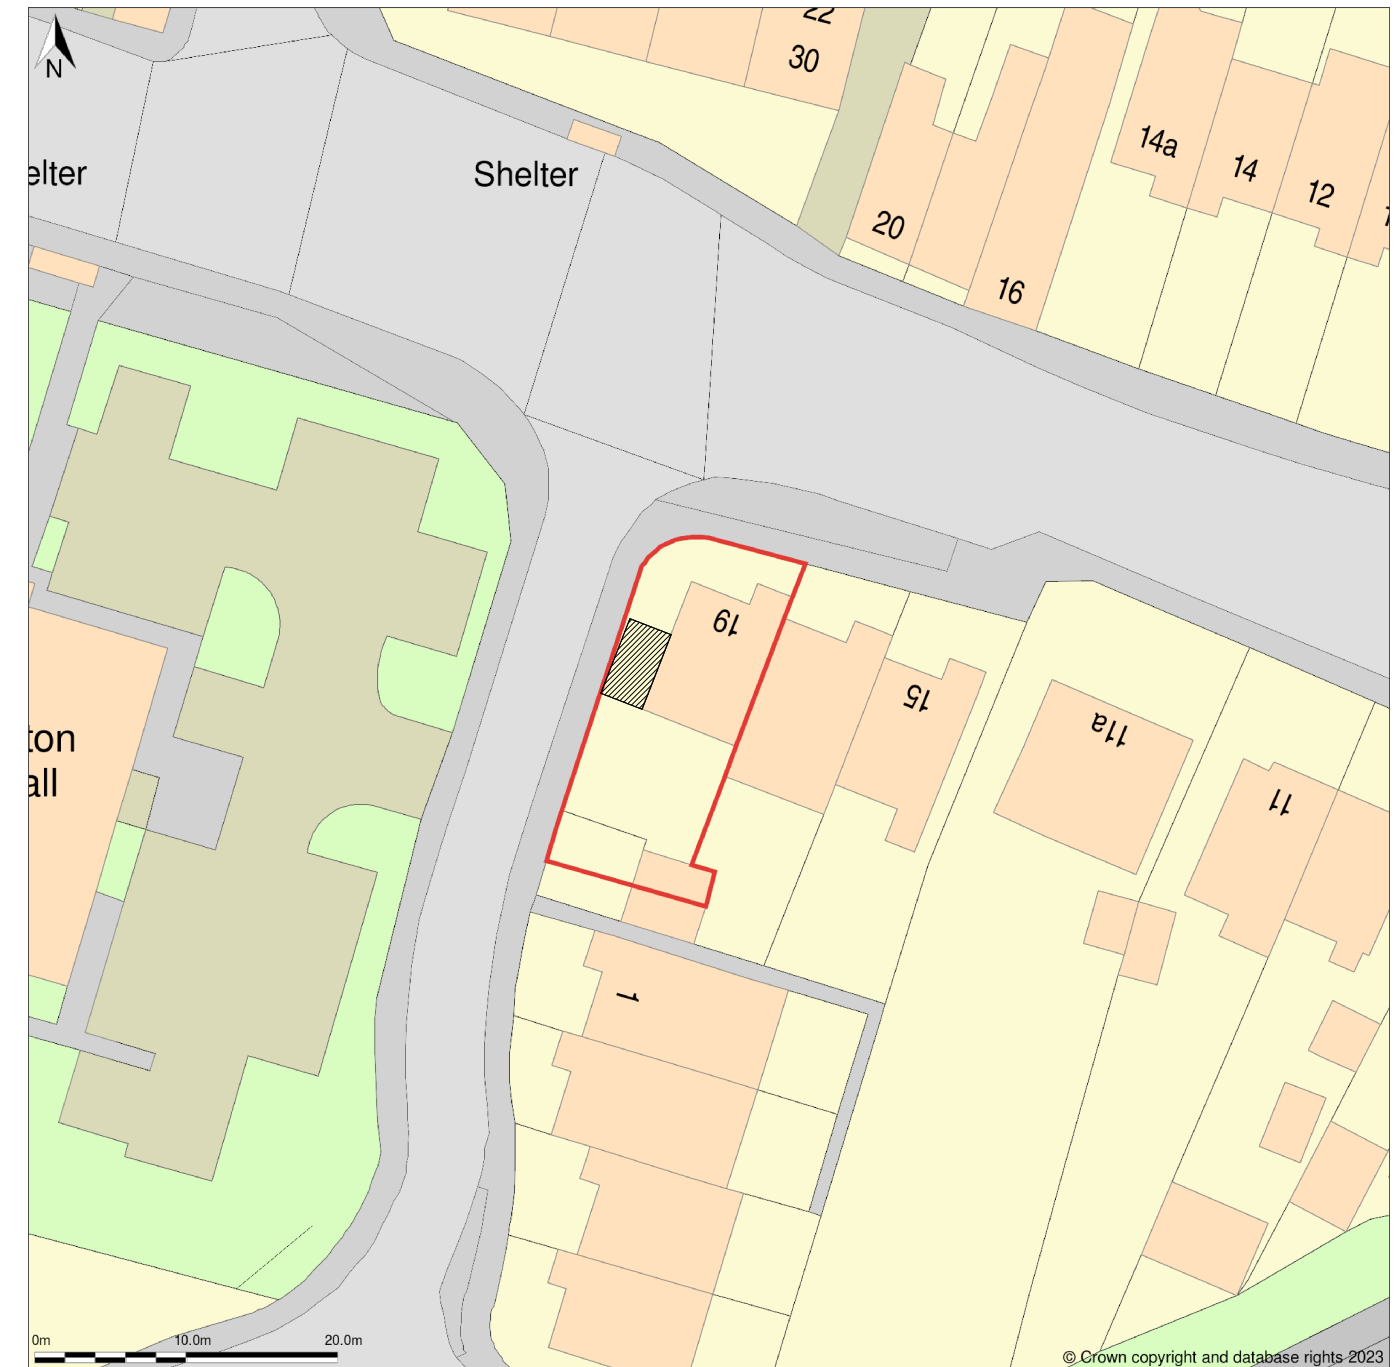


PROPOSED LOCATION PLAN
SCALE 1:500@A1

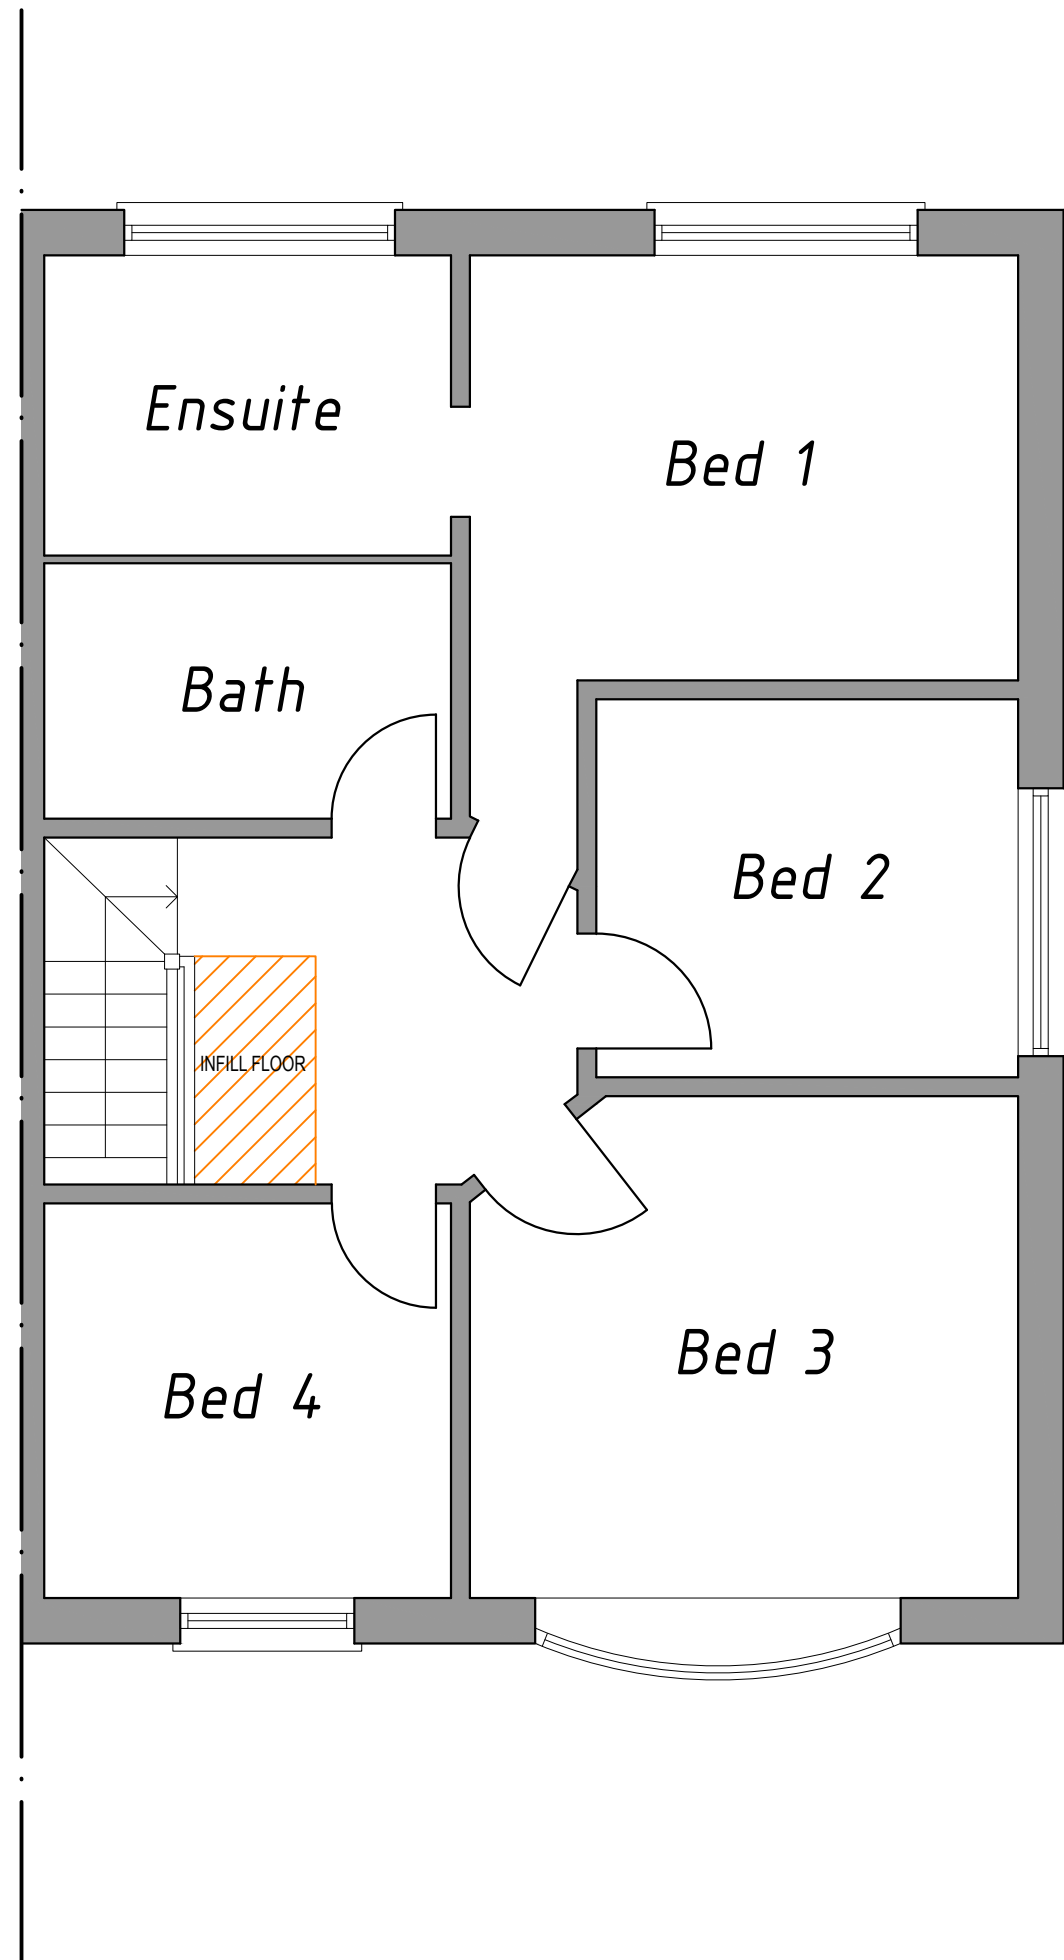

PROPOSED FIRST FLOOR PLAN
SCALE 1:50@A1

1. All alterations to be checked on site by those undertaking the work.
2. Where alterations to be made, the written specification shall state the position of the work.
3. Where top or more change, the same shall be stated on the drawings.
 

19 BEDHAMPTON ROAD, HAVANT			
POP RES.			
EXISTING AND PROPOSED PLANS			
DATE	10/23	DRAWING NUMBER	REVISION
SCALE	1:50 @ A1	BED_01	A
PLANNING			