



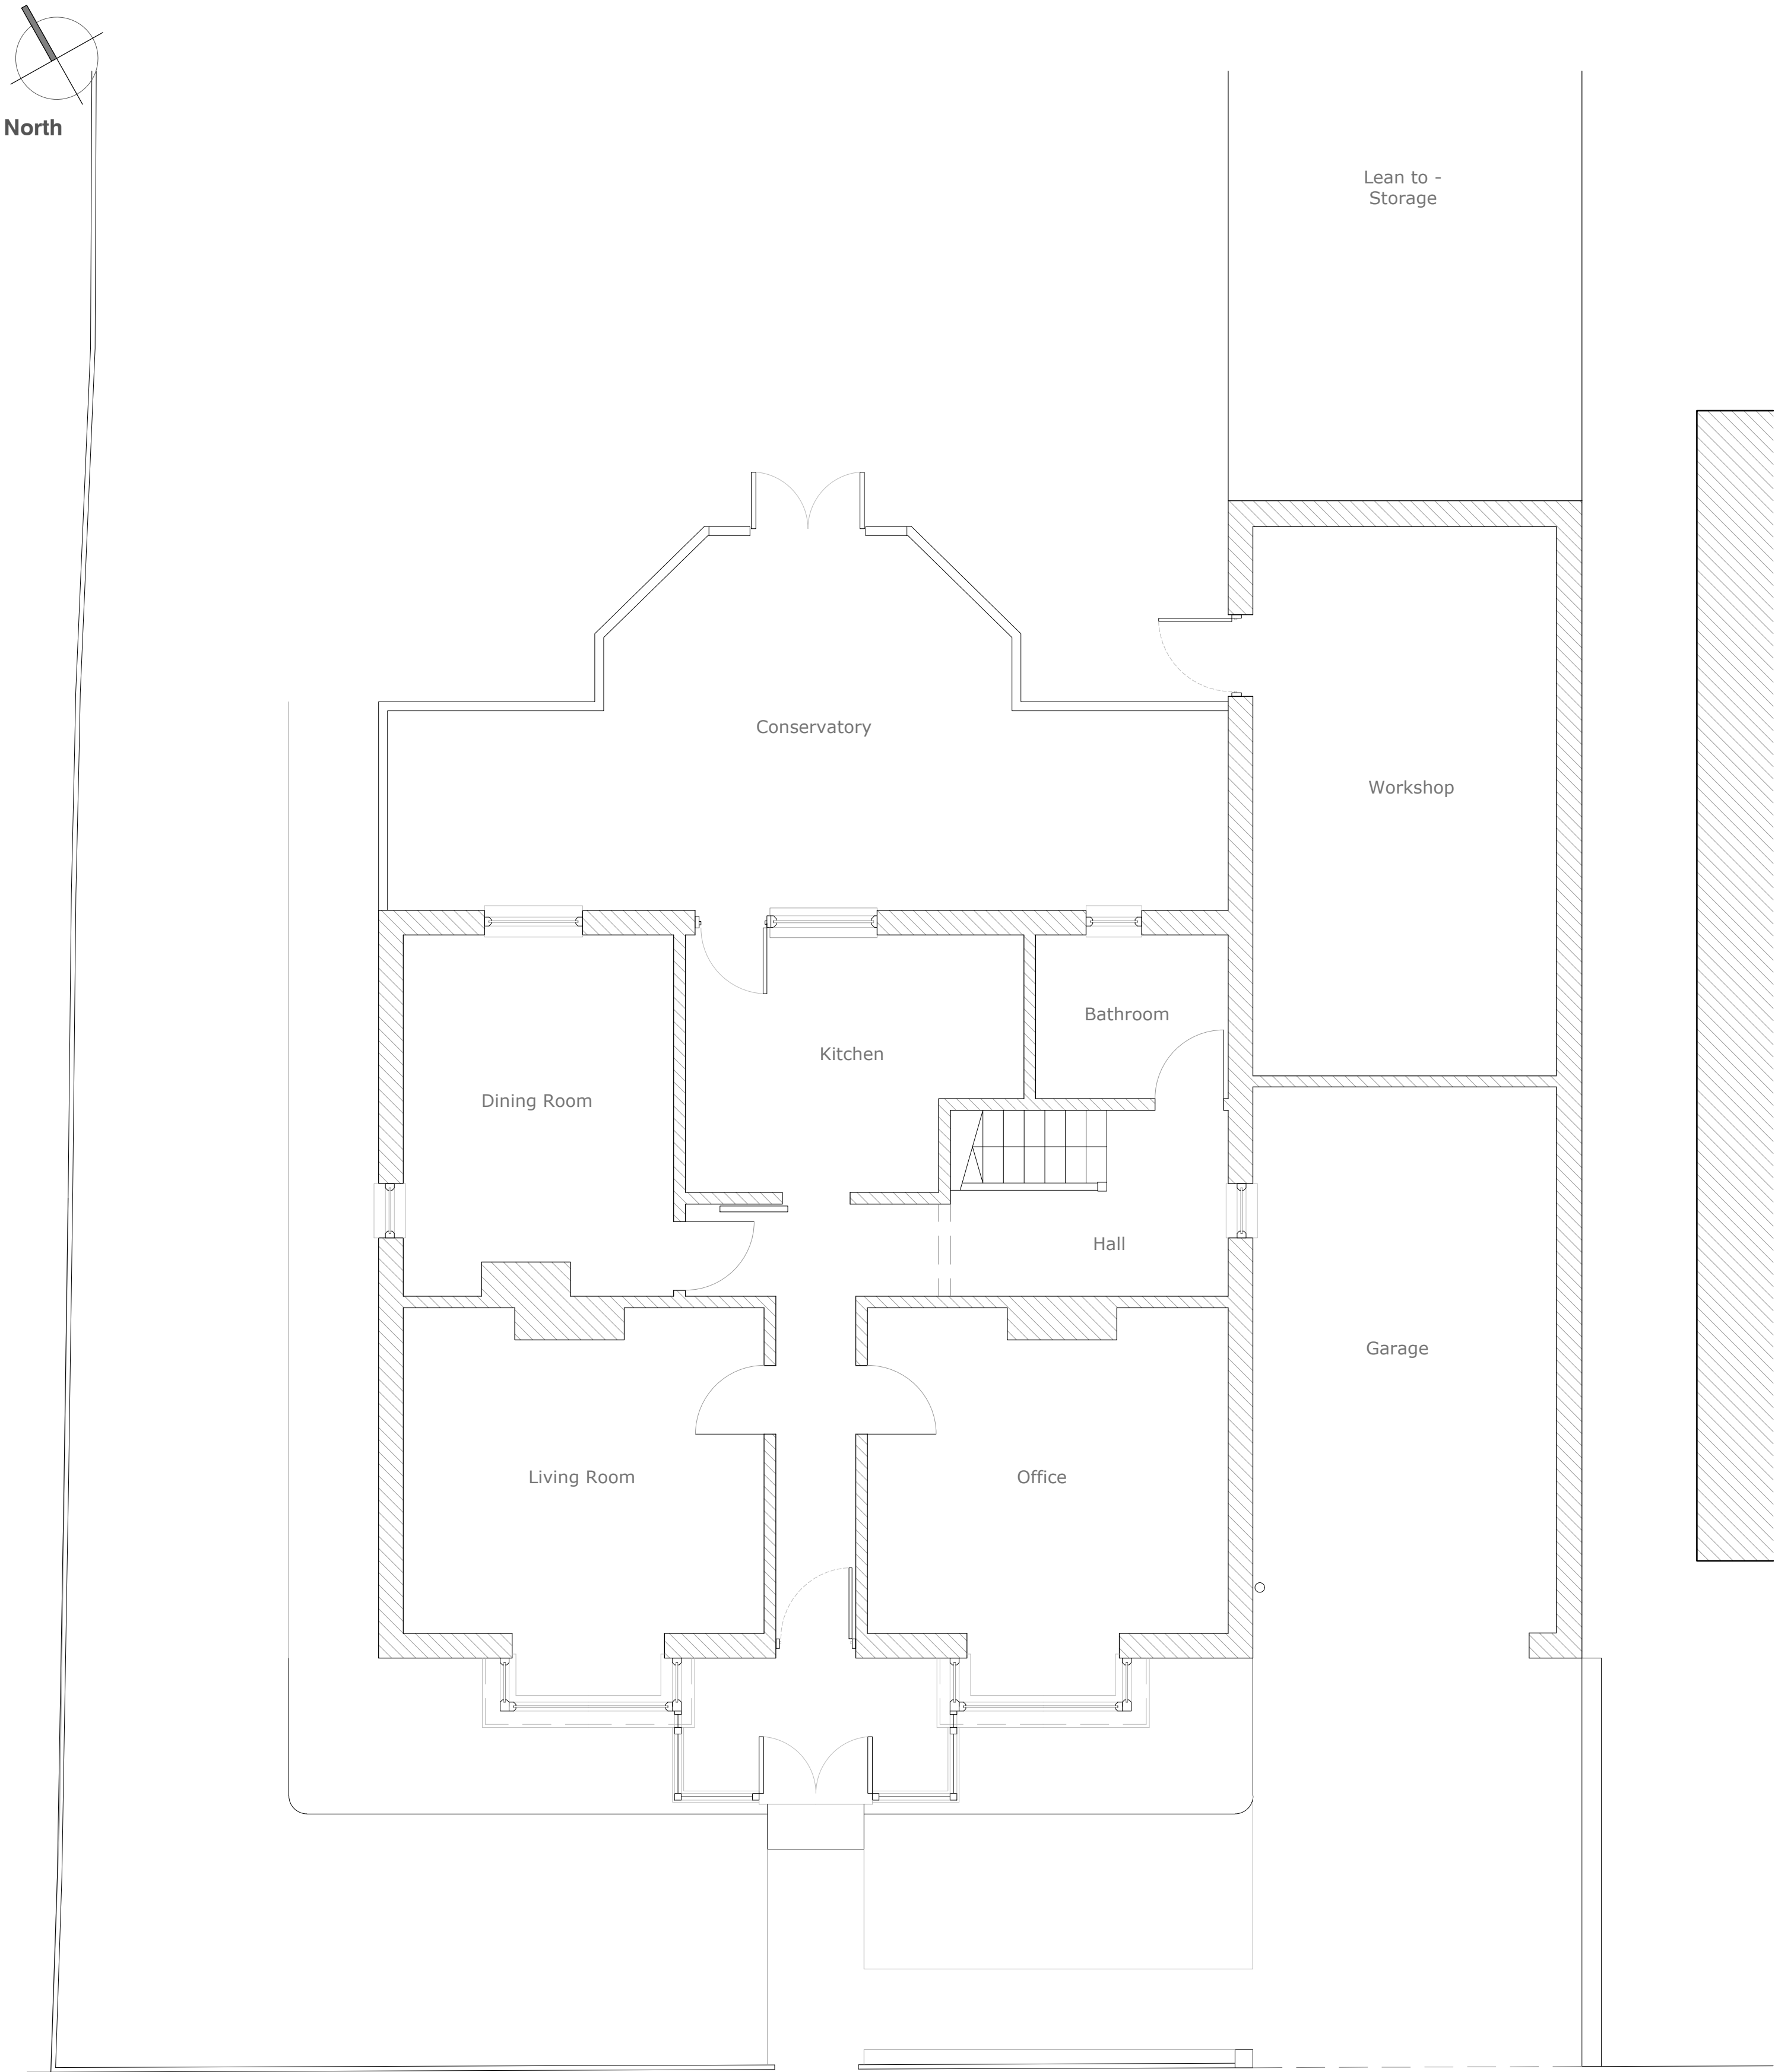

Existing Ground Floor Plan




Existing South Elevation - 1:100

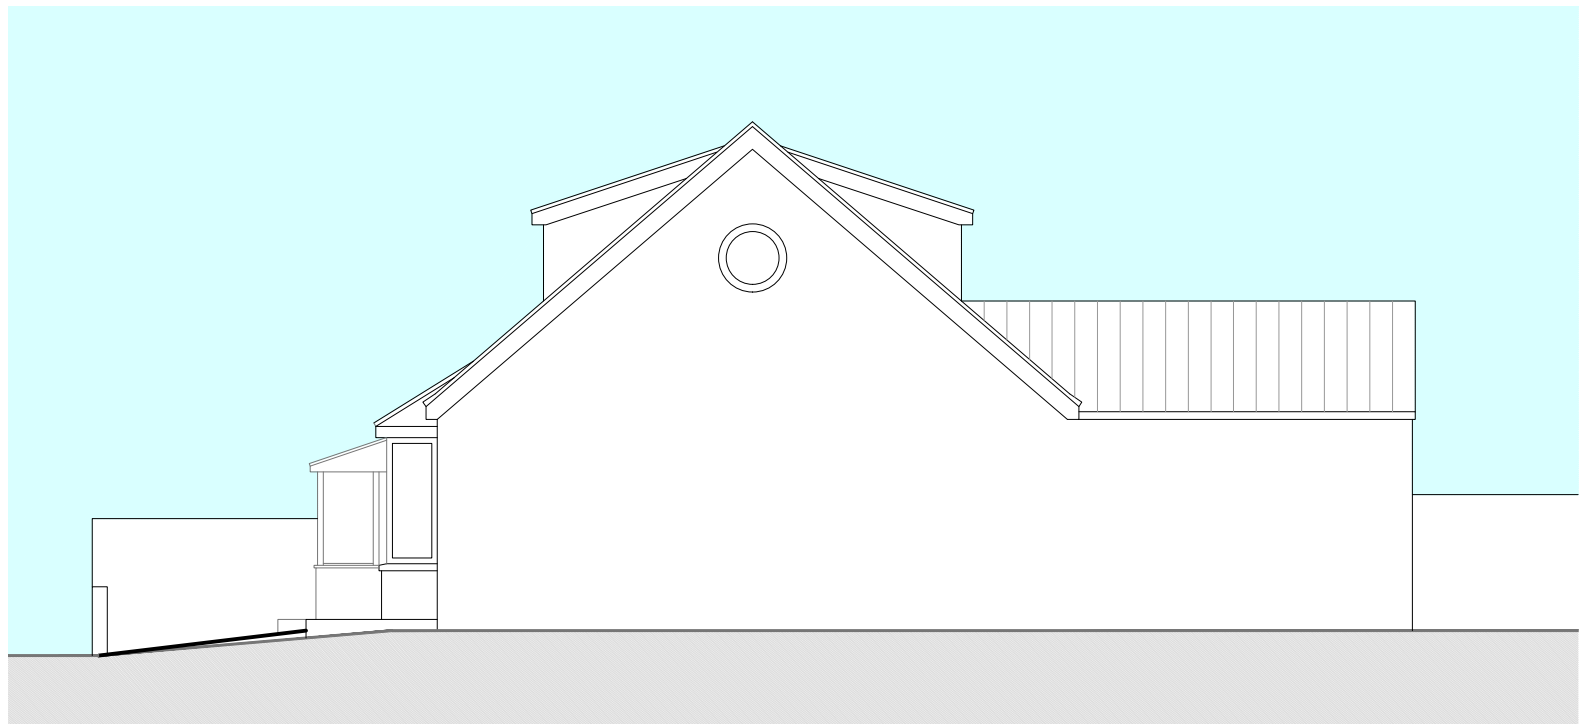


Existing East Elevation - 1:100



Existing North Elevation - 1:100

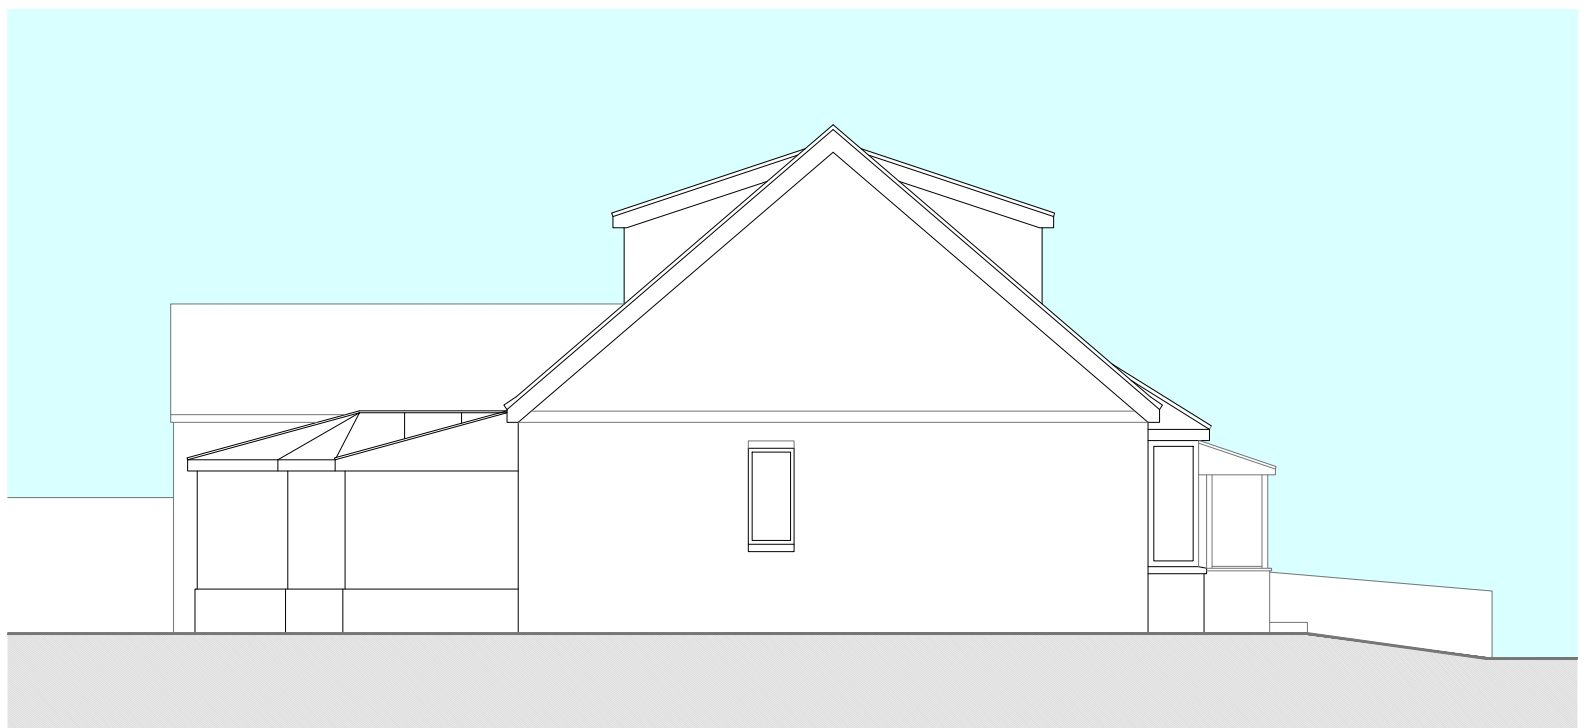

Existing West Elevation - 1:100

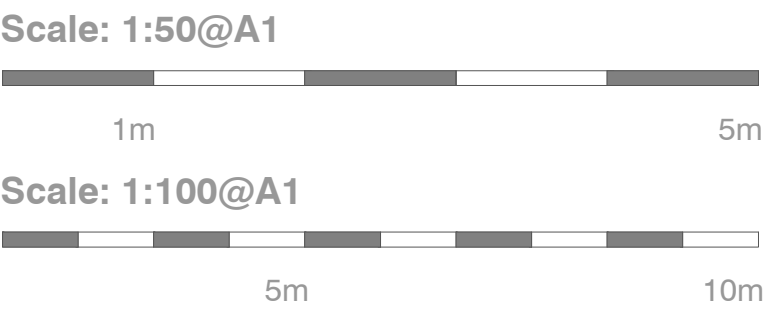

notes

Permission is granted to scale from this drawing for the purpose of Local Authority Planning Approval only. In all other circumstances DO NOT scale from this drawing, please contact this office for any additional information required. Contractors, Sub Contractors and Suppliers are to check all relevant dimensions and levels of site and building before commencing any shop drawings or building work.

Ordnance Survey information is reproduced under Crown Copyright 2016 ©. All rights reserved. Licence number 1000047474

This drawing is the copyright of D84 architects ltd ©

RIBA
Chartered Practice

revisions	date
P1 Preliminary Issue	26.05.23

D84 architects

17 Pembroke Road
Portsmouth
PO1 2NT

Telephone
+44 (0)2392 177850
+44 (0)7790 322989

Email
mail@D84architects.co.uk
Web
www.D84architects.co.uk

Project
16 Longwood Avenue,
Waterlooville

Title
Existing Ground Floor Plan
and Elevations

Status	Drawn	Checked	Date
PRELIMINARY	KR		May '23
Project No.	Scale	Drawing No.	Rev
D8423_16	1:50@A1	D8423_16/05	P1