

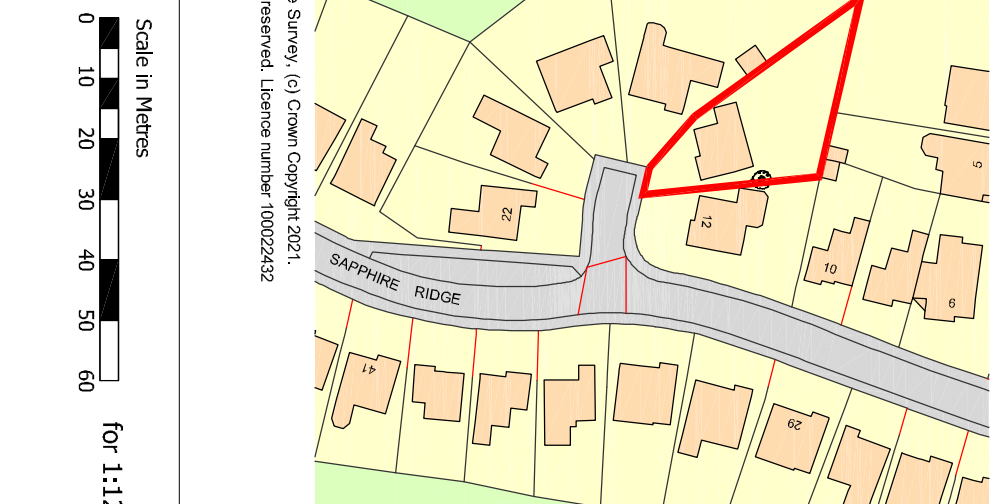
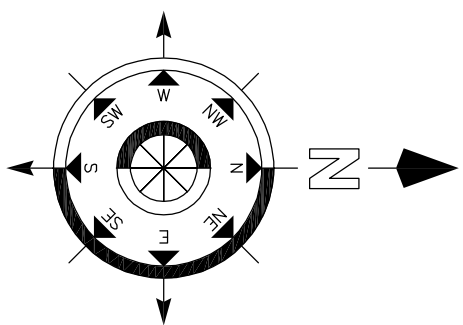
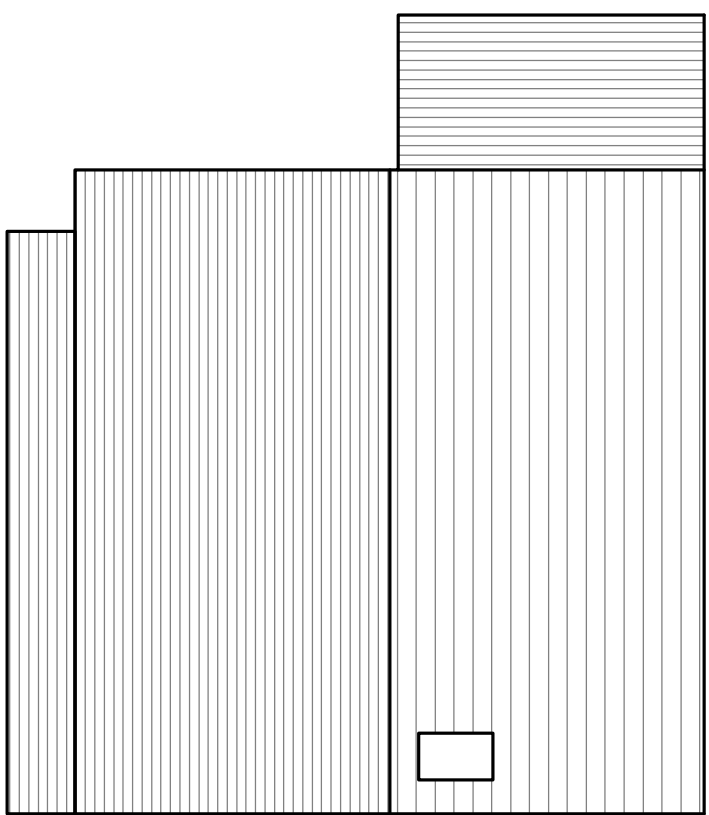


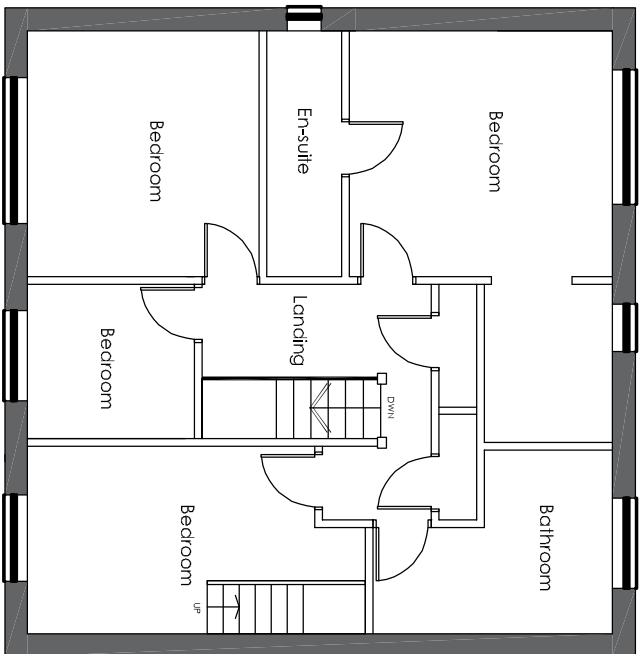


Scale in Meters
0 10 20 30 40 50 60
for 1:1250

Existing Floor Plans

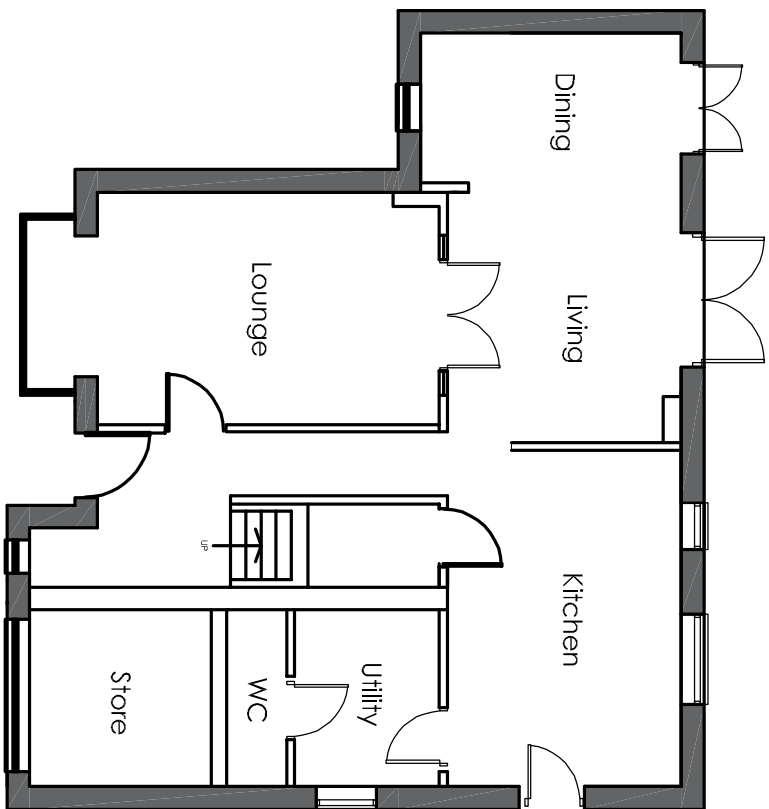

Existing Elevations

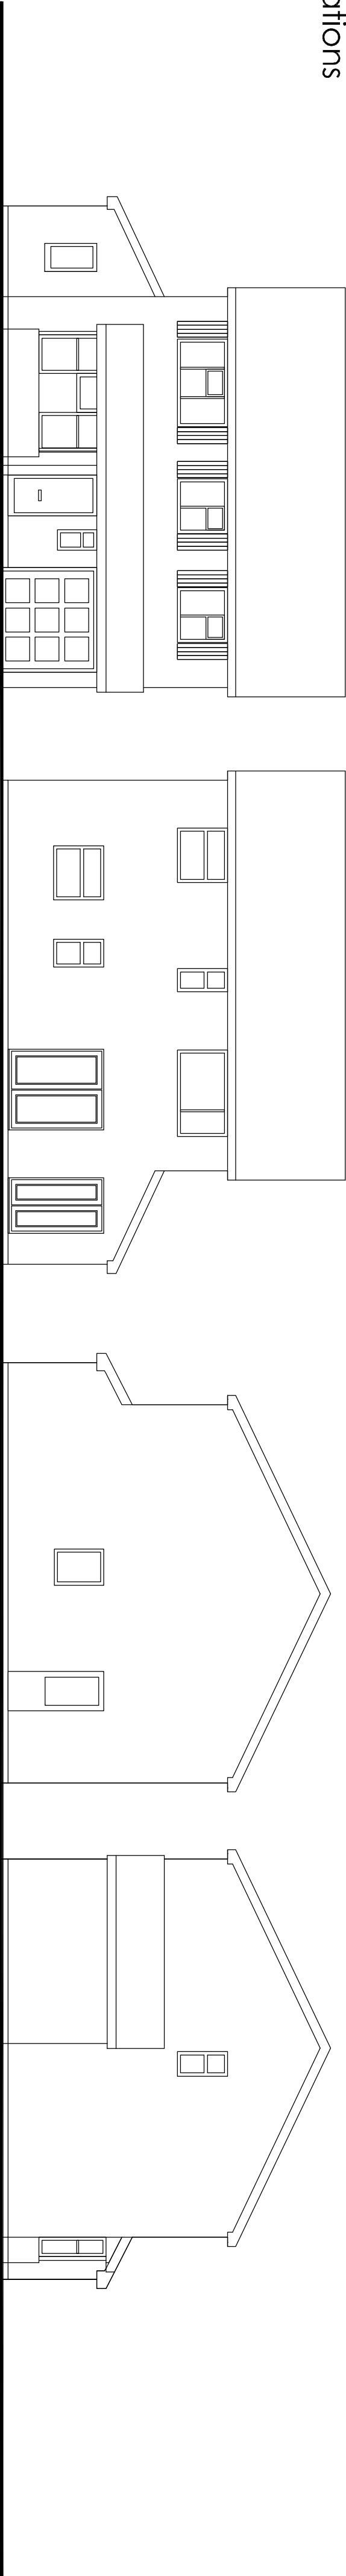

Revision	Description	Date	Drawn

Project :
Mr & Mrs D Fell
14 Sapphire Ridge
Watlington

Drawing Title:
Proposed Single Storey Rear Extension
First Floor Side Extension.

Chris Flint Associates Ltd CHARTERED SURVEYORS - PROJECT MANAGERS DEVELOPMENT CONSULTANTS			
Drawn By	Date	SHEET SIZE	Approved By
CF	06/01/24	A1	

Scale in Meters
0 1 2 3 4 5
for 1:100

Drawing No.	Revision	Scale
CFA	FULL	02
		1-100

PLANNING

2 Emerald Close Watlington, Hants RG7 8NZ
tel: 023 9243848 fax: 023 9238854
Email: chrisflintassociates@gmail.com